



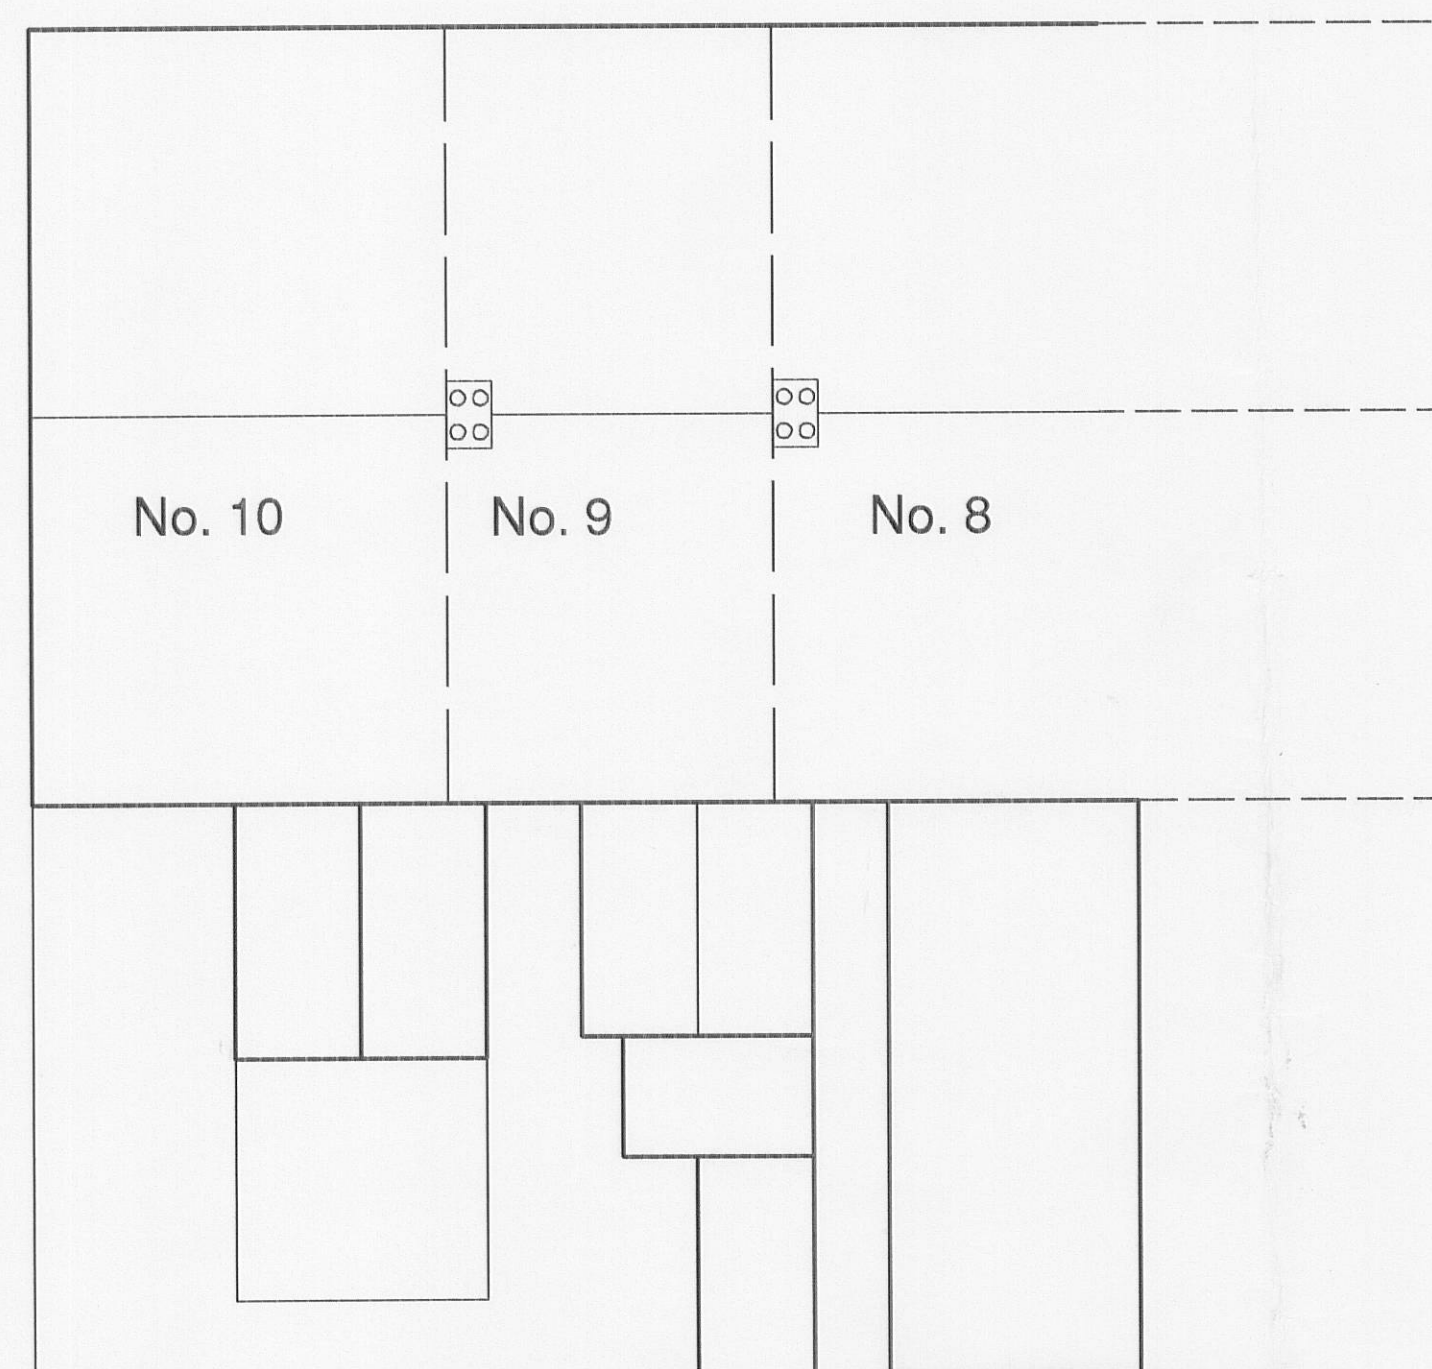


Existing Roof Plan

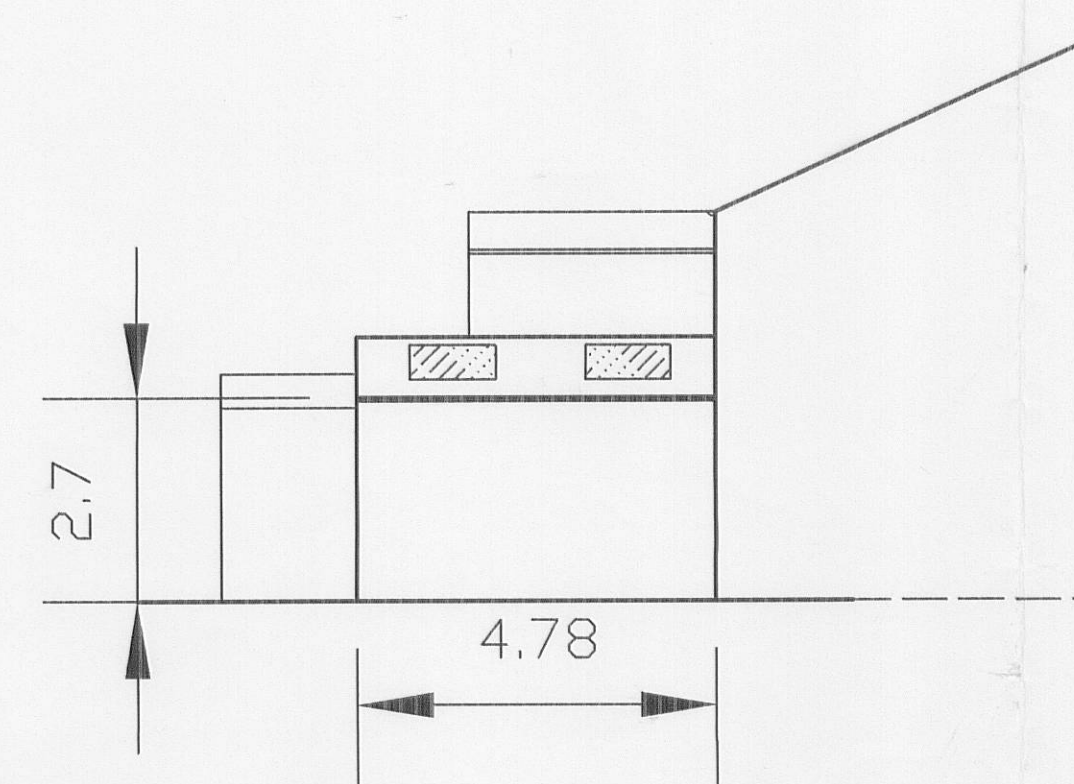


Existing West Elevation




Proposed North Elevation

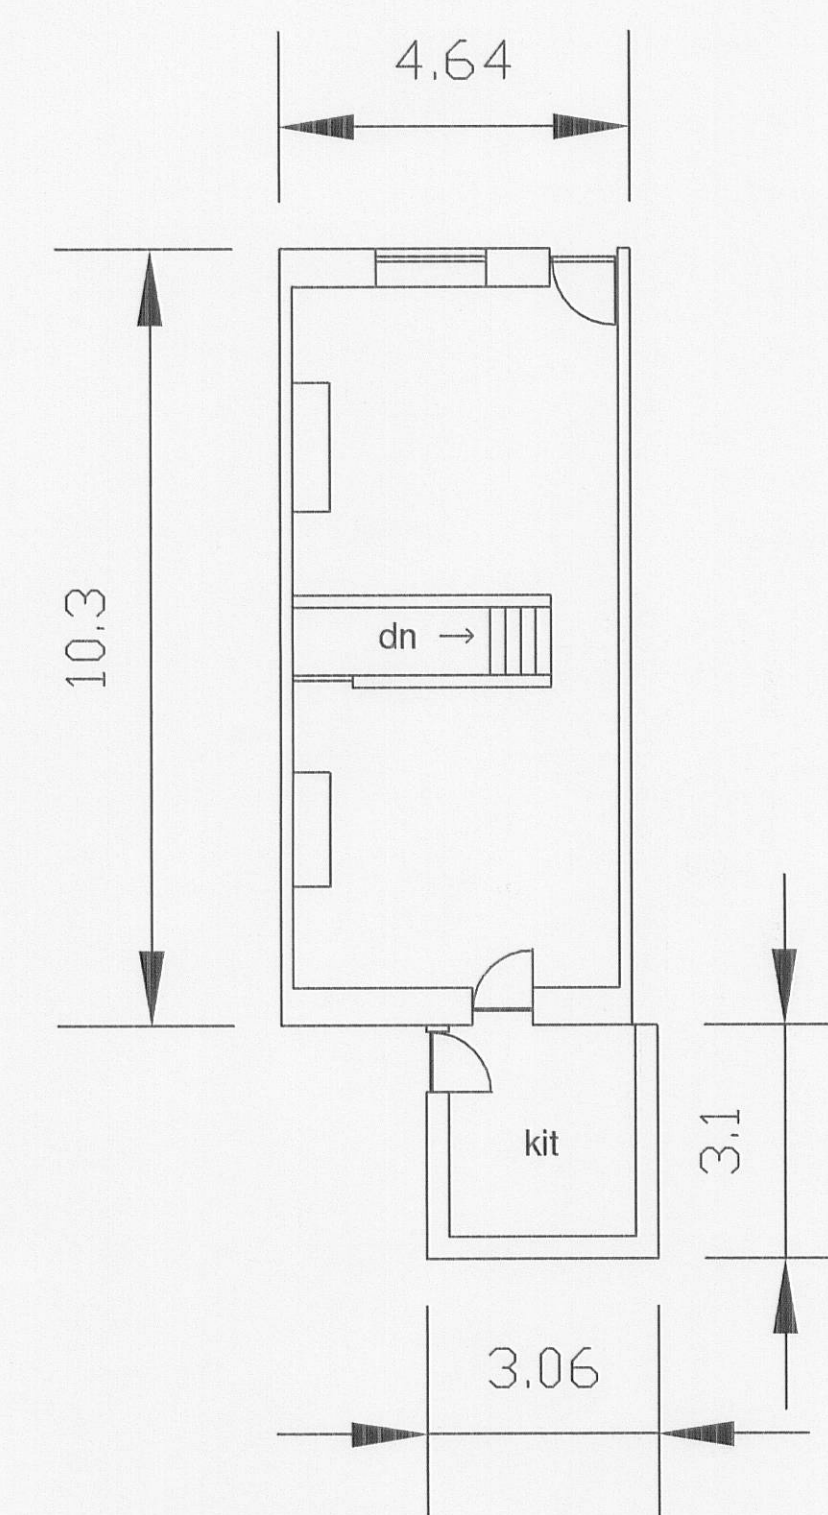


Existing floor plan

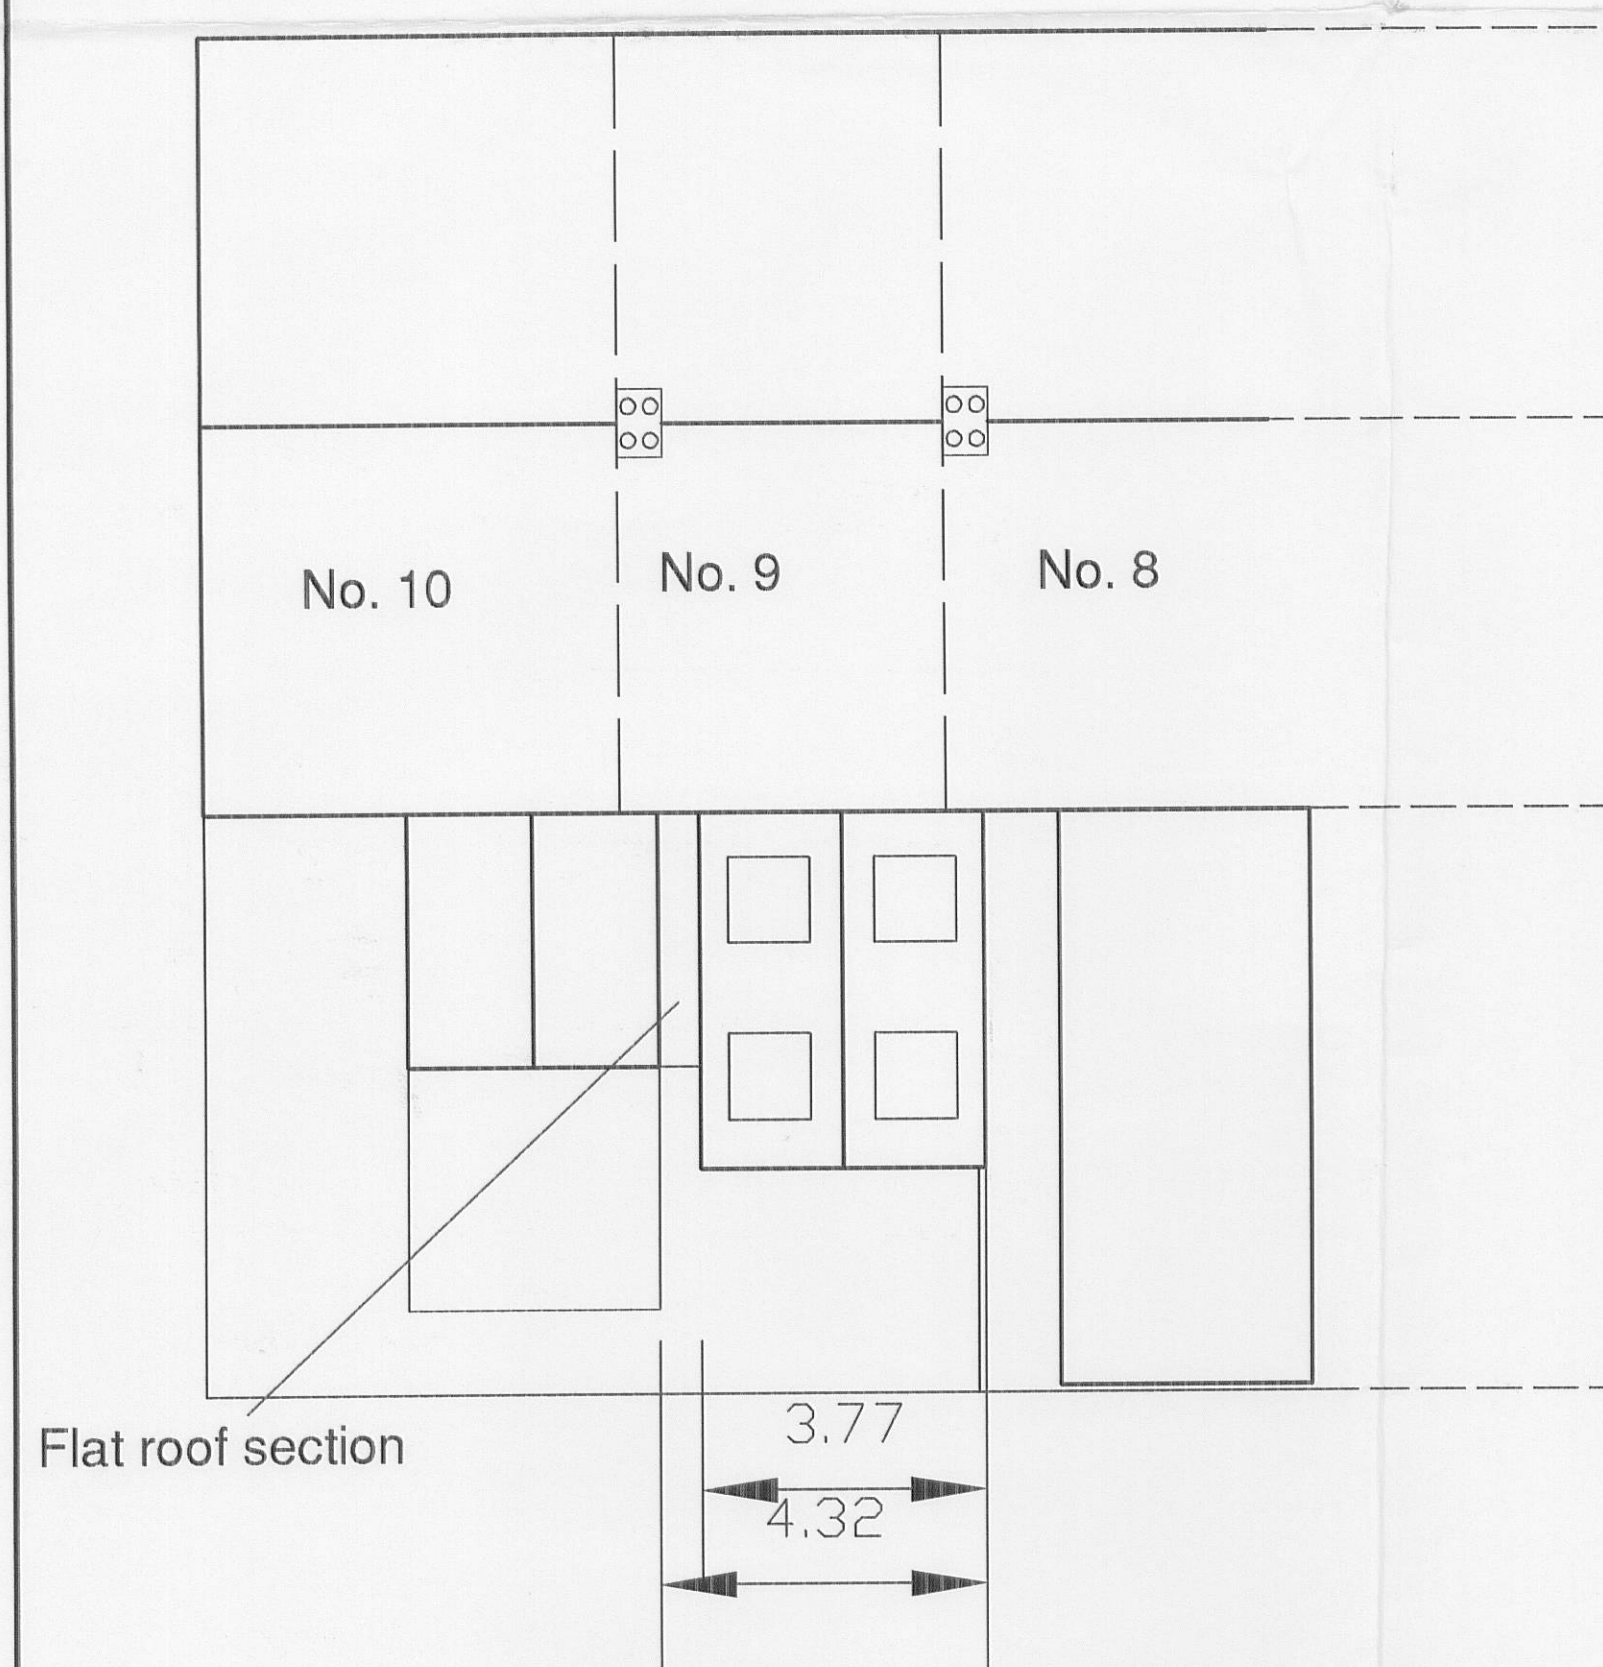

Proposed Roof Plan

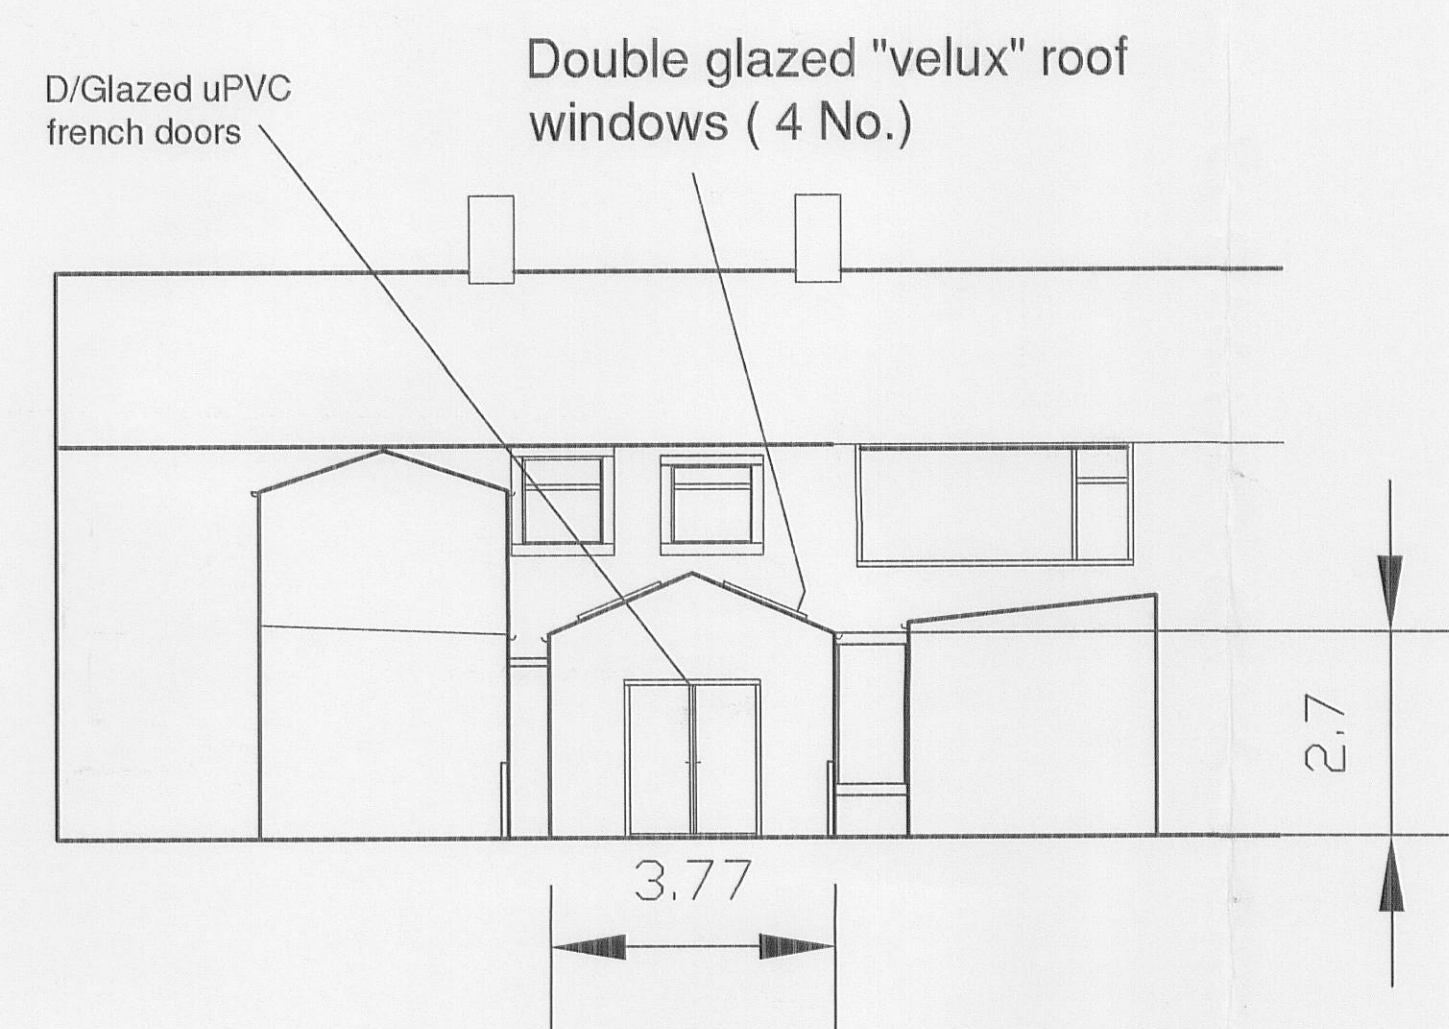

Proposed West Elevation

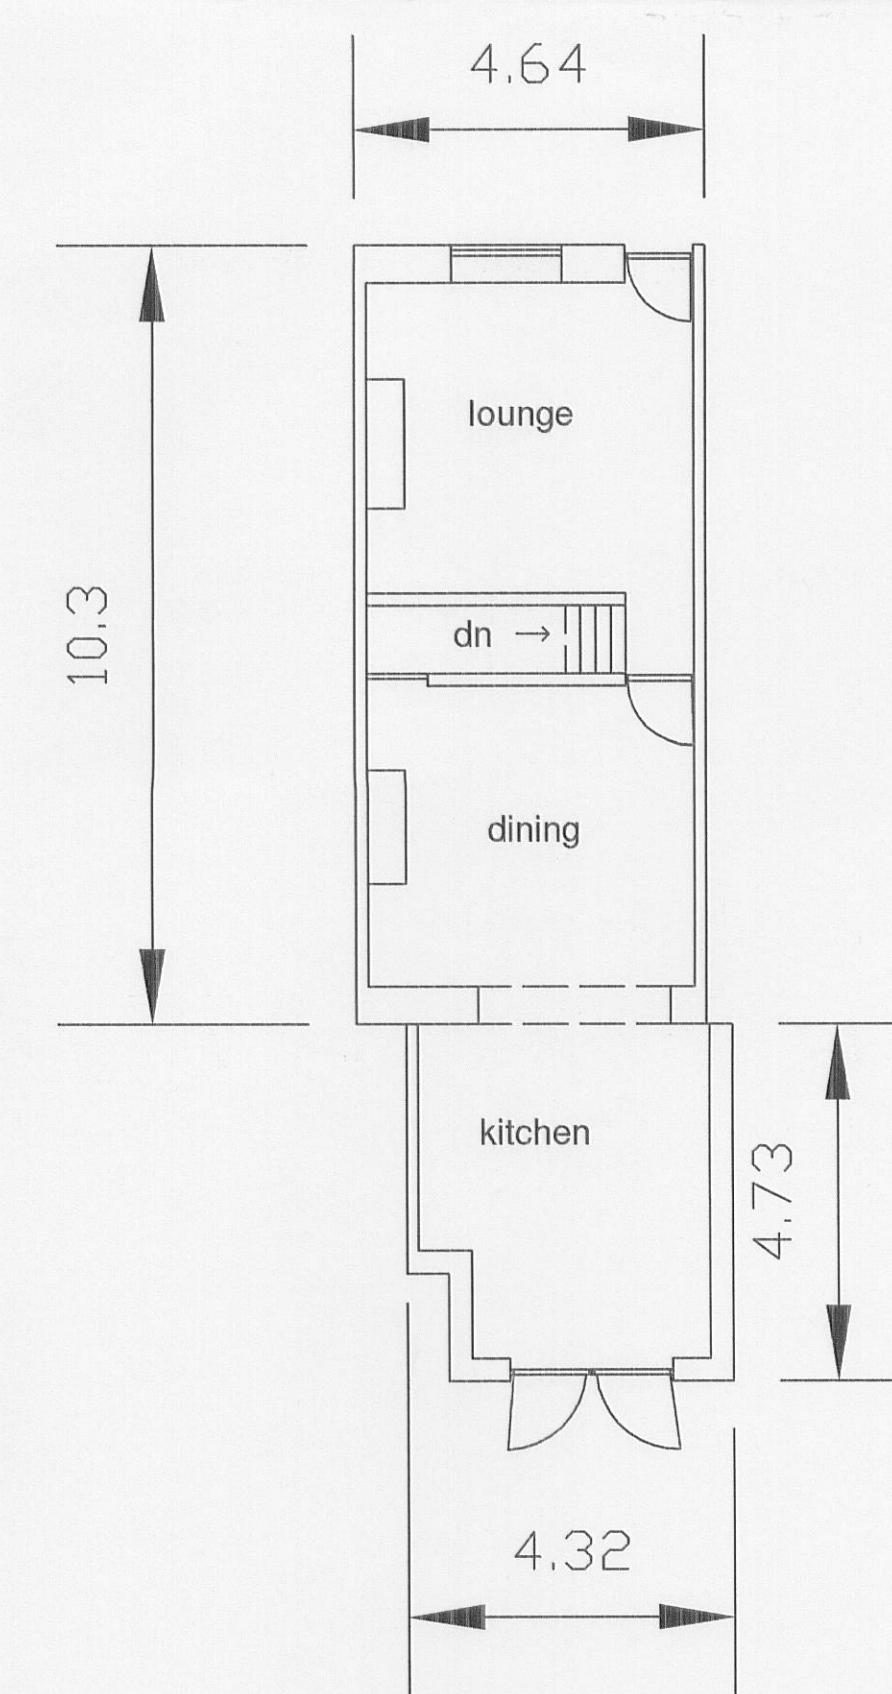

Proposed floor plan

NOTES: 320110006P

All work to be carried out to current building regulations and B.S. codes of practice to satisfaction of Local Authority Building Control Officer

All materials and work to comply with current Health and Safety legislation

Dimensions in metres unless specified otherwise. Do not scale from drawings

Existing structures - existing kitchen and lean-tos to be demolished, new drainage system and water supply pipes fitted prior to new floor slab

General Description:
Single storey kitchen extension, pitched roof with flat section as per drawing

Materials:
Walls - rendered to match existing house west elevation

Roof - Marley moderns, black to match similar extensions in area
Fibre-glass flat section between pitched roof and intersection with south wall of next door (number 10)

Windows - 4 number velux type roof windows, 1 number d/glazed uPVC window to west facing wall as per drawing. No windows on remaining elevations.

Doors - 1 pair french doors to west elevation

Drawn:
Len Middleton Bldg Conservation
16, Station Road Whalley
Clitheroe BB79RH
Tel. 01254822755
Email lenmid2000@btinternet.com

Title: Proposed Rear Extension
9 Bramley View, Barrow, Clitheroe

1. Existing roof plan, Existing west elevation
2. Proposed roof plan, Proposed west elevation
3. Proposed north elevation
4. Existing floor plan
5. Proposed floor plan

Client: Mr. S. Proctor

Drawing sheet number 1

Scale: 1:100 unless specified otherwise