


320110007P

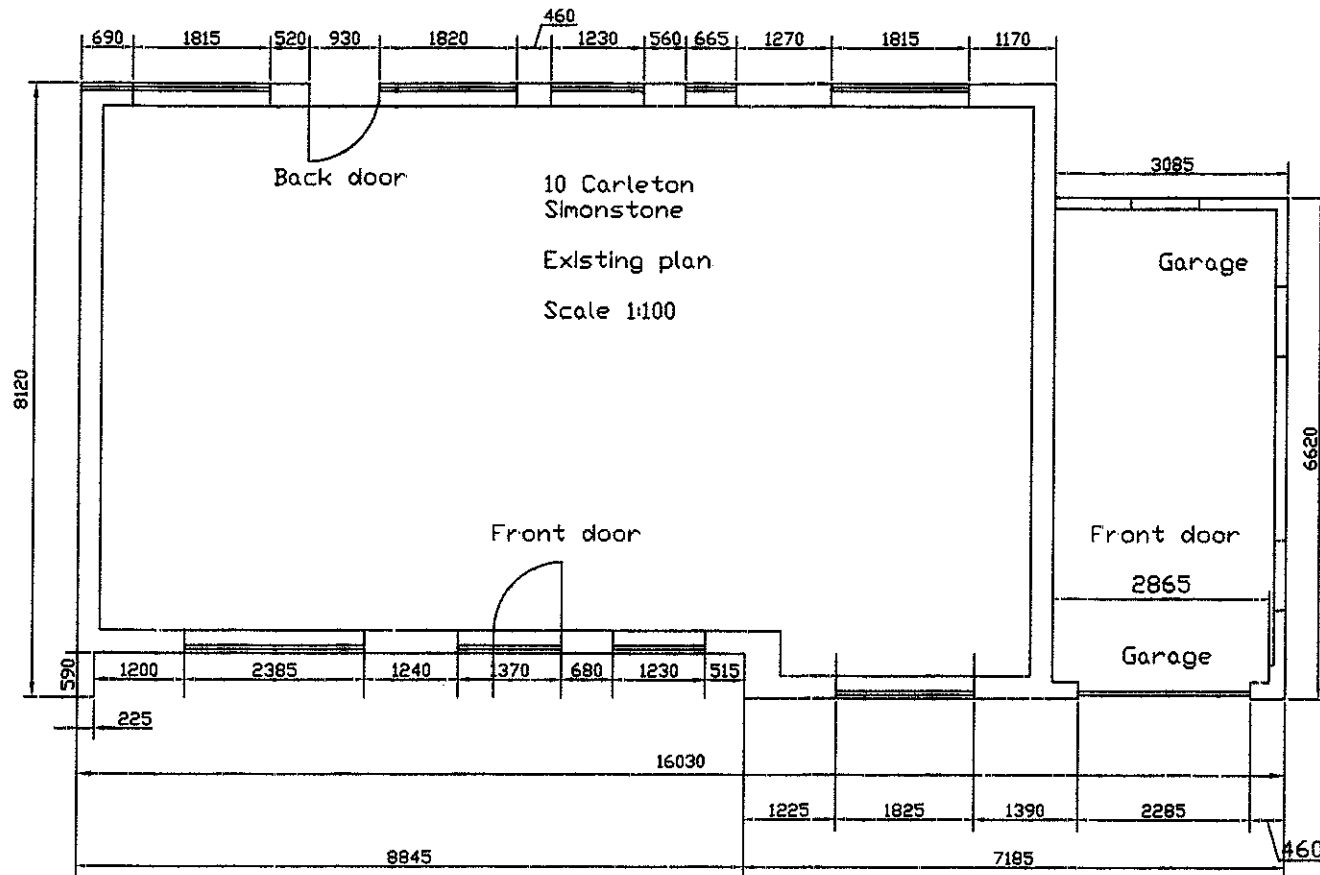


RTT 11

320110007P

10 Carleton
Simonstone

Existing front
elevation.

Scale 1:100

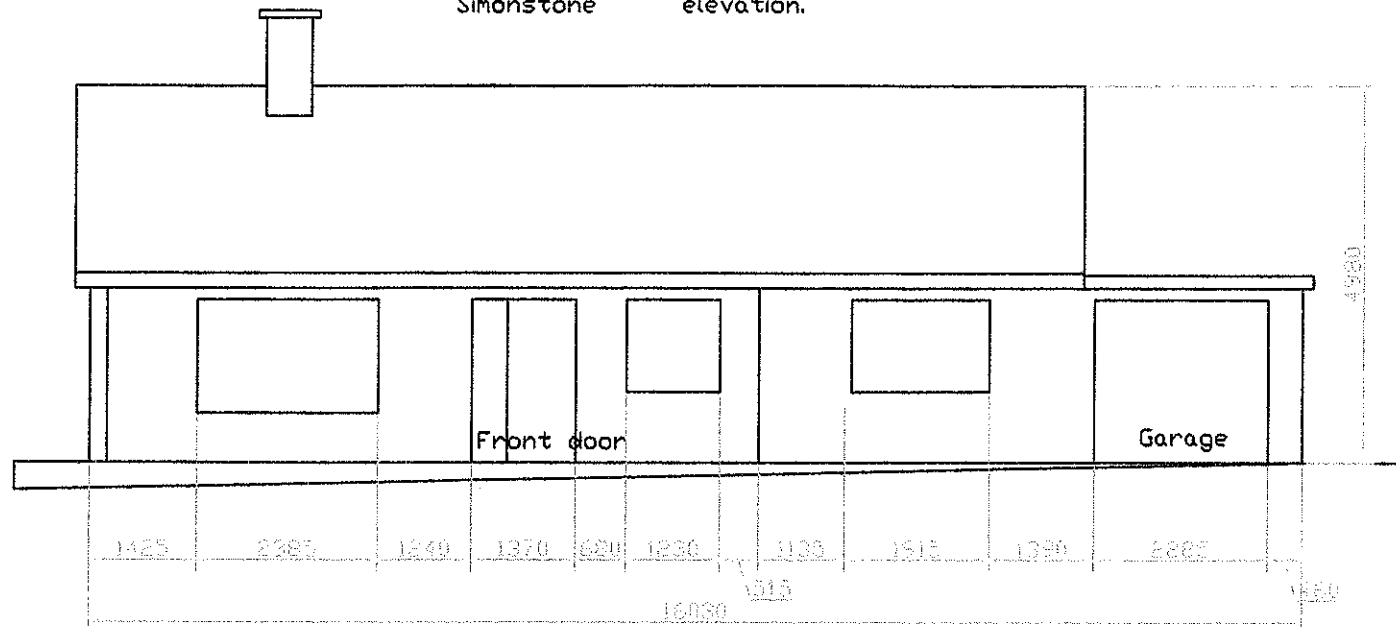


RH 10

320110007P

10 Carleton
Simonstone



Existing rear
elevation

Scale 1:100


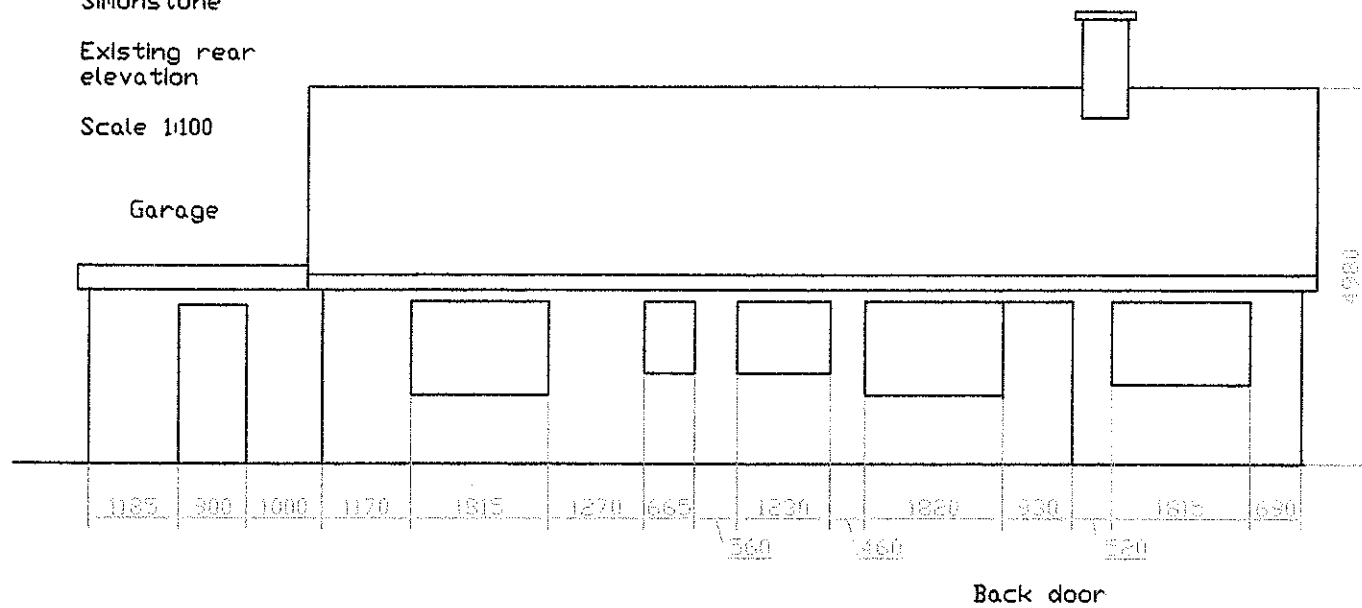


RH12

320110007P

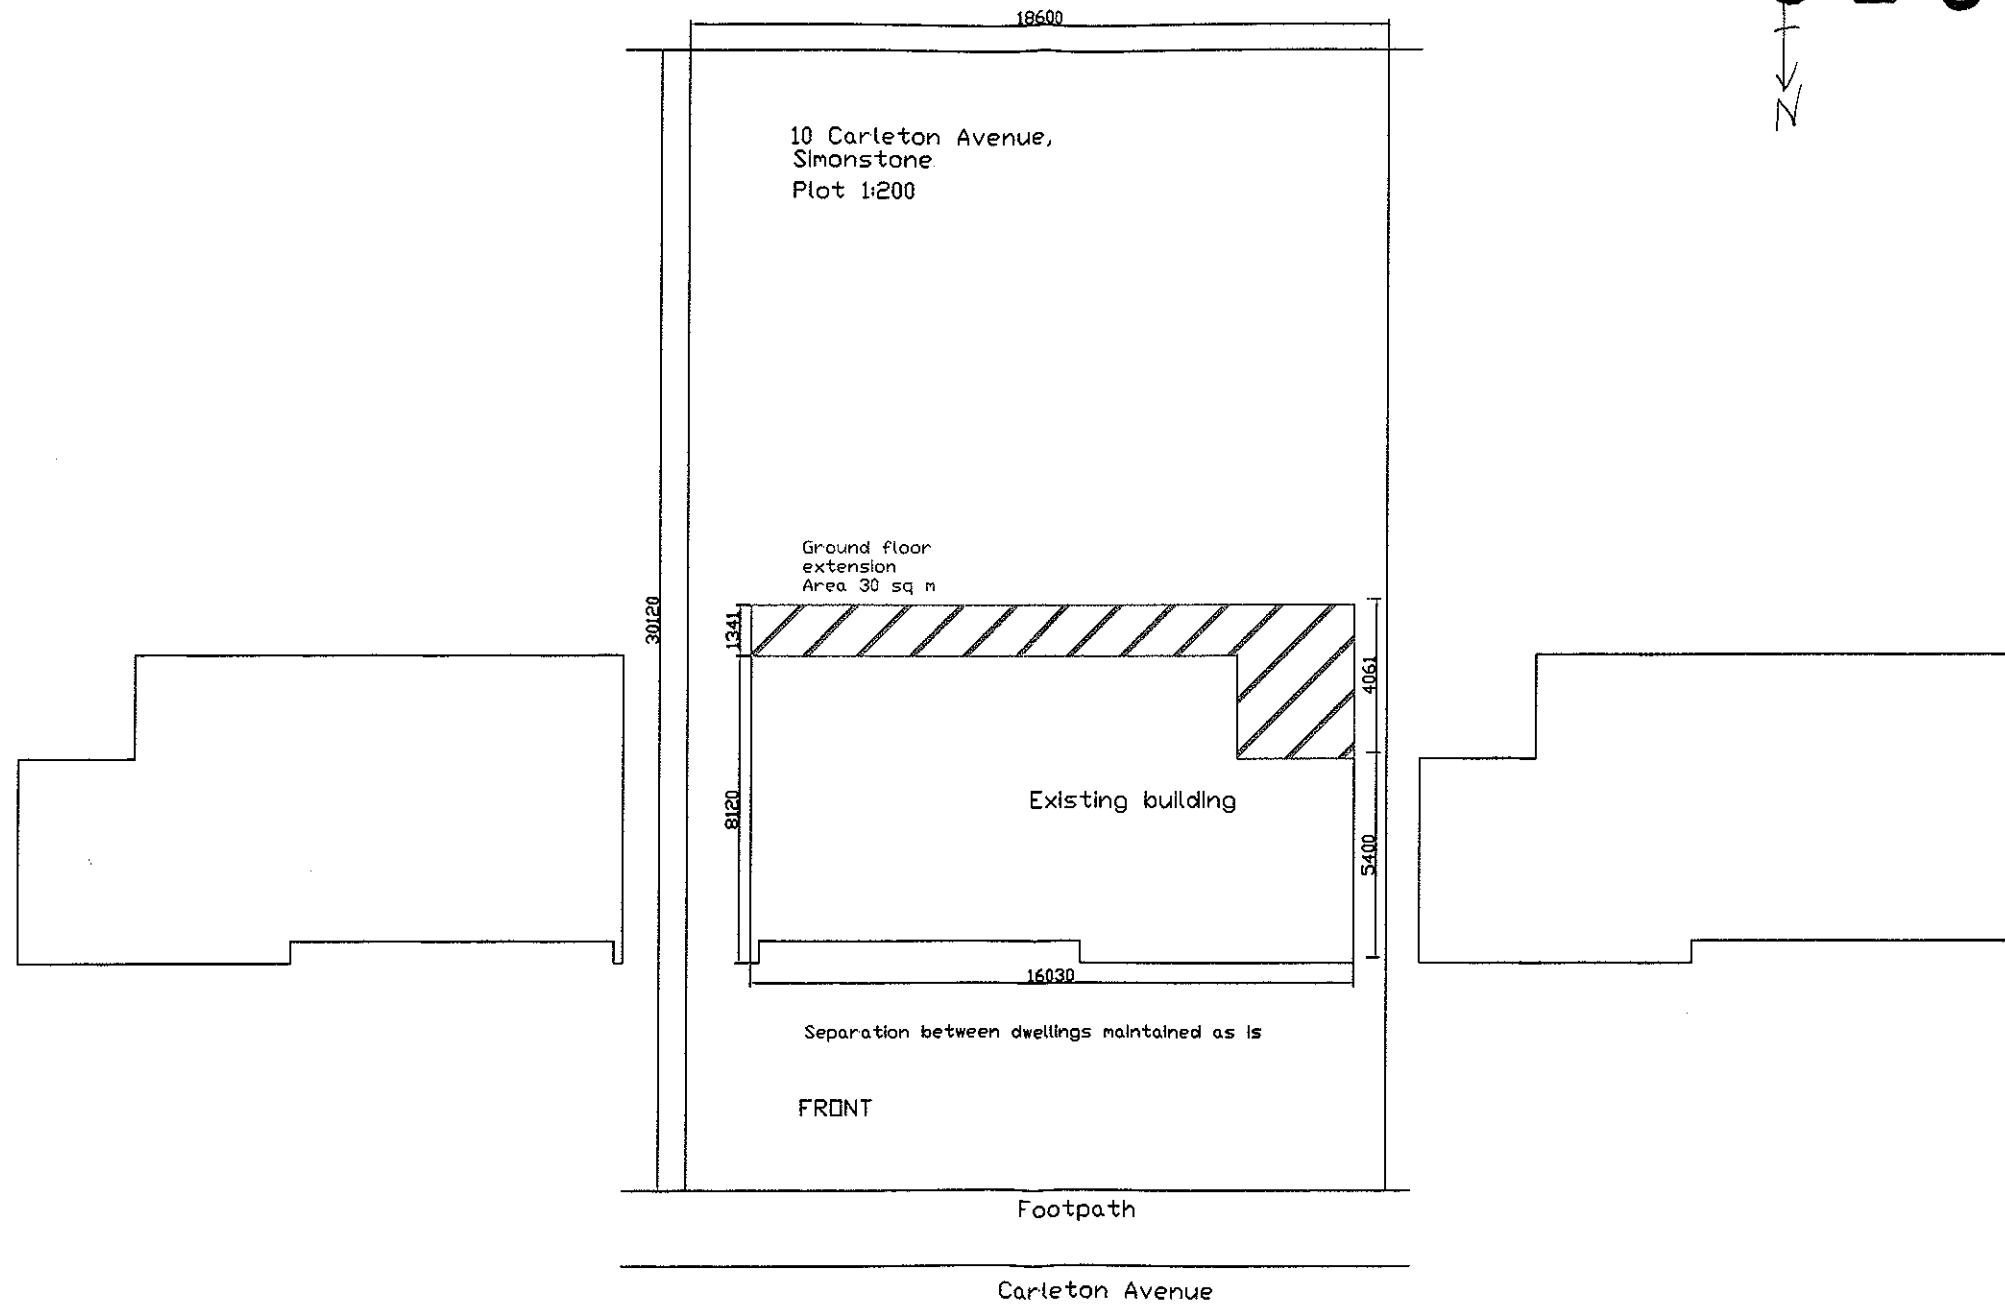 

10 Carleton Avenue,
Simonstone
Proposed Internal layout.
Scale 80:1

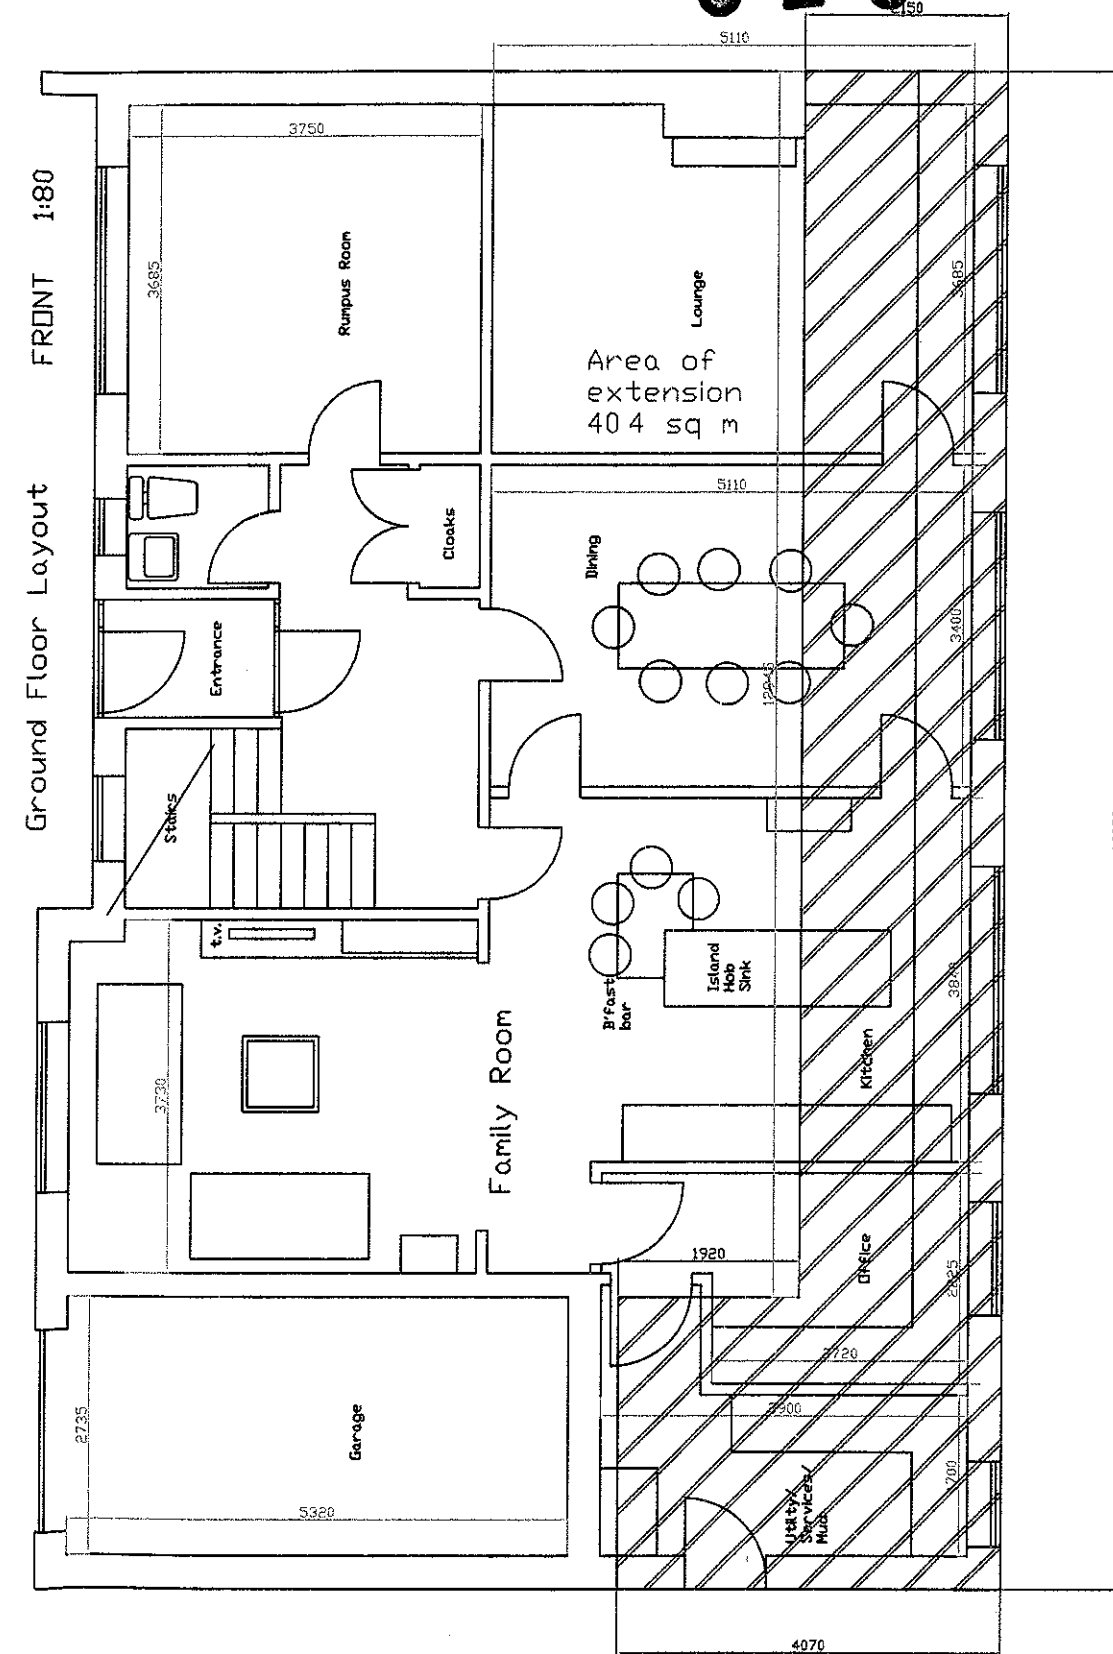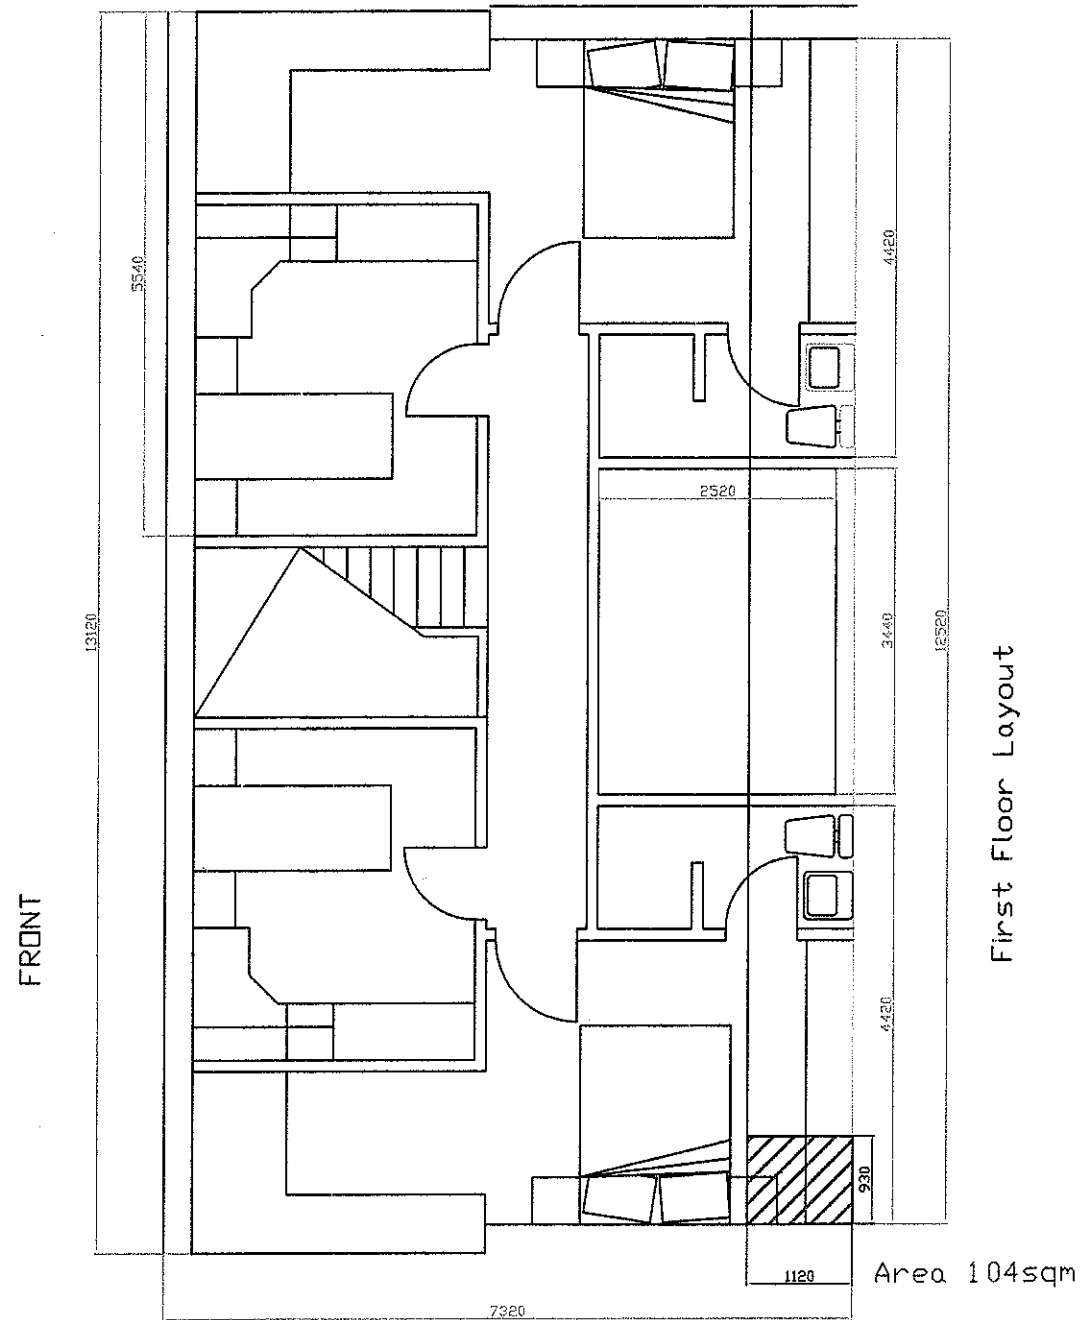


320110007P

320110007P

10 Carleton Avenue, Simonstone
Proposed front elevation

Scale 50:1

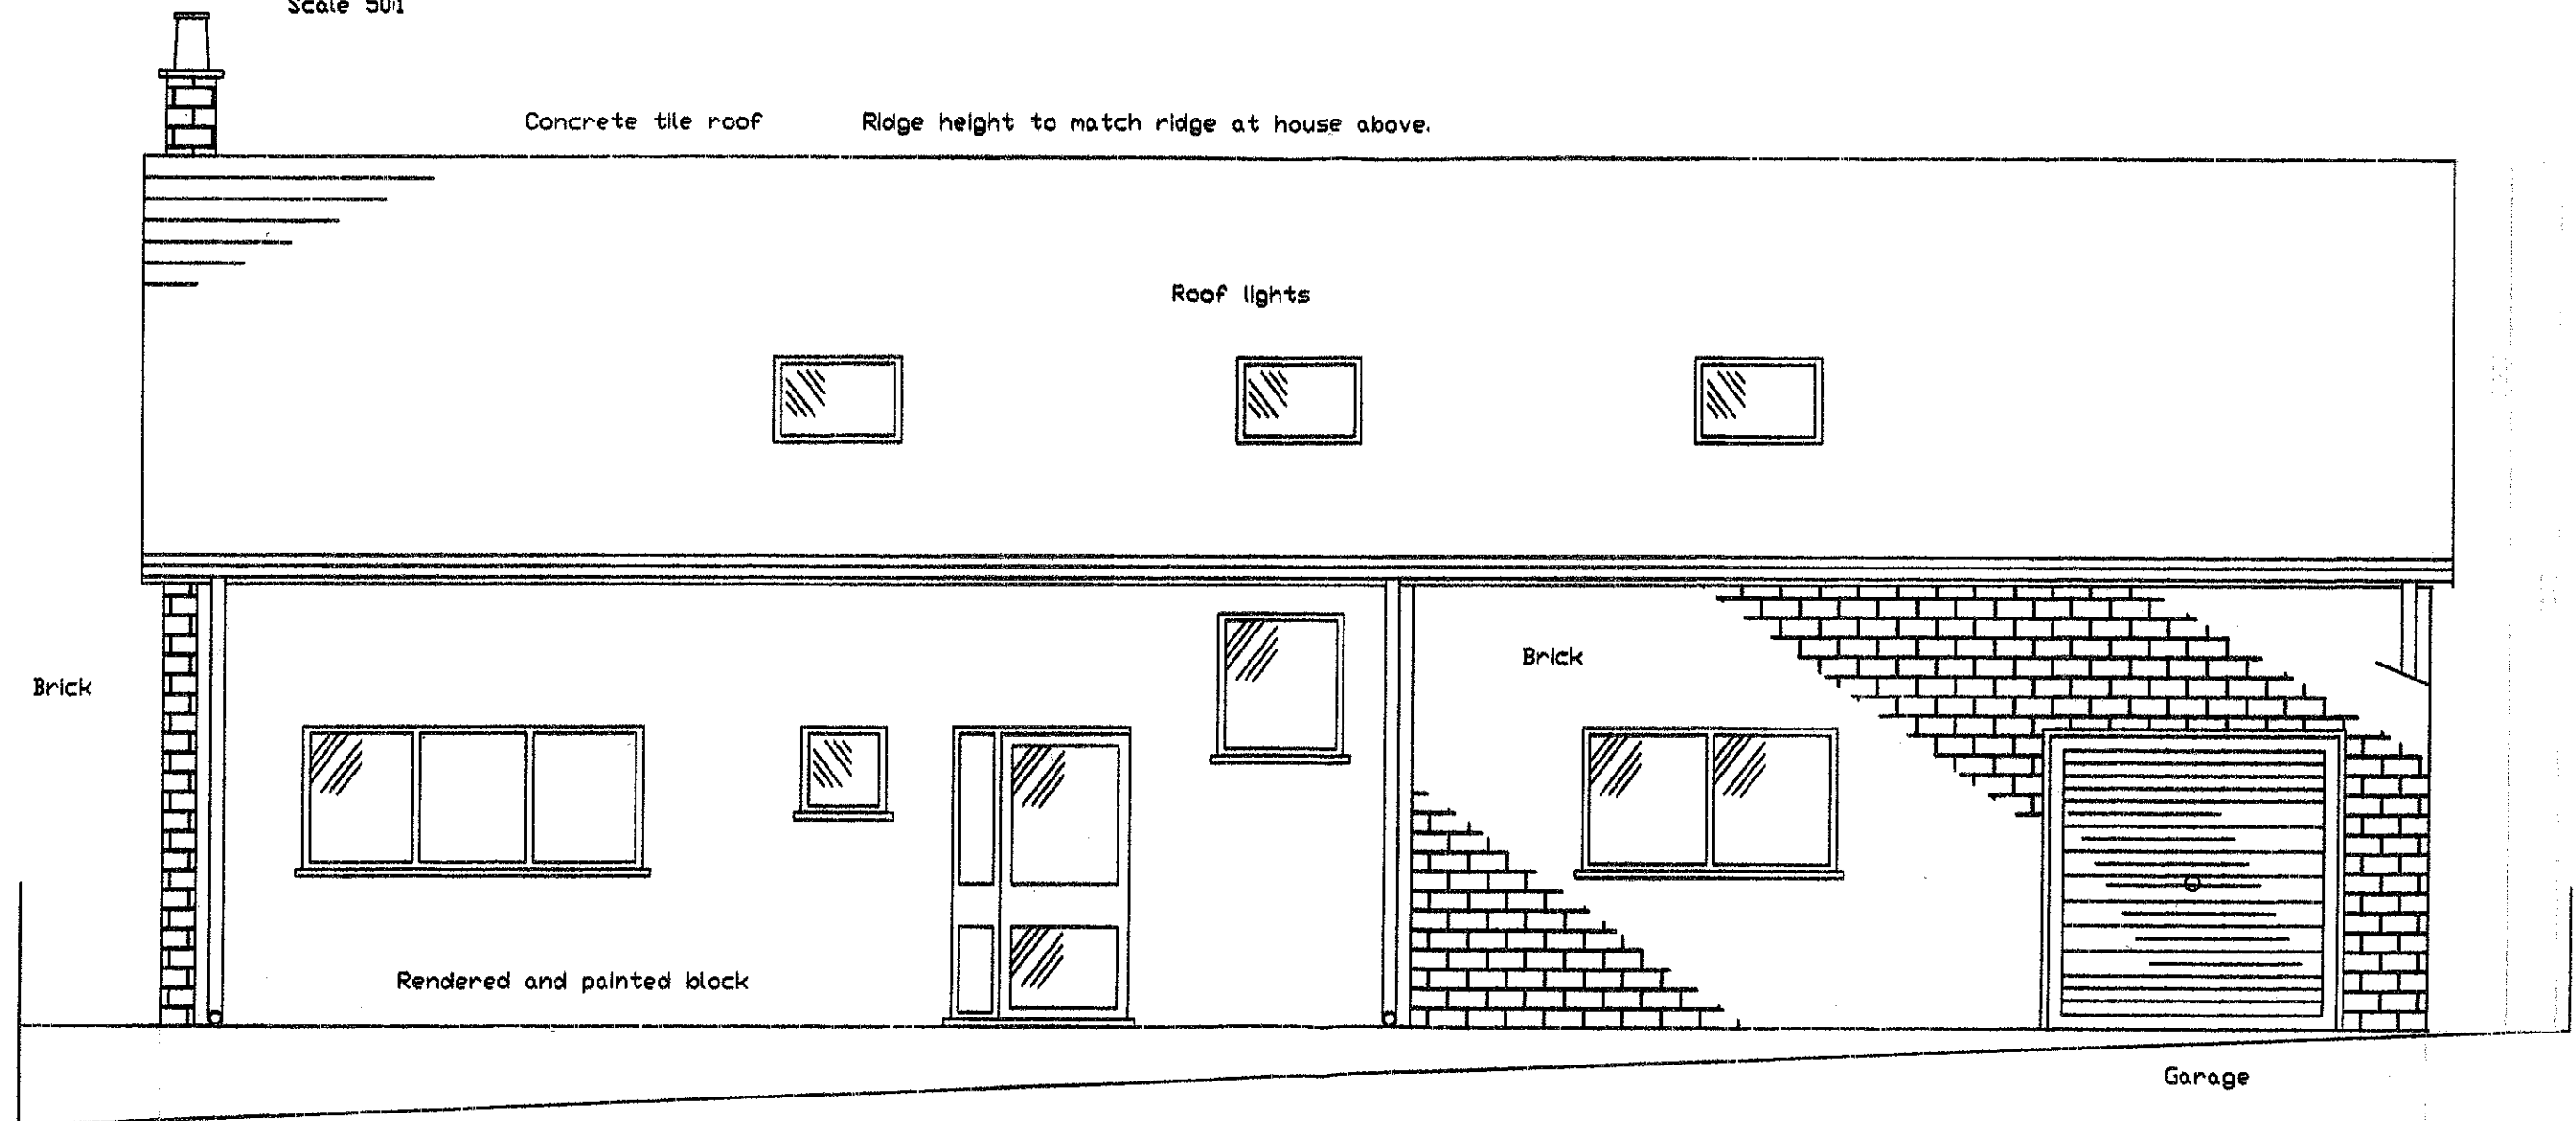


320110007P

10 Carlton Avenue, Simonstone

Proposed rear elevation

Scale 50:1

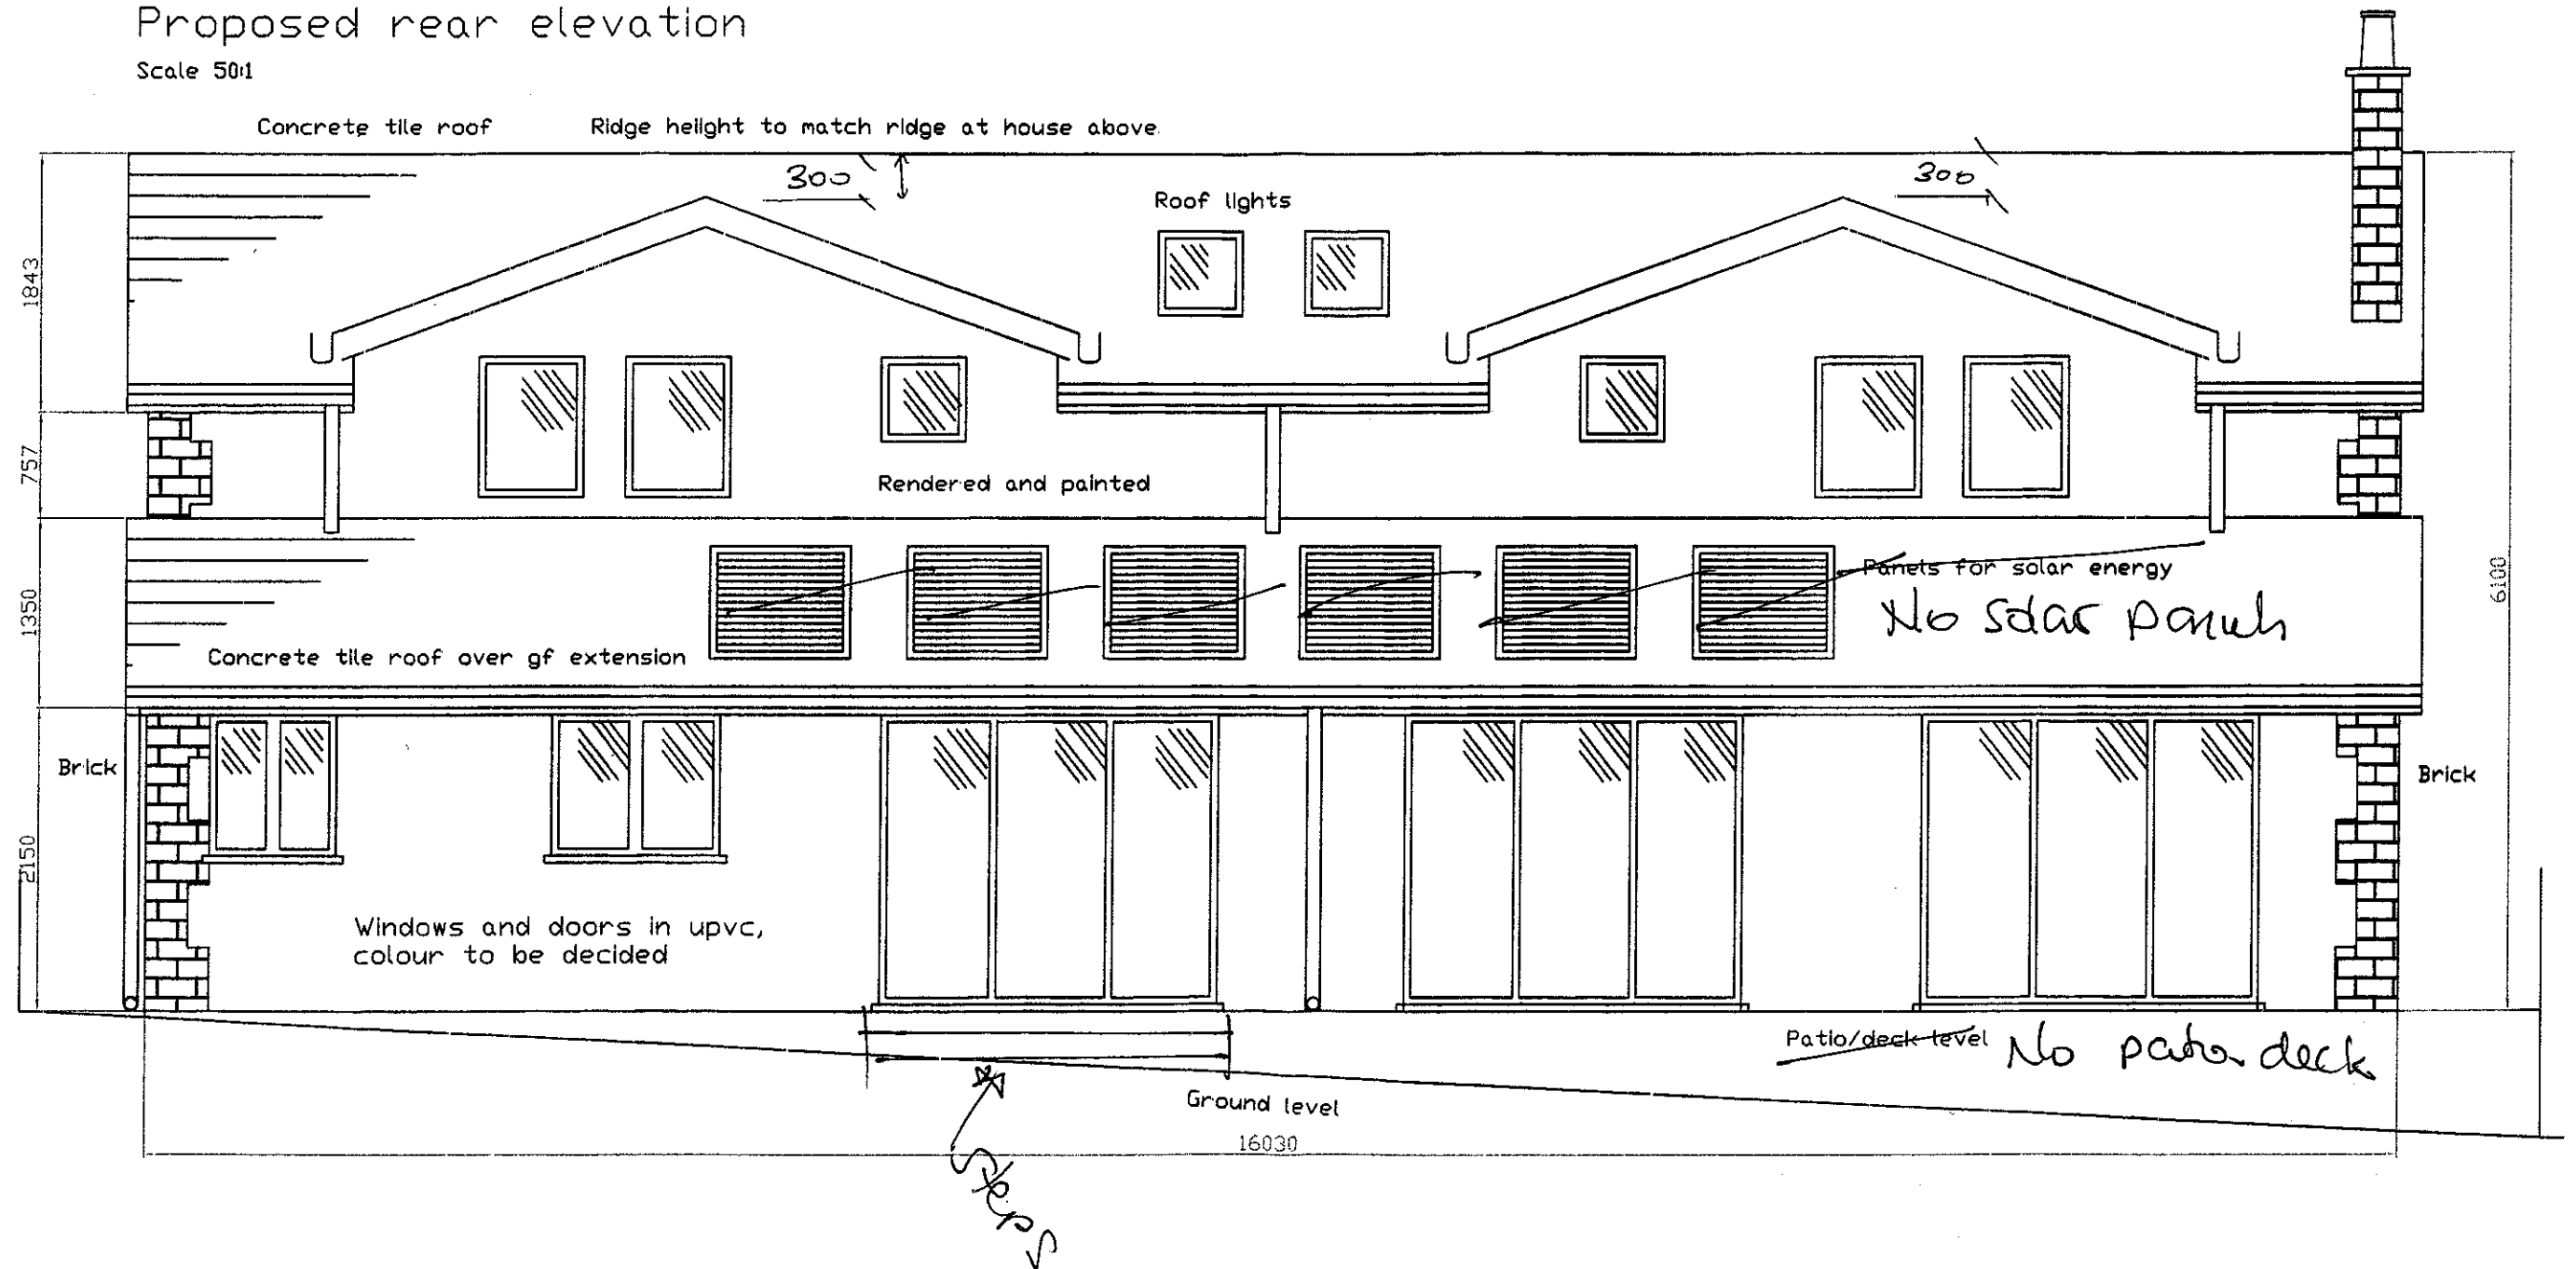


RH4

10 Carleton Avenue, Simonstone
Proposed elevation from West (upper side)

Scale 50:1


320110007P

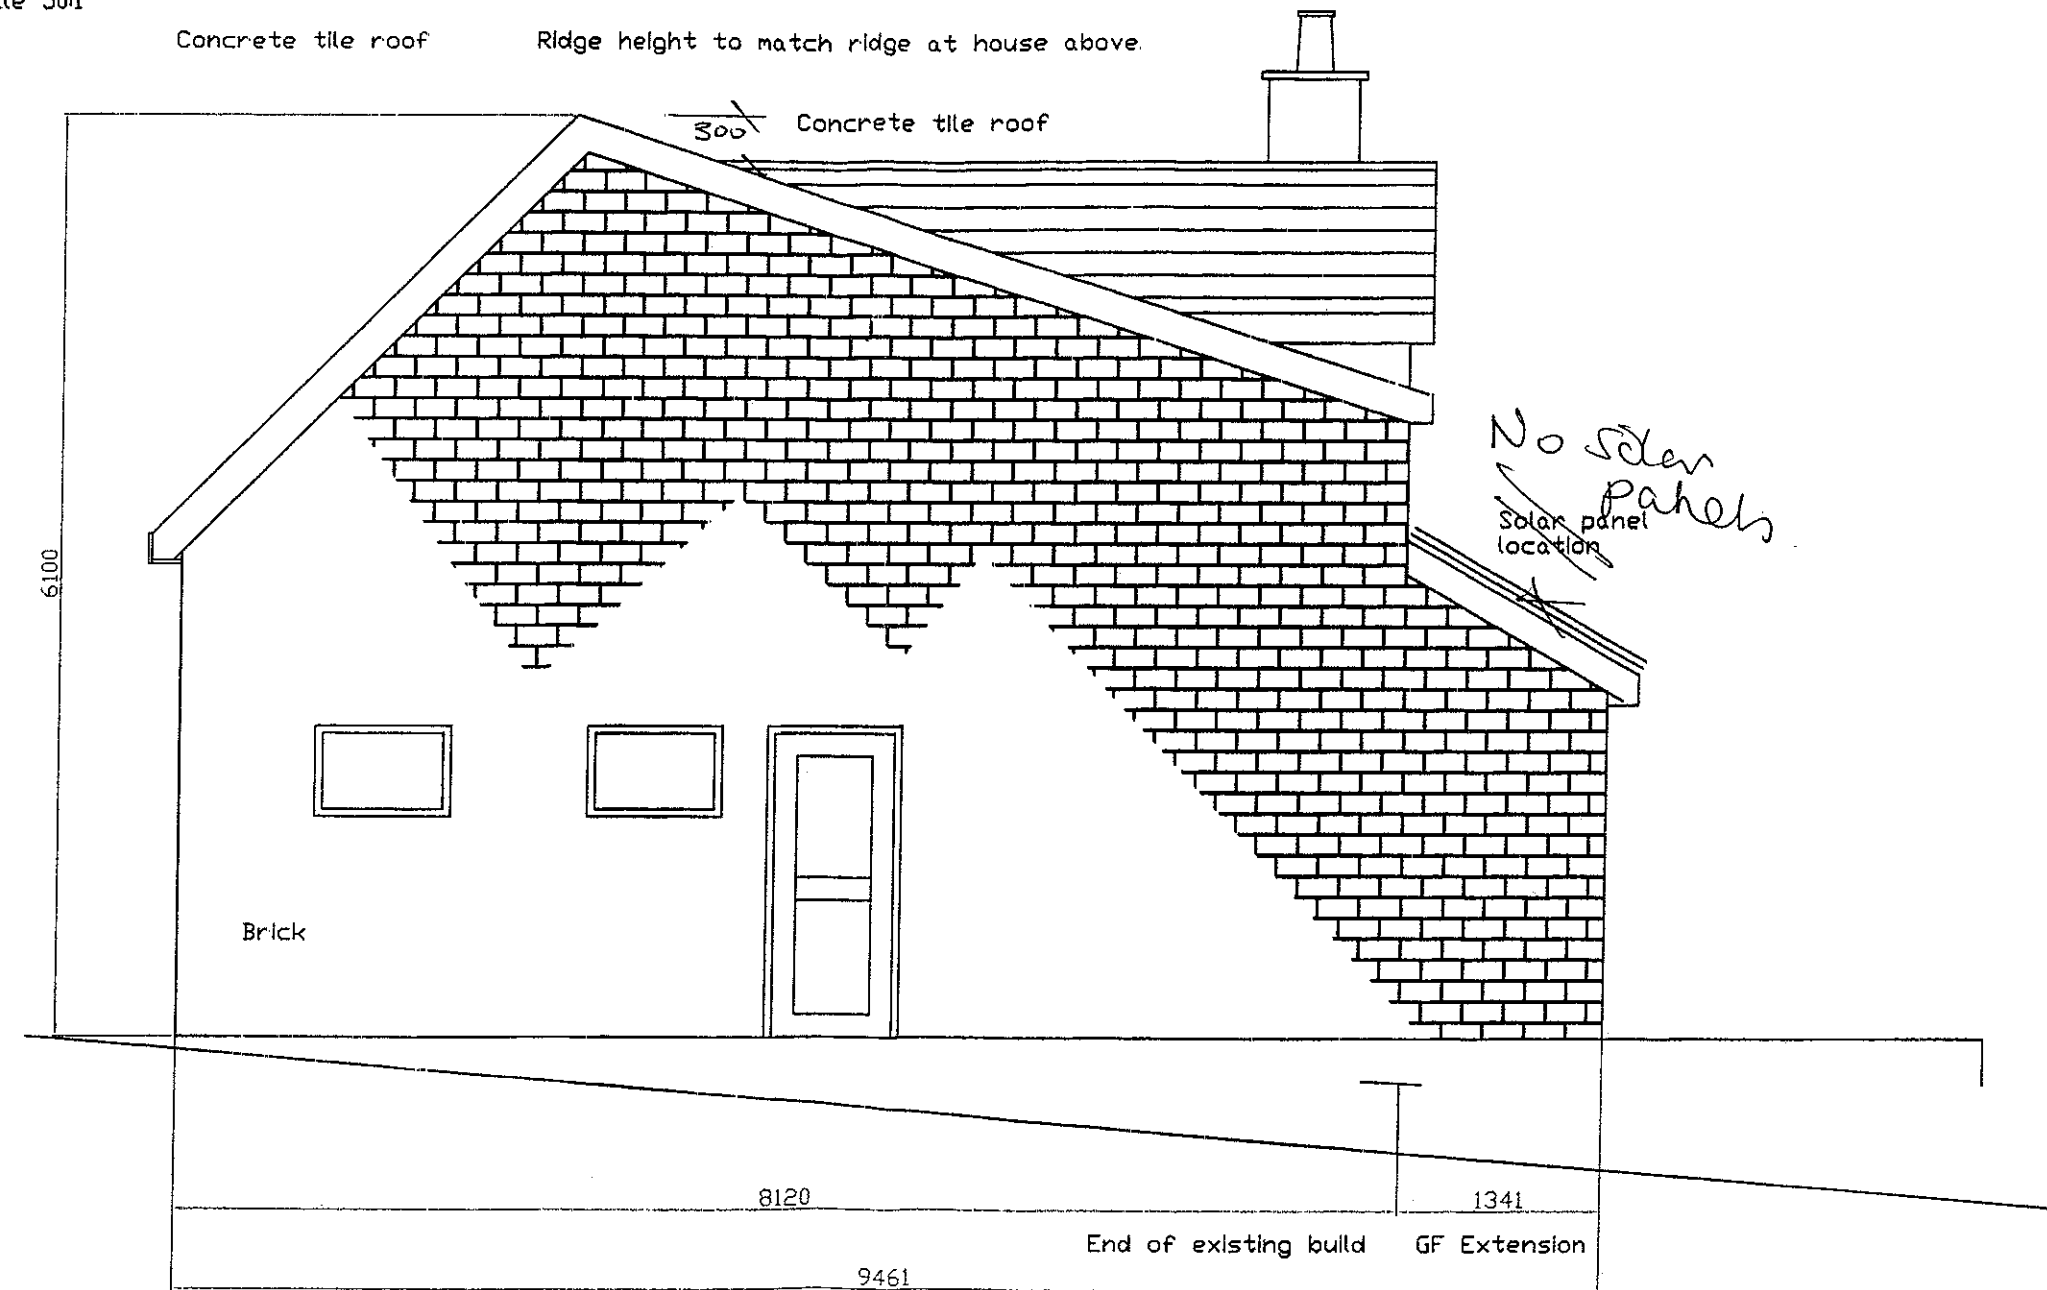

RHS


10 Carleton Avenue, Simonstone
Proposed elevation from East (lower side)
Scale 50:1

320110007P

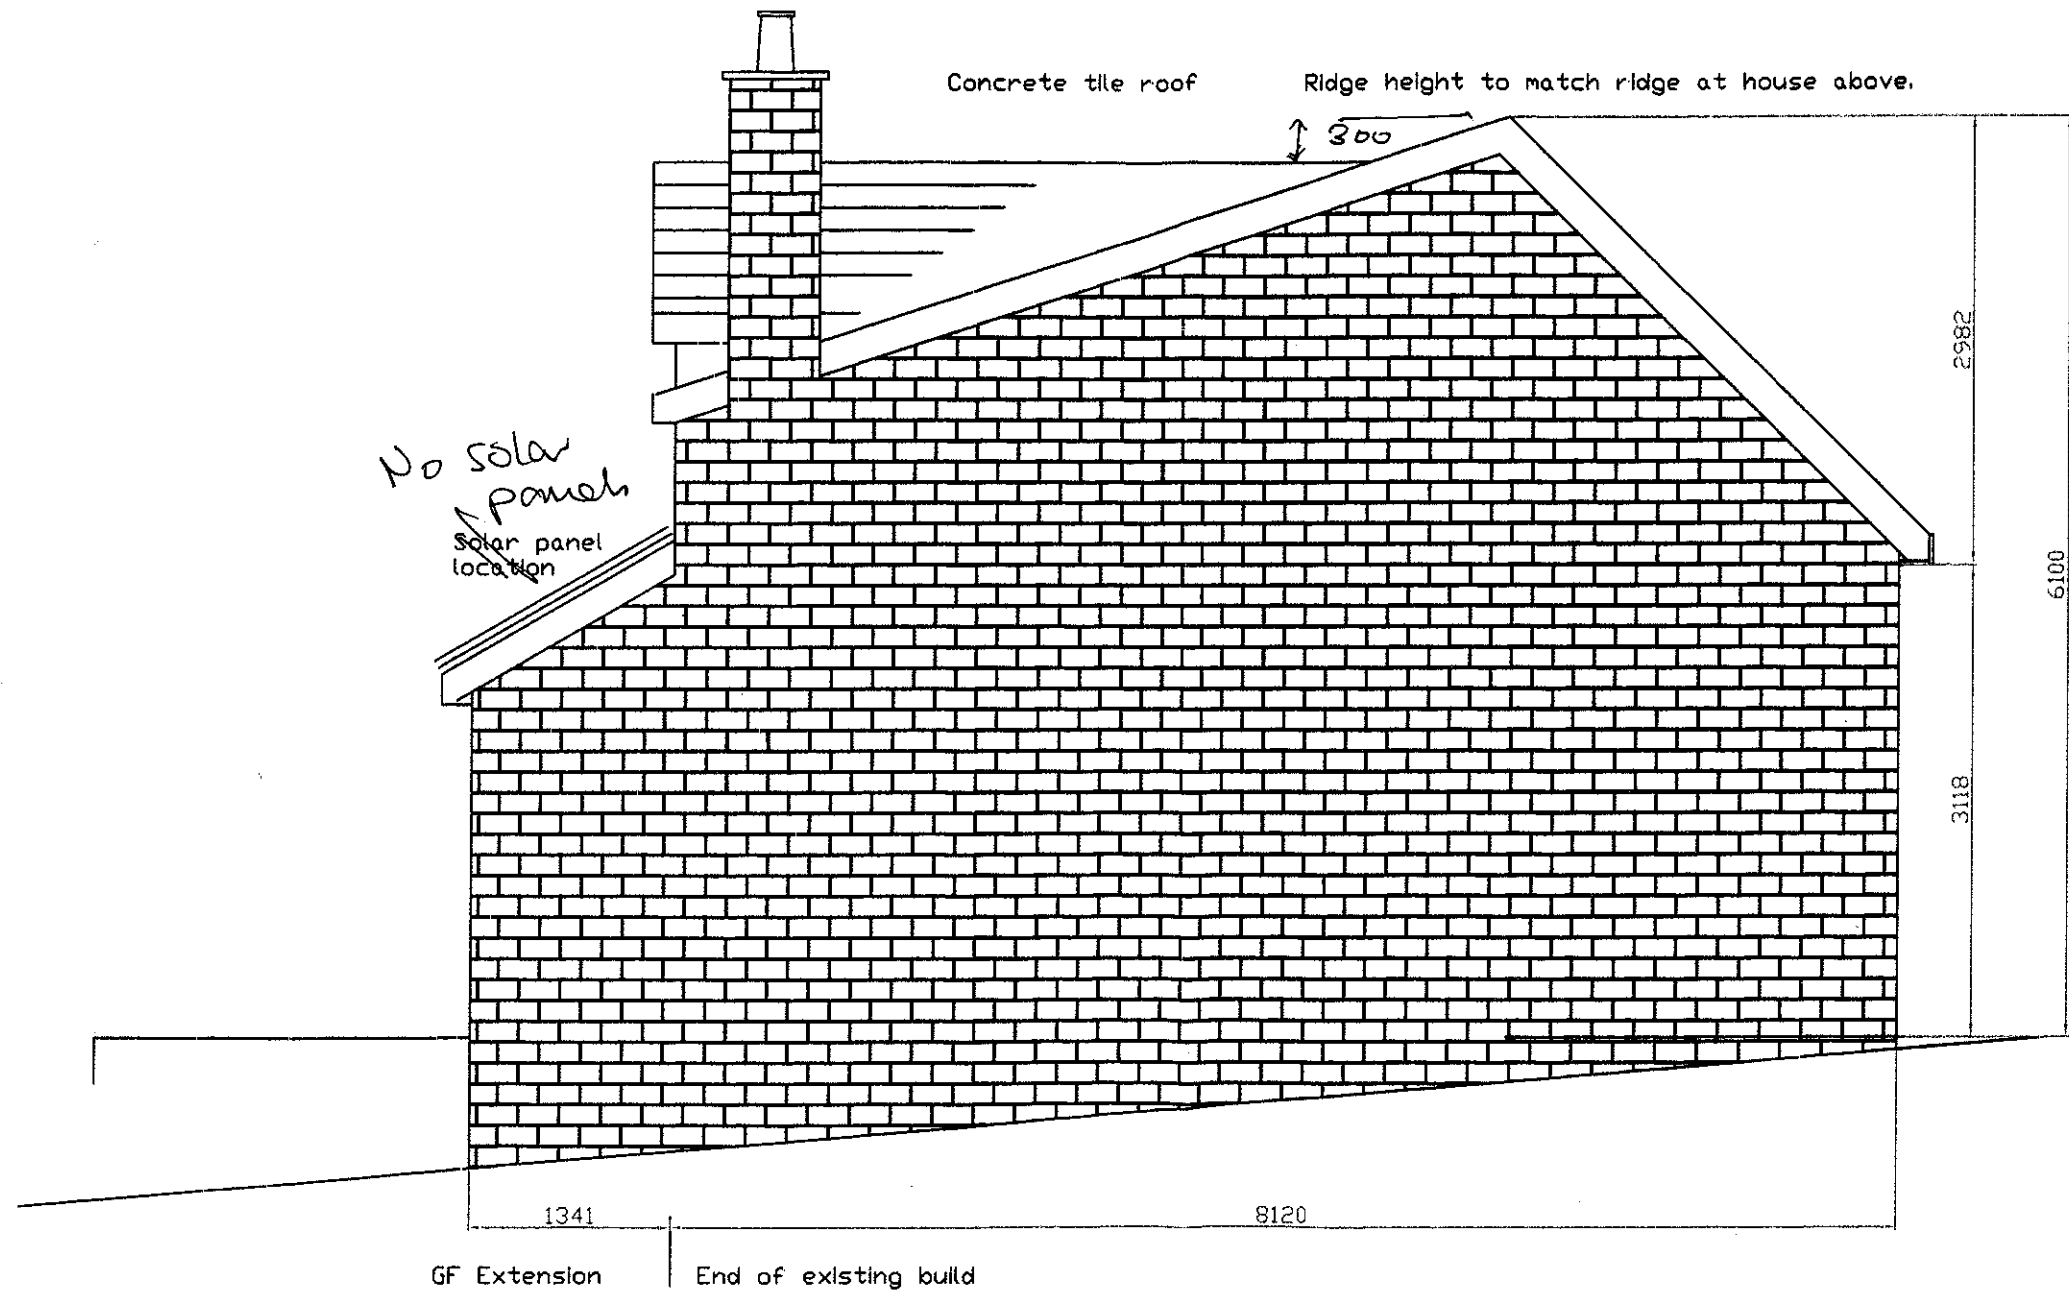

RHB

320110007P

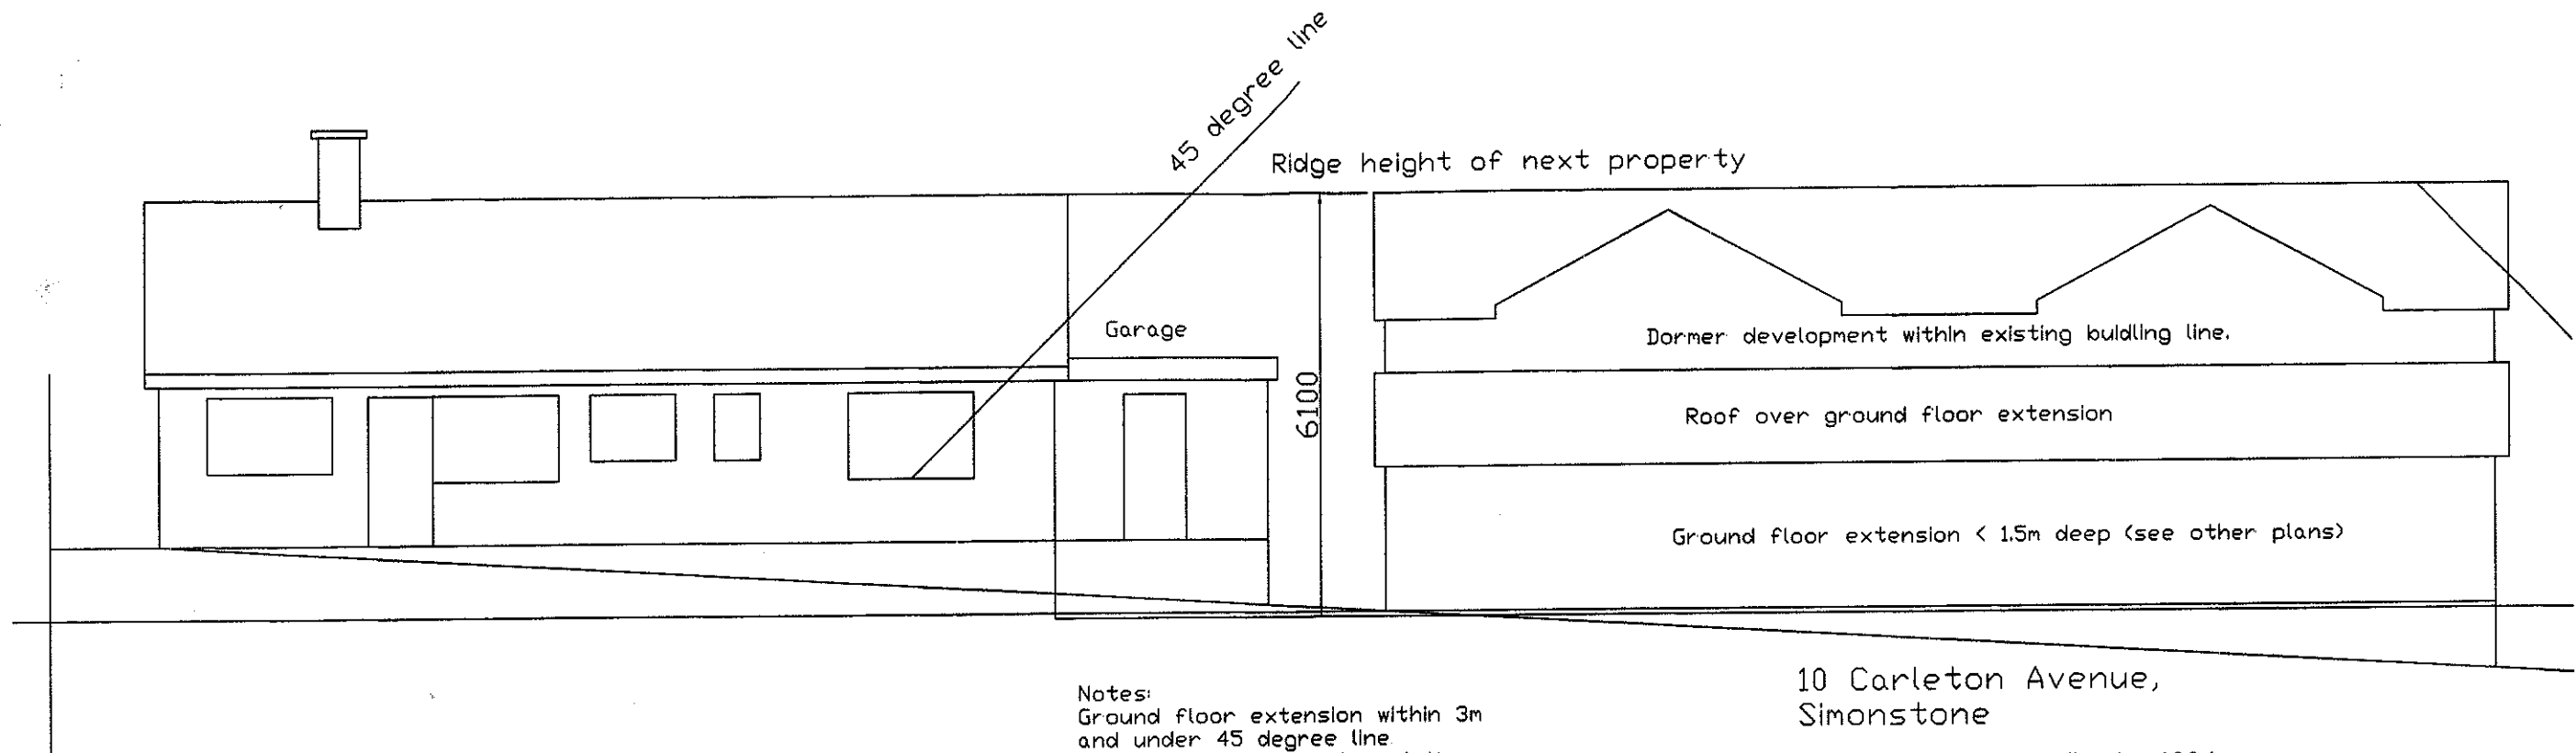


Notes:
Ground floor extension within 3m
and under 45 degree line
First floor dormers to existing
line of property therefore 45
degree rule does not apply as
light not affected.

10 Carleton Avenue,
Simonstone

Proposed From Rear Scale 100:1

320110007P

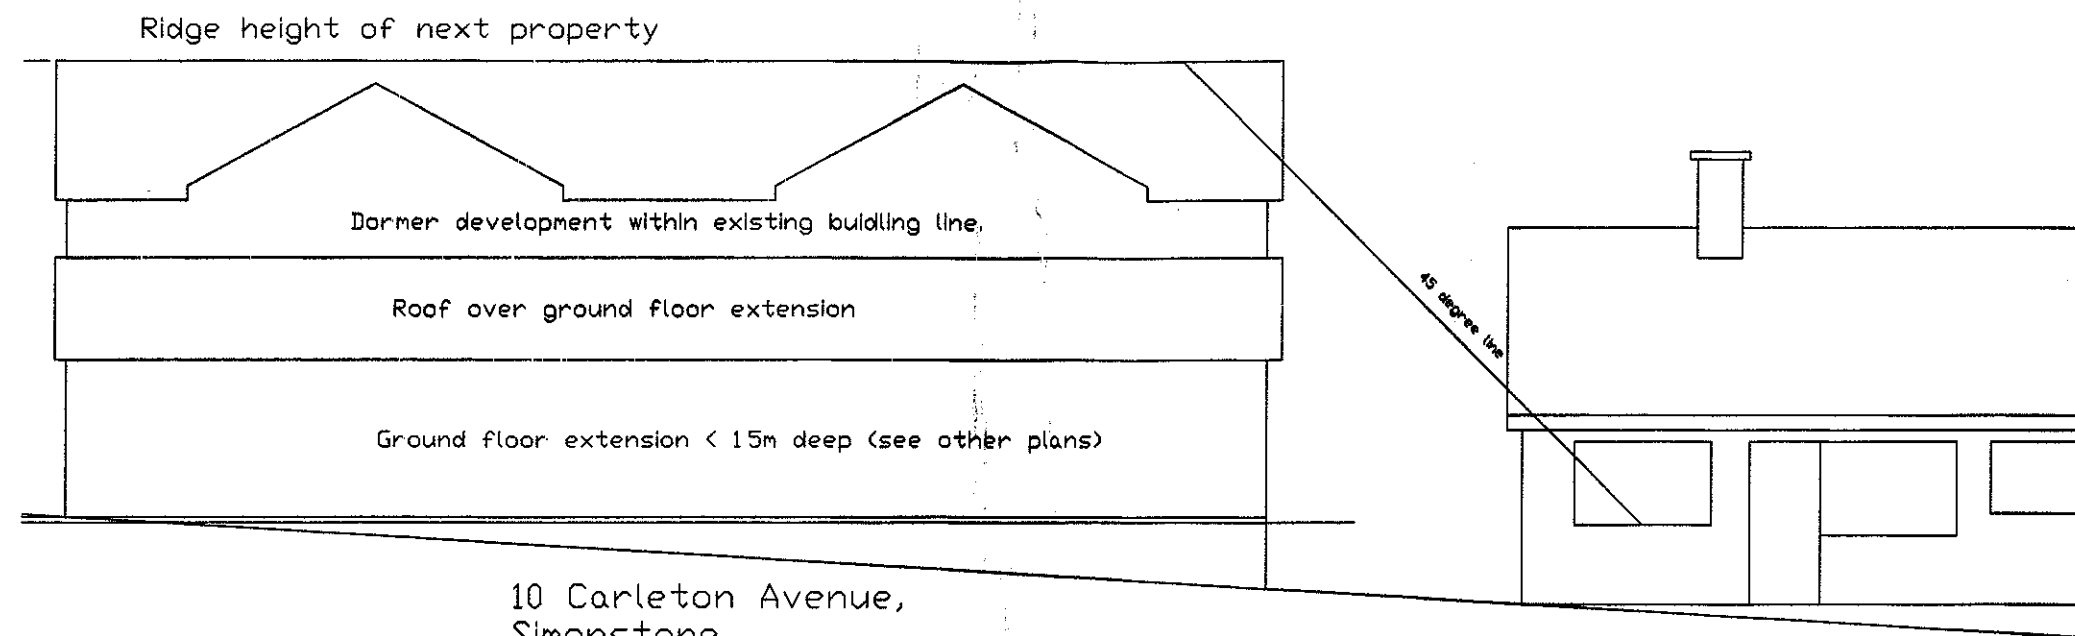

10 Carleton Avenue,
Simonstone

Proposed From Rear Scale 100:1

Notes:
Ground floor extension within 3m
and under 45 degree line.
First floor dormers to existing
line of property therefore 45
degree rule does not apply as
light not affected.