


Do not scale this drawing. Discrepancies should be referred to tasc. This drawing is copyright and should not be reproduced or issued to others without the express permission of the author. Contractor to ensure that all measurements are taken / checked prior to the manufacture of any installation, e.g. stairs, windows and other fixtures and fittings. This drawing should be read in conjunction with the relevant. Consultant drawn or written notes, if contradictory information is found then clarity should be sought by the Principal Contractor before work commences. Adherence to all aspects of the CDM Regulations is required (if project qualifies). Do not start work until an F10 notice has been issued and appropriate method statements/risk assessments are in place.

Please note that although a survey was carried out to prepare the drawn information this drawing is not to be considered a 'measured drawing'. Please read in conjunction with the design statement prepared for the planning application.

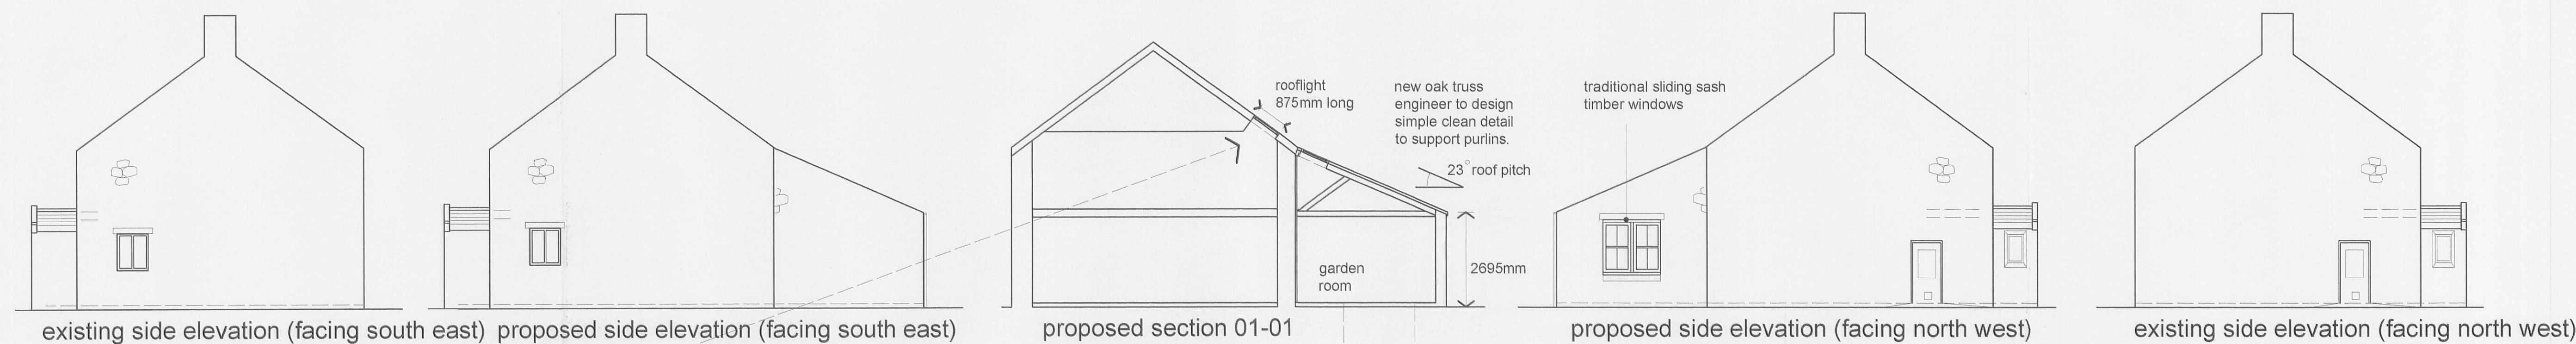







Finishes

Walls: Random stone to match existing.

Roof: 2nd hand selected slate.

Rwgs: black to match existing.

Windows: Stained timber either pale green or cream breathable finish.

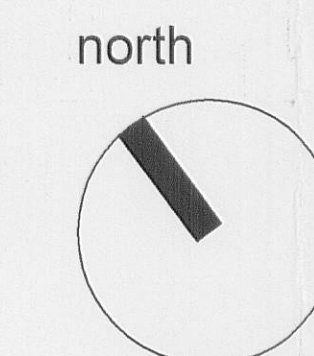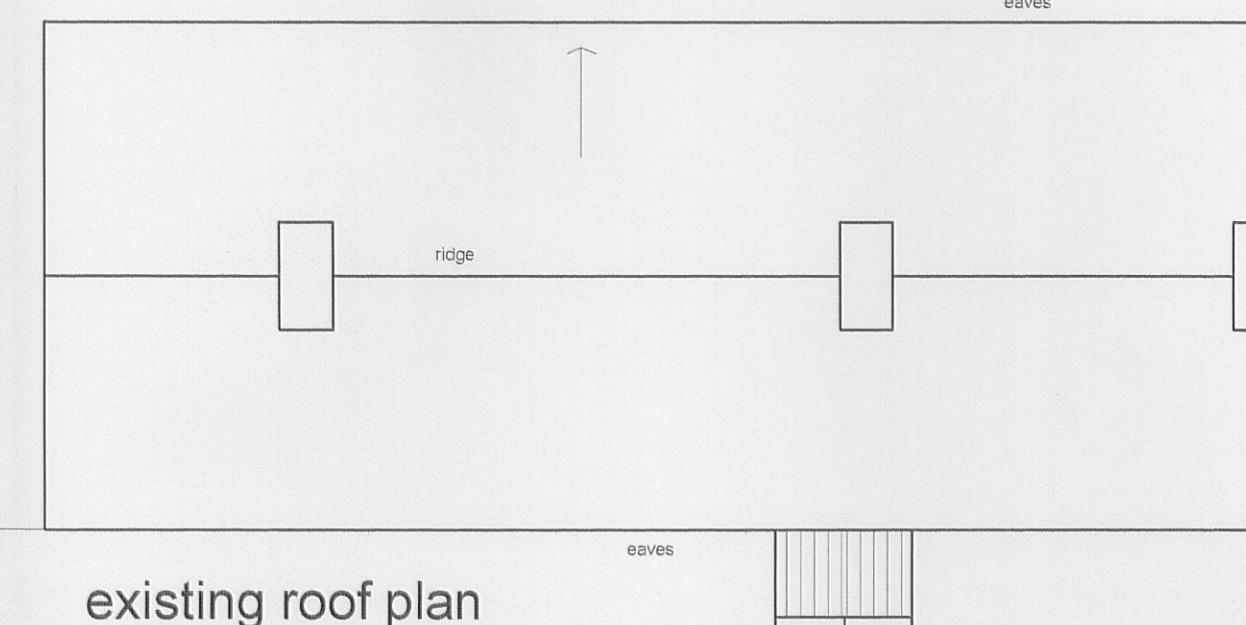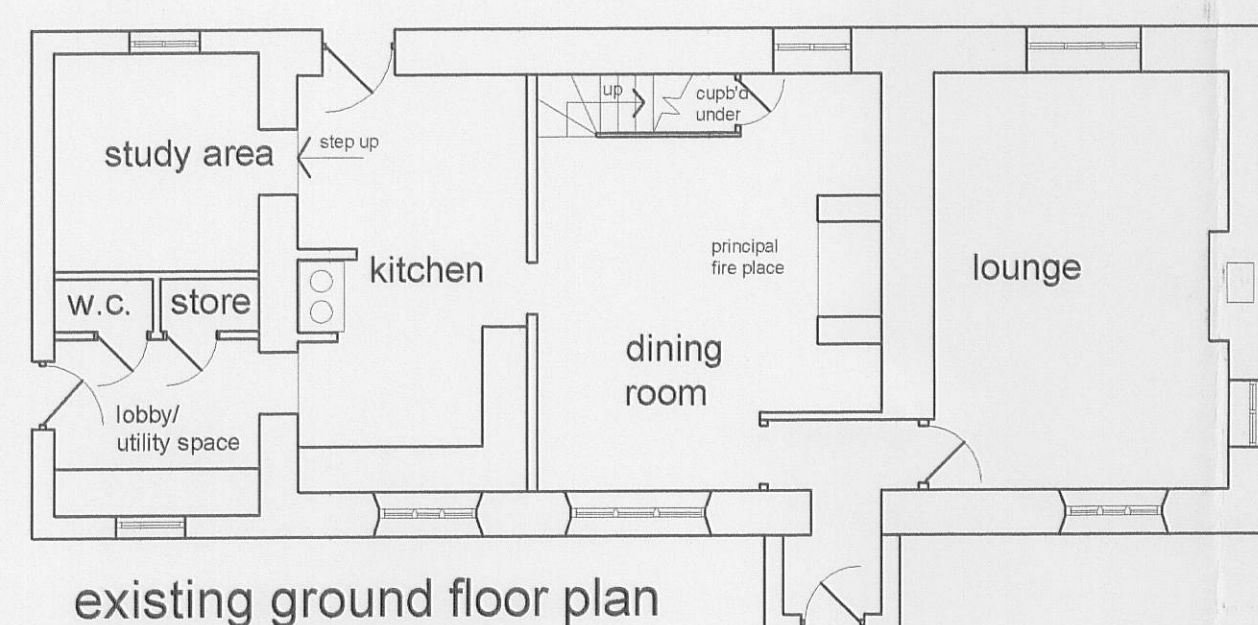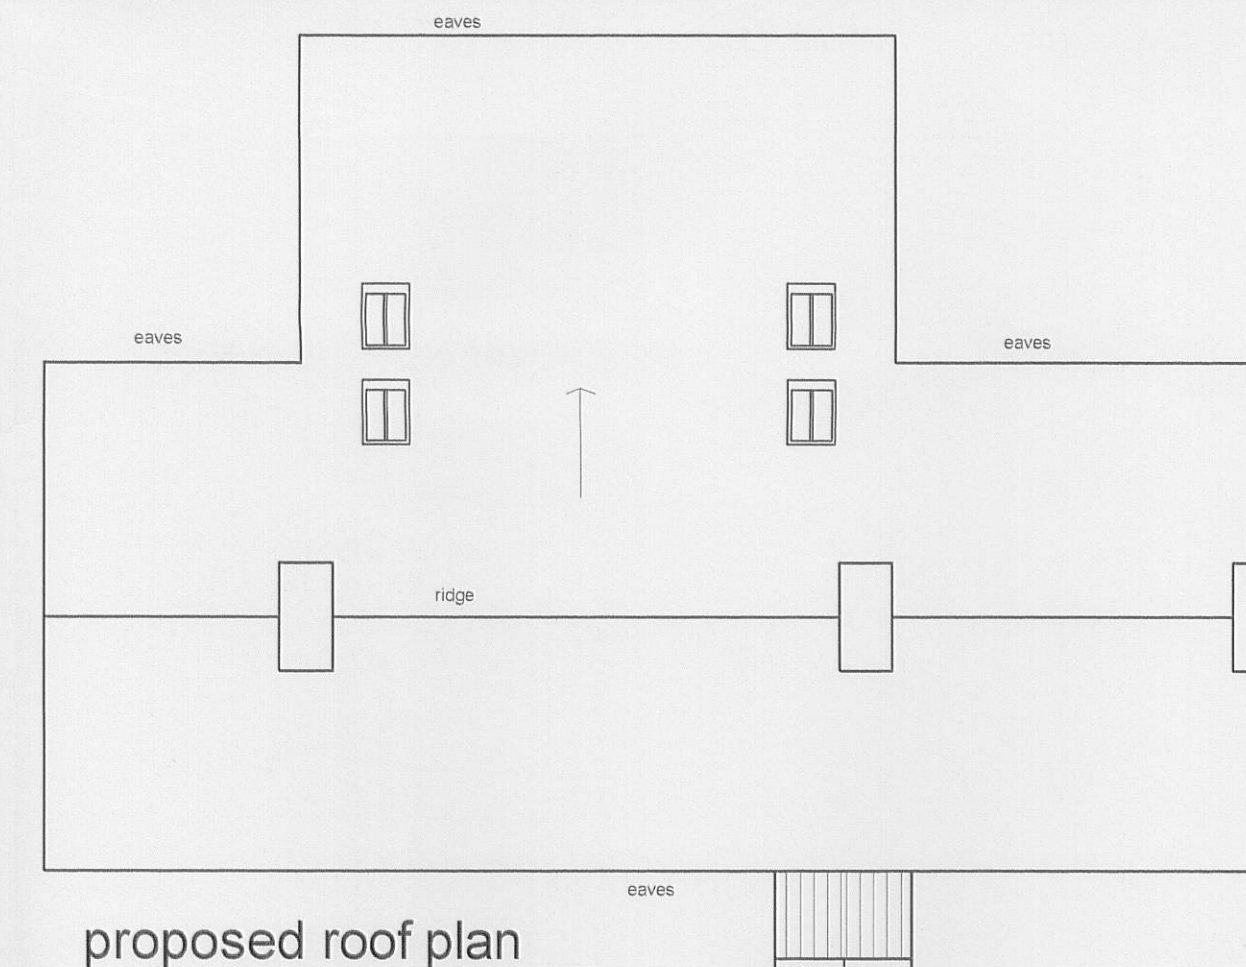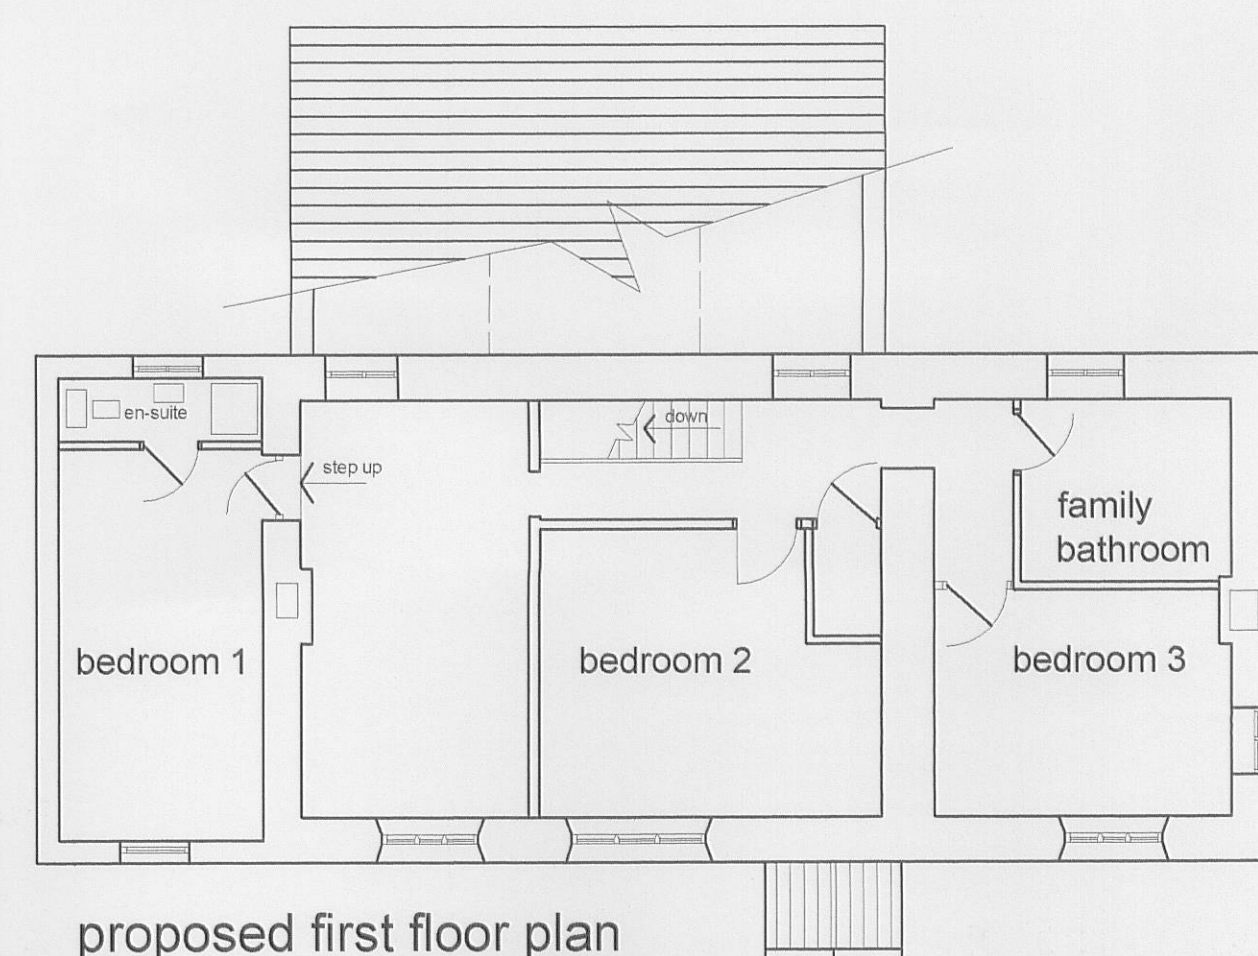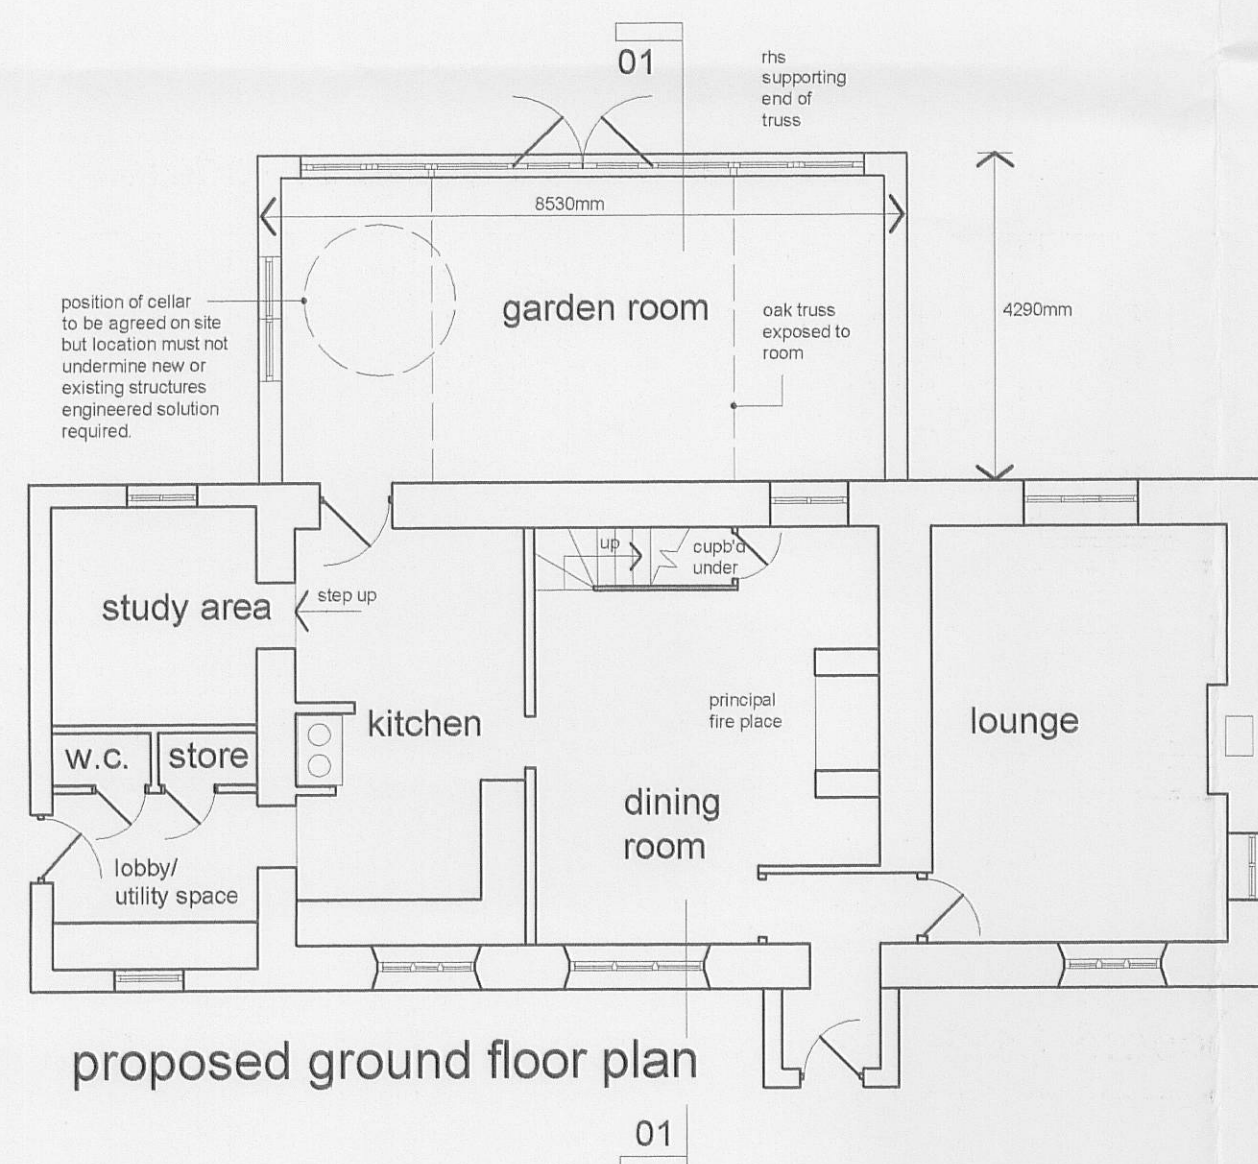

320110010P

A : rooflight dimensions shown on the proposed north east elevation and section as requested by planning authority. JT Jan 2011

Revision:

tasc studios.. 207 revidge road, blackburn, BB2 6DT tel: 01254 660422
 architectural design @ management e-mail: tasc-studios@live.co.uk mob: 07809417500

Client	Description	Status
Mr and Mrs L & J Parry	existing and proposed plans and facades for extension.	planning 1
Yew Tree Farm House		Scale 1:100
Preston Road		Job number 206
Ribchester PR3 3YD		Drawn JT Date Dec 2010
		Drawing number A
		(01)p A

tasc studios...architectural design and project management.