



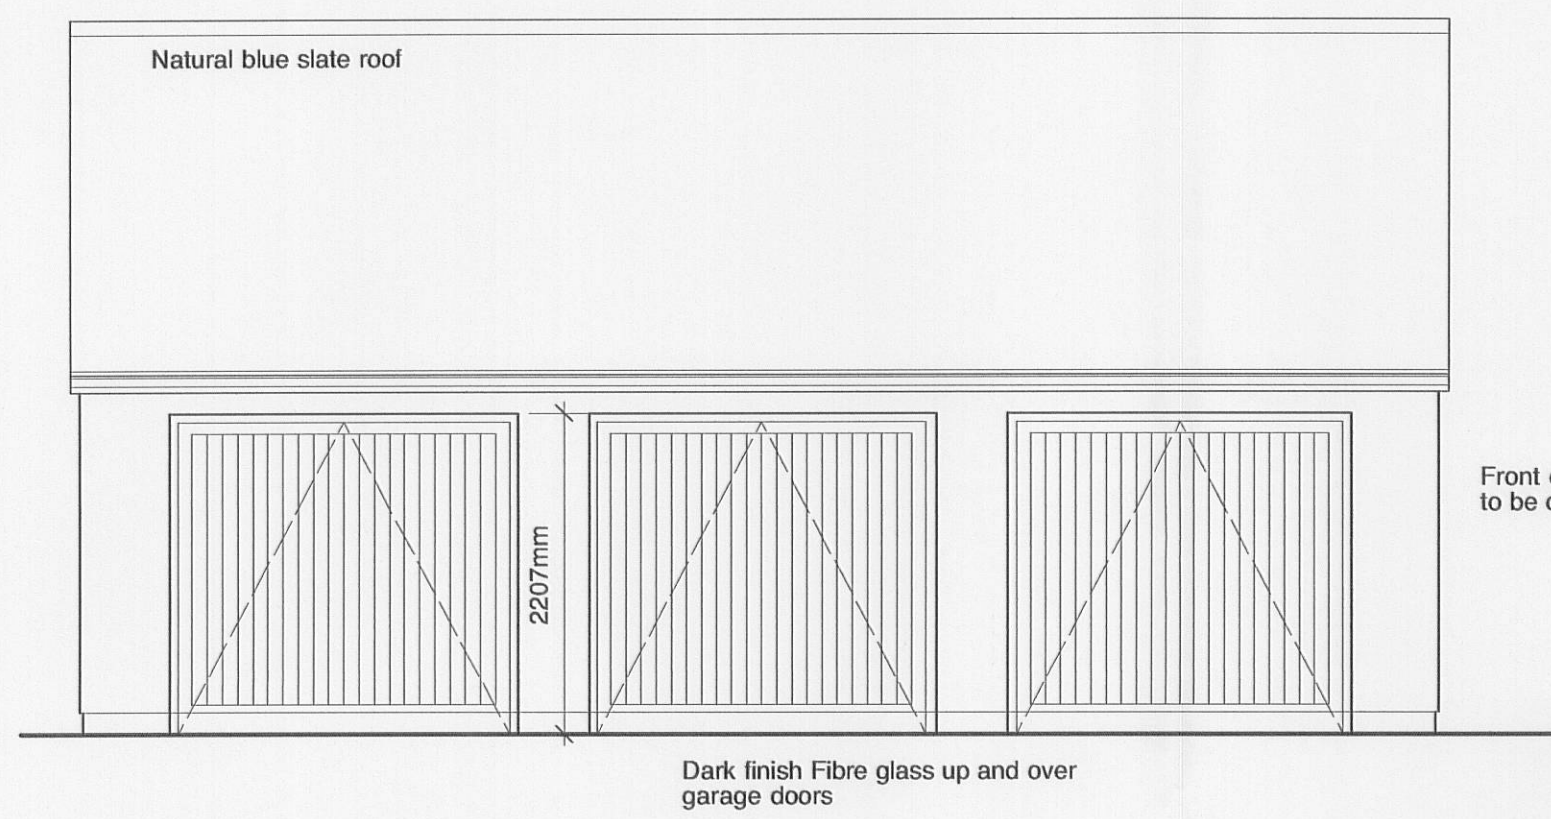


FRONT ELEVATION

Garage Plan and Elevations
Scale 1:50

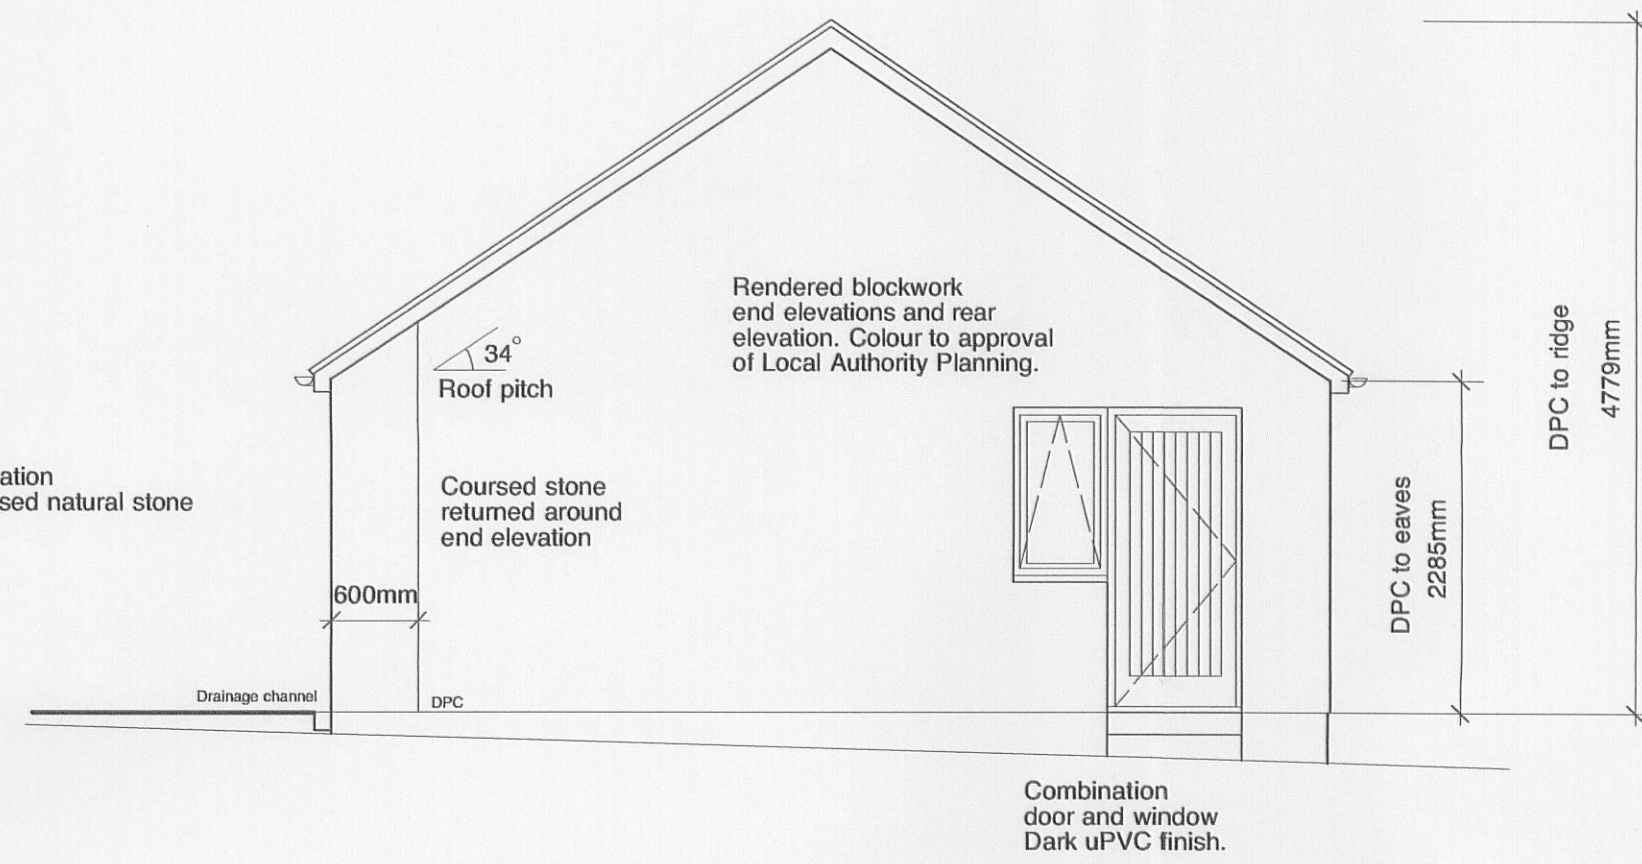


SIDE ELEVATION

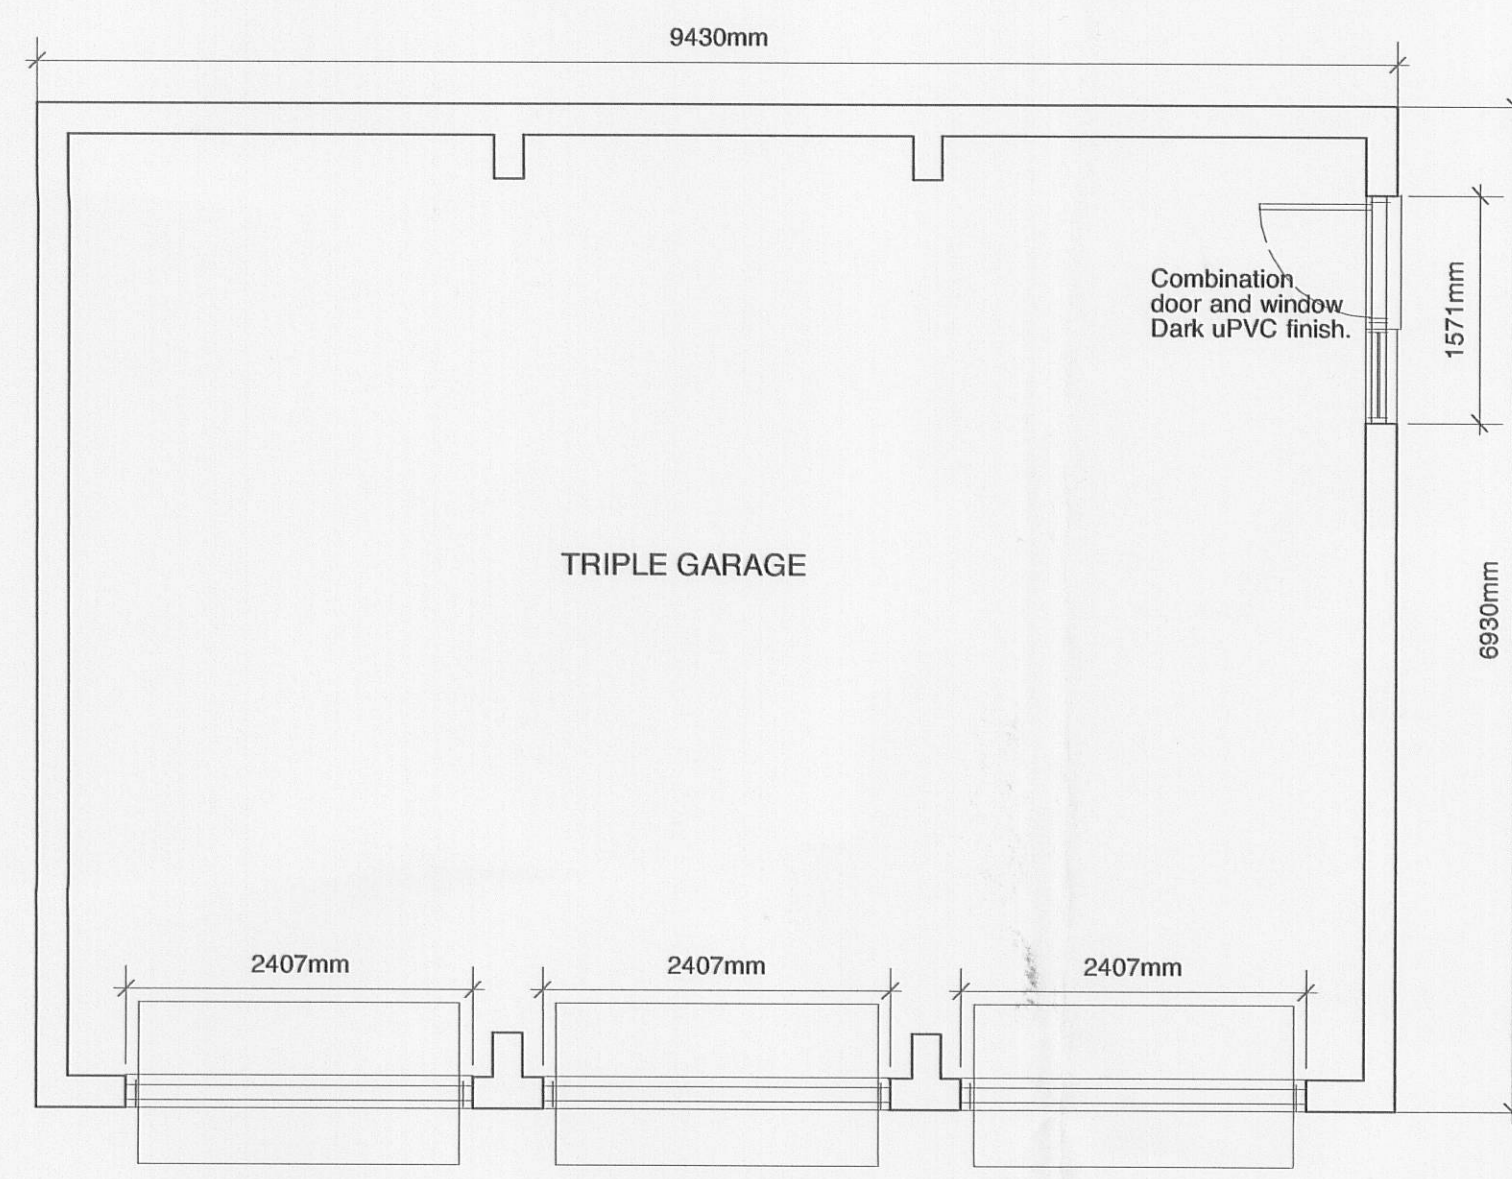

GROUND FLOOR PLAN

Contractors to check all dimensions before commencing work.
Any discrepancies to be reported to the designer immediately.
Do not scale.
Drawing contents are protected by copyright and should not be used or copied without the written permission of Nicholson Contracts Ltd.

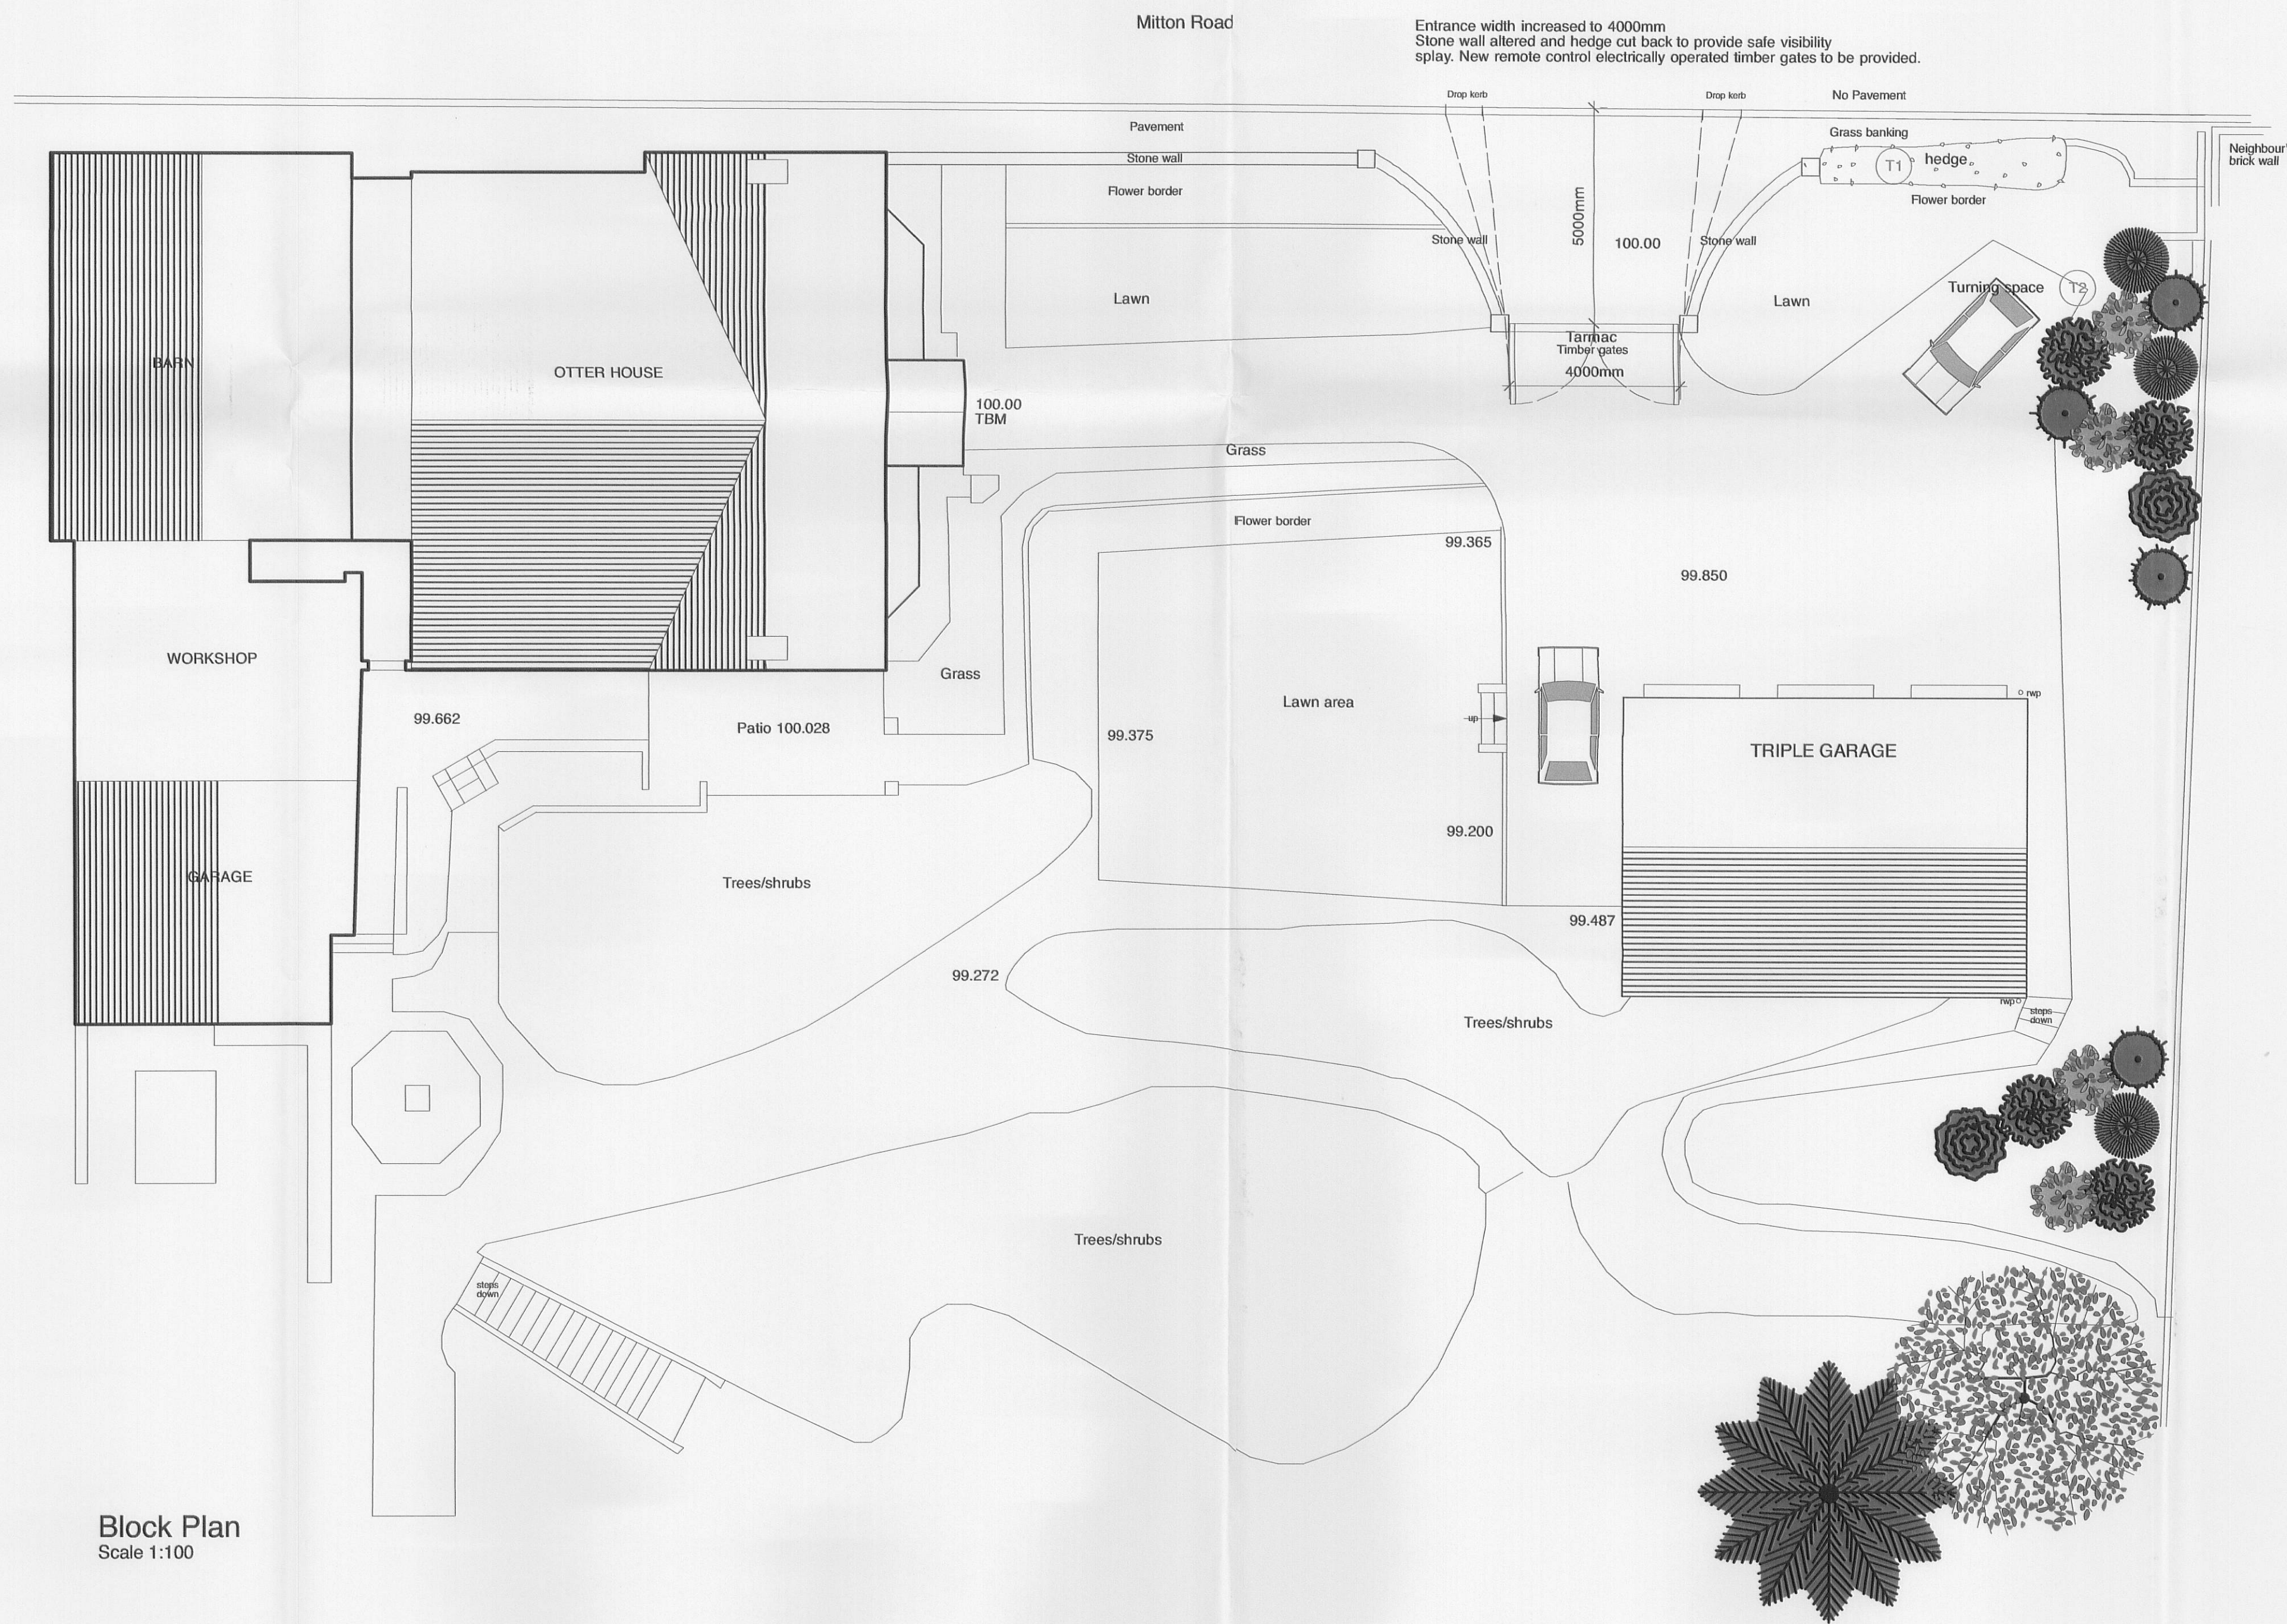

Block Plan
Scale 1:100

320110054P

RevA 21/12/10 Amended to client's instructions	
Ian Nicholson Interior Design Consultant PO Box 20 Huddfield Glossop, Derbyshire SK13 1WW Tel: 01457 880008 Fax: 01457 885151 e: ian@nicholsoncontracts.com	
Client:	Mr & Mrs Keith Rudd Otter House, 9 Milton Road, Whalley, Lancs. BB7 9FX
Project:	New Double garage
Drawing Title:	Proposed plan, elevations and block plan
Project No.:	1004
Drawing No.:	1004/A1/2.011A
Date:	November 2010
Scale:	1:100 & 1:50
Nicholson Contracts Ltd, Reg Number 561818	