





Front (South East) Elevation

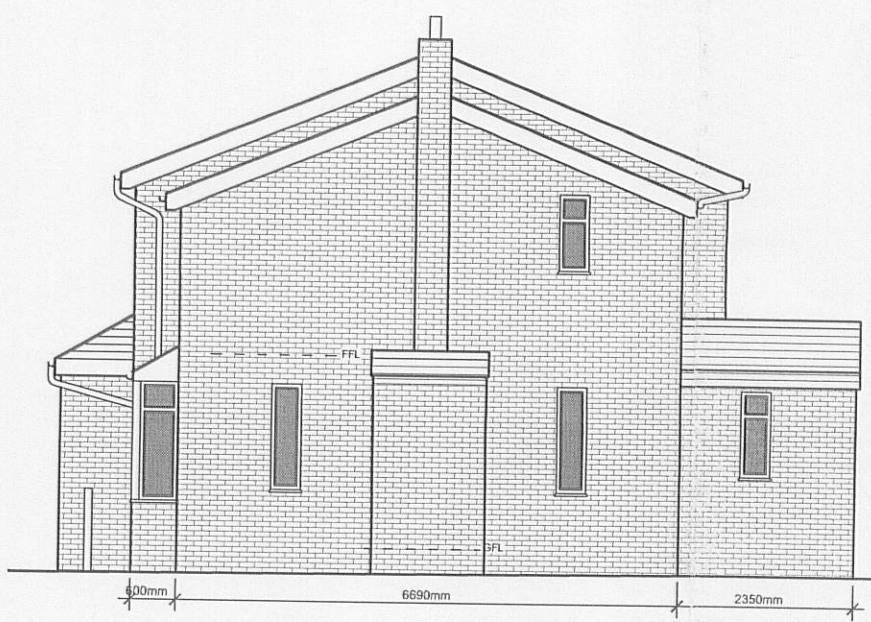


Side (North East) Elevation




Rear (North West) Elevation

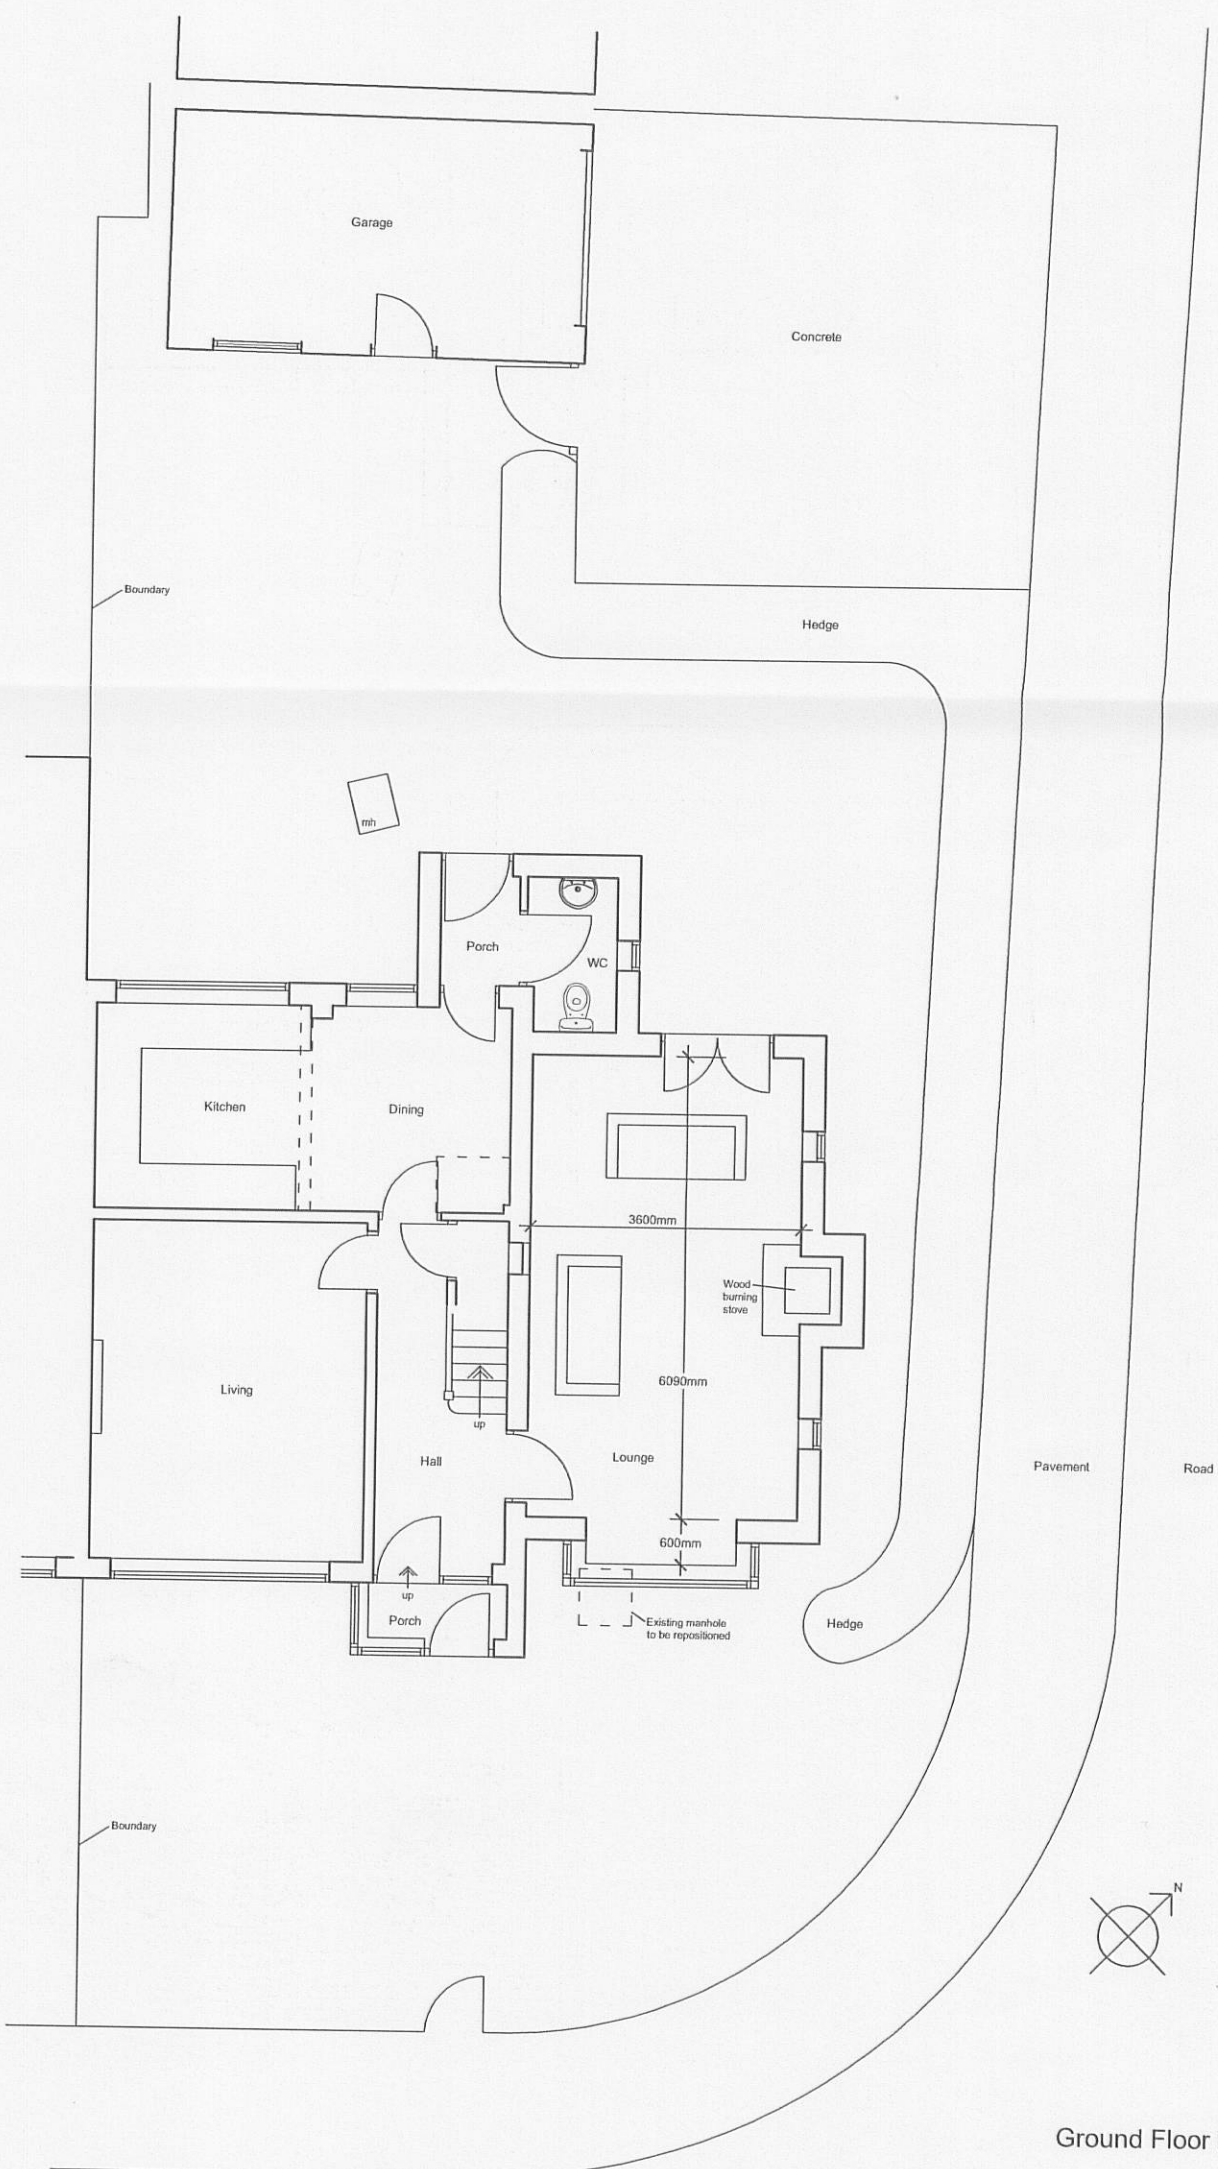

Ground Floor Plan

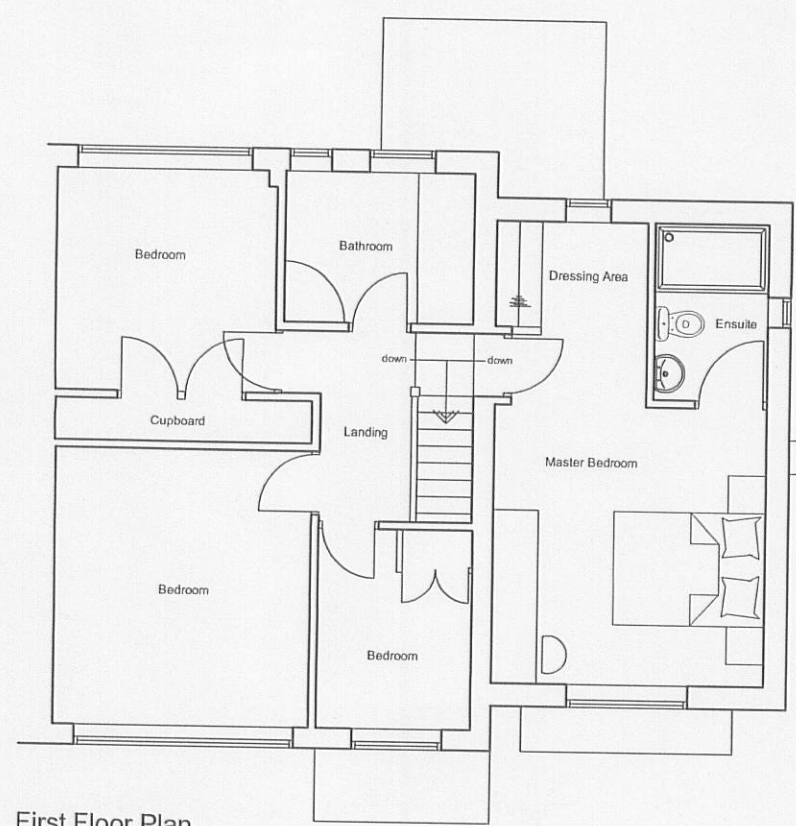

First Floor Plan

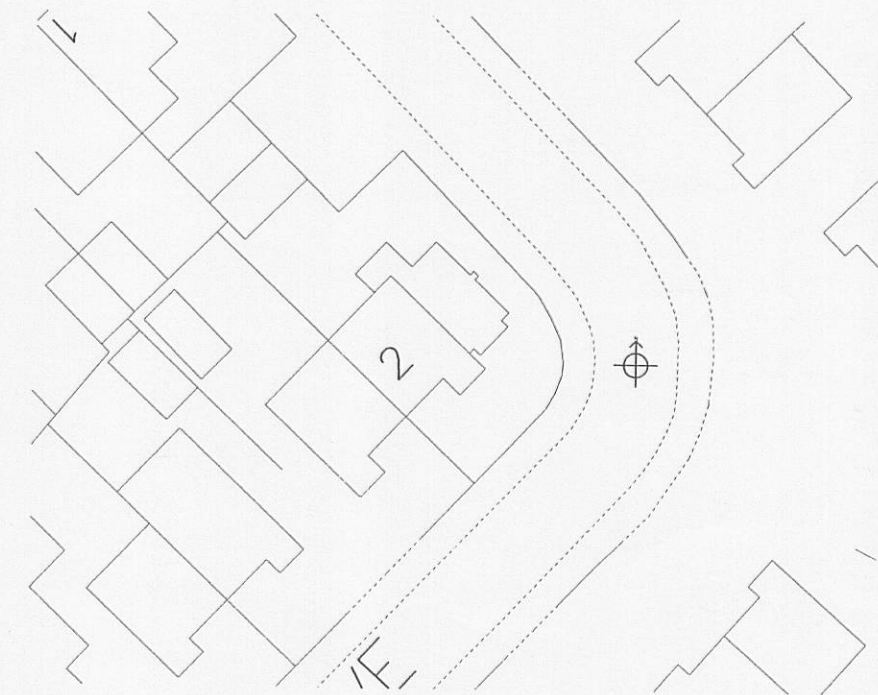

Site Plan 1:500

REV B - Materials added and site plan scale altered to 1:500. 12/ 01/ 11 LG
REV A - Various amendments as requested by the client. 06/ 01/ 11 LG

Client

Mr and Mrs Blunstone

Job Title

Proposed Extension to
2 Kenilworth Drive
Clitheroe
Lancs
BB7 2QN

320110056P

Drawing Title

Proposed Plans and Elevations

Scale

1:100

Date

Dec 2010

Drawn

LG

spa
ARCHITECTS

SUNDERLAND PEACOCK & ASSOCIATES LTD.

HAZELHIRE, PIMLICO ROAD, CLITHEROE

LANCASHIRE, BB7 2AG

T 01200 423178 F 01200 427328

E info@sunderlandpeacock.com

www.sunderlandpeacock.com



4102 -02 B