




proposed

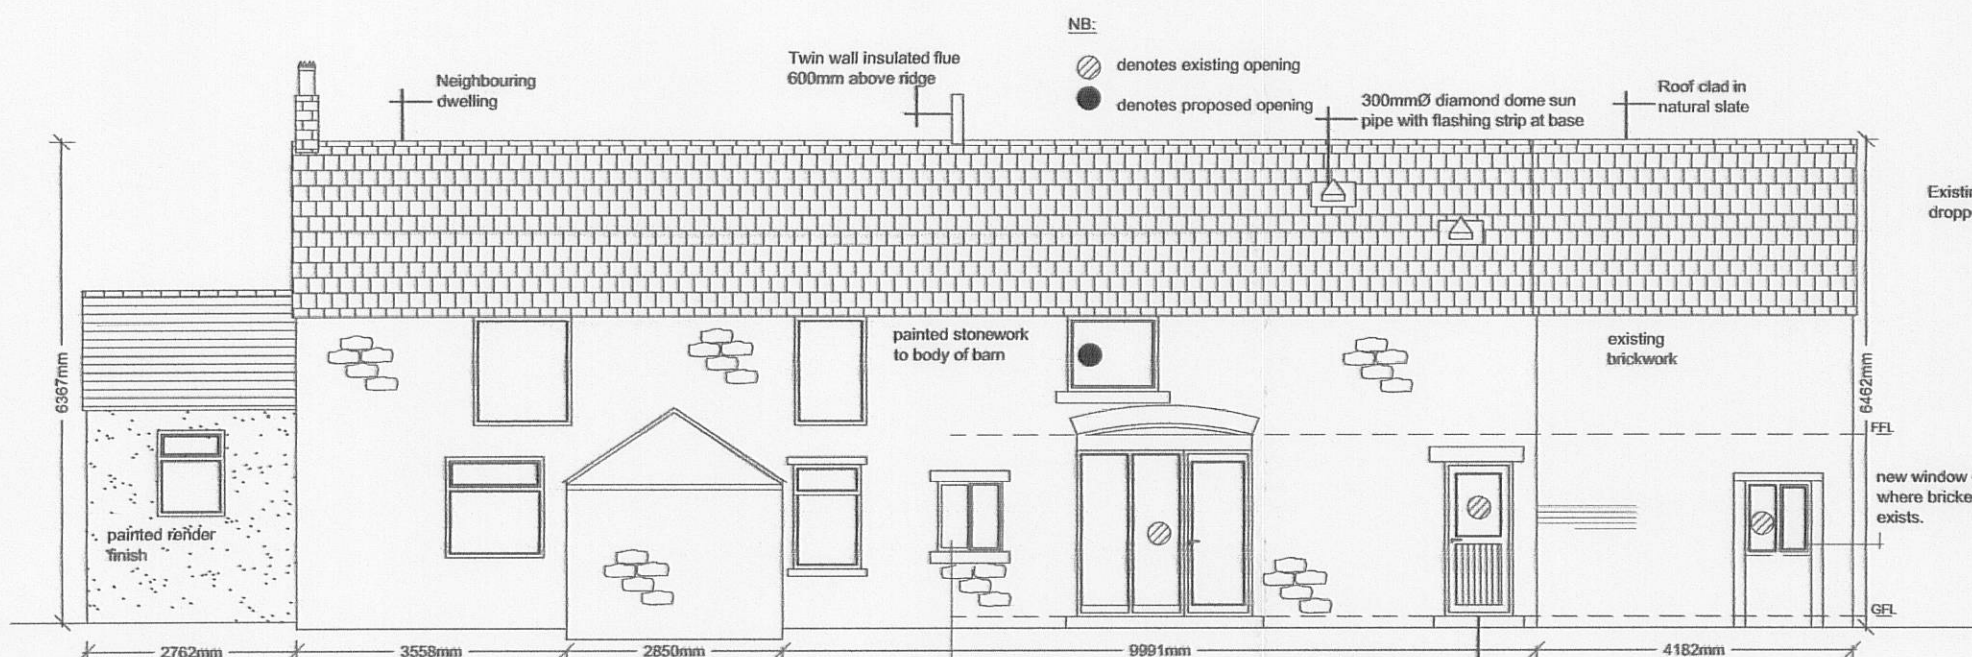

proposed south facing elevation1:100

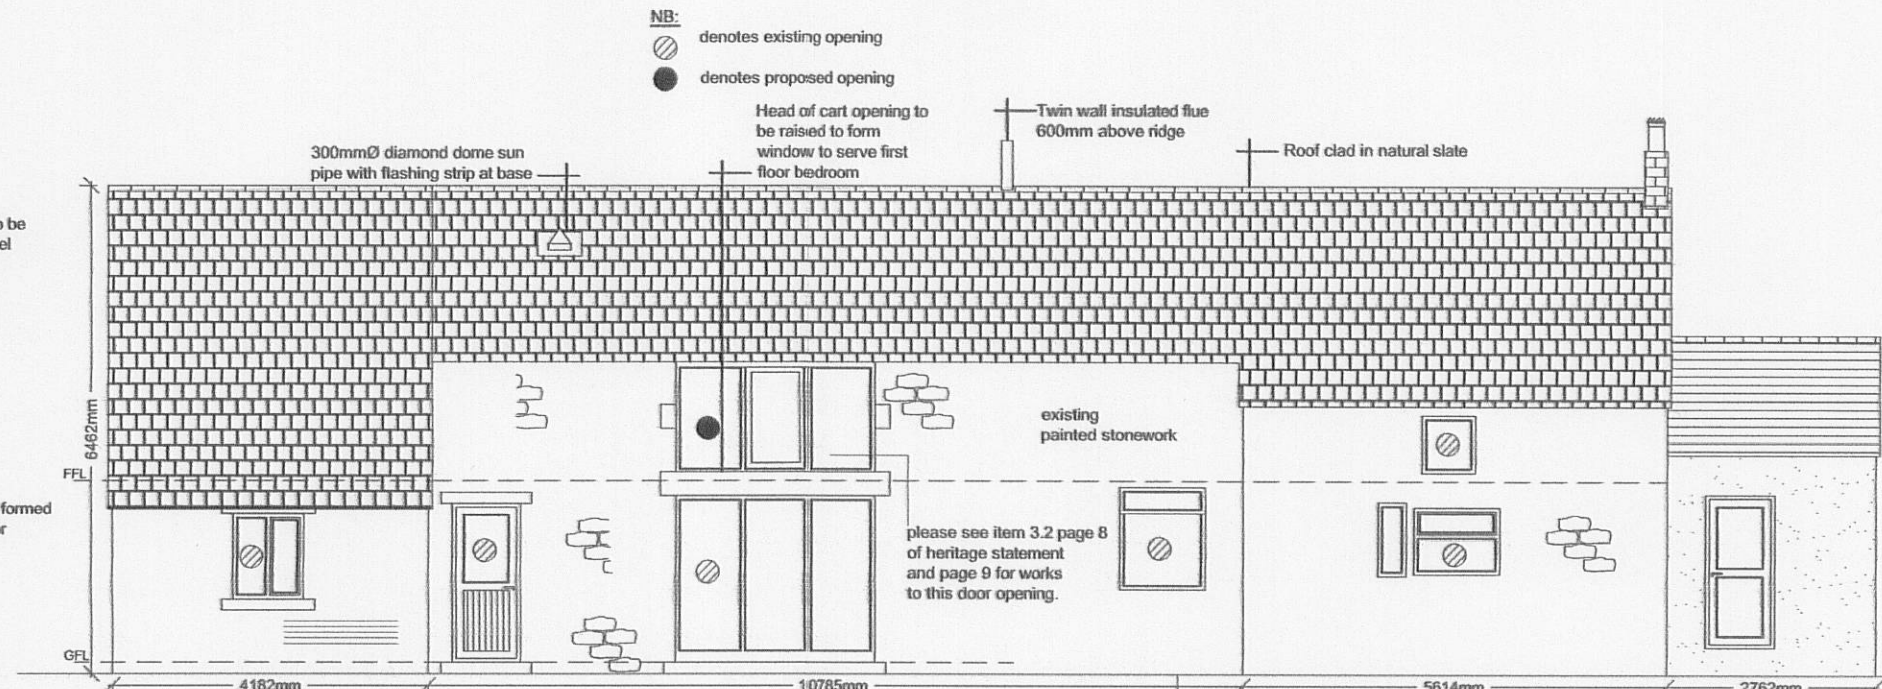

proposed north facing elevation 1:100

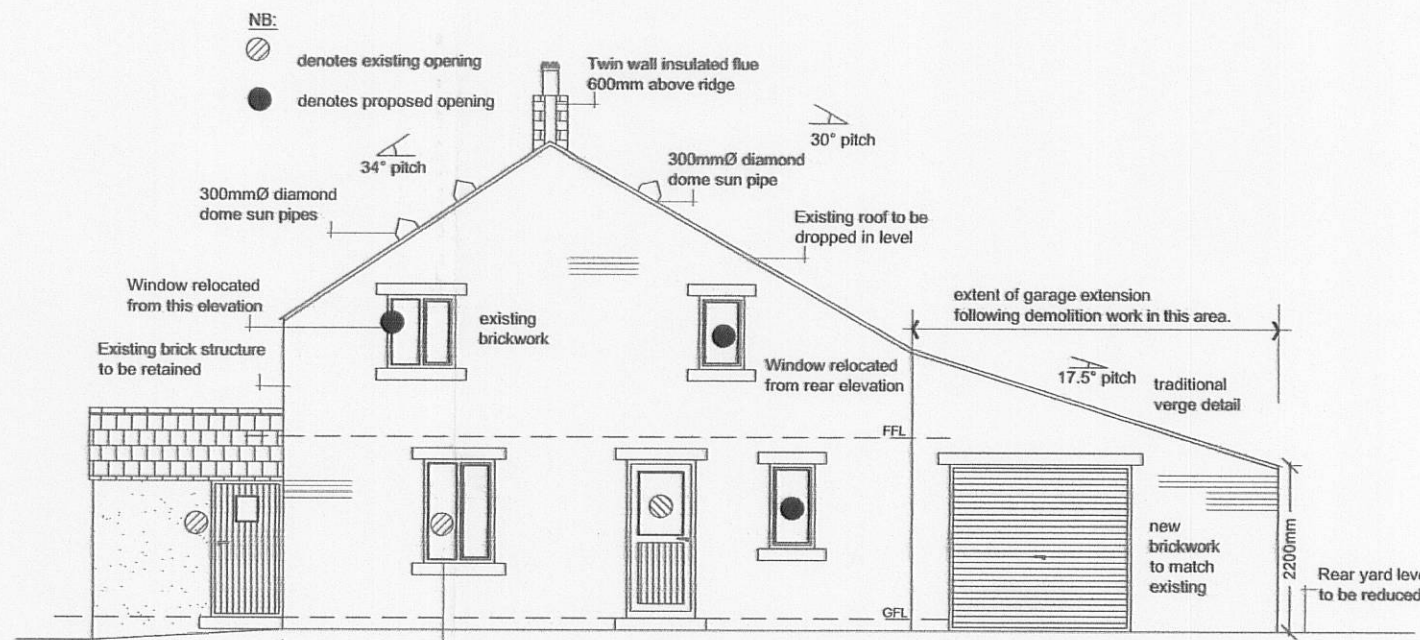


proposed east facing elevation 1:100


Finishes:
Walls: Body of farmhouse as existing - painted stonework or painted render (unaffected).Garage brickwork to match existing (Red smooth engineering type brick. New heads / cils re-claimed stone work paint finish to match existing.
Roof: Concrete tiles to match existing.
Rwgs: Black pvcU to match existing.
Window frames: pvcU white finish narrow profiles.
Doors: pvcU white finish.

3201100597


AMENDED PLANS RECEIVED
DATE 10/05/11

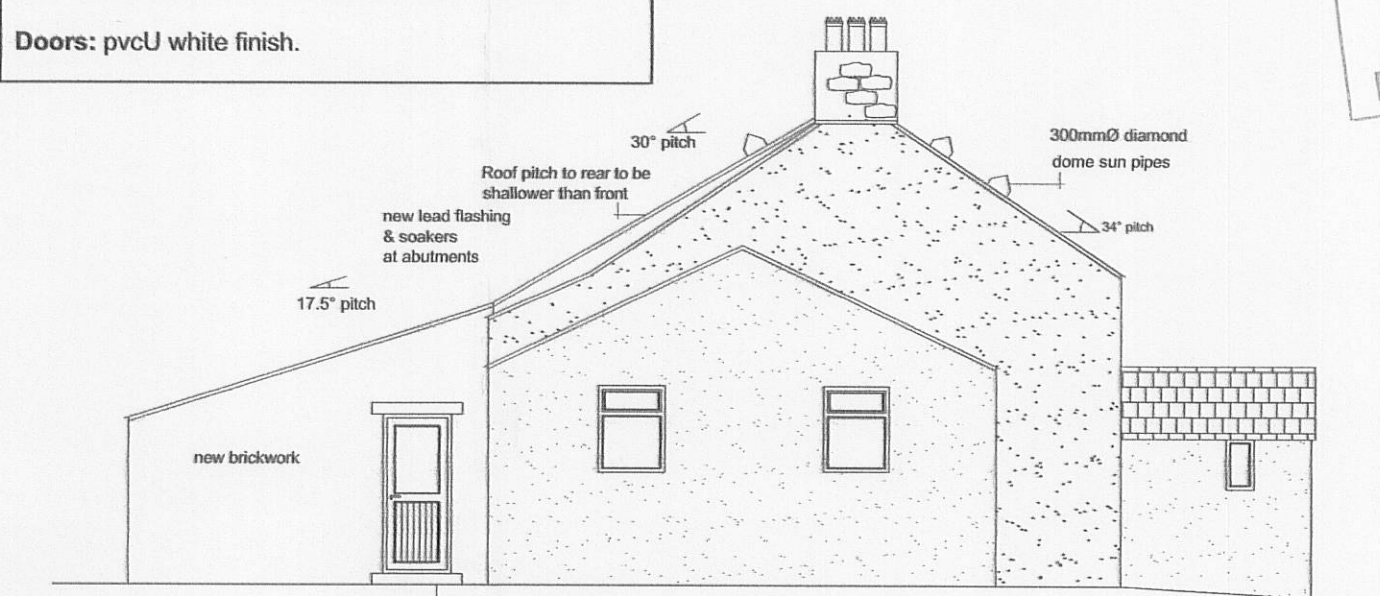


proposed west facing elevation 1:100

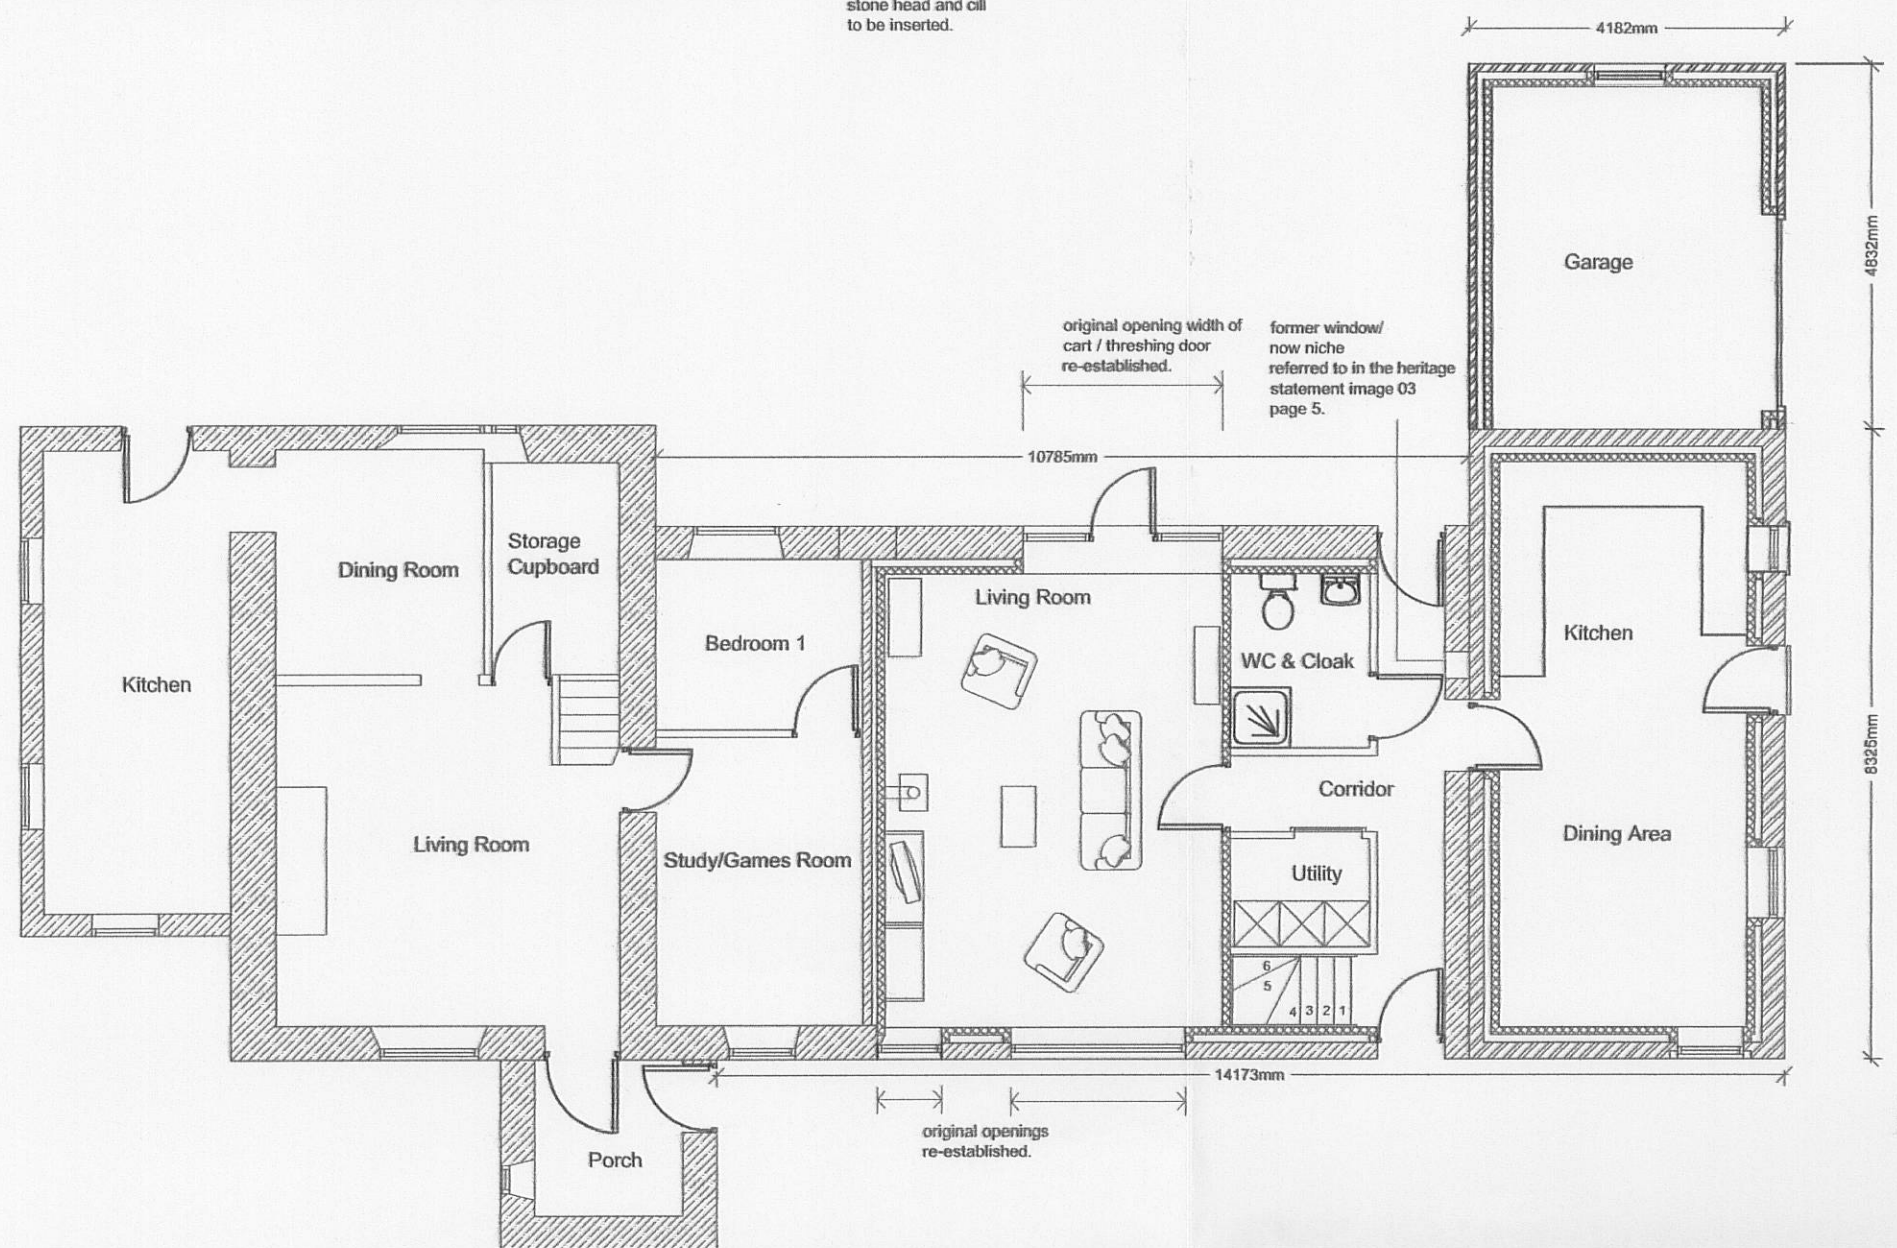


proposed ground floor plan :100

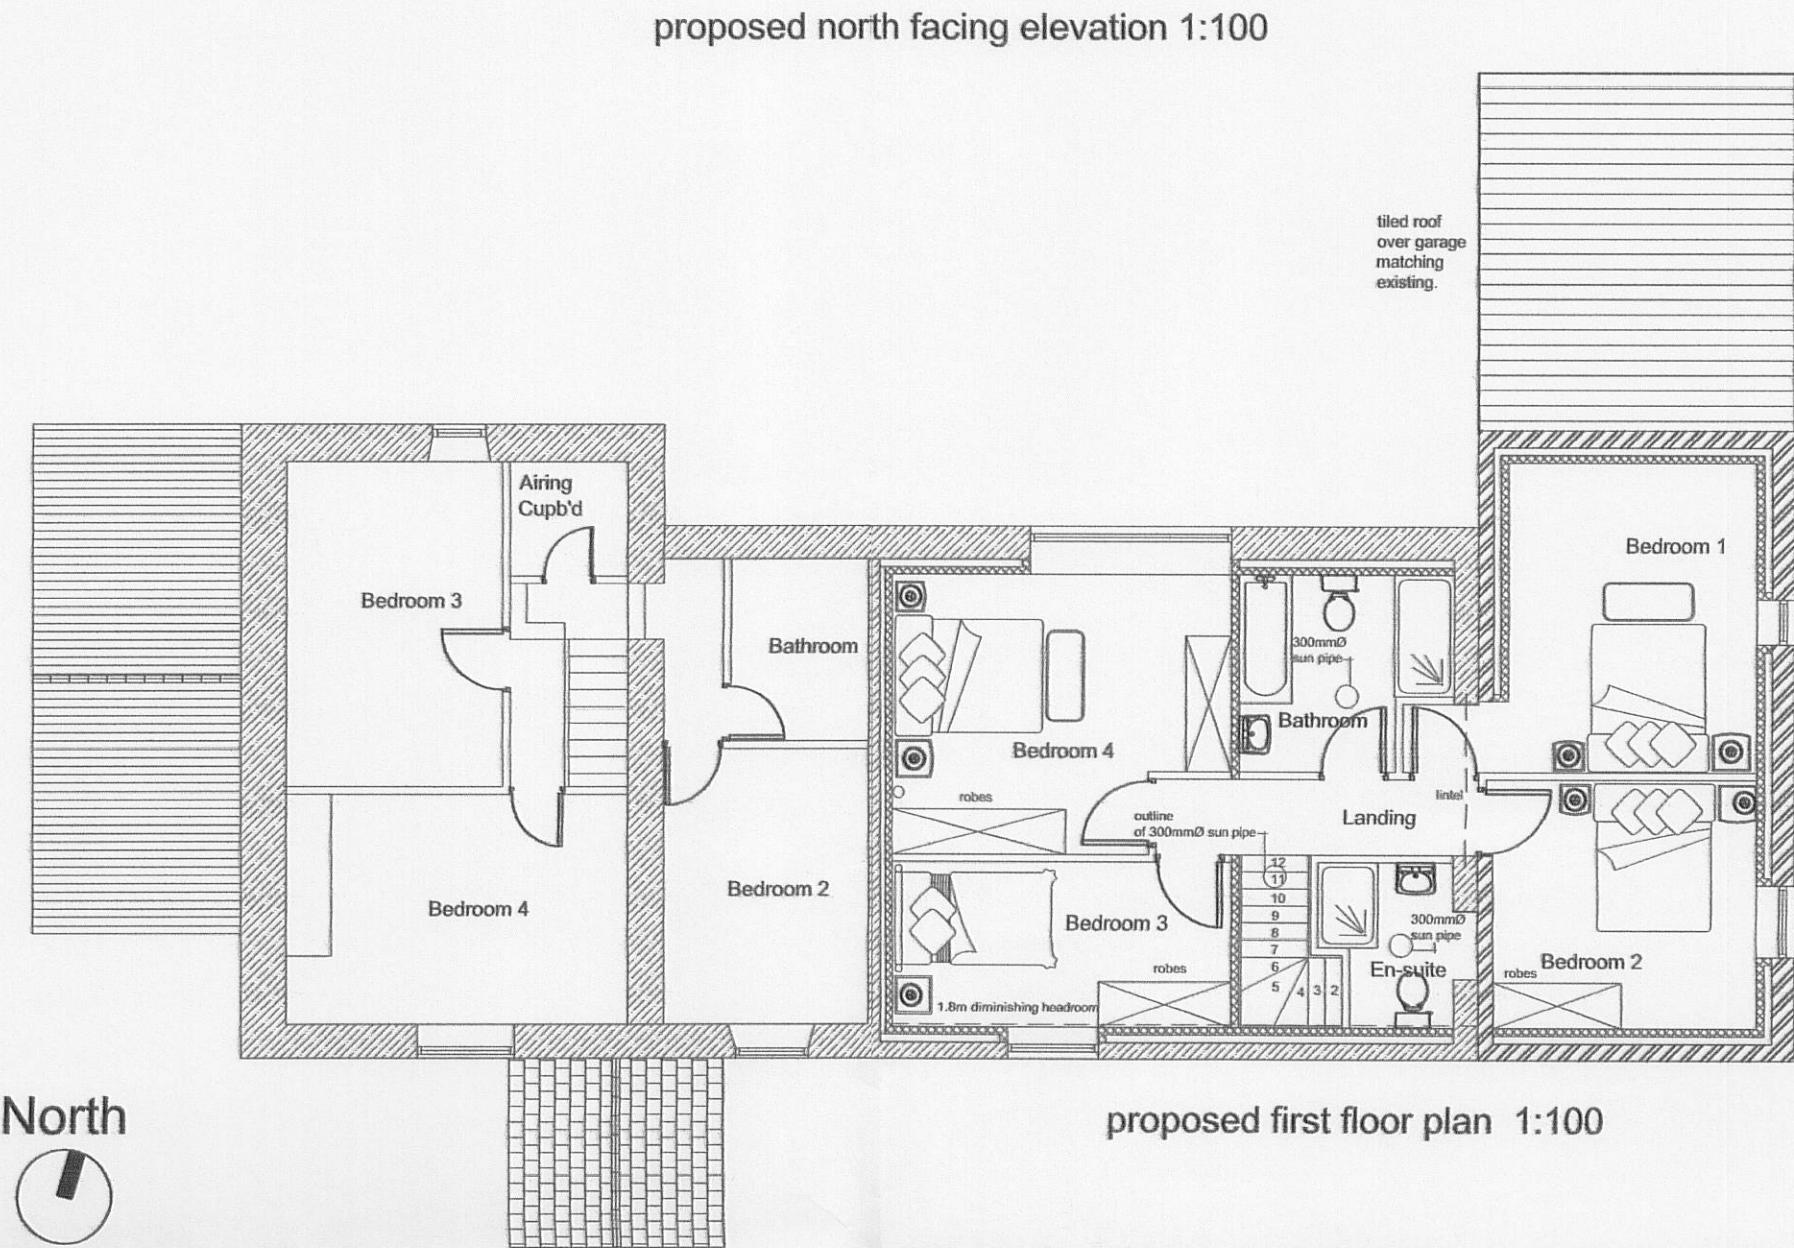

proposed first floor plan 1:100

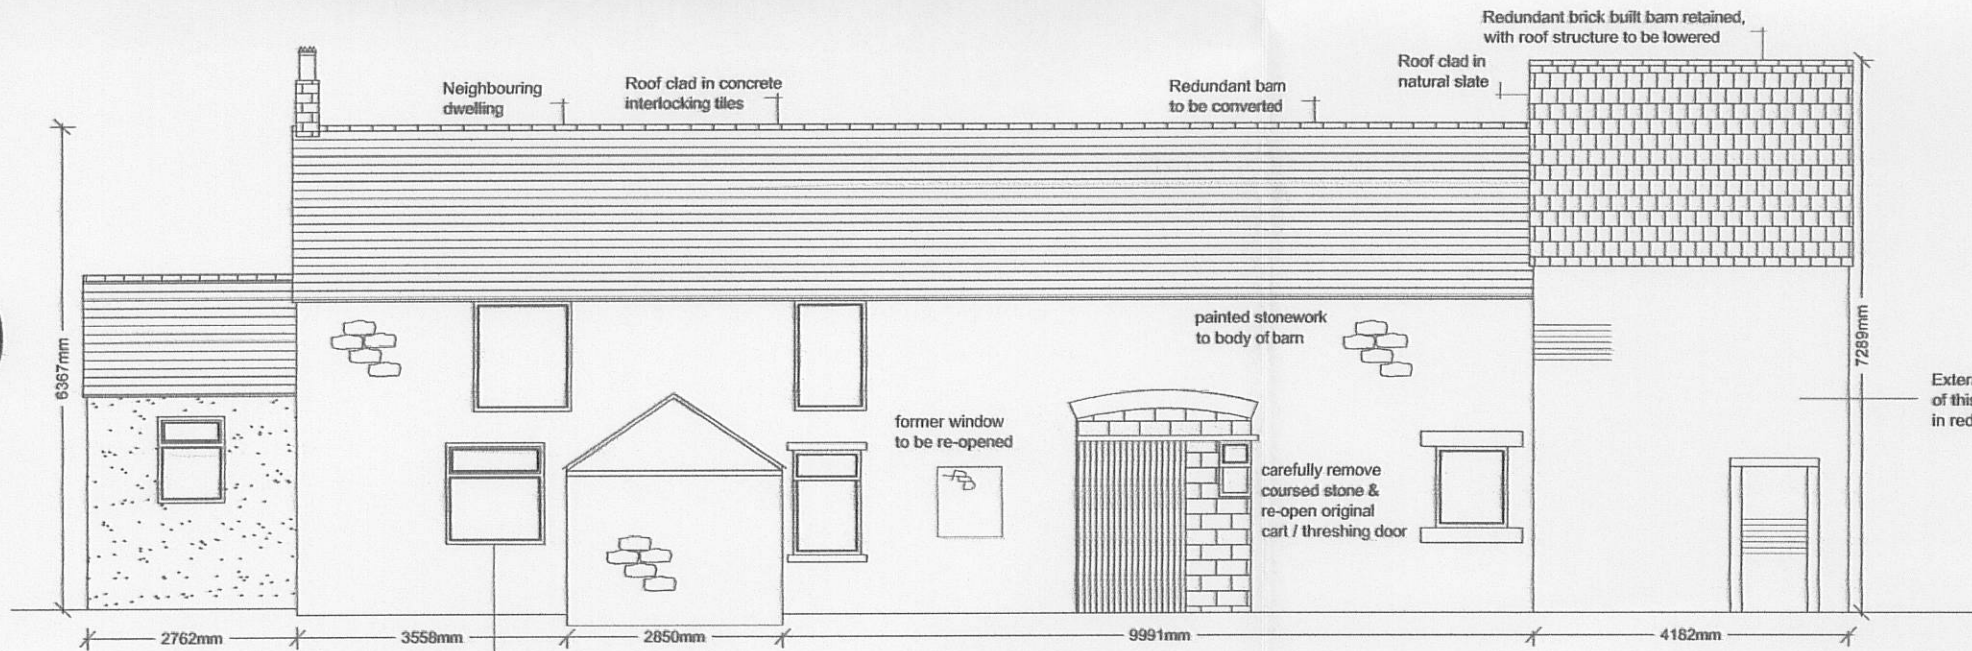


existing south facing elevation 1:100

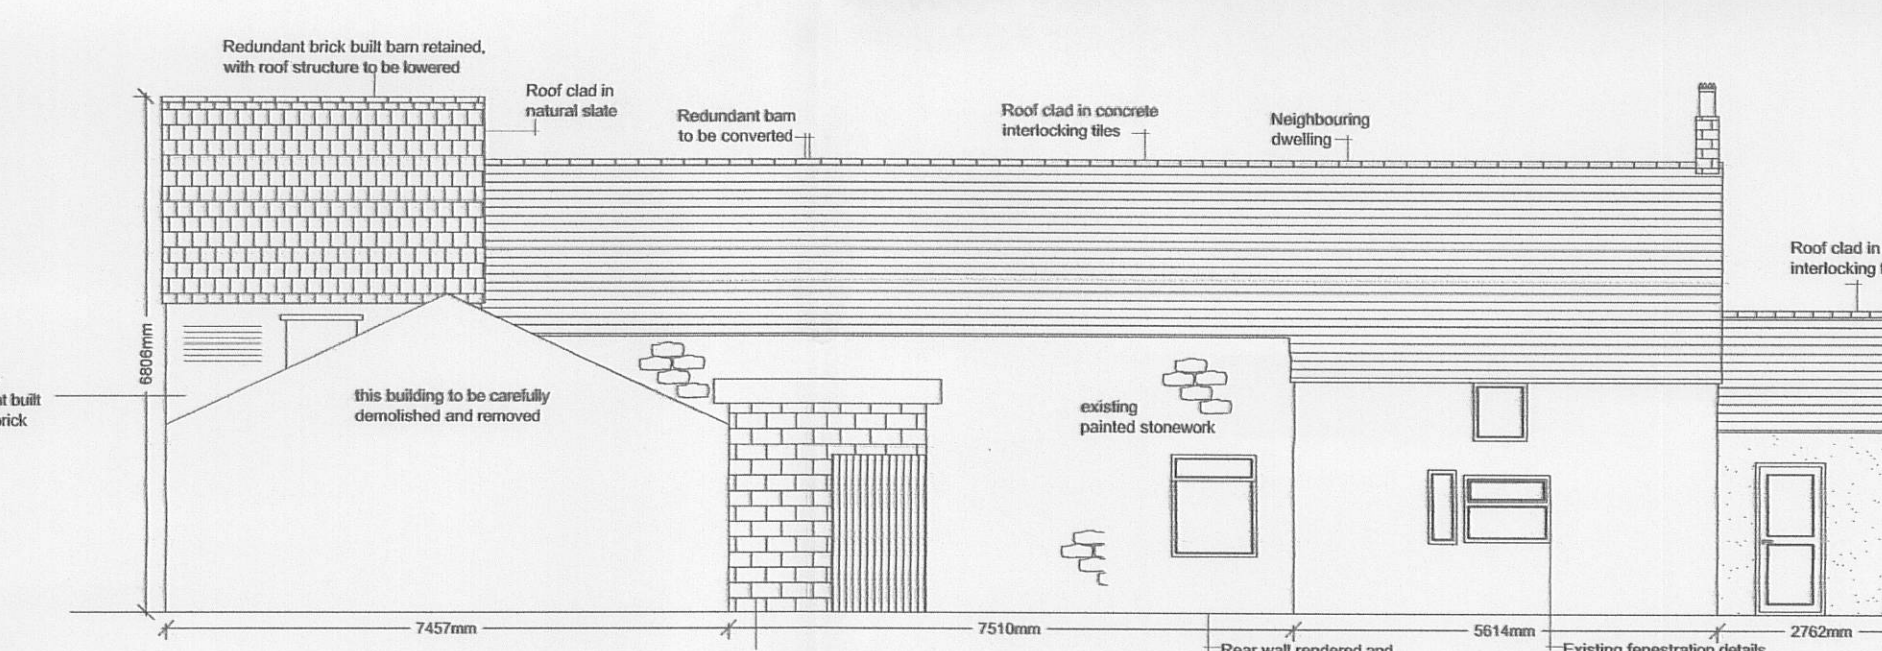


existing north facing elevation 1:100




existing east facing elevation 1:100

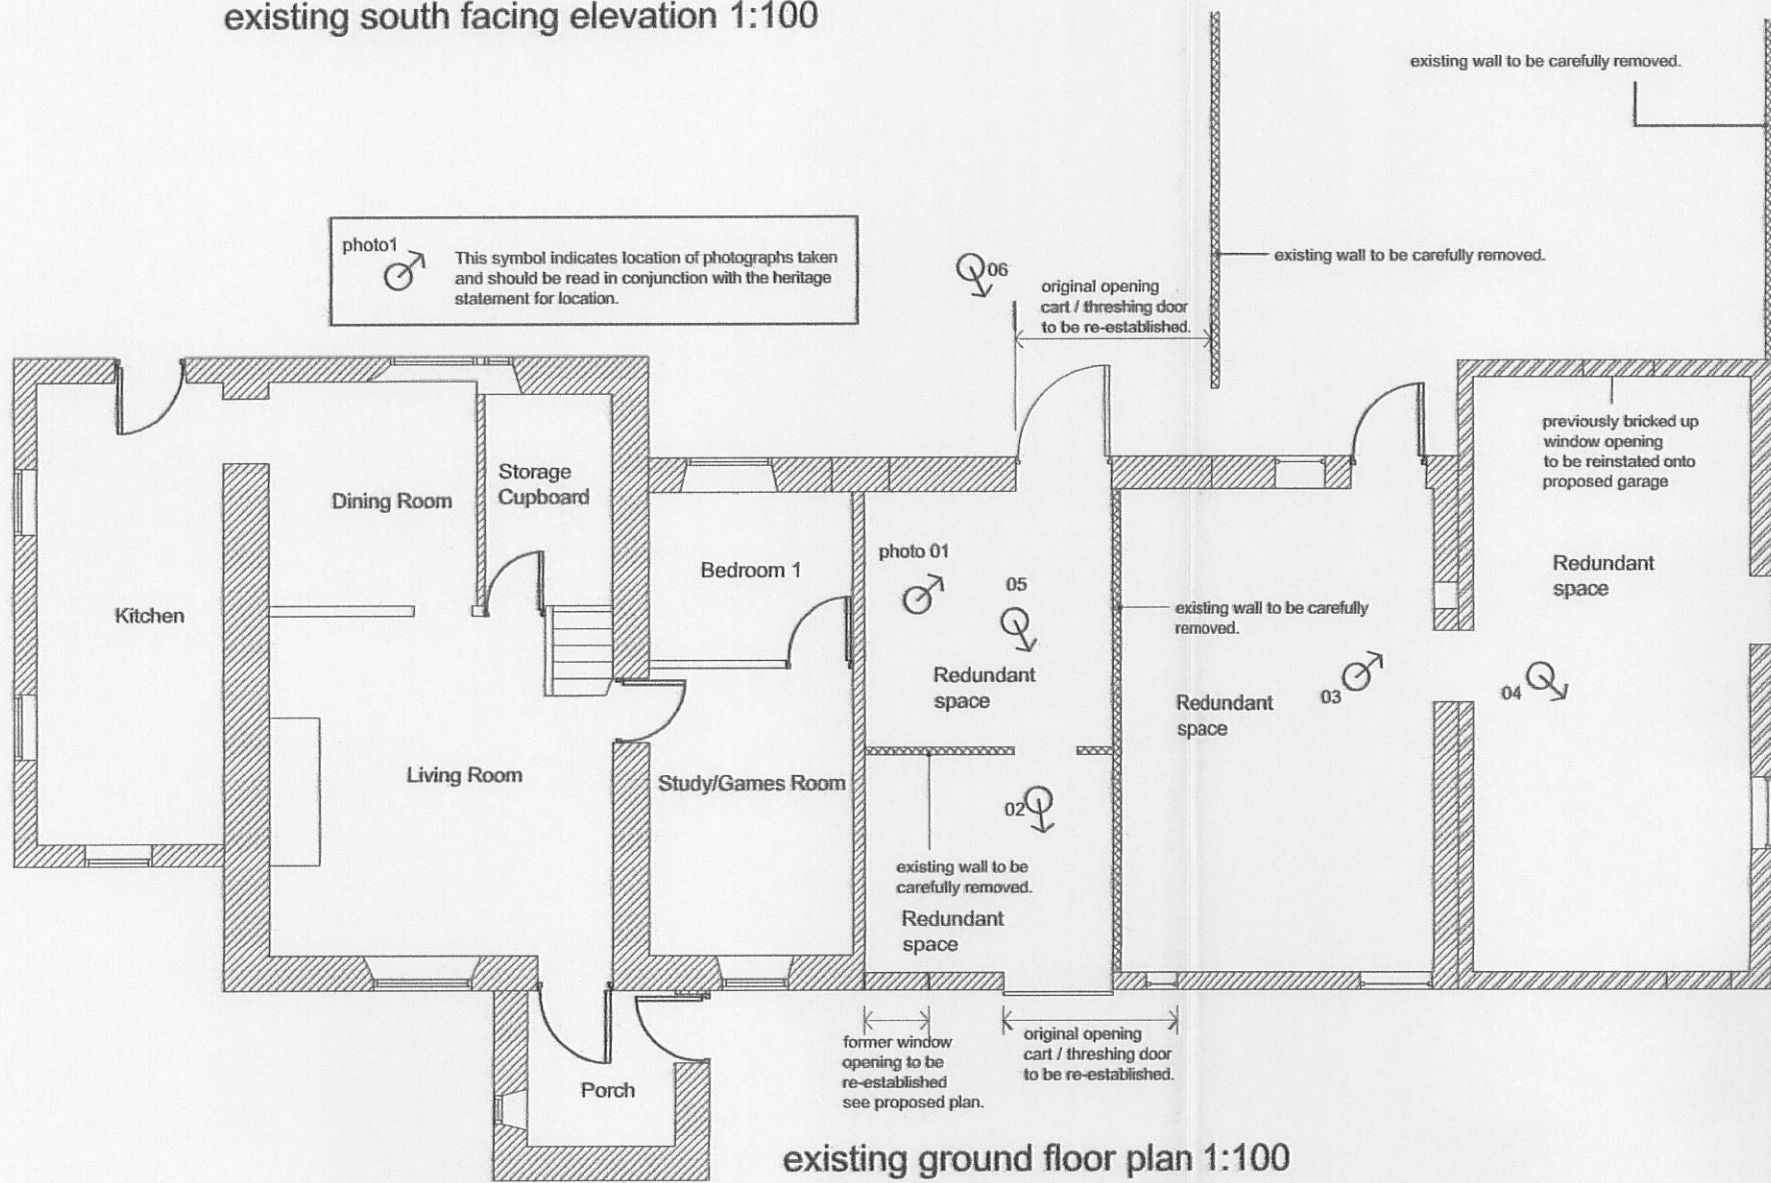

existing ground floor plan 1:100

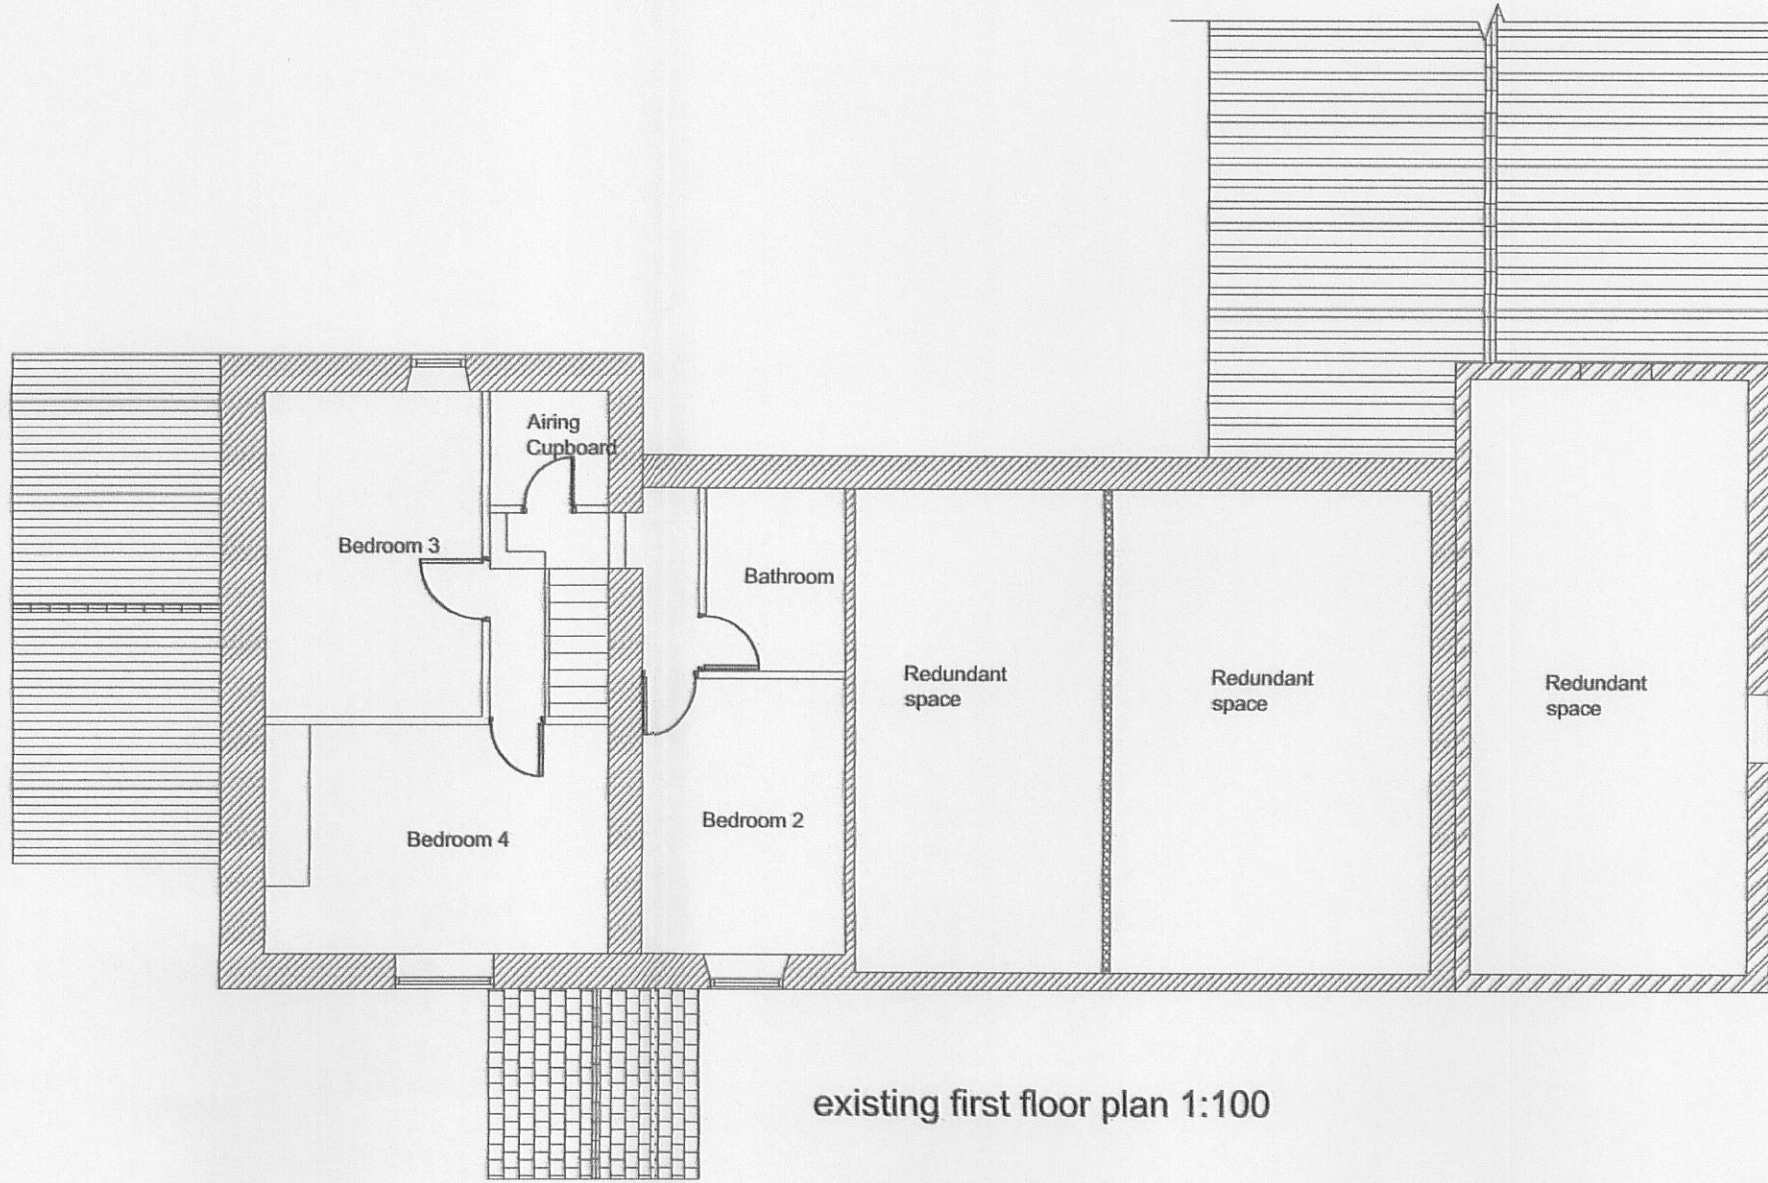

existing first floor plan 1:100

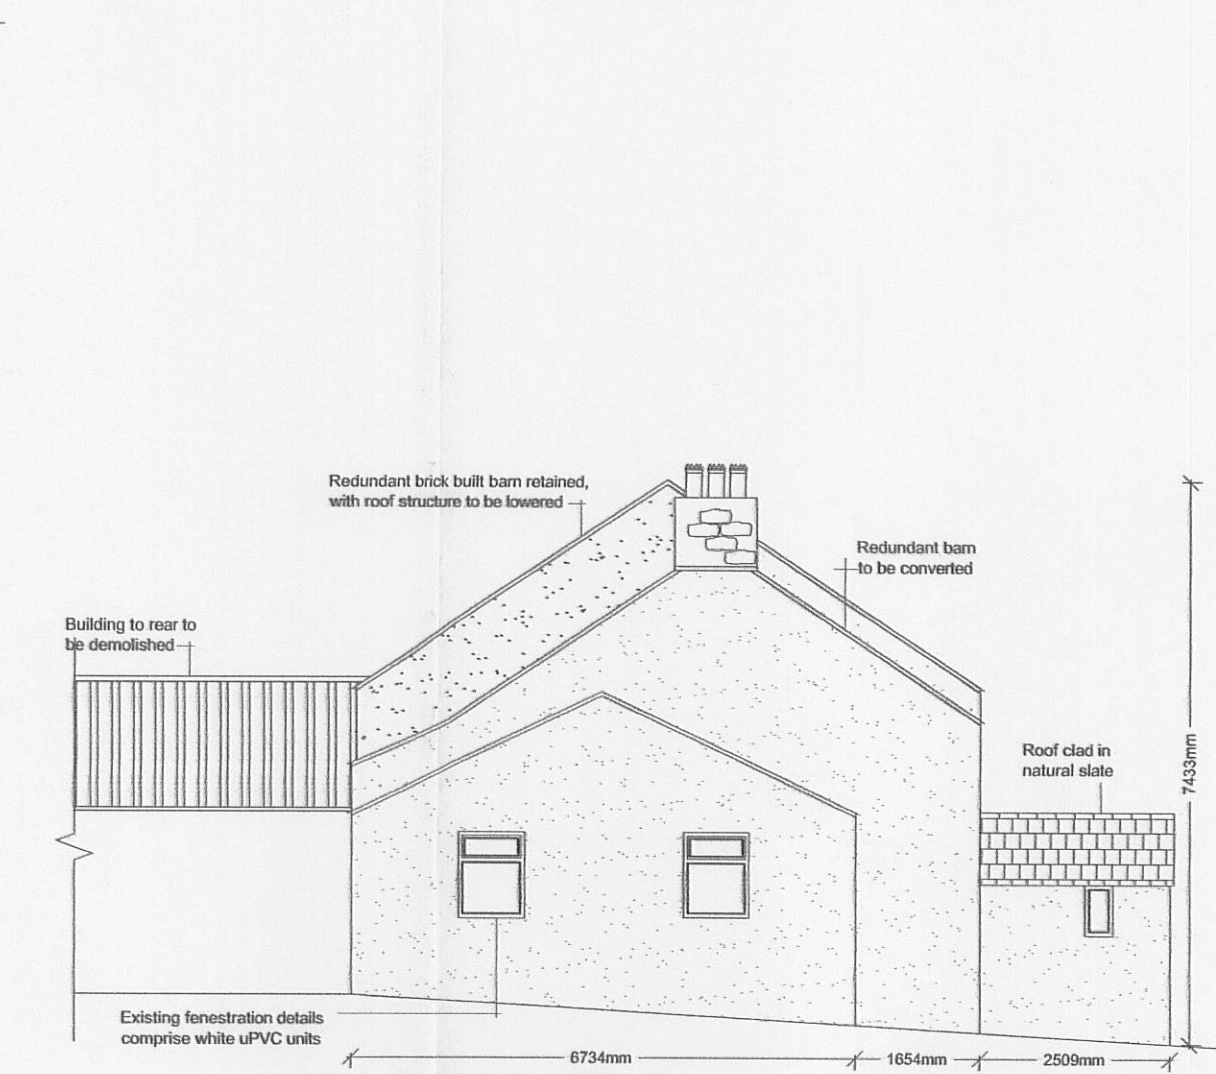

existing west facing elevation 1:100

Notes:

All work is to be carried out to the latest current British standards Codes of Practice and recognised working practices.

All work and materials should comply with Health and Safety legislation.

All dimensions are in millimetres unless explicitly shown otherwise.

The contractor should check and certify all dimensions as work proceeds and notify GHA of any discrepancies.

Site dimensions to be taken by contractor before the manufacture of any fabricated items e.g. windows, stairs etc.

Do not scale off the drawings, if in doubt ask.

existing

D: 08.05.11 - proposed window removed from South elevation in accordance with planning officers advice RB.
C: 08.05.11 - corrections made to drawing in accordance with planning officers advice RB.
B: 28.2.11 - alterations made to drawing to co-ordinate with heritage statement & carry out further minor changes. JT.
A: 11.11.10 - further to planning refusal alterations made in accordance with officers advice. AJM.

Amendments:

PROPOSED PLANNING DRAWINGS - existing and proposed floor plans & elevations

G H A
Gary Hearty Associates

Chartered Surveyors
34 Wellgate
Clitheroe BB7 2DP
T: 01200 442301
F: 01200 442302
Email: info@ghaonline.co.uk

Title: Proposed conversion of barn at
Moorgate Farm
Moorgate Lane
Dinkley
Blackburn
BB6 8AN

Project No: Bre/096/1030/01

Drawn: AJM

Client: Mr J. Brewer

Date: 17.06.10

Scale: 1:100