



Proposed conversion of barn at Moorgate Farm, Moorgate Lane, Dinckley, Blackburn, BB6 8AN~

Section of building to be demolished to make way for garage and access to rear of building

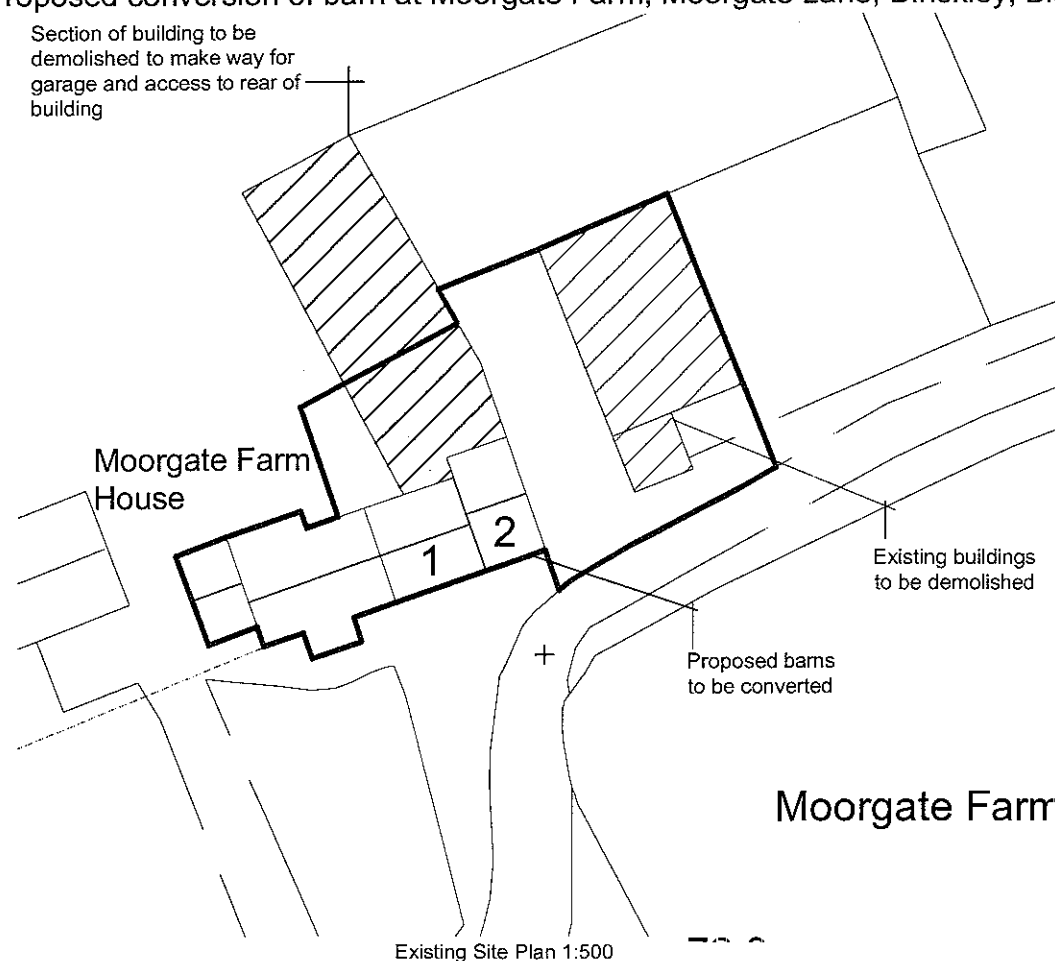


Section of building to be demolished to make way for garage and access to rear of building

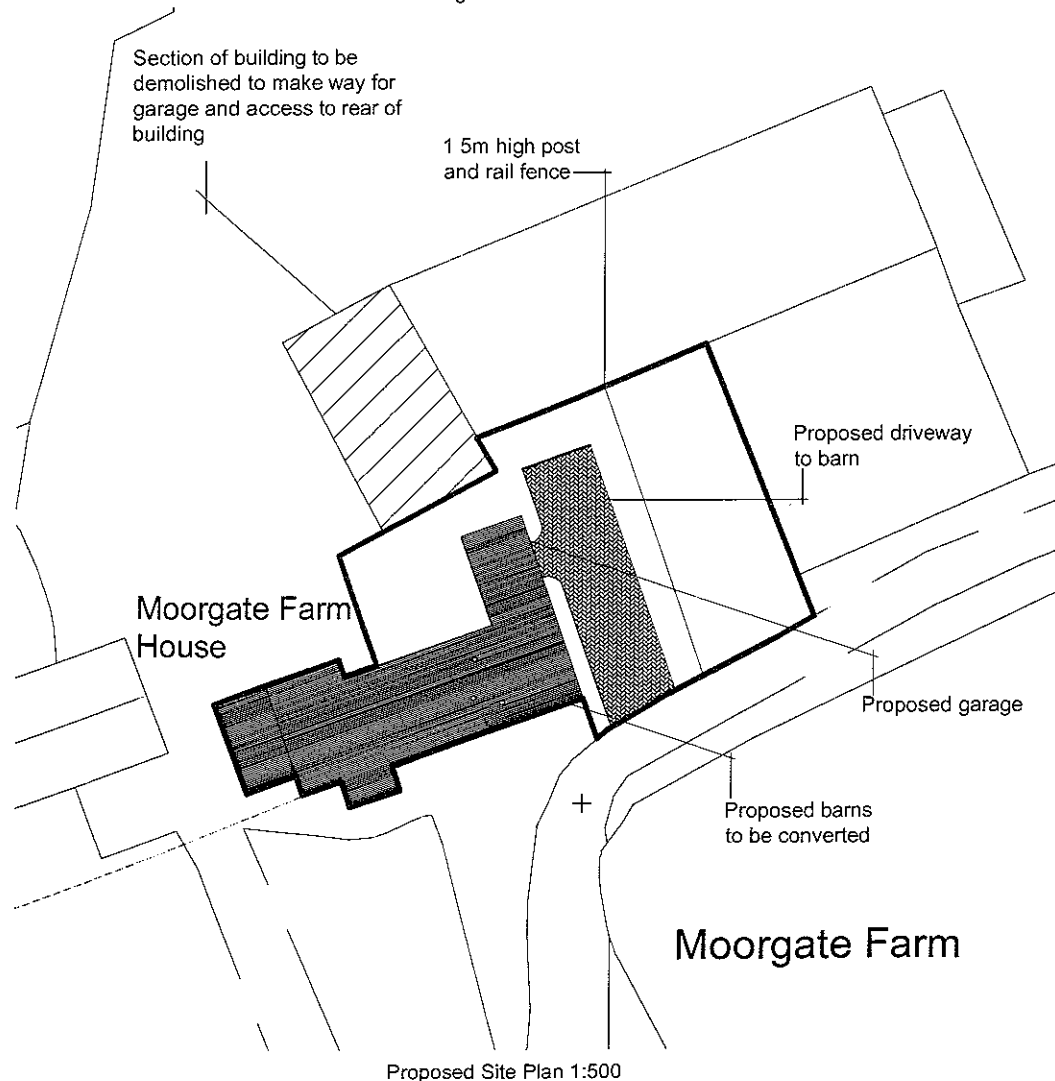

Moorgate Farm

Moorgate Farm

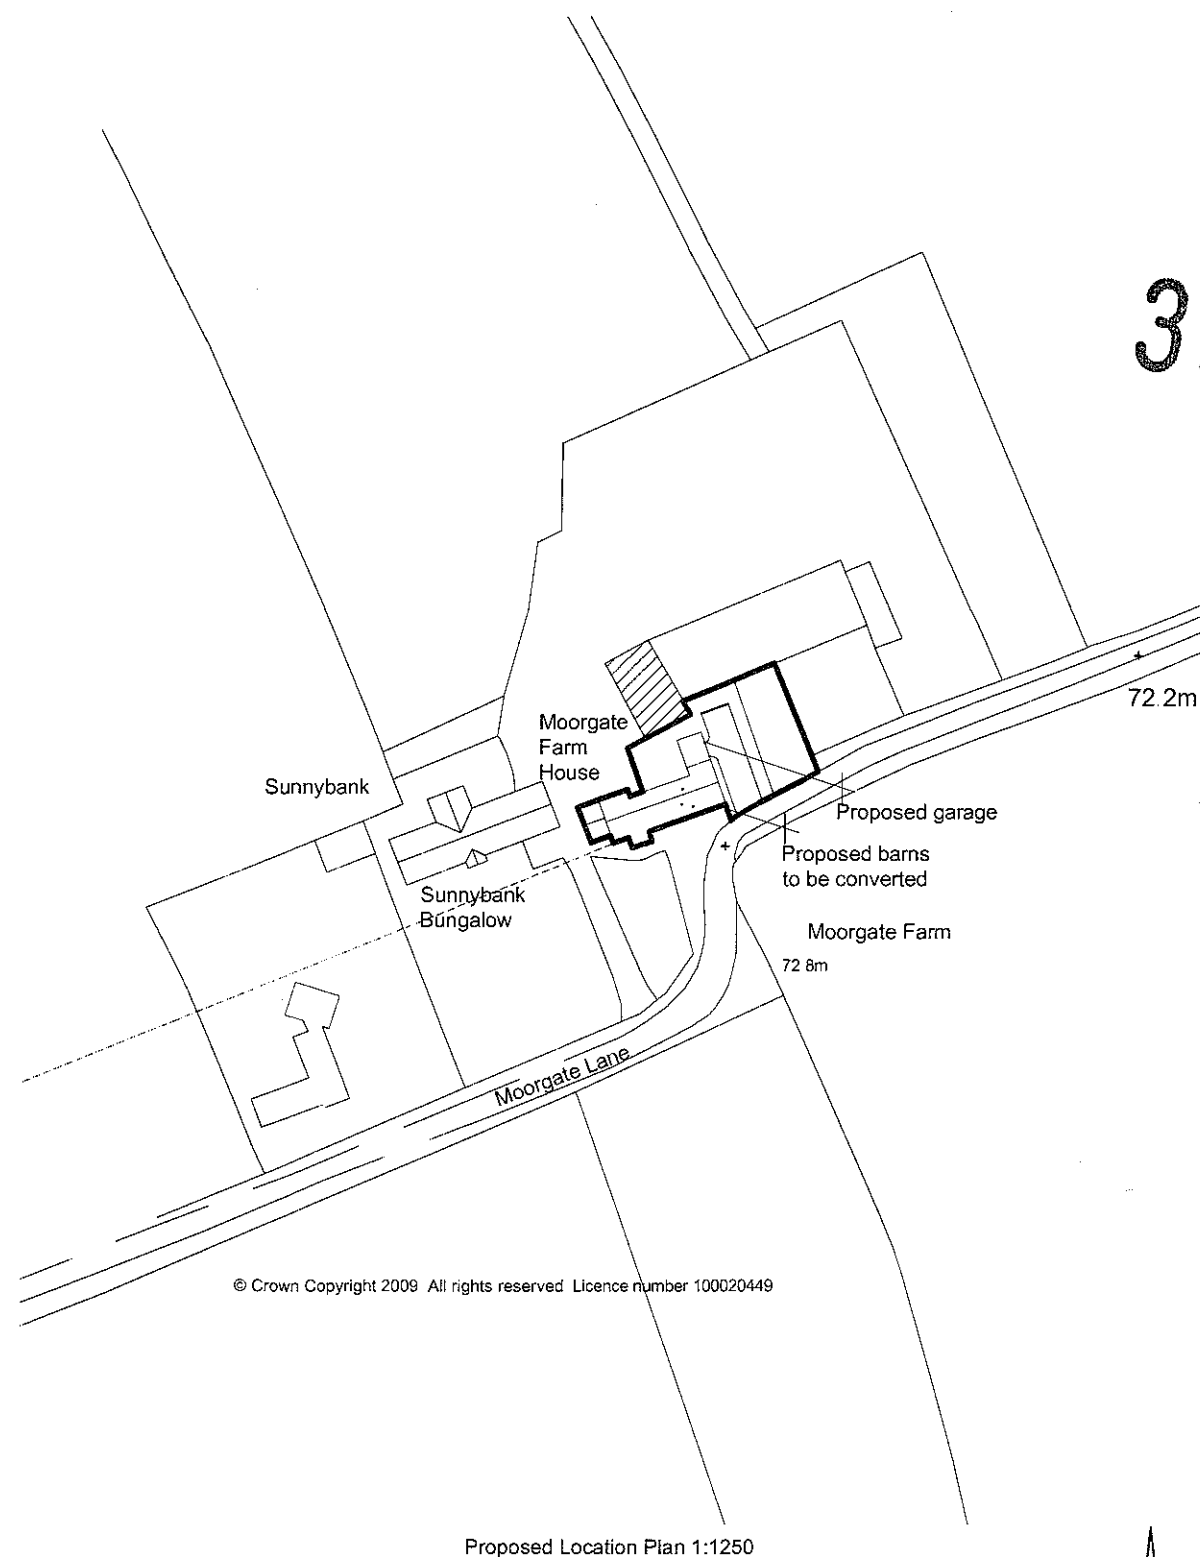

© Crown Copyright 2009 All rights reserved Licence number 100020449

Notes:

All work is to be carried out to the latest current British standards Codes of Practice and recognised working practices

All work and materials should comply with Health and Safety legislation

All dimensions are in millimetres where explicitly shown otherwise

The contractor should check and certify all dimensions as work proceeds and notify GHA of any discrepancies

Do not scale off the drawings If in doubt ask

320110059P

AMENDED PLANS RECEIVED

DATE 06/05/11

C: 06.05.11 - corrections made to drawing in accordance with planning officers advice RB

B: 28.2.11 - alterations made to drawing to co-ordinate with heritage statement & carry out further minor changes JT

A: 11.11.10 - further to planning refusal alterations made in accordance with officers advice AJM

Amendments:

PROPOSED PLANNING DRAWINGS - existing and proposed floor plans & elevations



Gary Hoerly Associates

Chartered Surveyors
34 Wellgate
Clitheroe
Lancashire BB7 2DP

T: 01200 442301
F: 01200 442302
Email: info@ghaonline.co.uk

Title: Proposed conversion of barn at
Moorgate Farm
Moorgate Lane
Dinckley
Blackburn
BB6 8AN

Project No: Bre/096/1030/01

Drawn: AJM

Client: Mr J Brewer

Date: 17.06.10

Scale: 1:100

Amendments:

A B C

