

320110060P

VEHICLE
ACCESS
(UNCHANGED)

BLACKBURN ROAD

ROSE COTTAGE

HARDCORE AREA
CHANGED TO
HARDSTANDING
TO PROVIDE
VEHICLE TURNING
SPACE



POSITION OF
EXISTING
TREES

COMMON
LAND

GARDEN




Mr & Mrs G Cornwell Rose Cottage, Blackburn Road, Ribchester
SITE LAYOUT SCALE 1:150

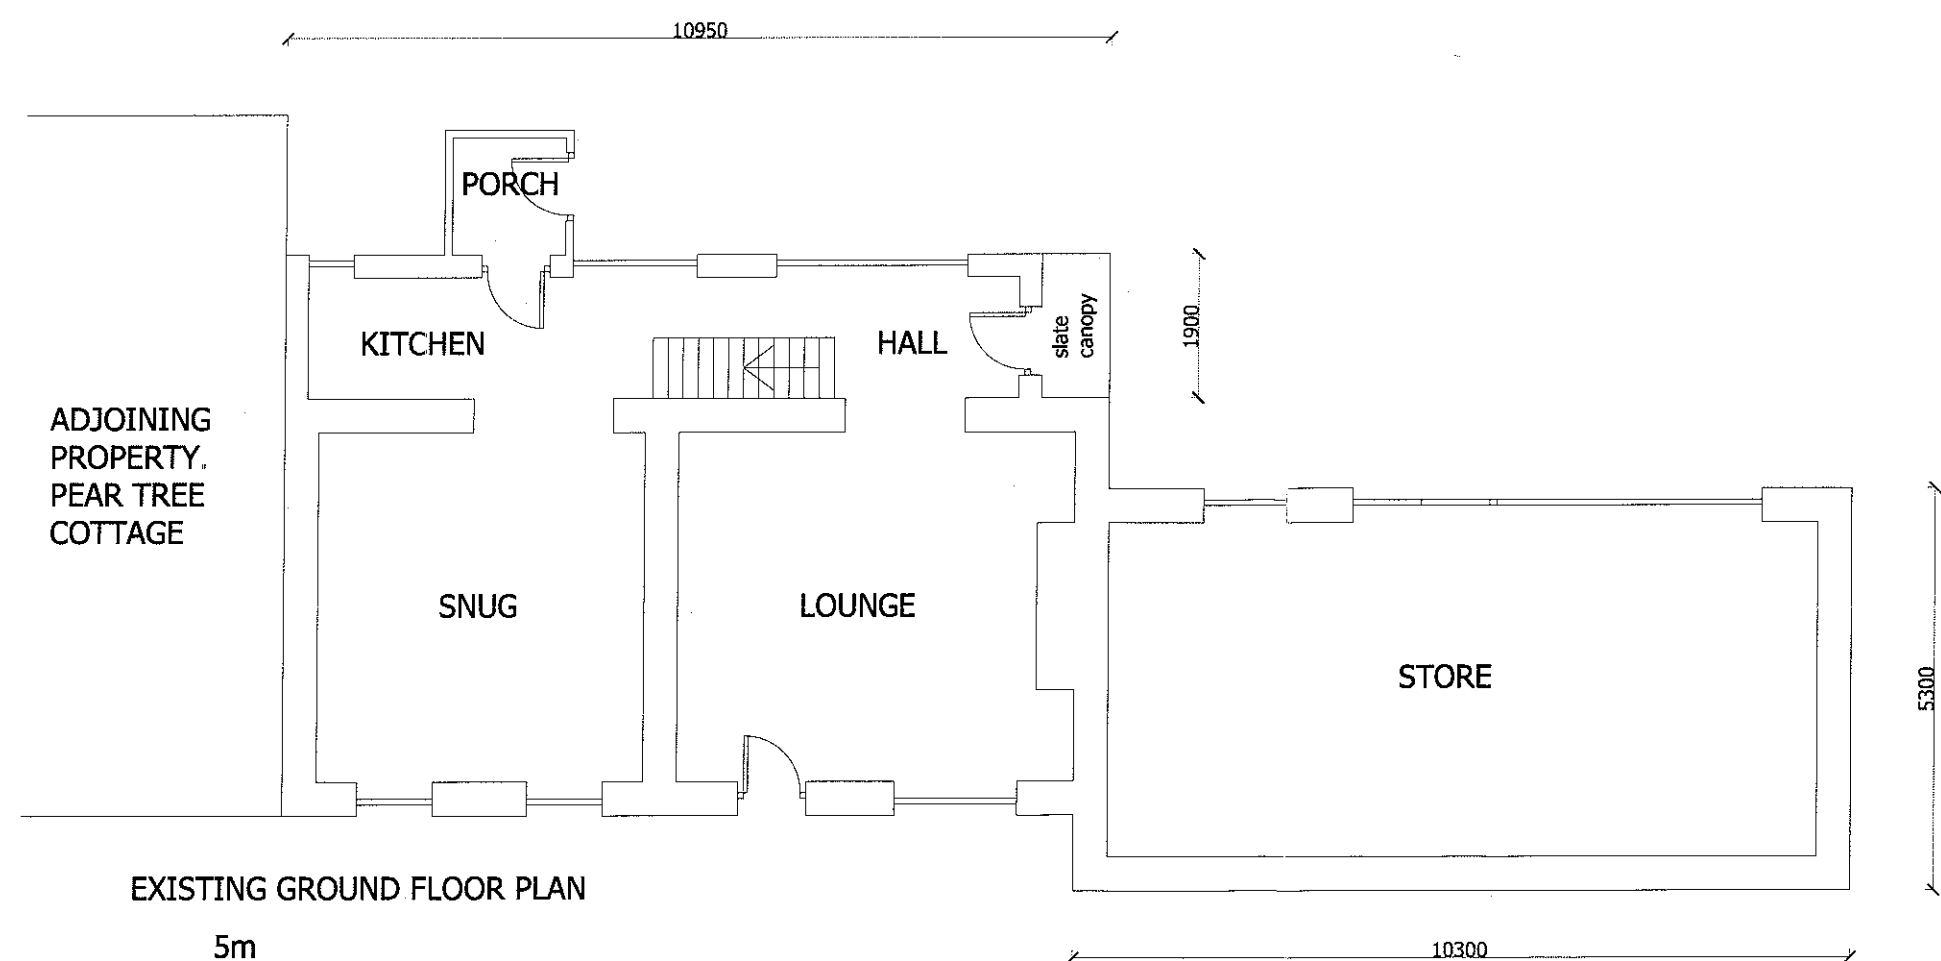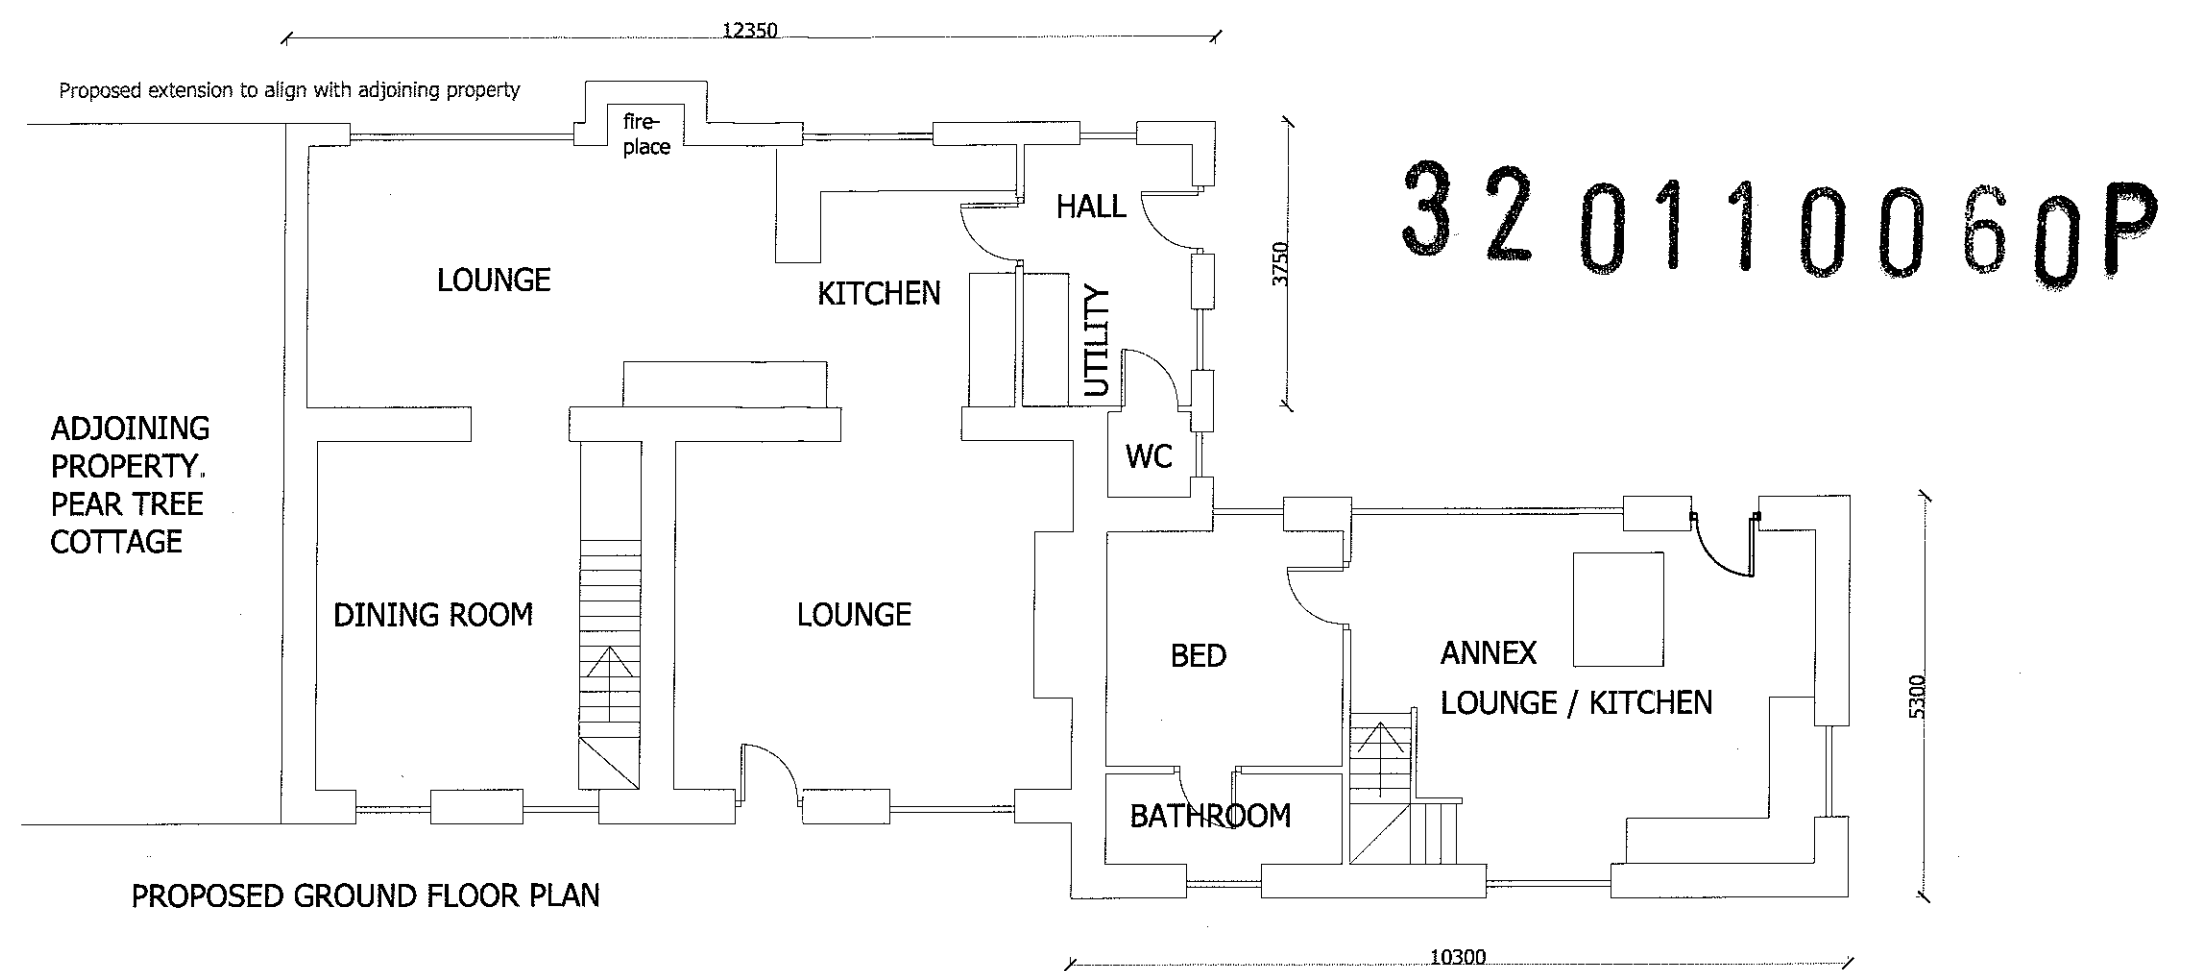


Mr & Mrs G. Cornwell
Rose Cottage, Blackburn Road, Ribchester.

GROUND FLOOR - EXISTING AND PROPOSED

SCALE 1:100

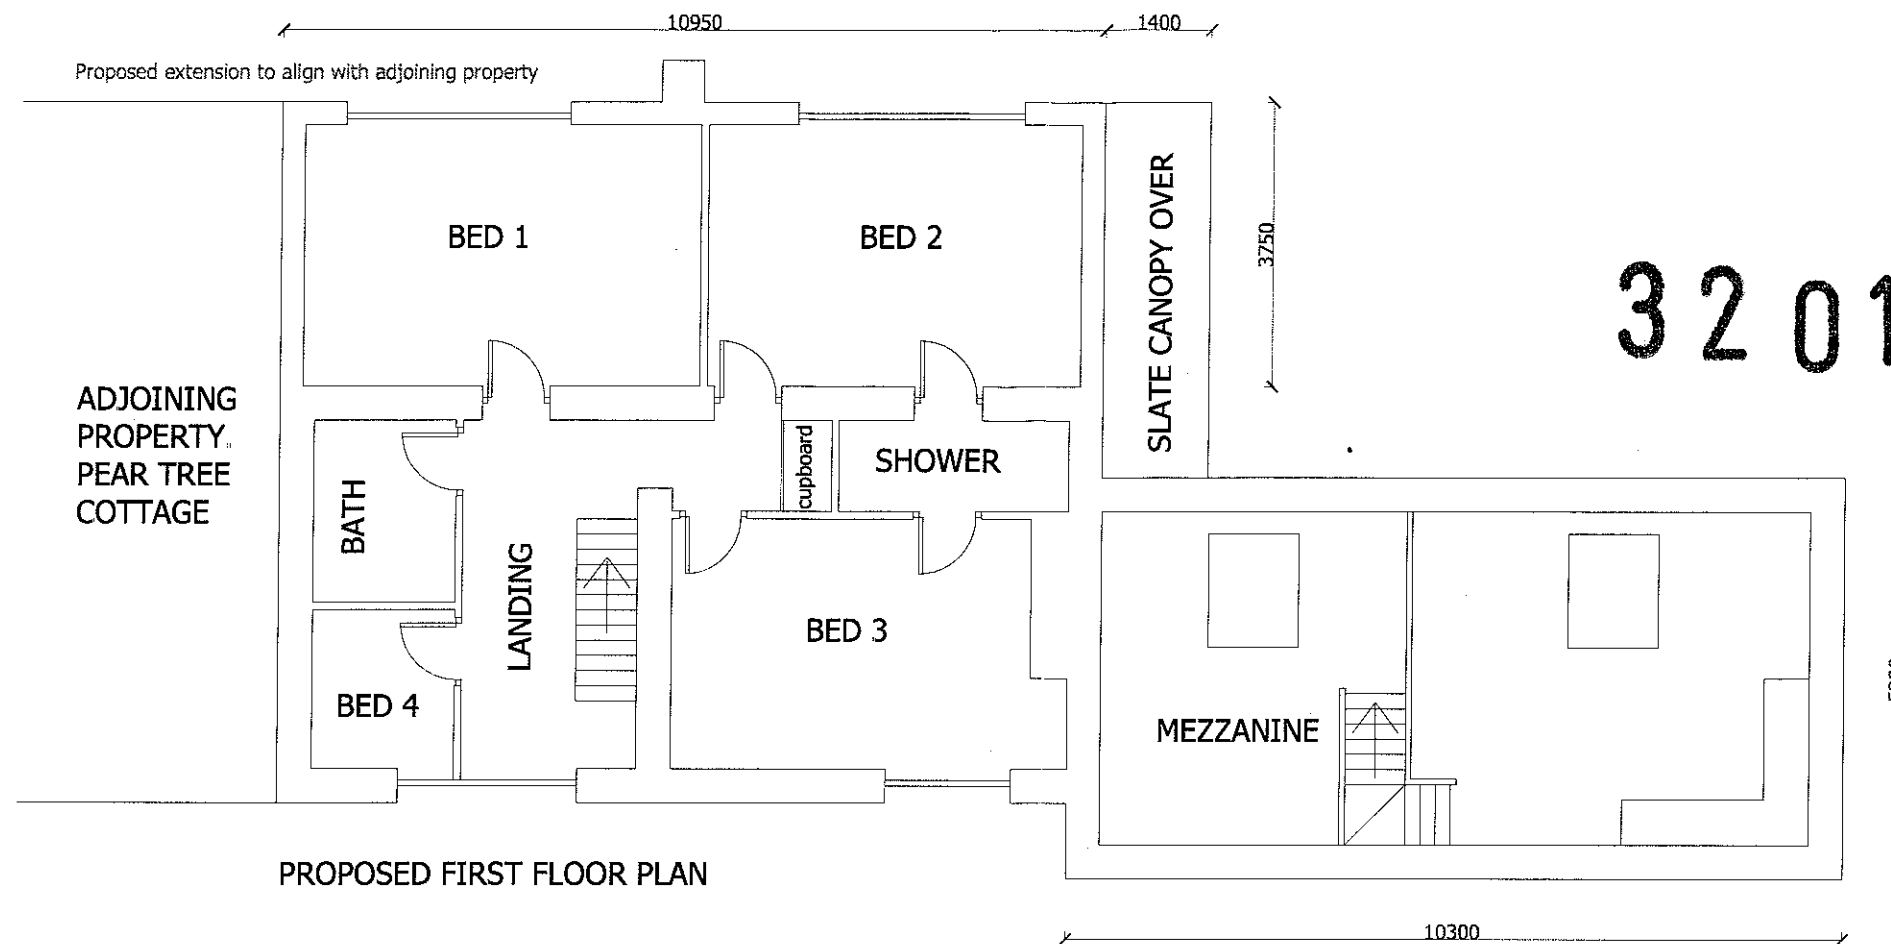

320110060P




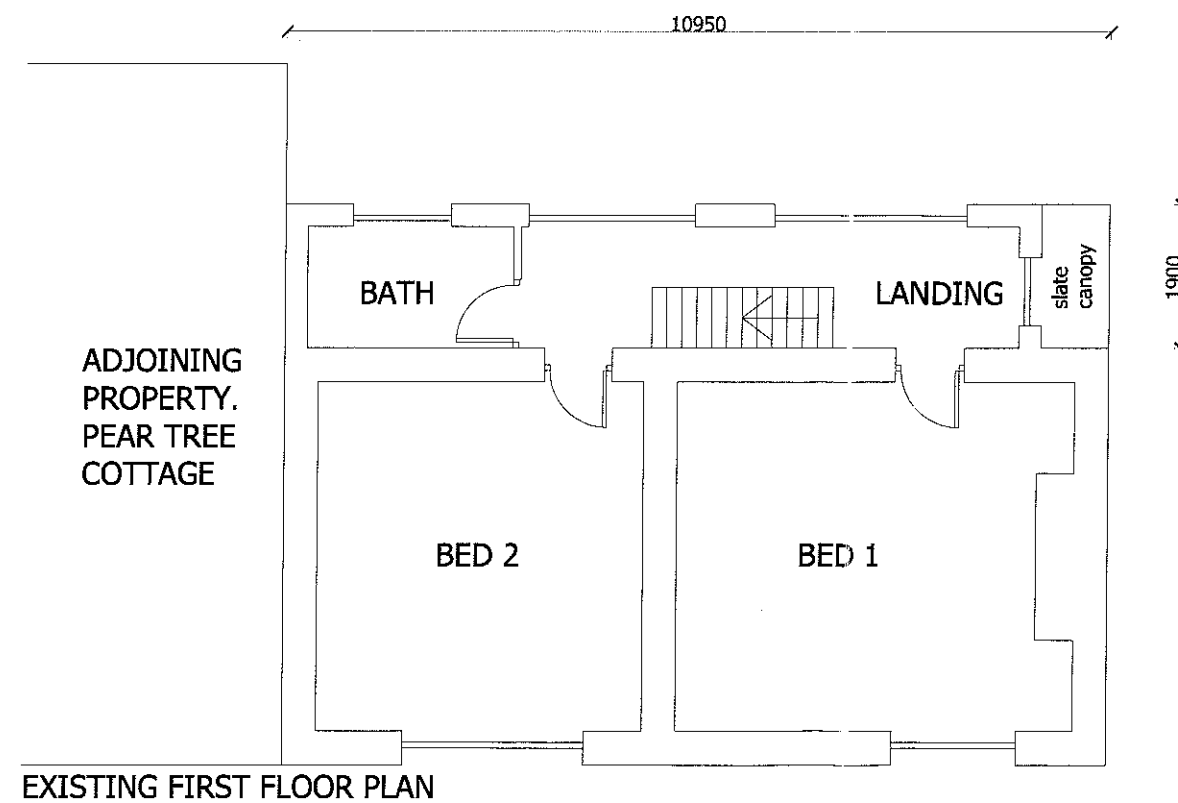


Mr & Mrs G Cornwell
Rose Cottage, Blackburn Road, Ribchester.

FIRST FLOOR - EXISTING AND PROPOSED

SCALE 1:100




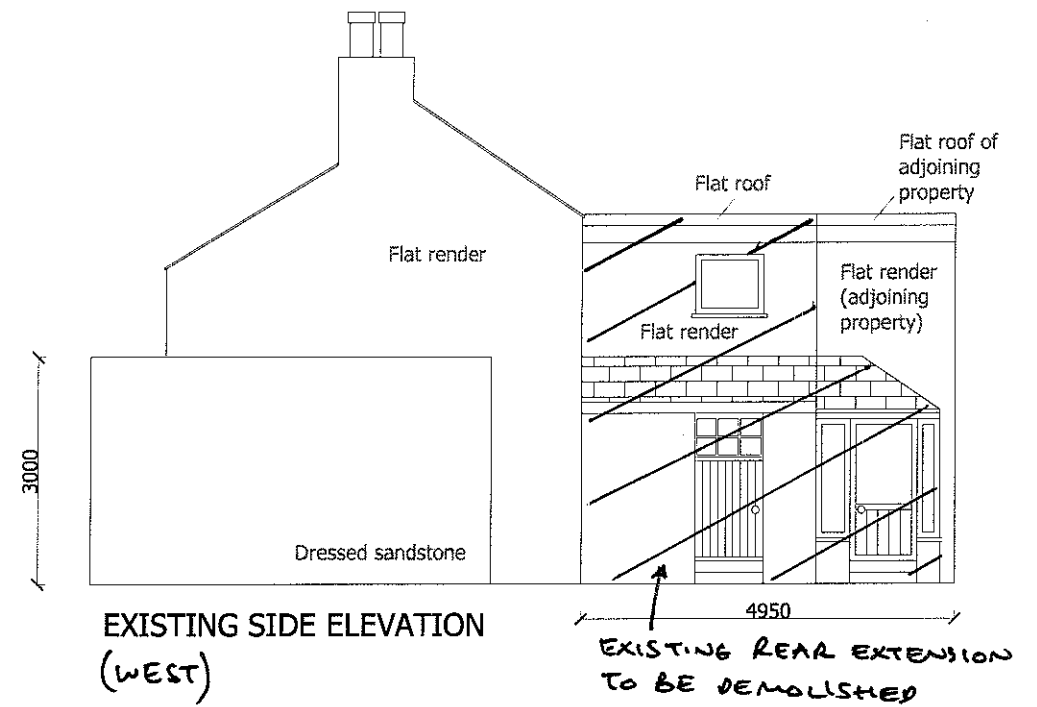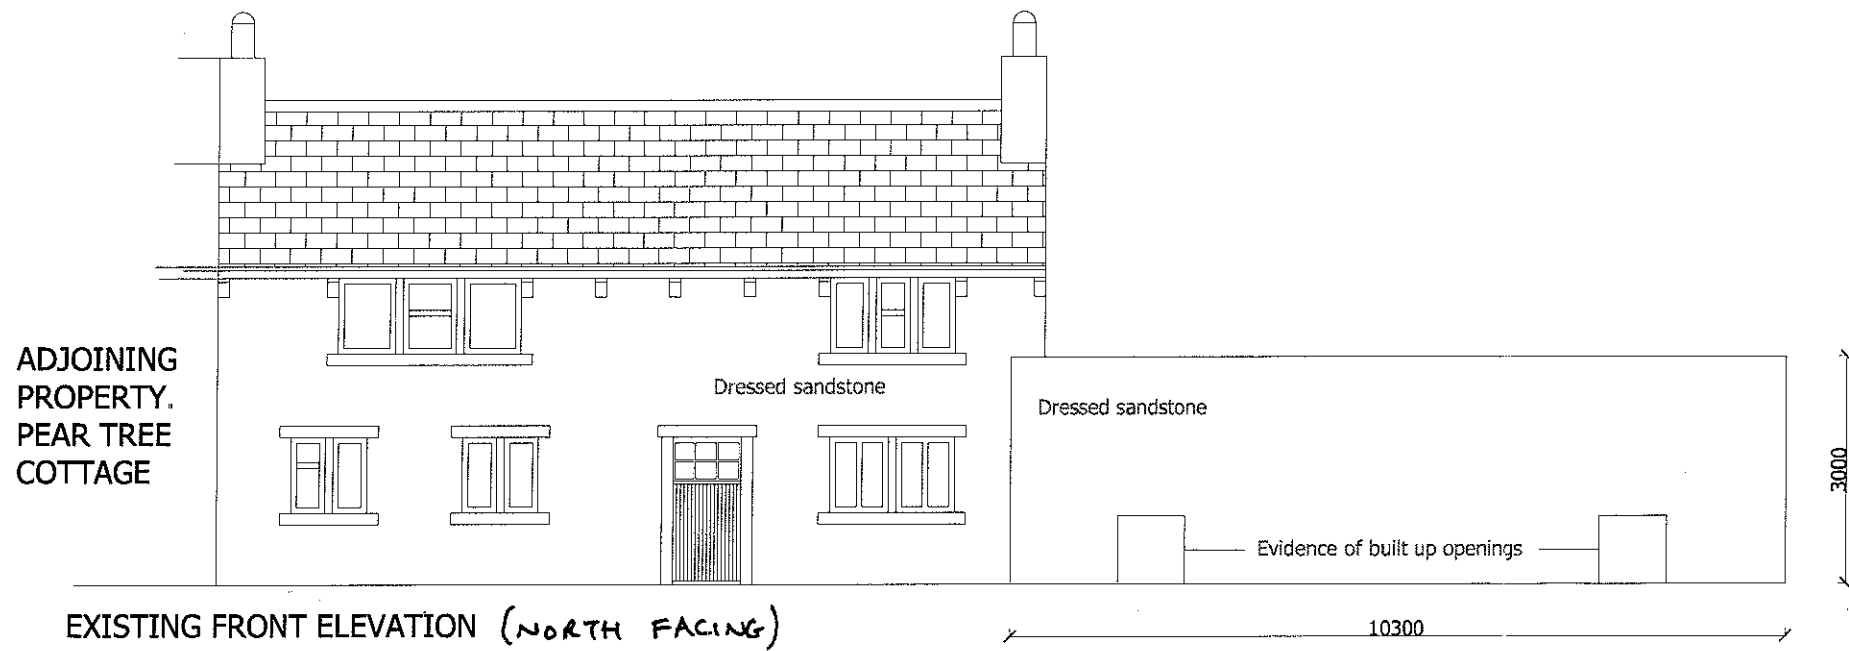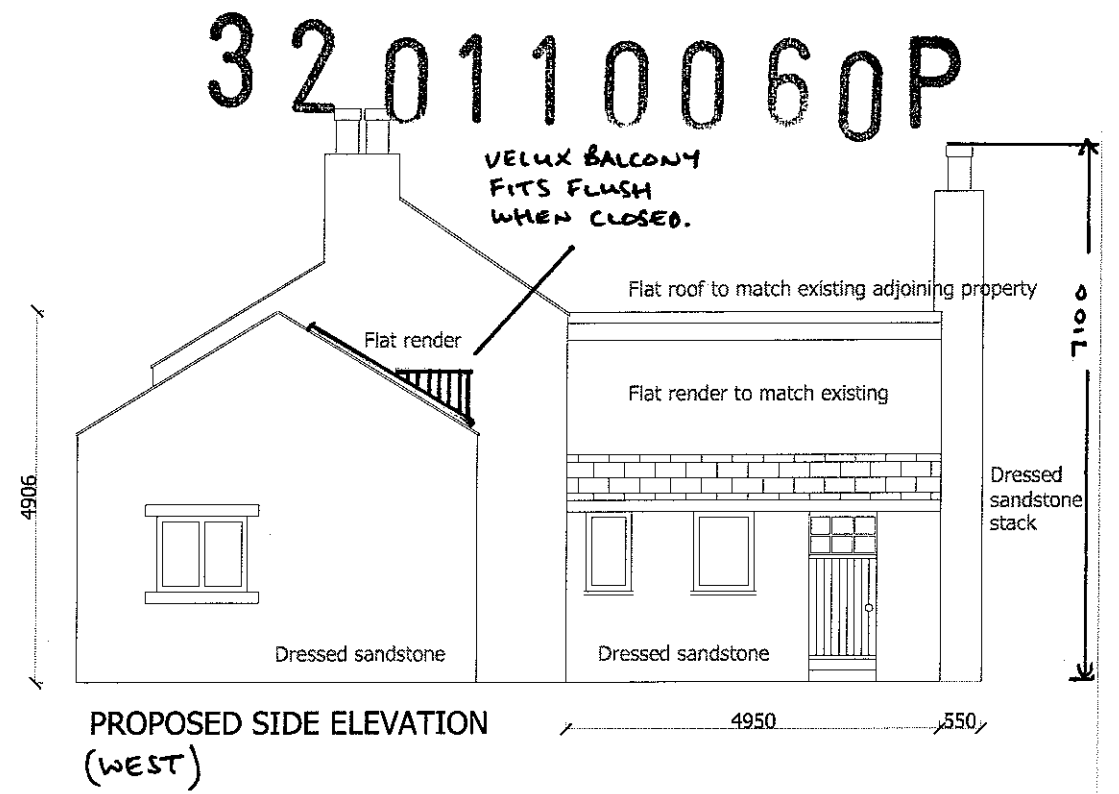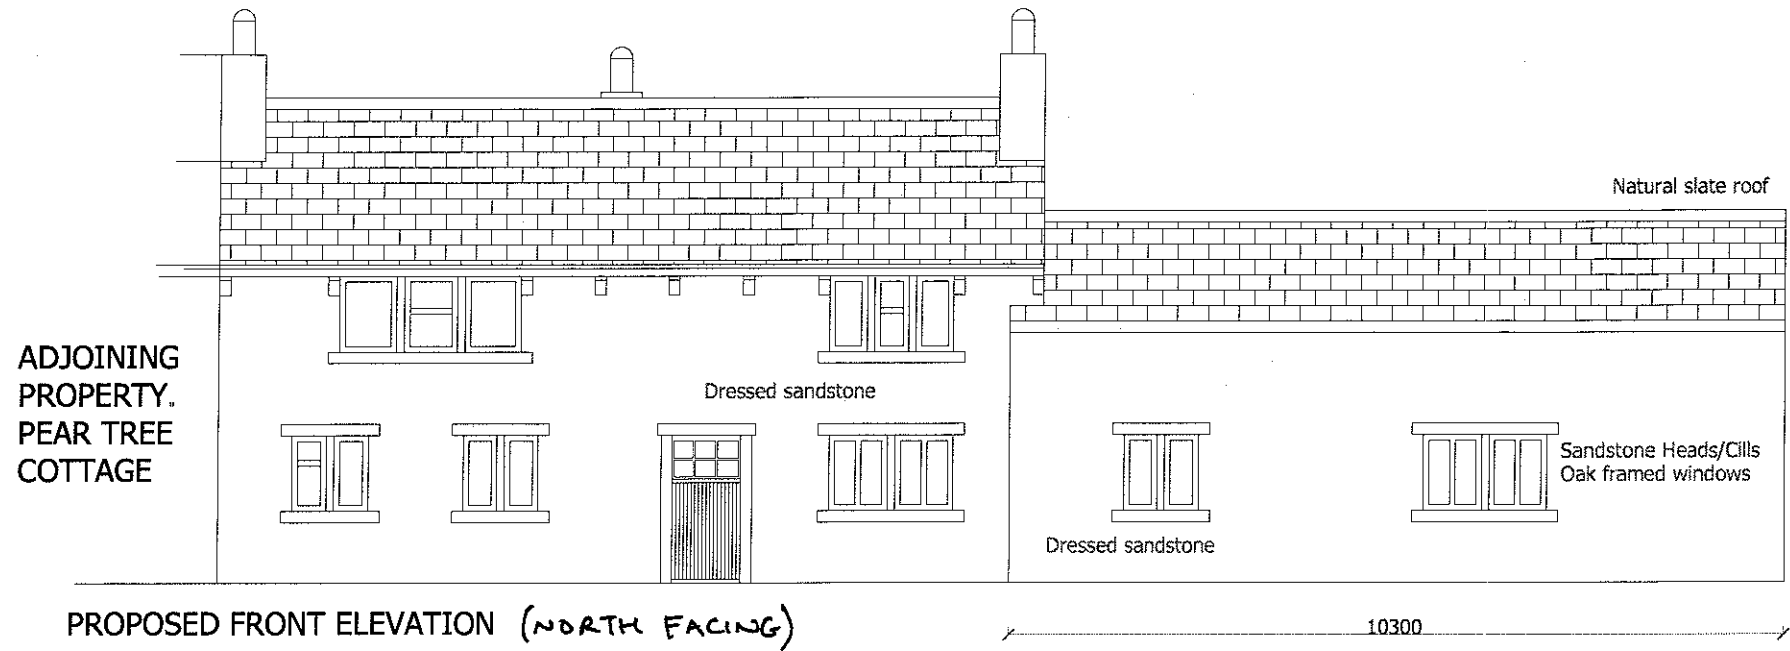

Mr & Mrs G Cornwell
Rose Cottage, Blackburn Road, Ribchester

FRONT AND SIDE ELEVATIONS -
EXISTING AND PROPOSED

SCALE 1:100

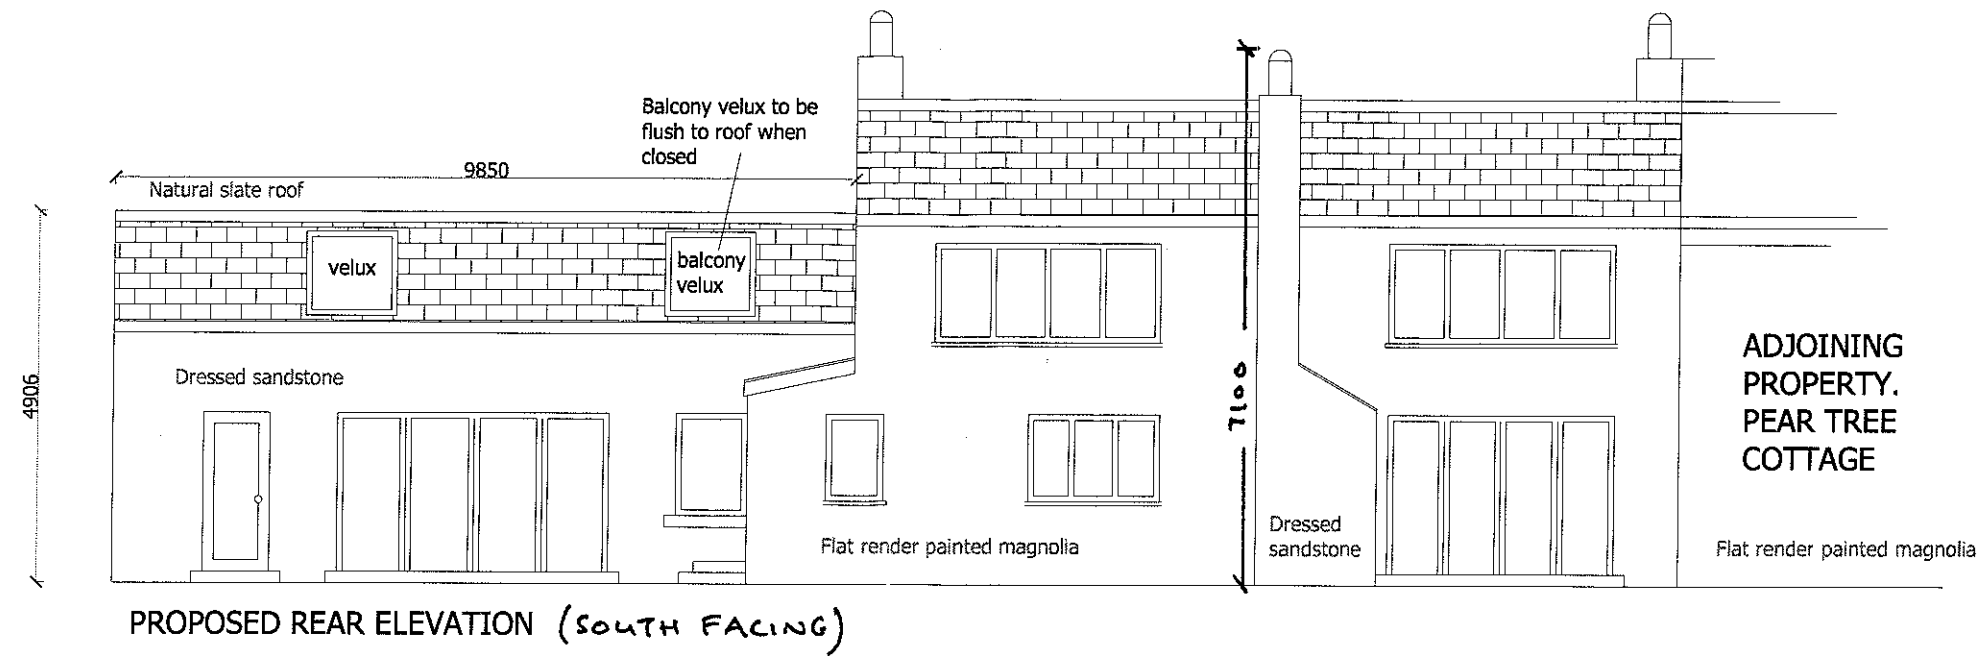

320110060P



Mr & Mrs G Cornwell
Rose Cottage, Blackburn Road, Ribchester

REAR ELEVATION -
EXISTING AND PROPOSED

SCALE 1:100

