






FRONT ELEVATION (North.)

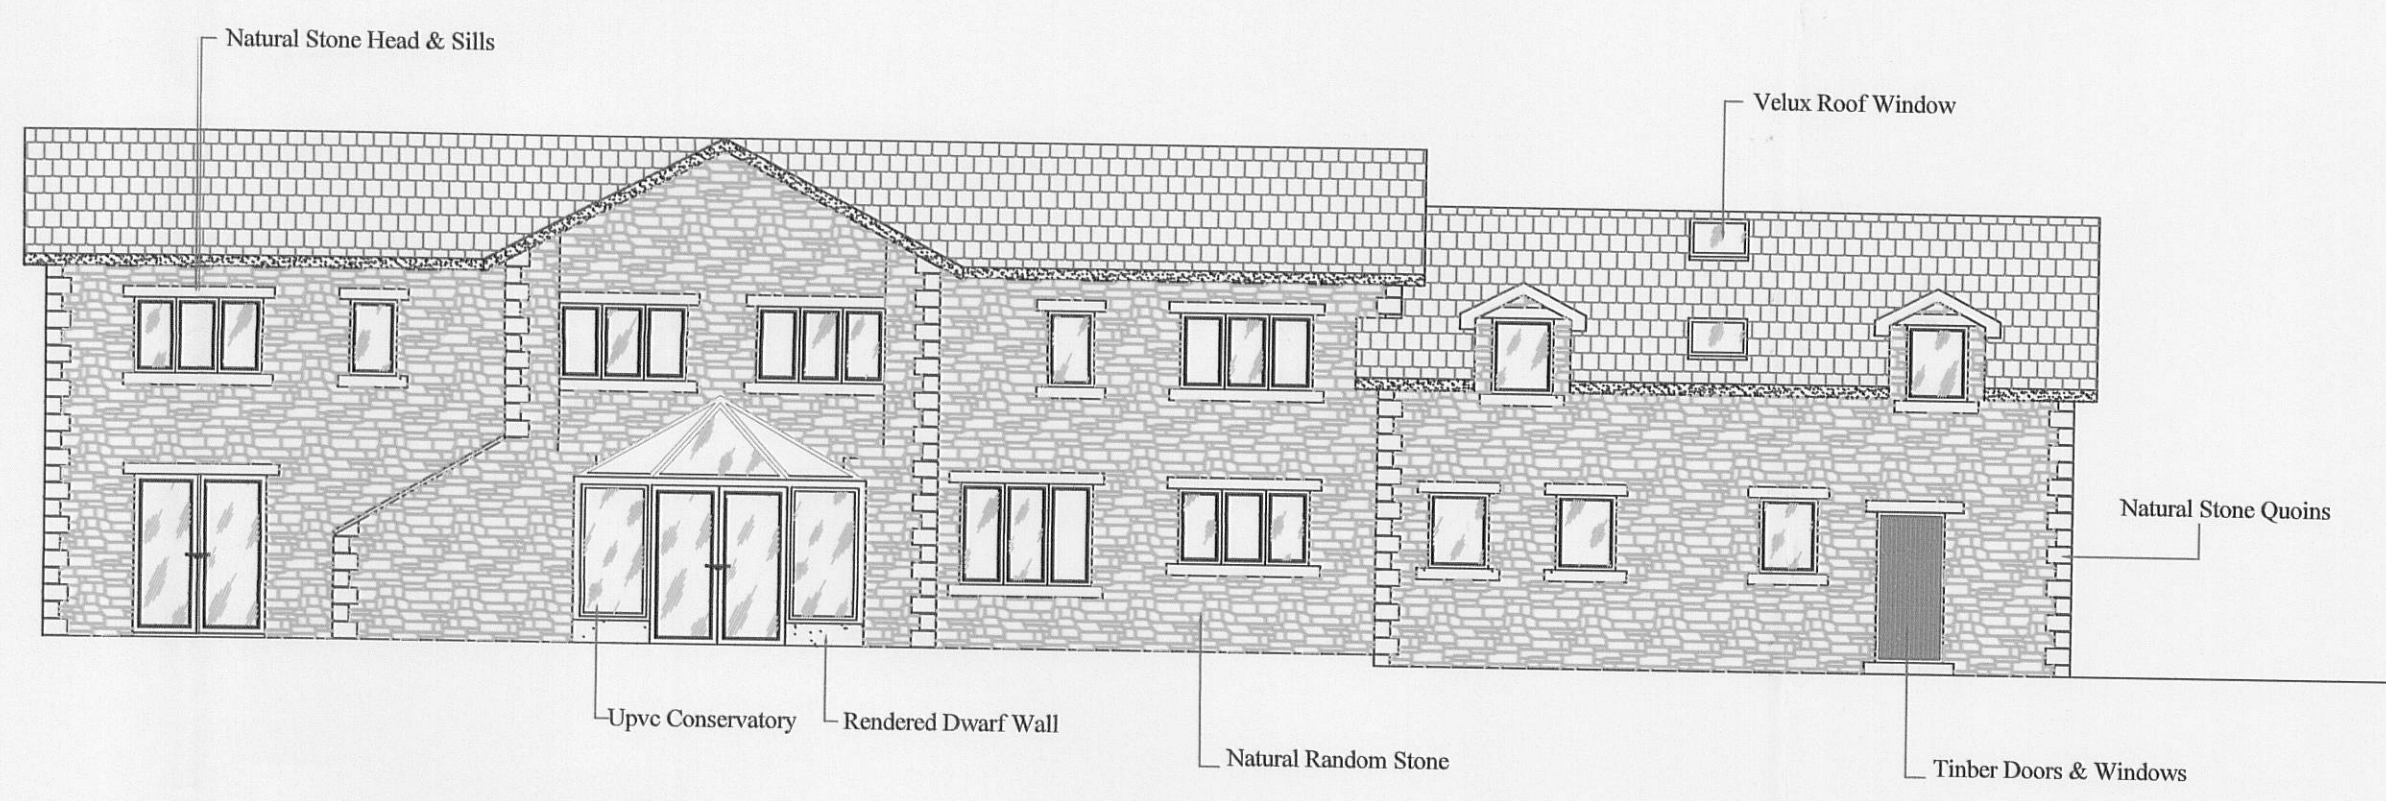


REAR ELEVATION (South.)

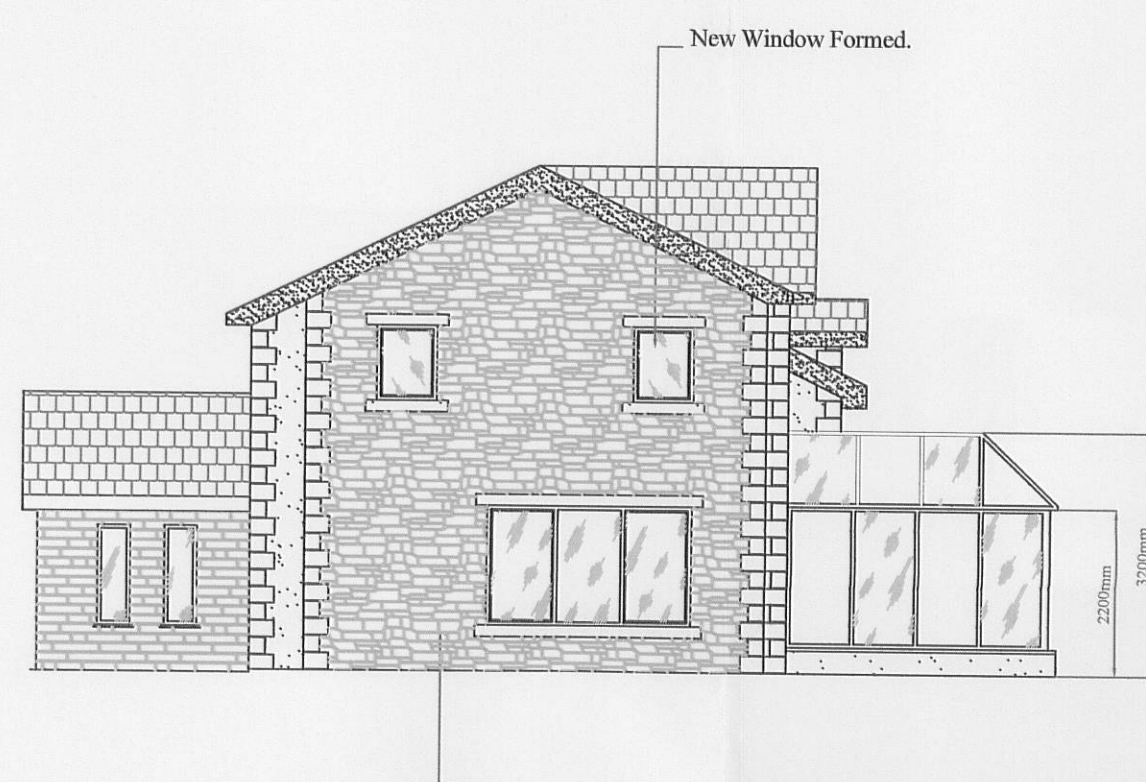


SIDE ELEVATION (East.)

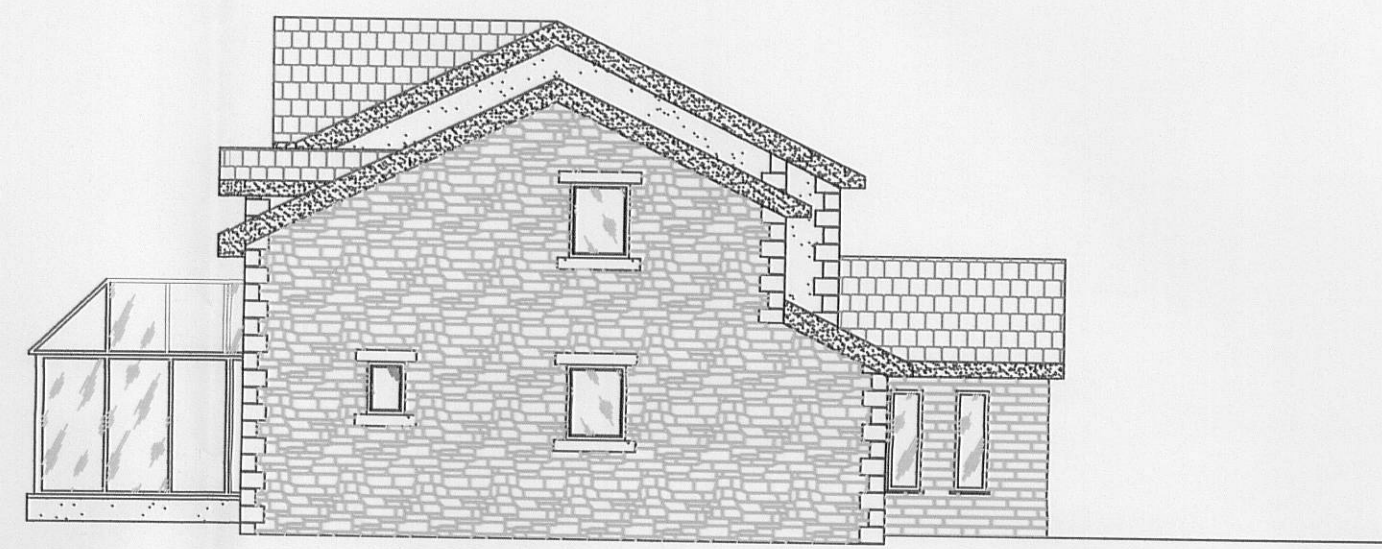

SIDE ELEVATION (West.)

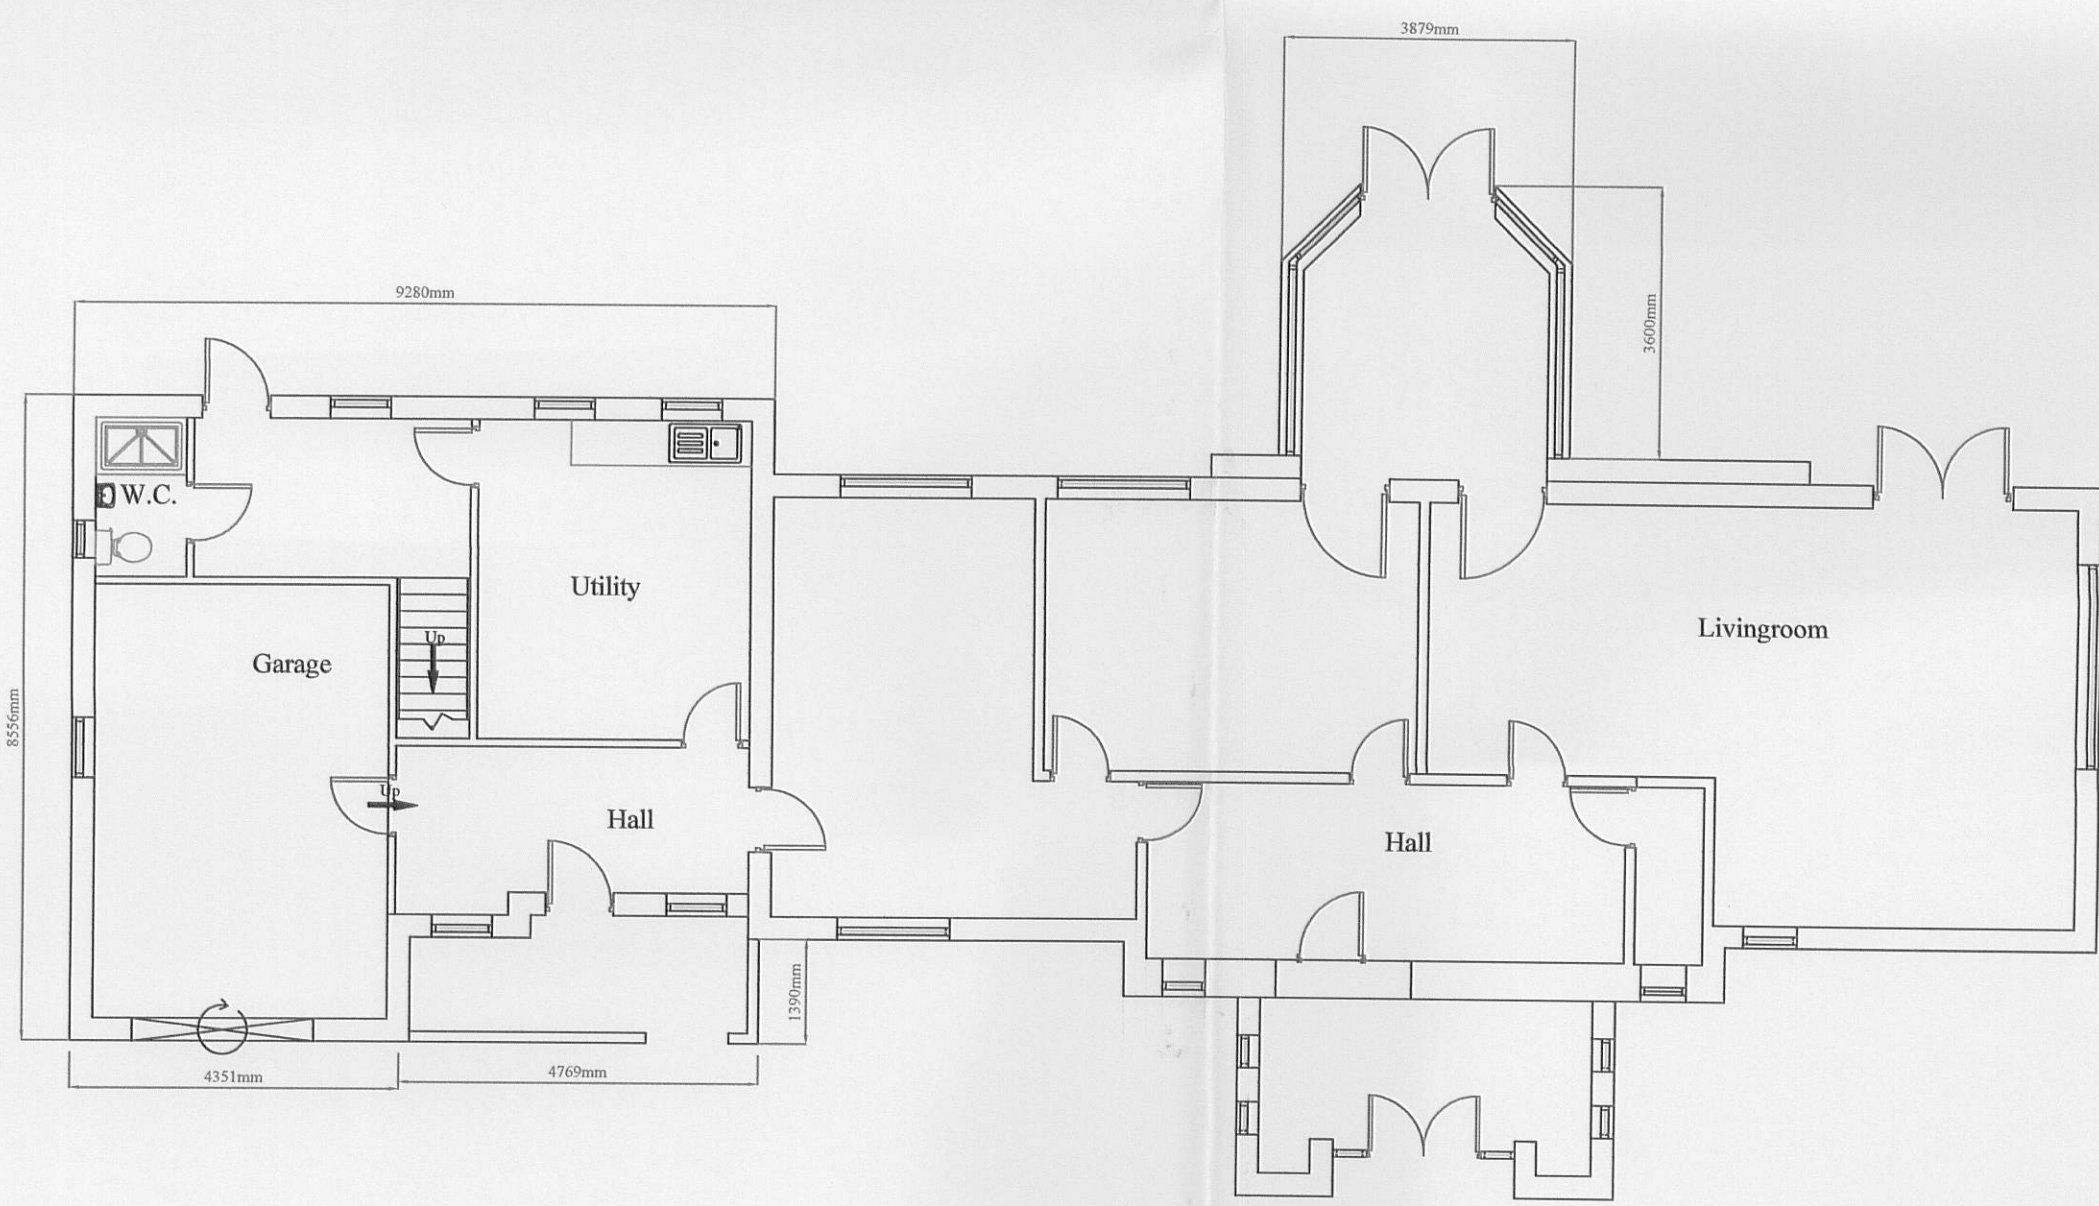

GROUND FLOOR PLAN

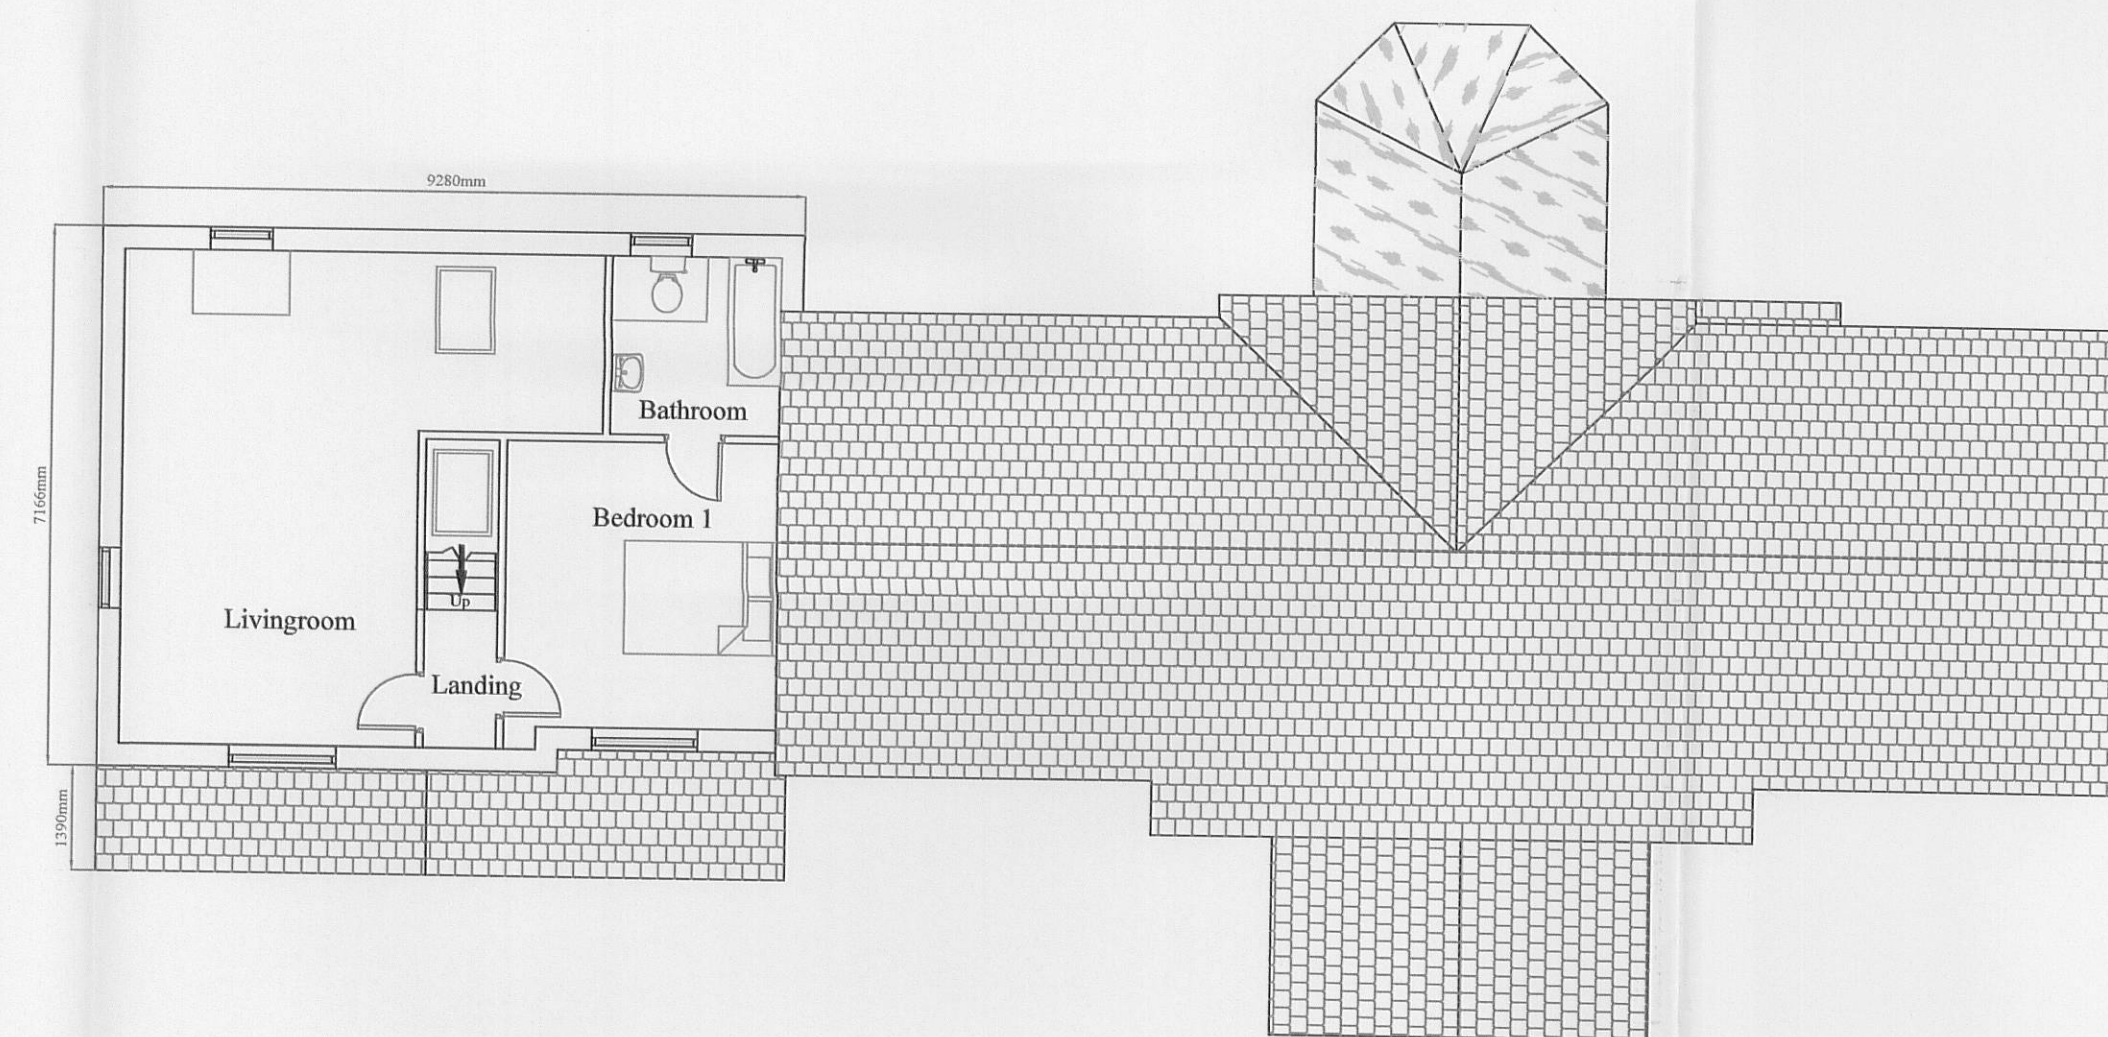

FIRST FLOOR PLAN

320110061P

Drawn By Julia Pye Hill Crest Farm Chipping Preston Lancashire PR3 2NP Tel:- 01995 61878 0771 265 8436 email:- juliapye1@hotmail.com	CLIENT: MR & Mrs Bargh. PROJECT : HOUSE EXTENSION PROPOSED PLANS & ELEVATIONS. LOCATION: OSBALESTON HALL FARM OSBALESTON, LANCASHIRE	DATE: JAN/2011 DWG NO. JP/ SCALE: 1:100
---	--	---