






REAR ELEVATION (WEST FACING)

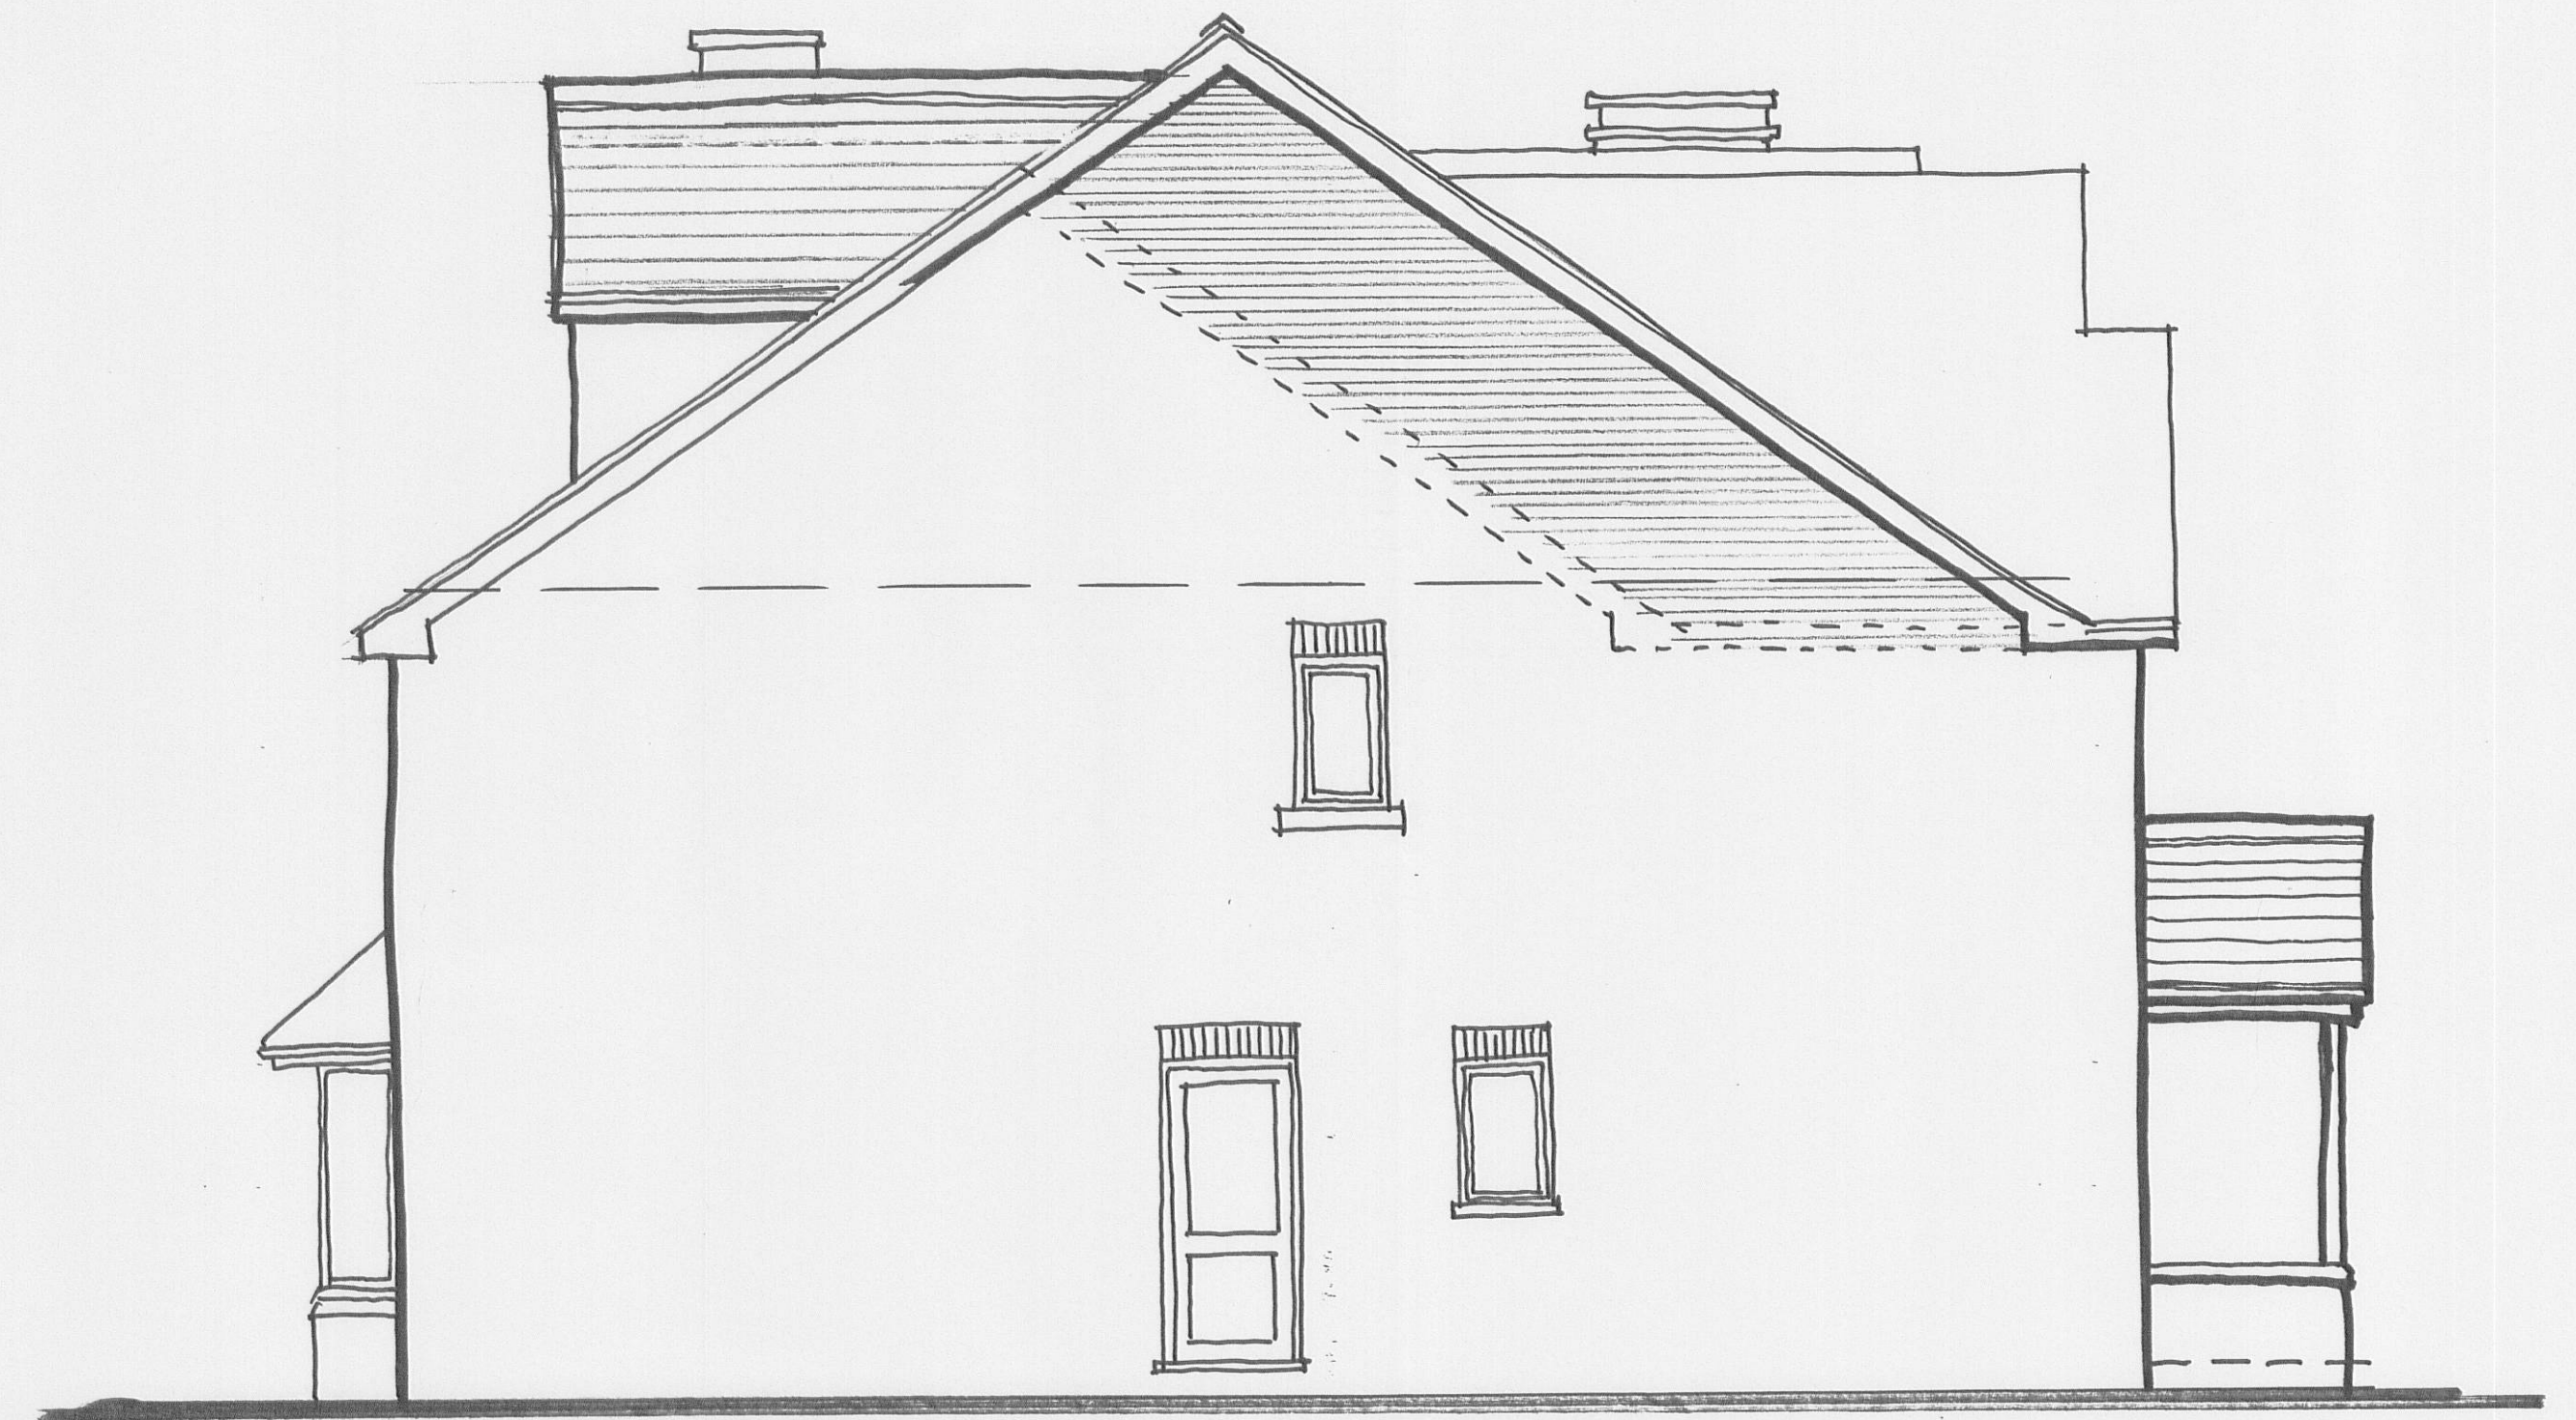


SIDE ELEVATION (SOUTH FACING)

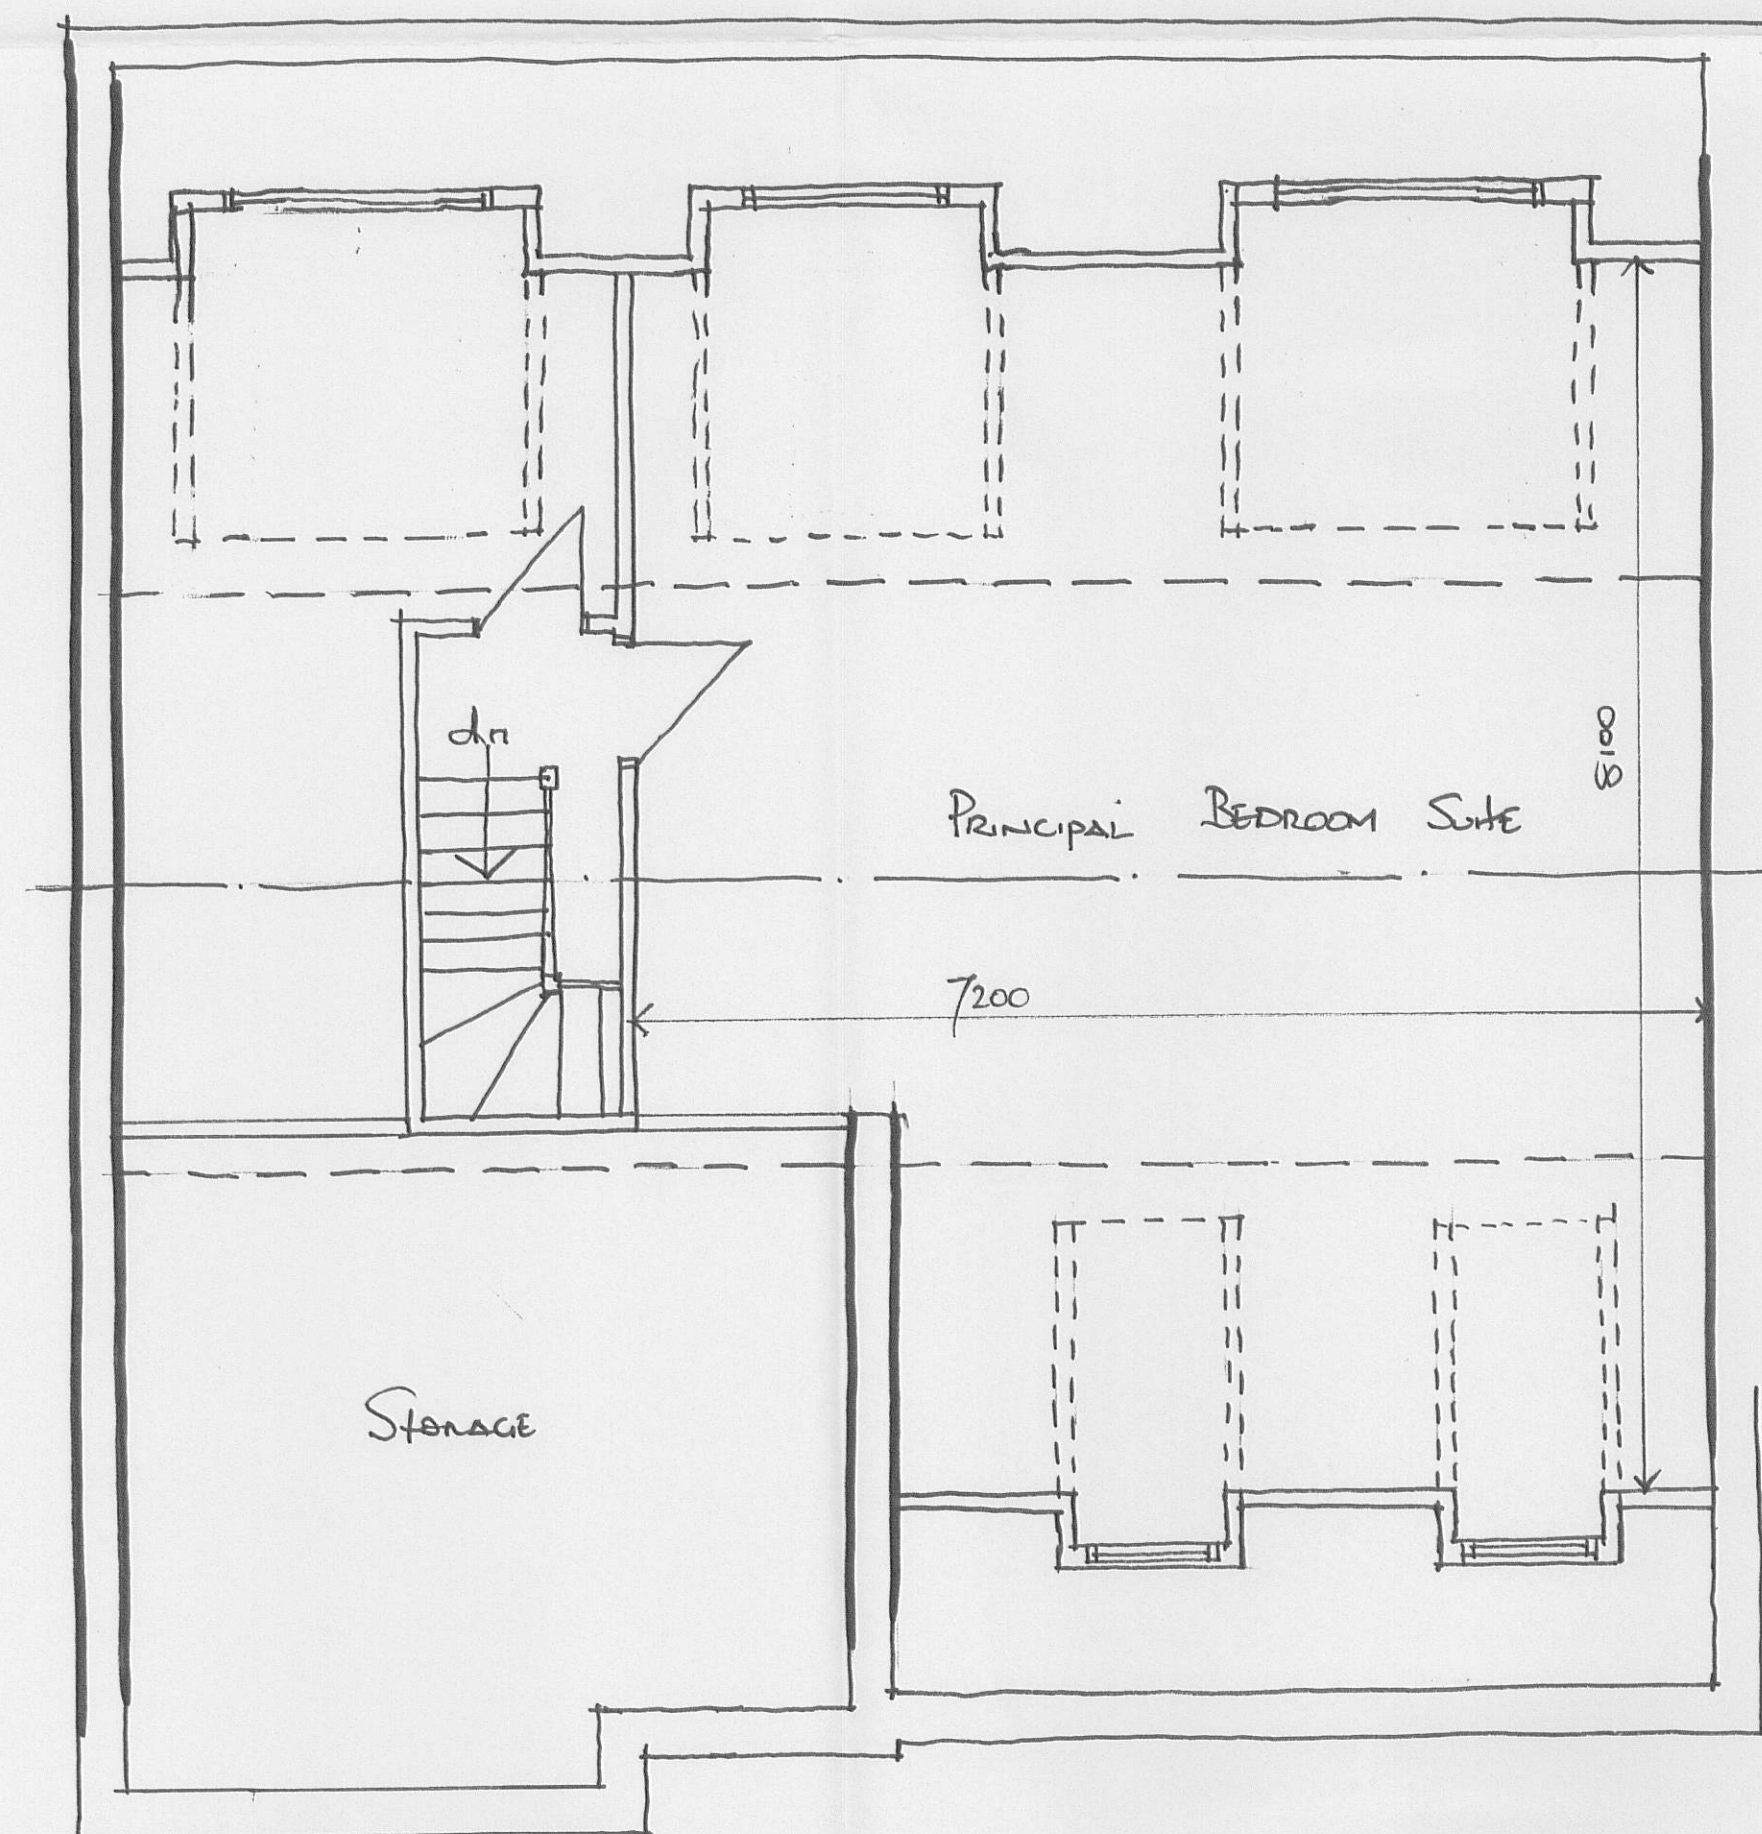


SECOND FLOOR LAYOUT

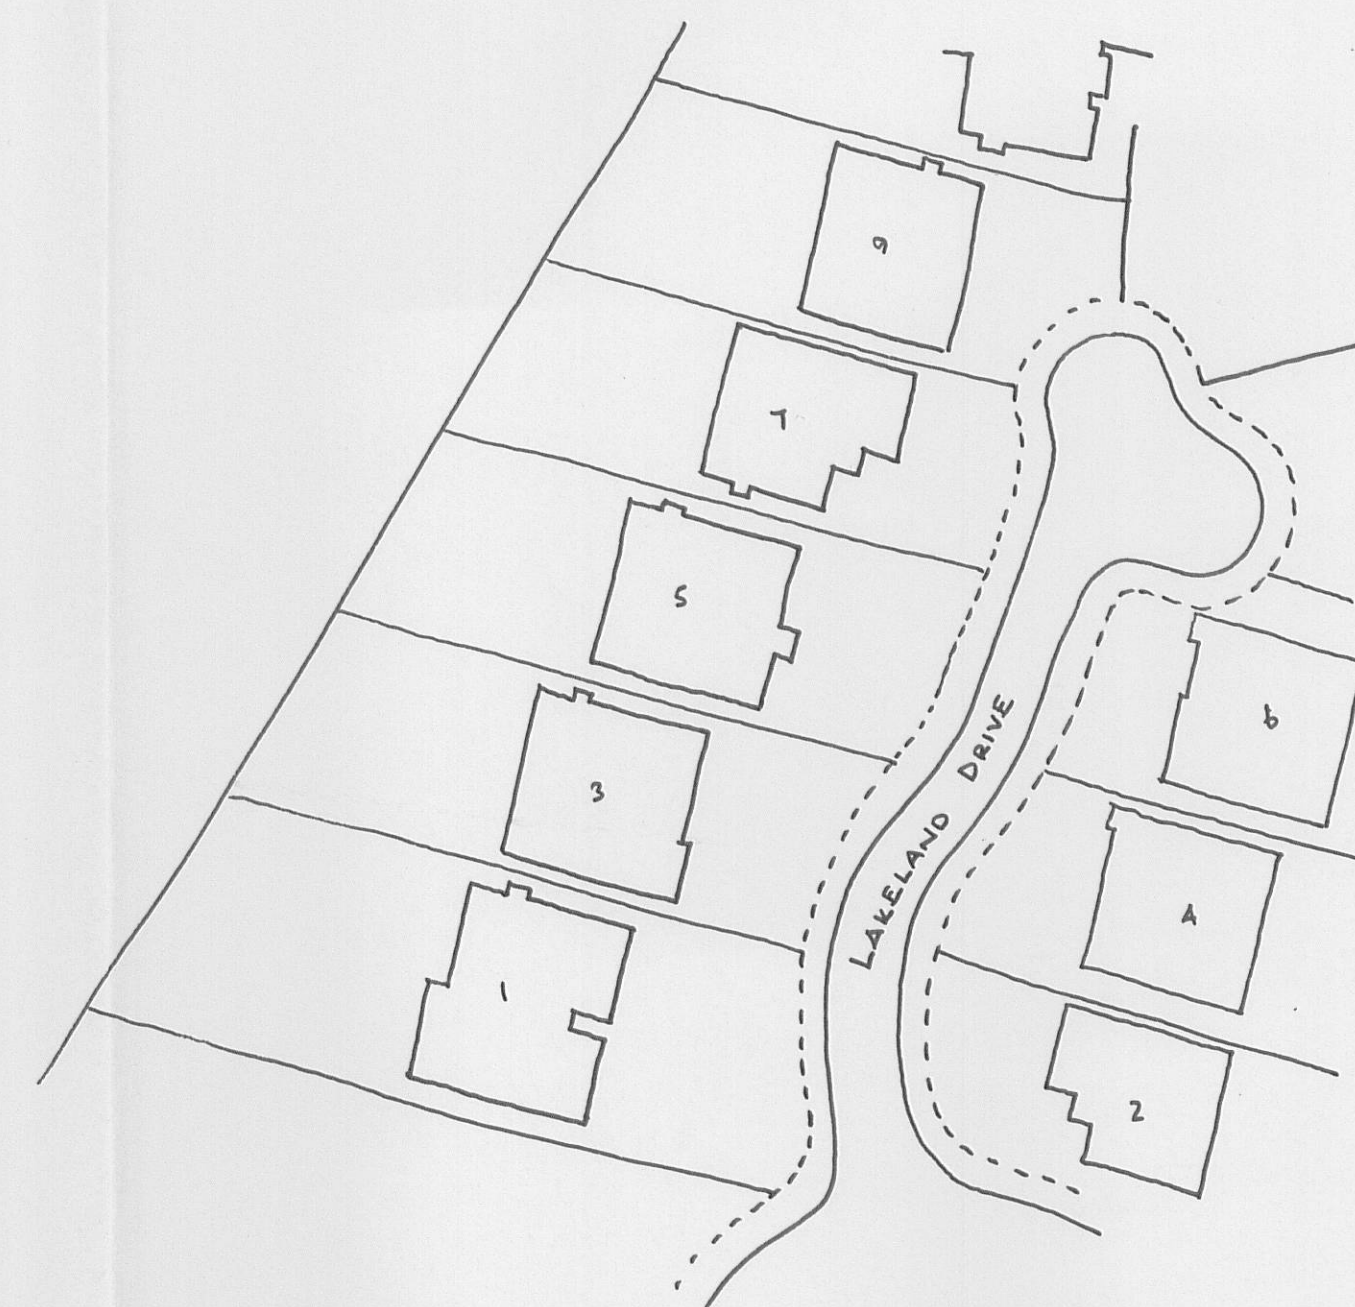

BLOCK PLAN 1:500

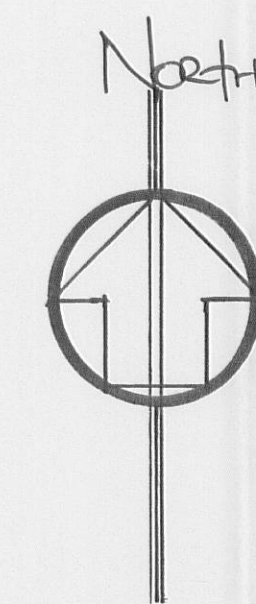

32 0110 068 P

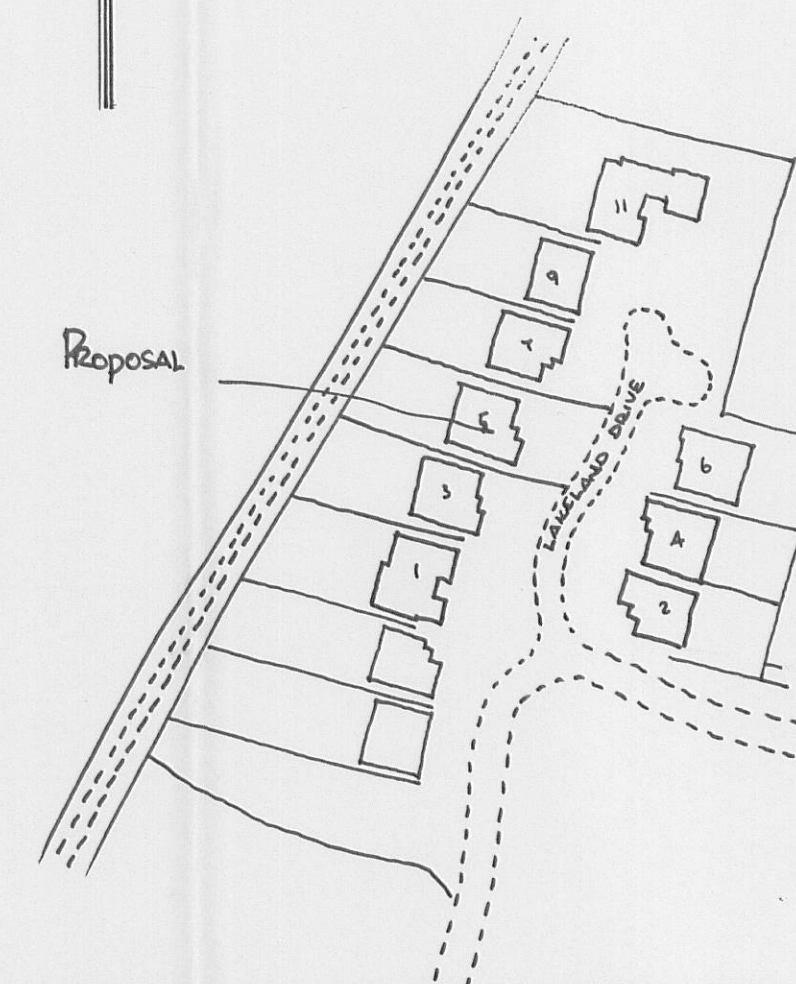

LOCATION PLAN 1:1250

MR & MRS. A. SANT

PROPOSED ALTERATIONS &
EXTENSION WORKS AT
5, LAKELAND DRIVE,
WHALLEY
CLITHERDE, LANCs

GENERAL ARRANGEMENT PLAN

SCALE 1:50

SEPTEMBER 2010