






FRONT ELEVATION (EAST FACING)

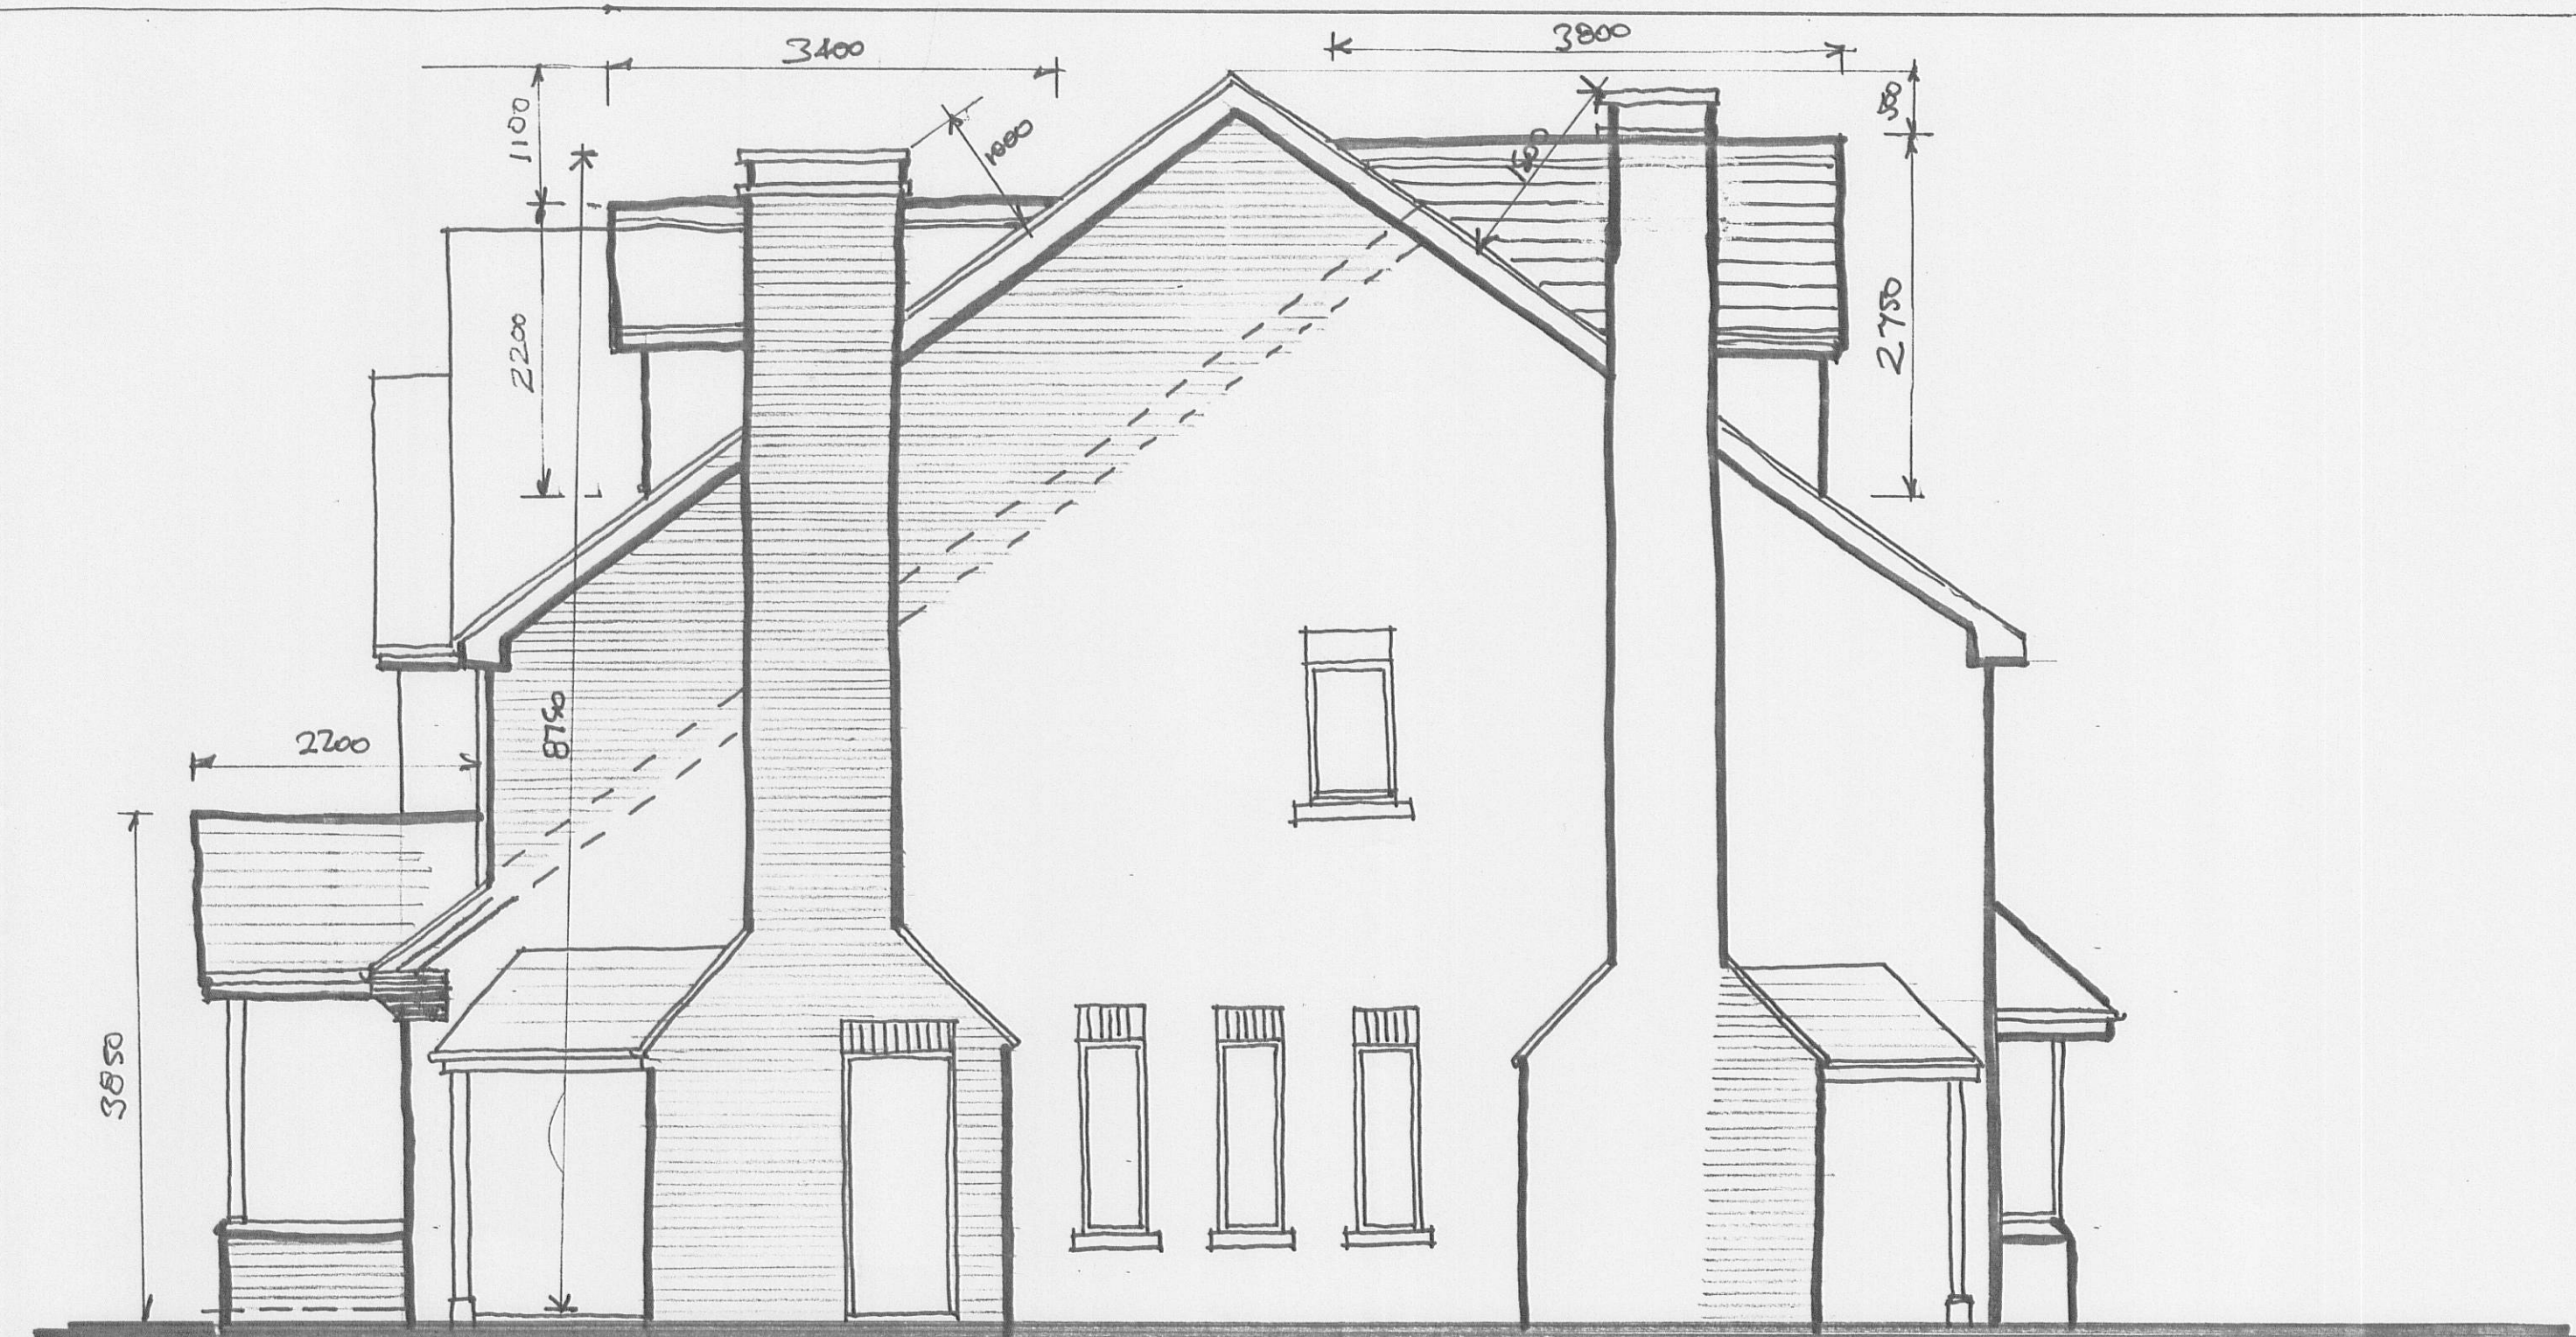

SIDE ELEVATION (NORTH FACING)

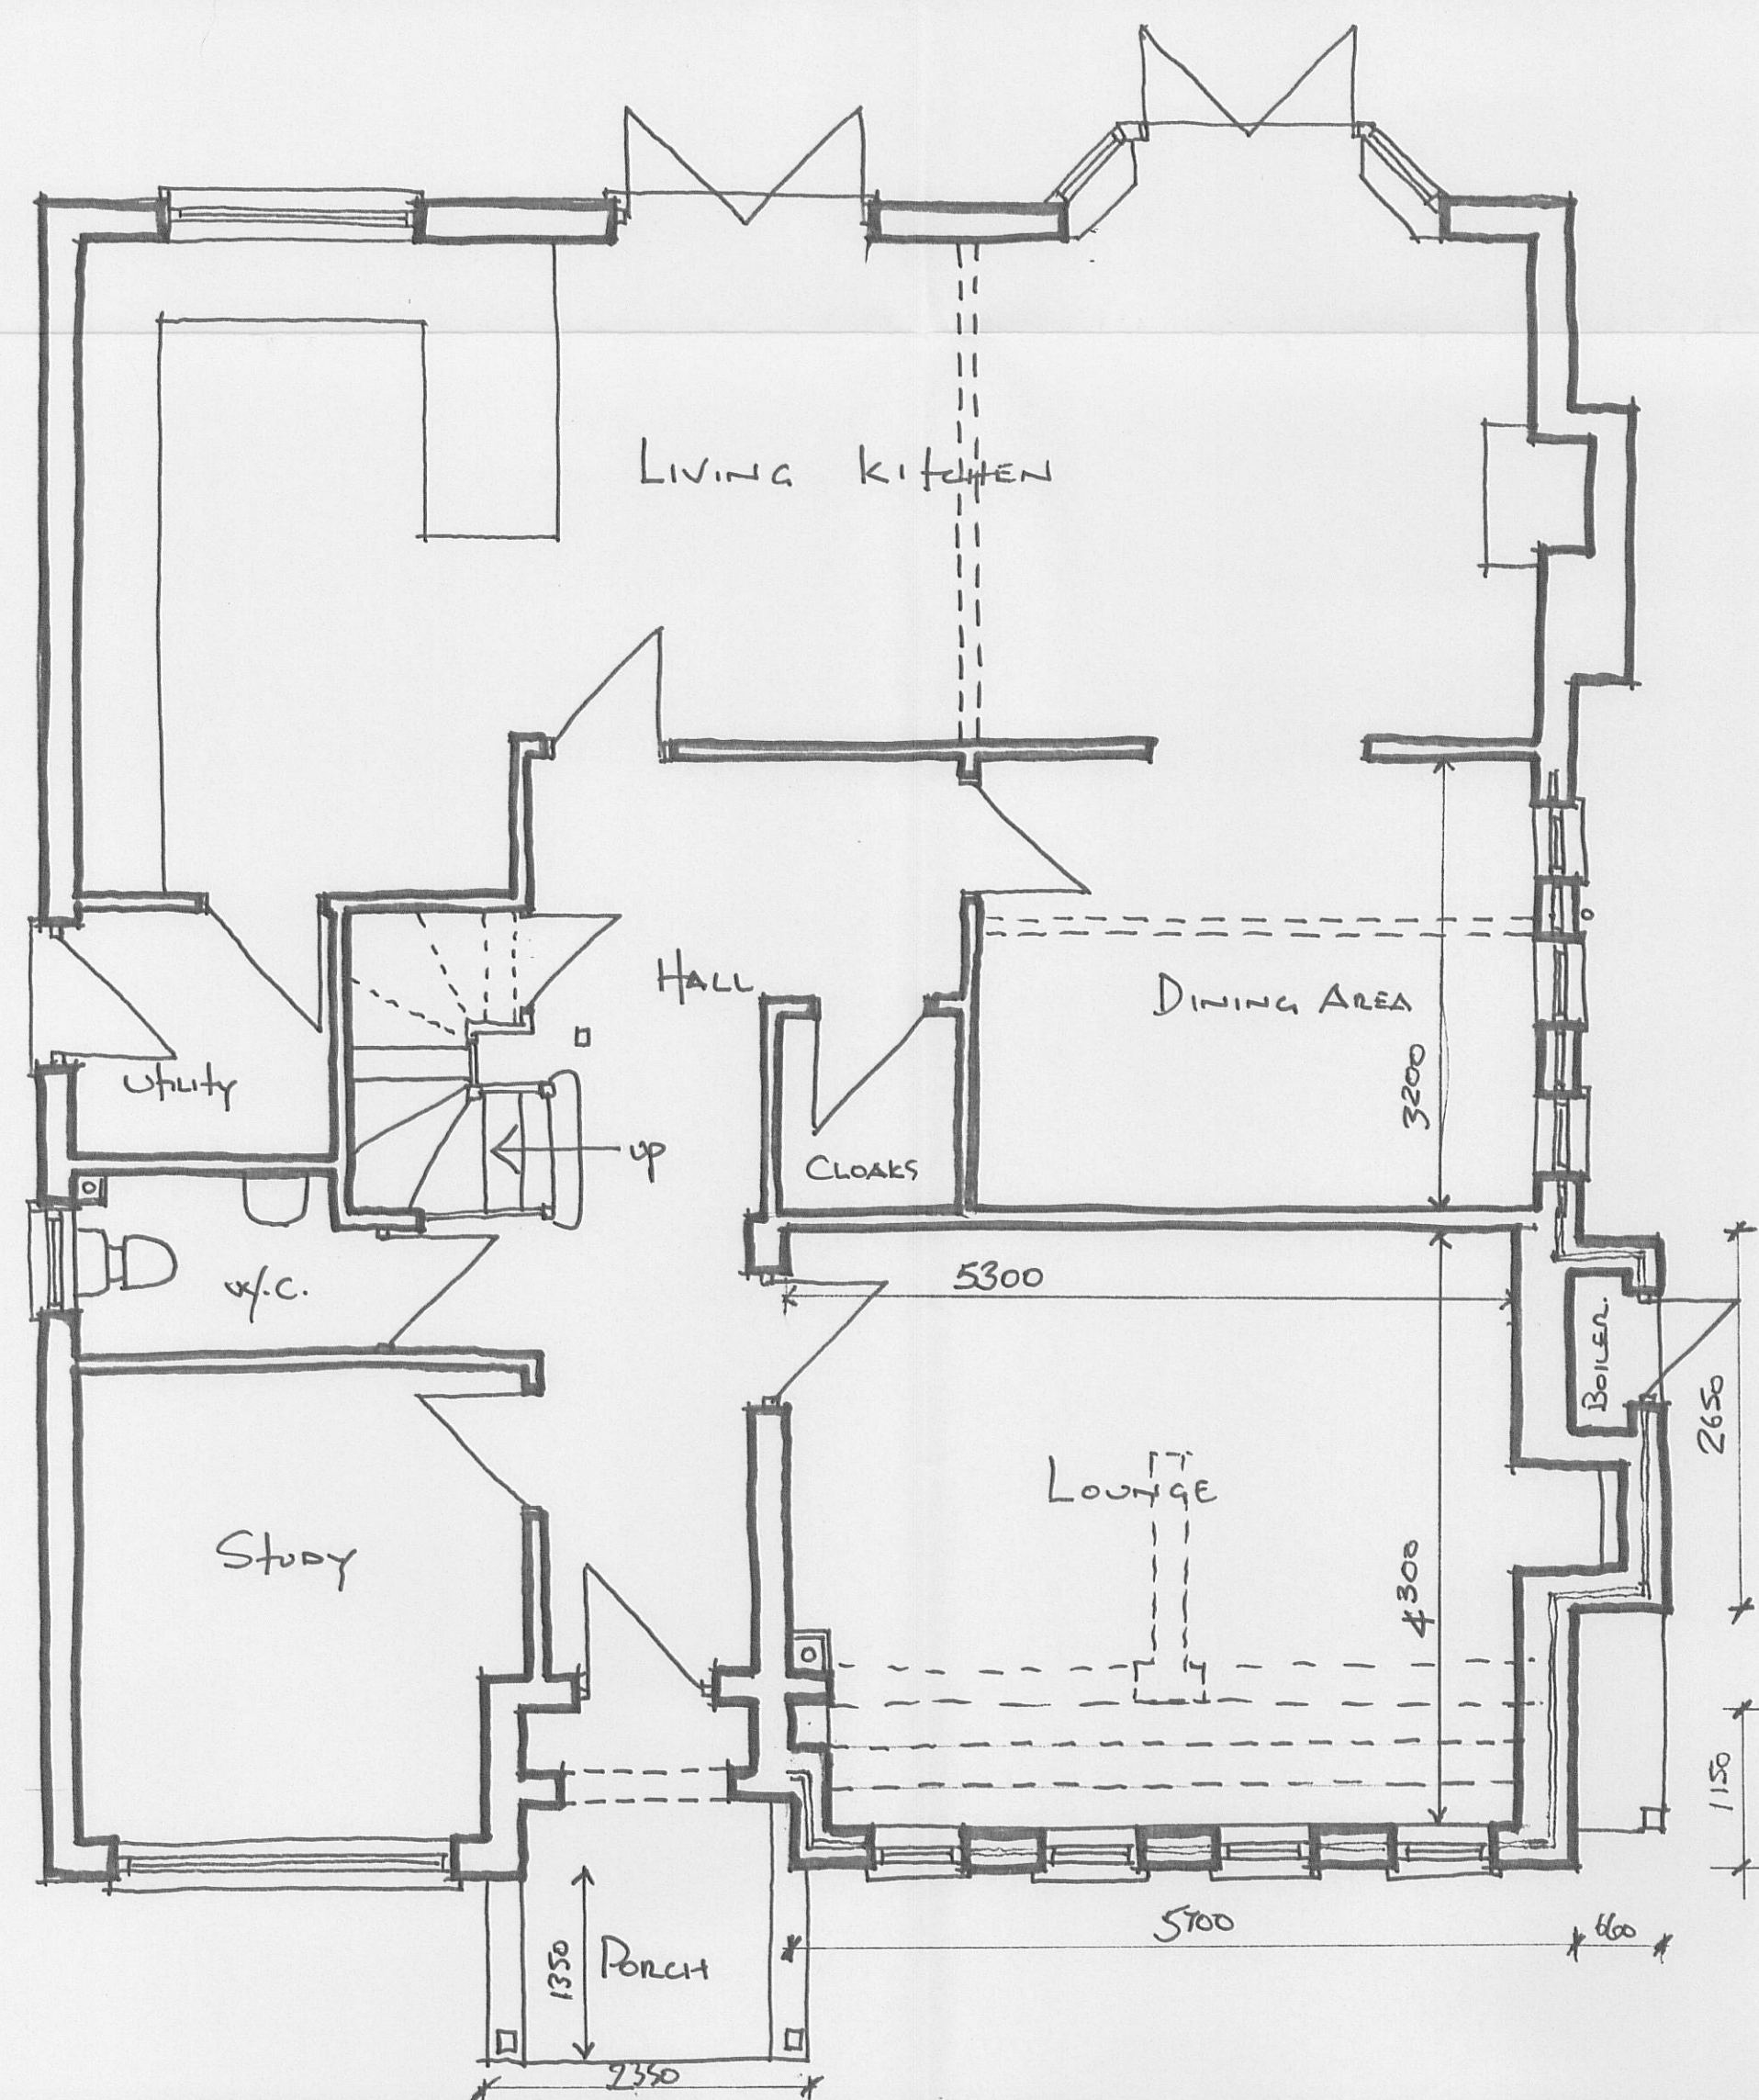

GROUND FLOOR LAYOUT

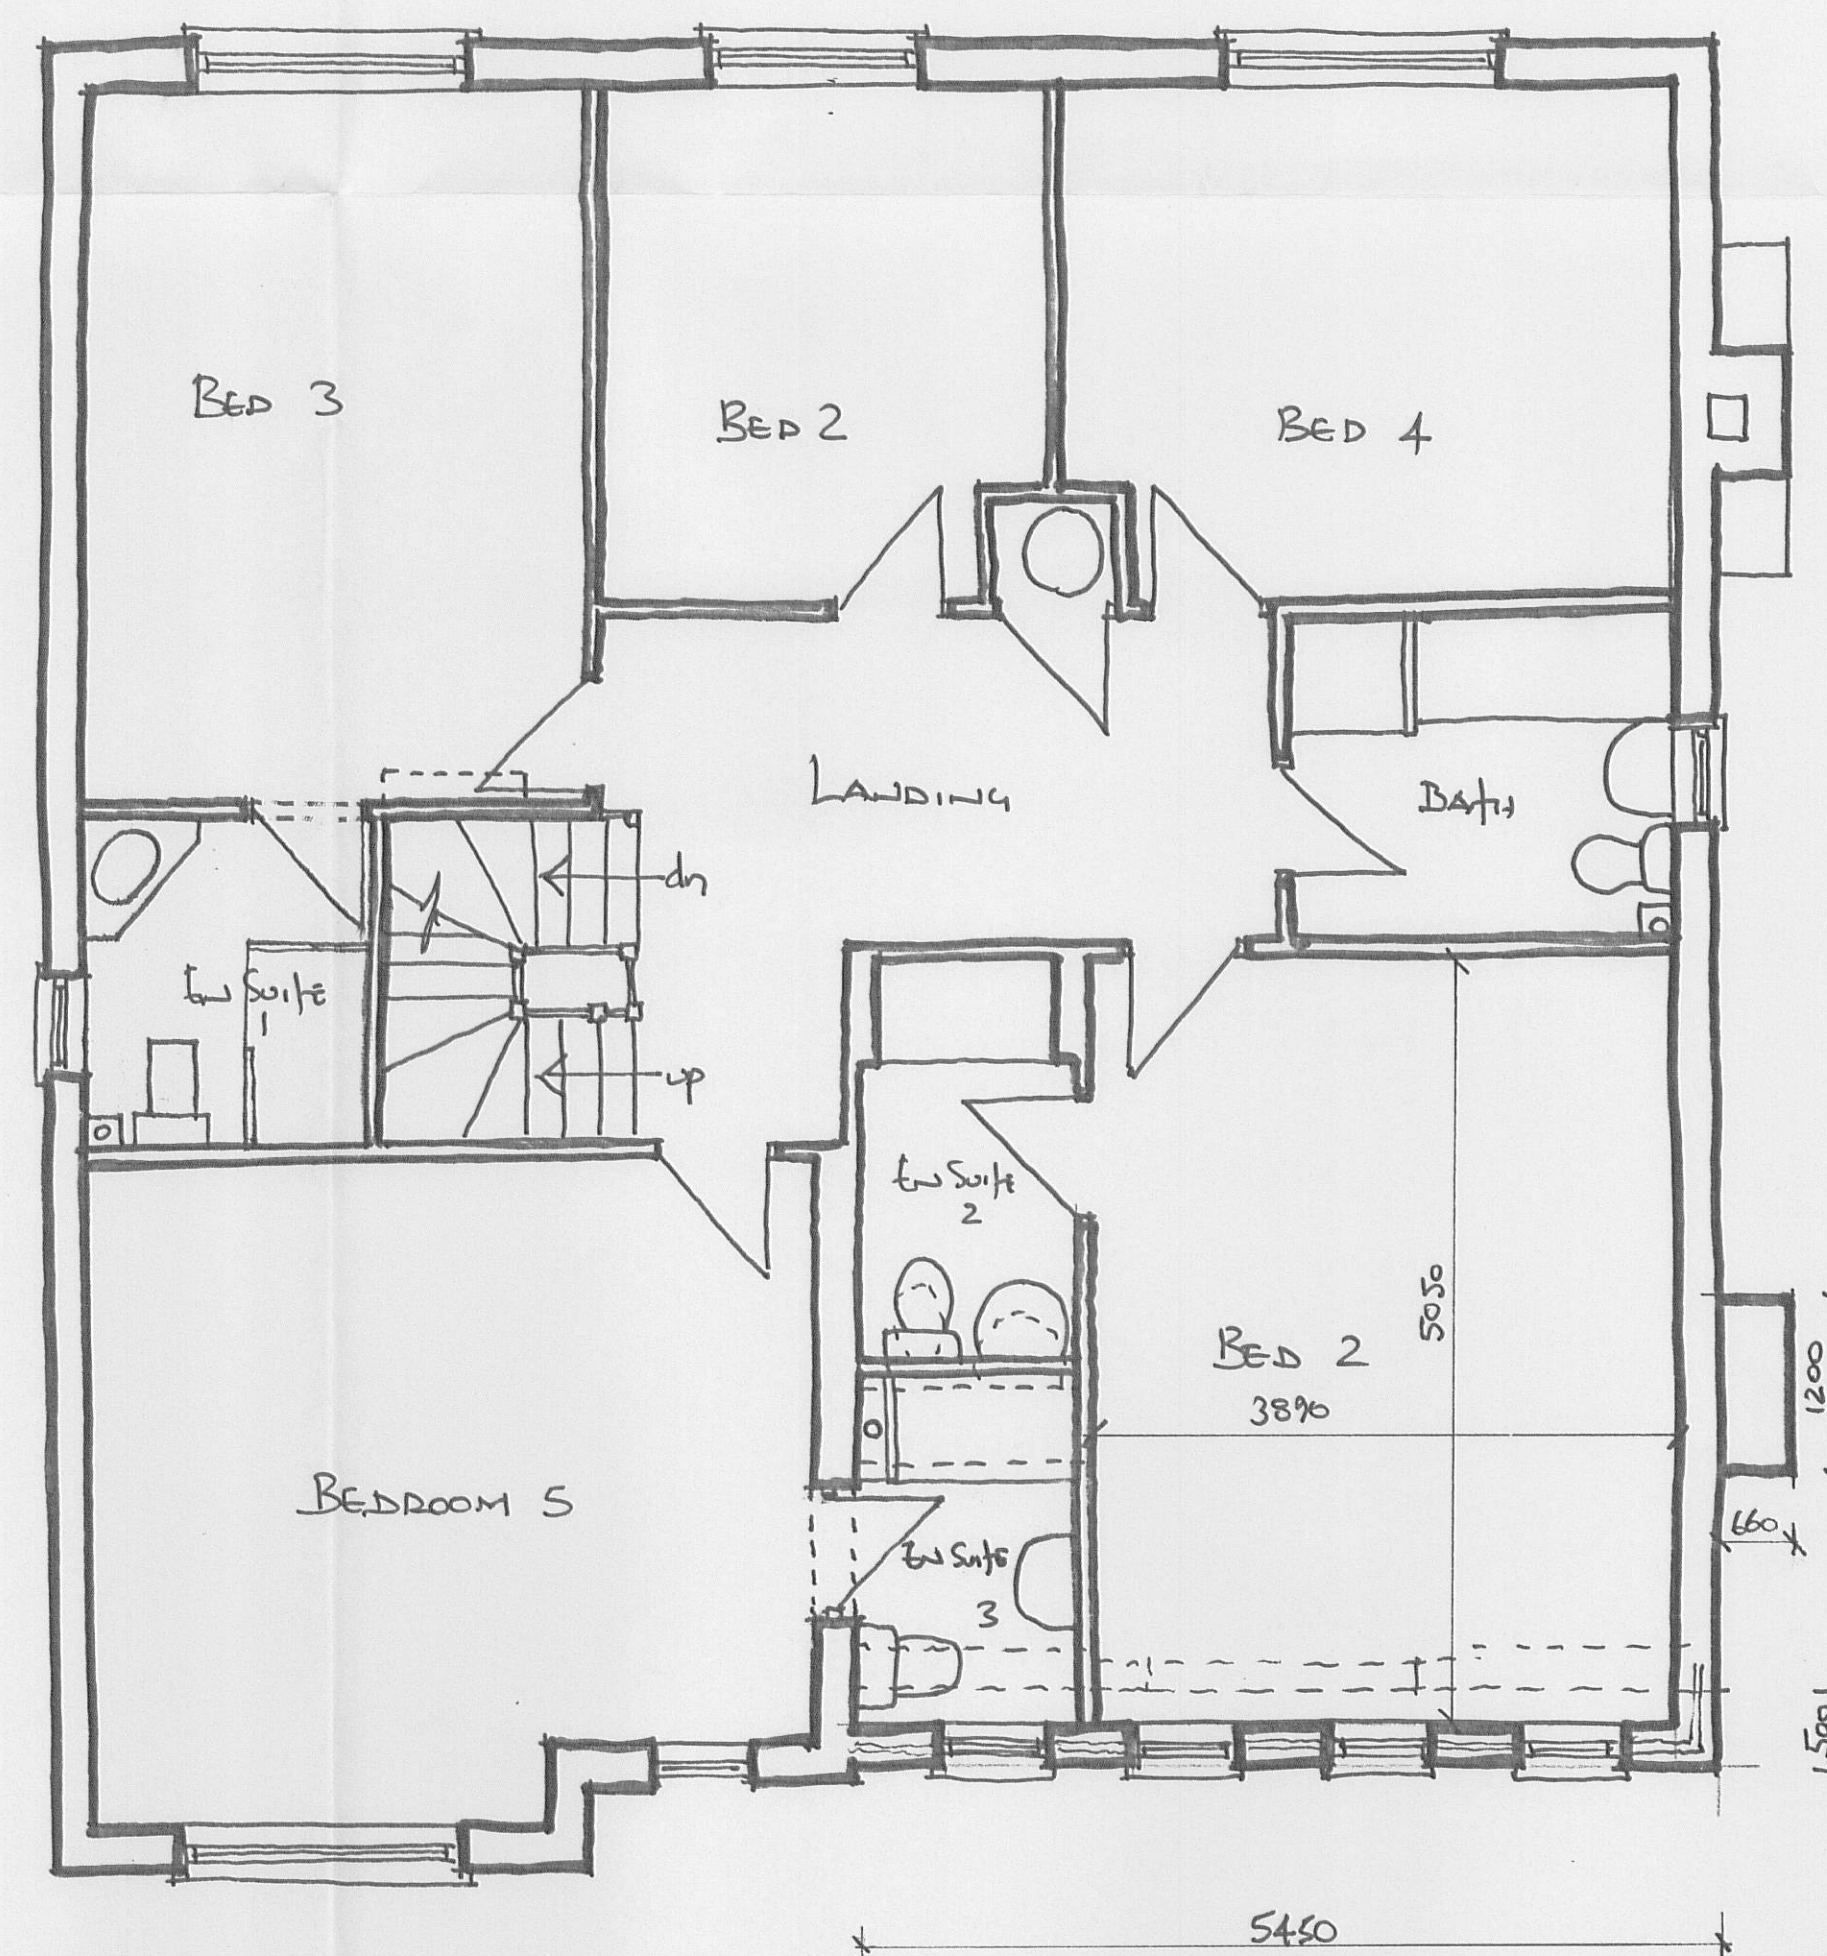

FIRST FLOOR LAYOUT

320110068P

MR & MRS. A. SANT

PROPOSED ALTERATIONS &
EXTENSION WORKS AT
5, LANGLAND DRIVE
W/HALLEY
CLITHEROE, LANCs

GENERAL ARRANGEMENT PLAN

SCALE 1:50

SEPTEMBER 2010