


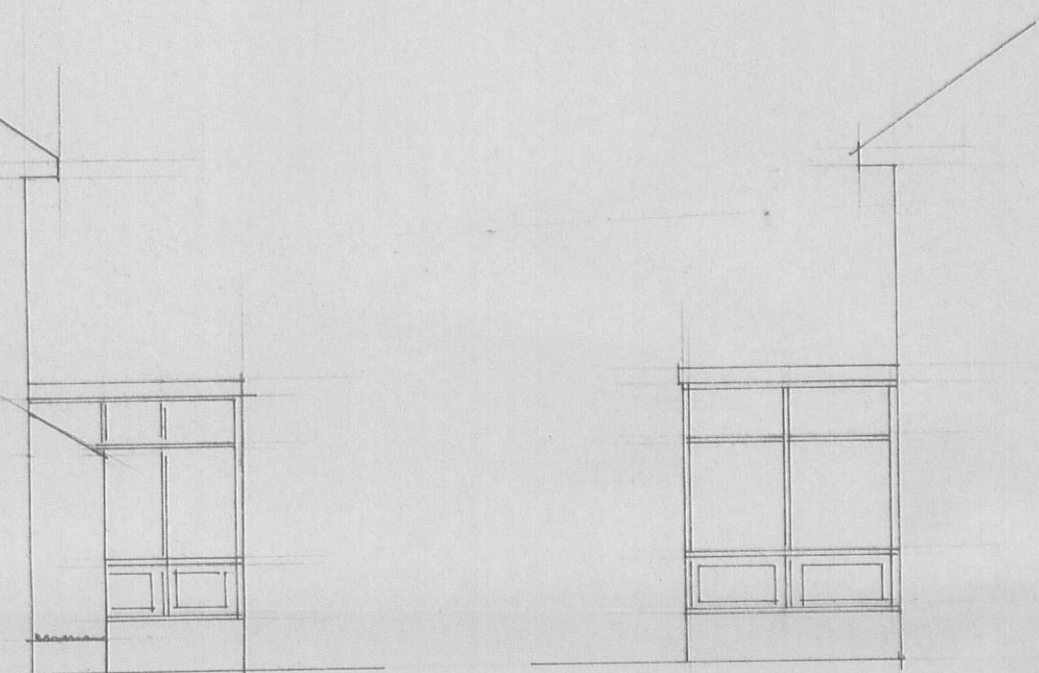


existing rear elevation




existing side elevation


existing side elevation

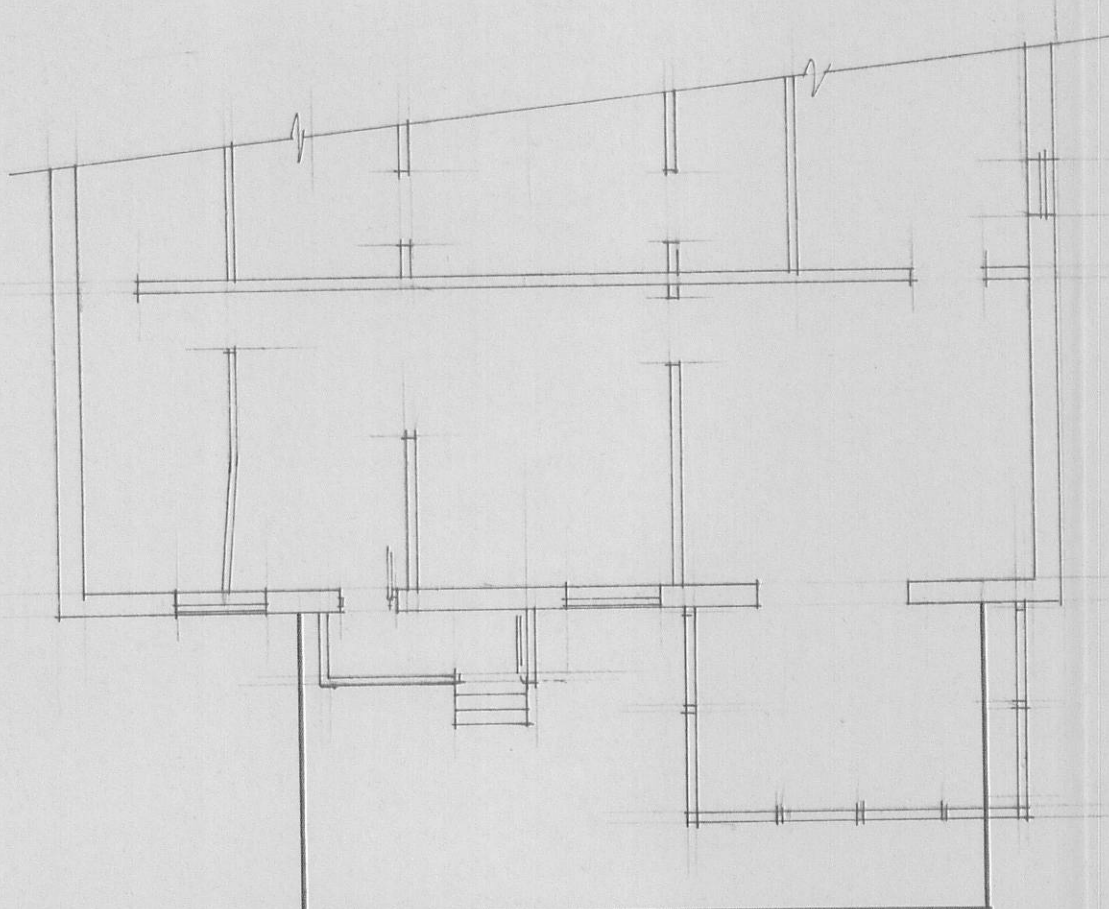

existing plan

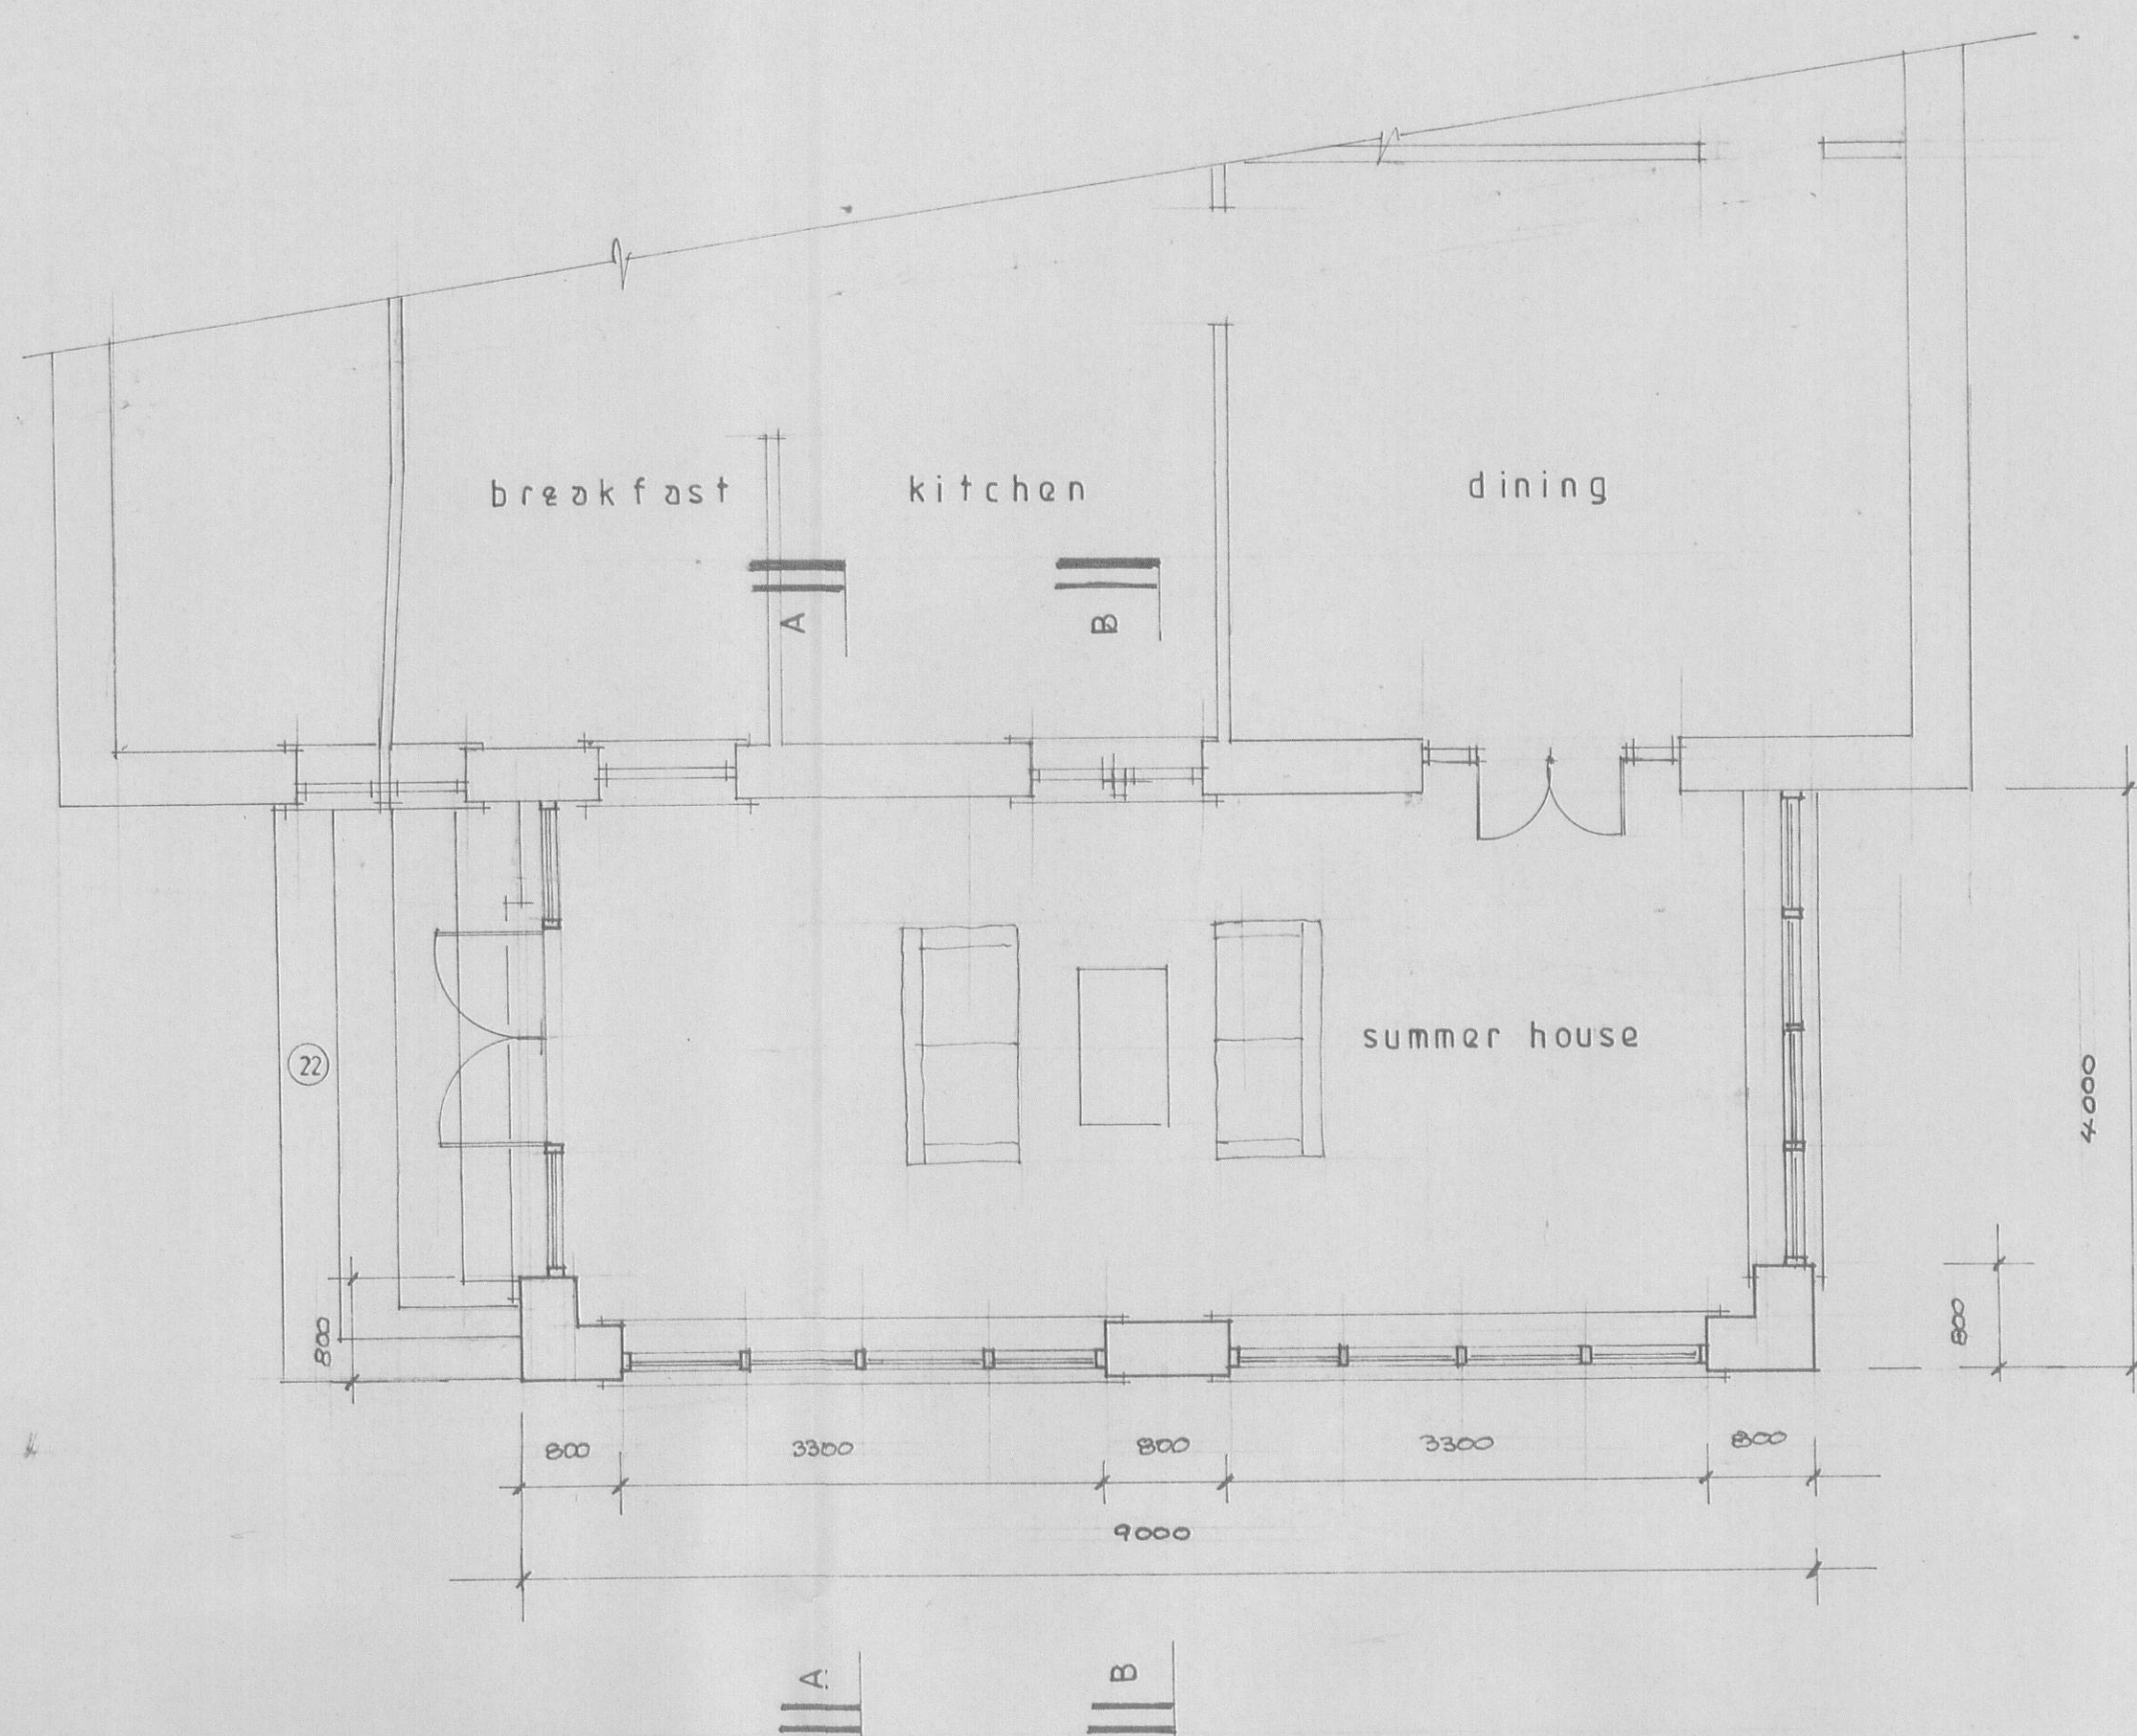


Proposed Plan

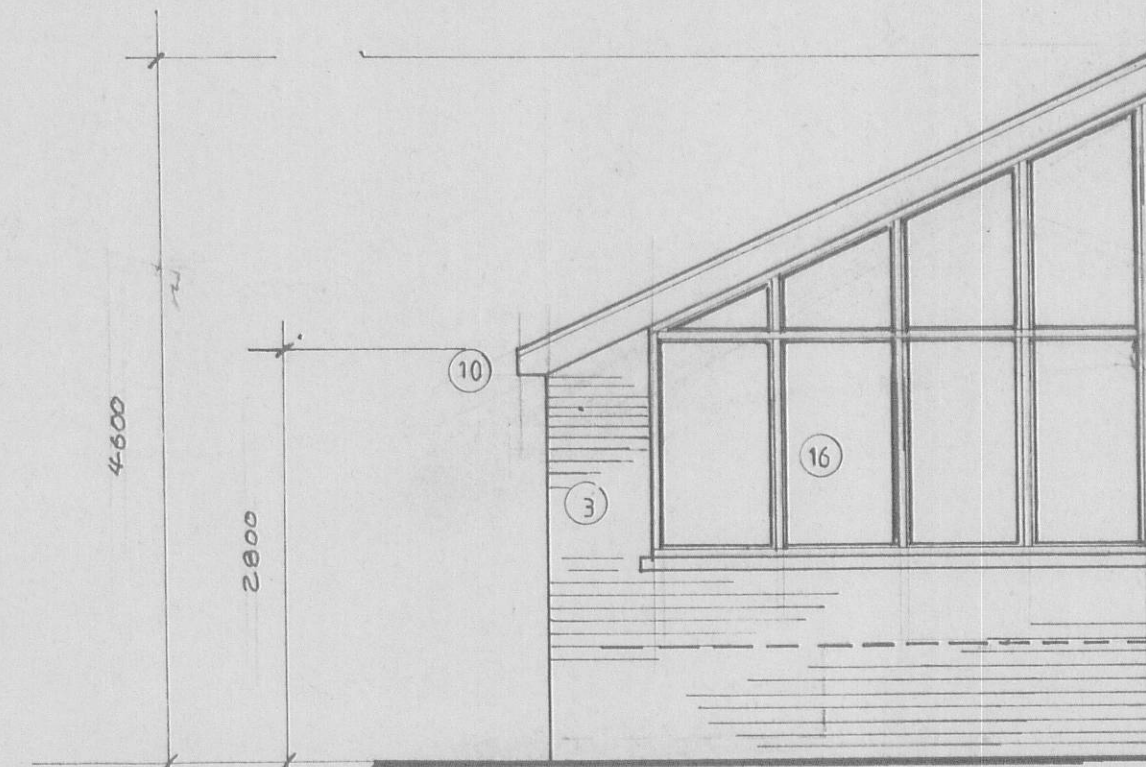

Proposed Side Elevation



Proposed Rear Elevation

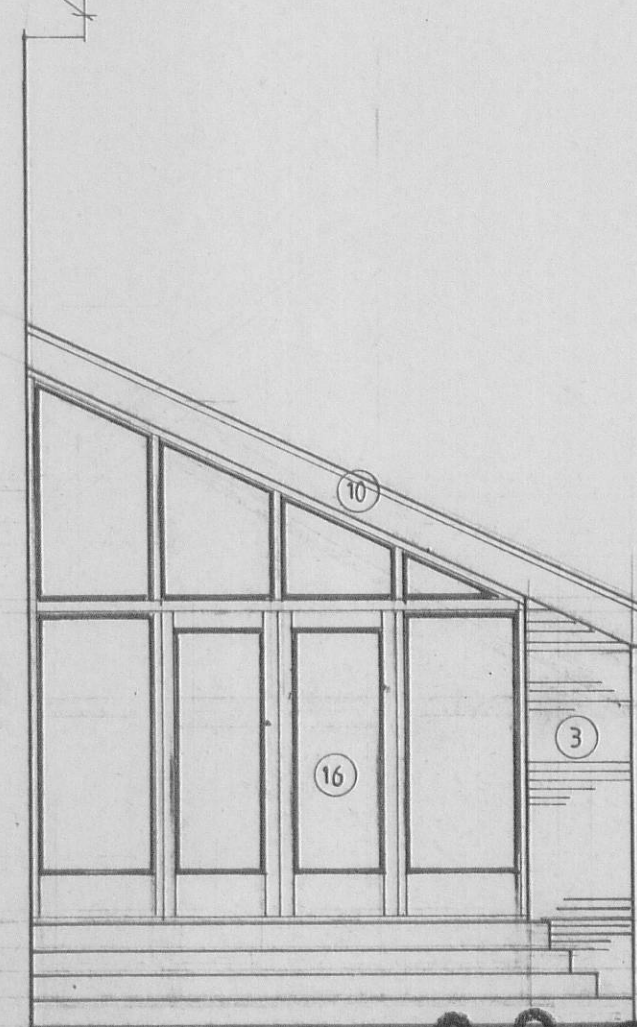

Proposed Side Elevation

|                                              |                 |             |                         |
|----------------------------------------------|-----------------|-------------|-------------------------|
| S.J. Blawiecki Limited<br>Building Surveyors | Drawing no 7006 | Scale 1:100 | Proposed                |
|                                              |                 | 1:50        | Single Storey Extension |
|                                              |                 |             | At 6, Somerset Avenue   |
|                                              |                 |             | Wiltshire               |

320110080P