



Construction (Design and Management) Regulations 2007
Designer Considerations
Street Design Partnership's duty on this project is that of "Designer" as defined by Regulation 2, and does not extend to the construction and use of the structure and is not a design liability. The Designer has provided adequate information about any significant risks associated with the design and construction of the work and has taken all reasonable steps to ensure that the design and construction of the work is managed and controlled. The associated risks are restricted to site or project specific risks and as such are not considered as a complete and final list of all hazards that may arise.

PLOTS 1 - 3

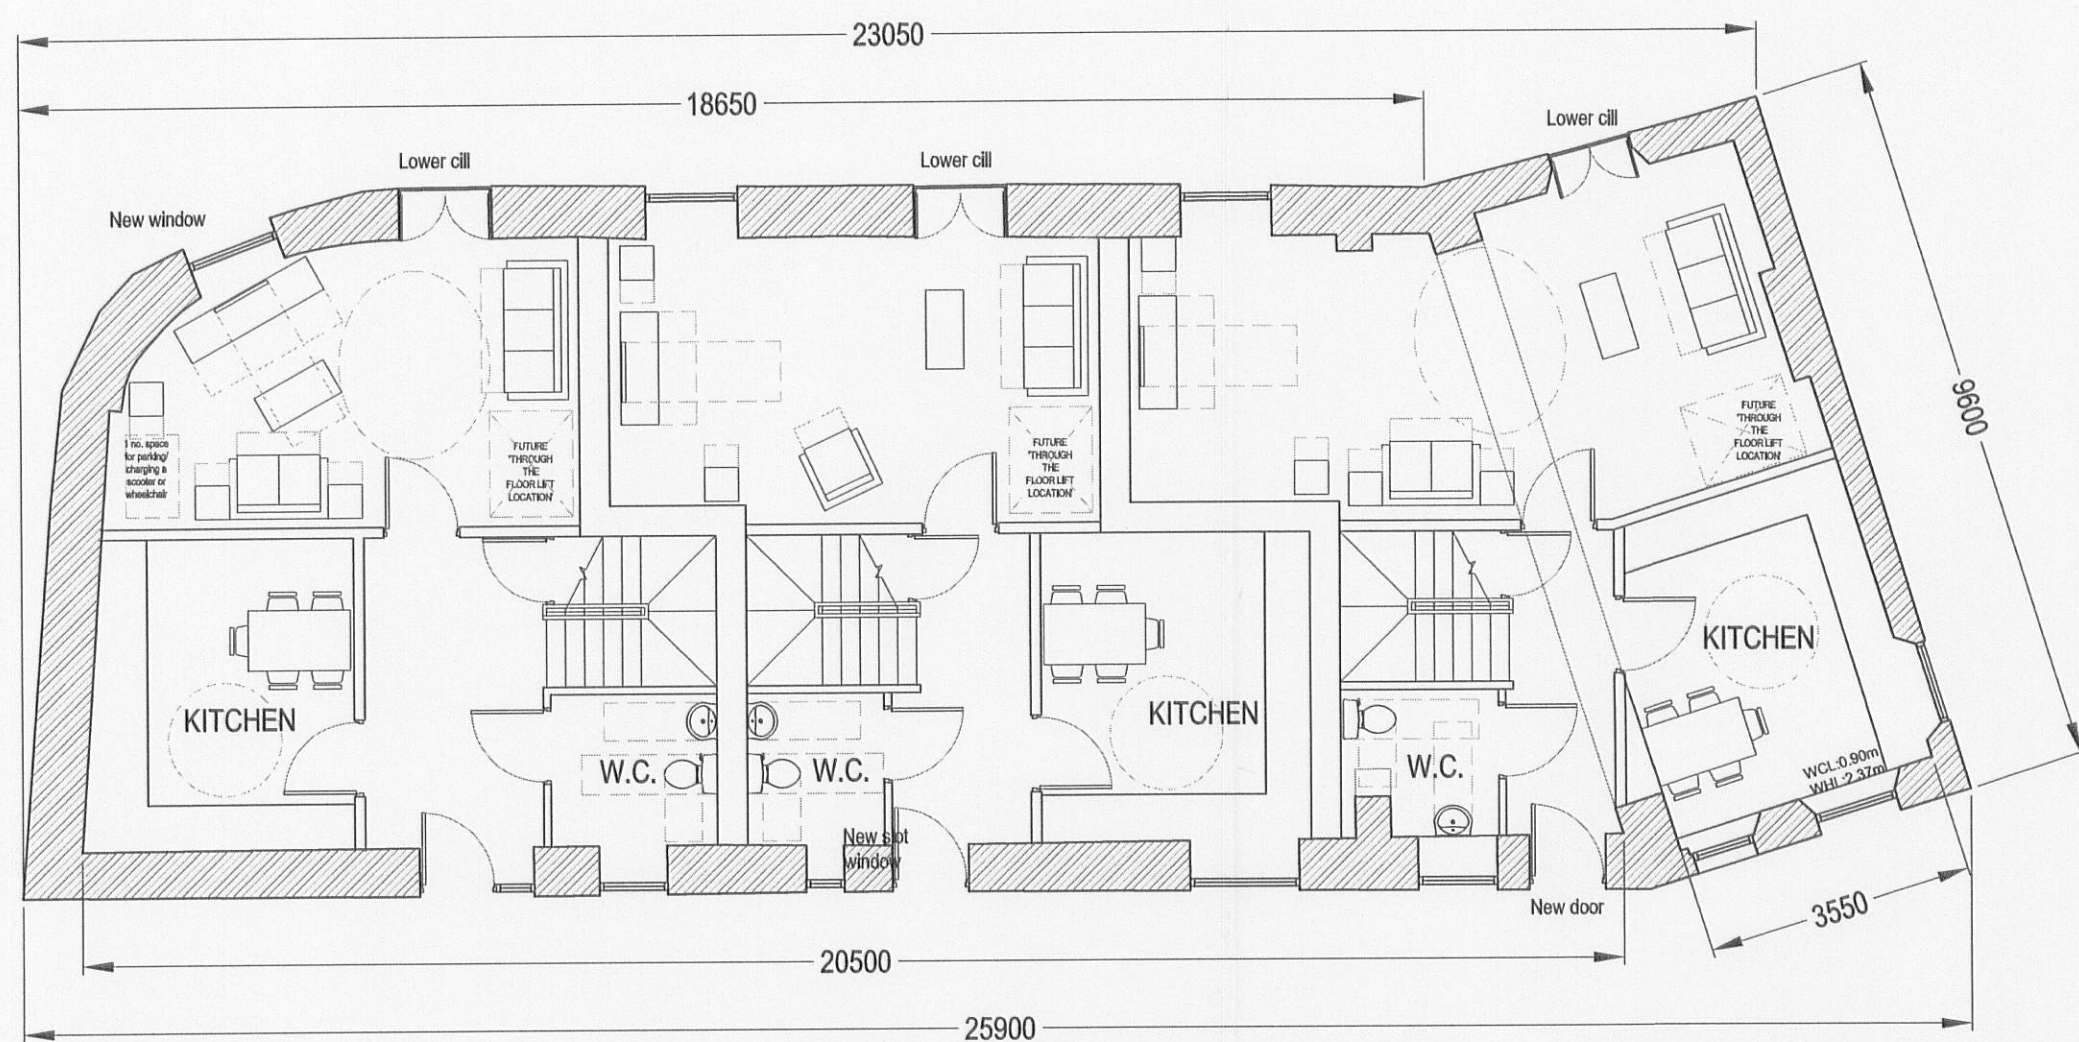


Ground Floor Plan
3B - 5P

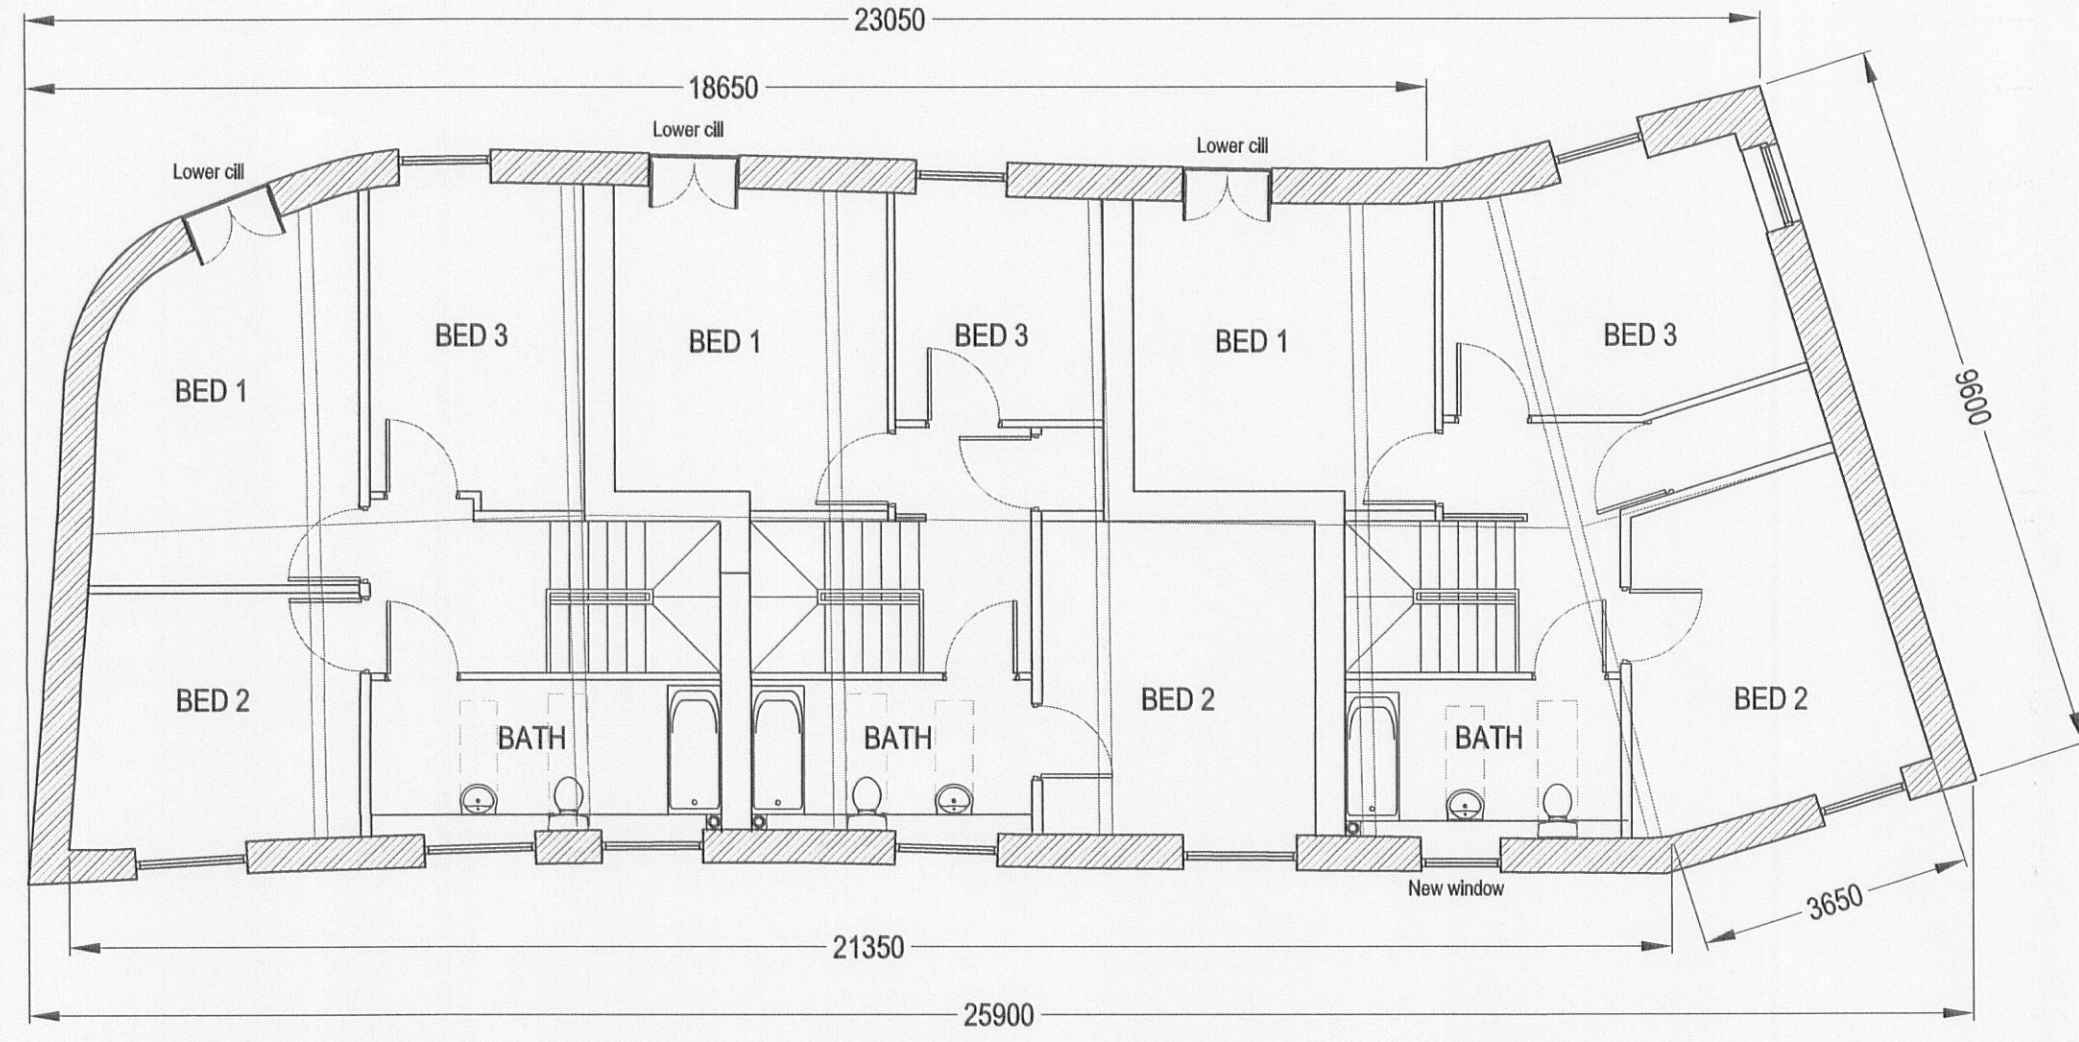


First Floor Plan
3B - 5P

PLOTS 4 - 7

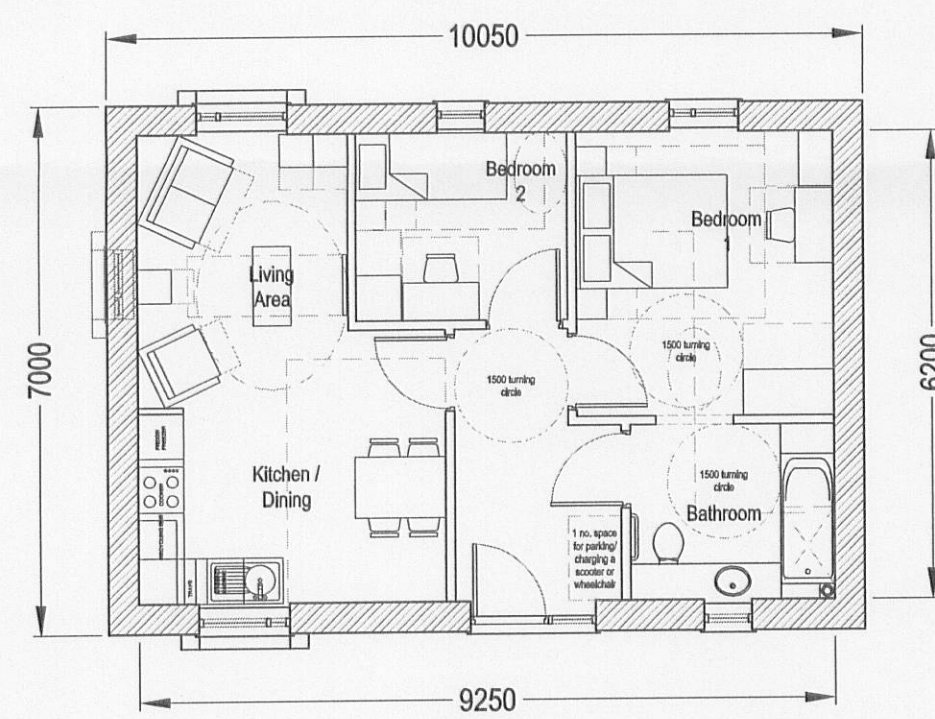


Ground Floor Plan
2B - 3P

PLOTS 8 - 10

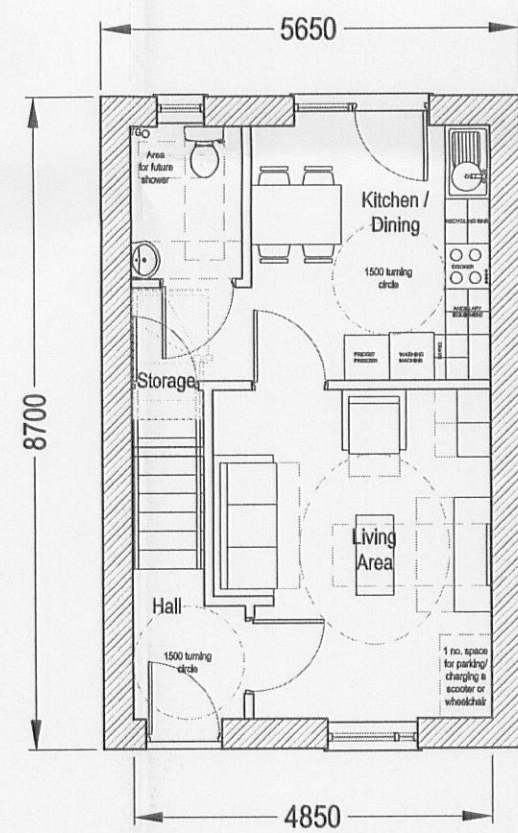


Ground Floor Plan
2B - 4P

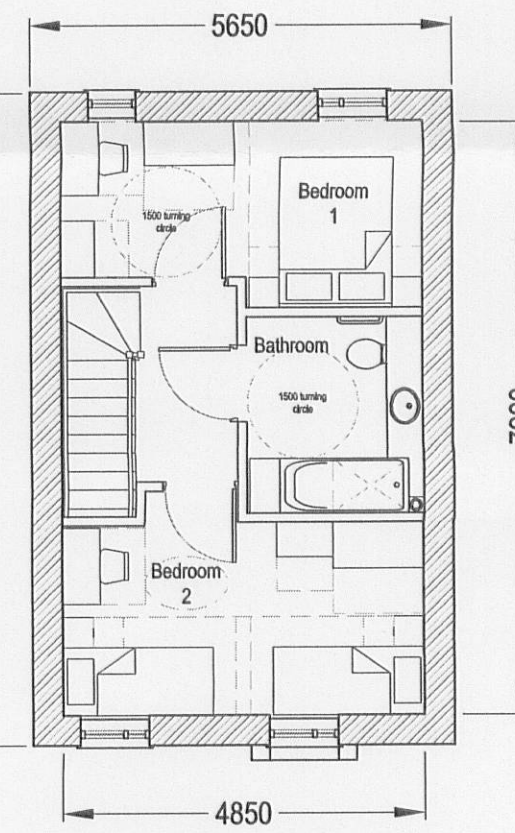


First Floor Plan
2B - 4P

PLOTS 11 - 19

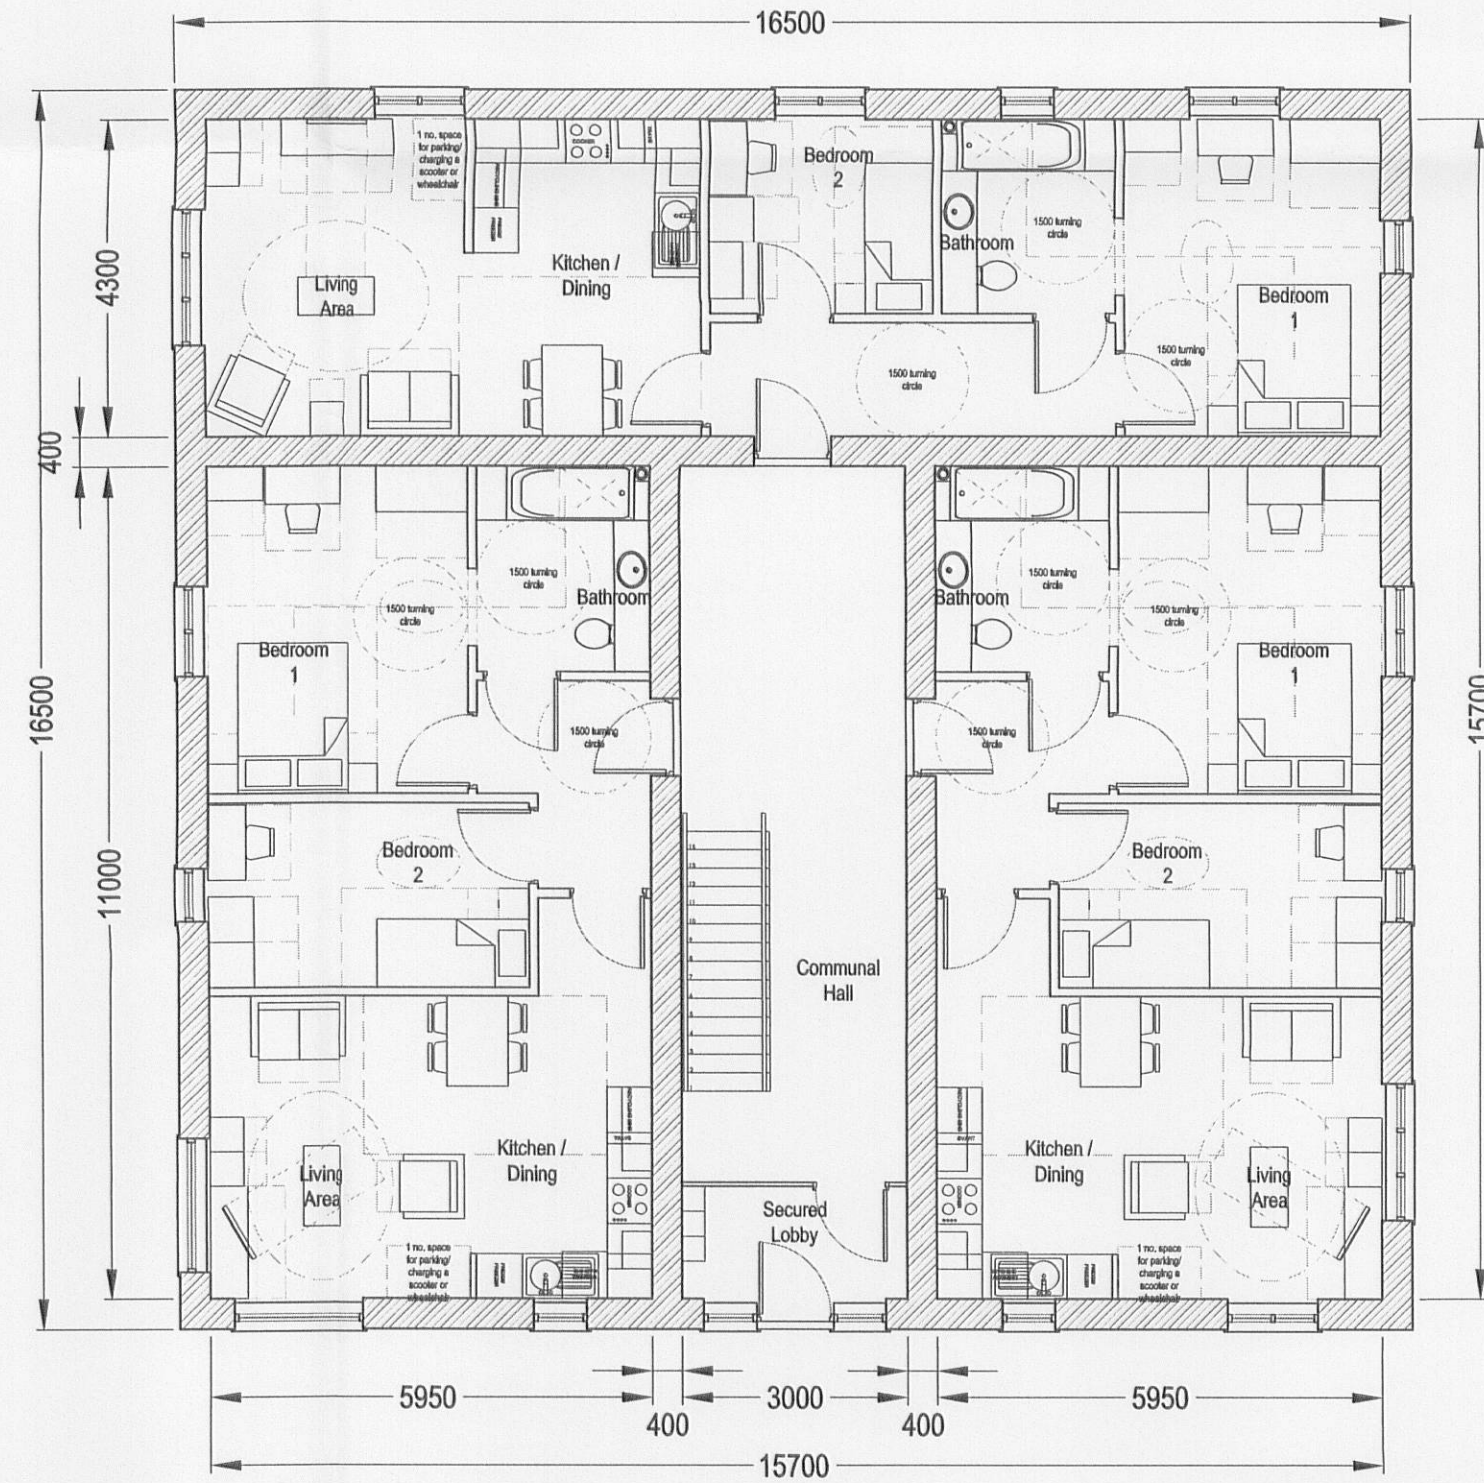

Ground Floor Plan
Apartment Block
2B - 4P

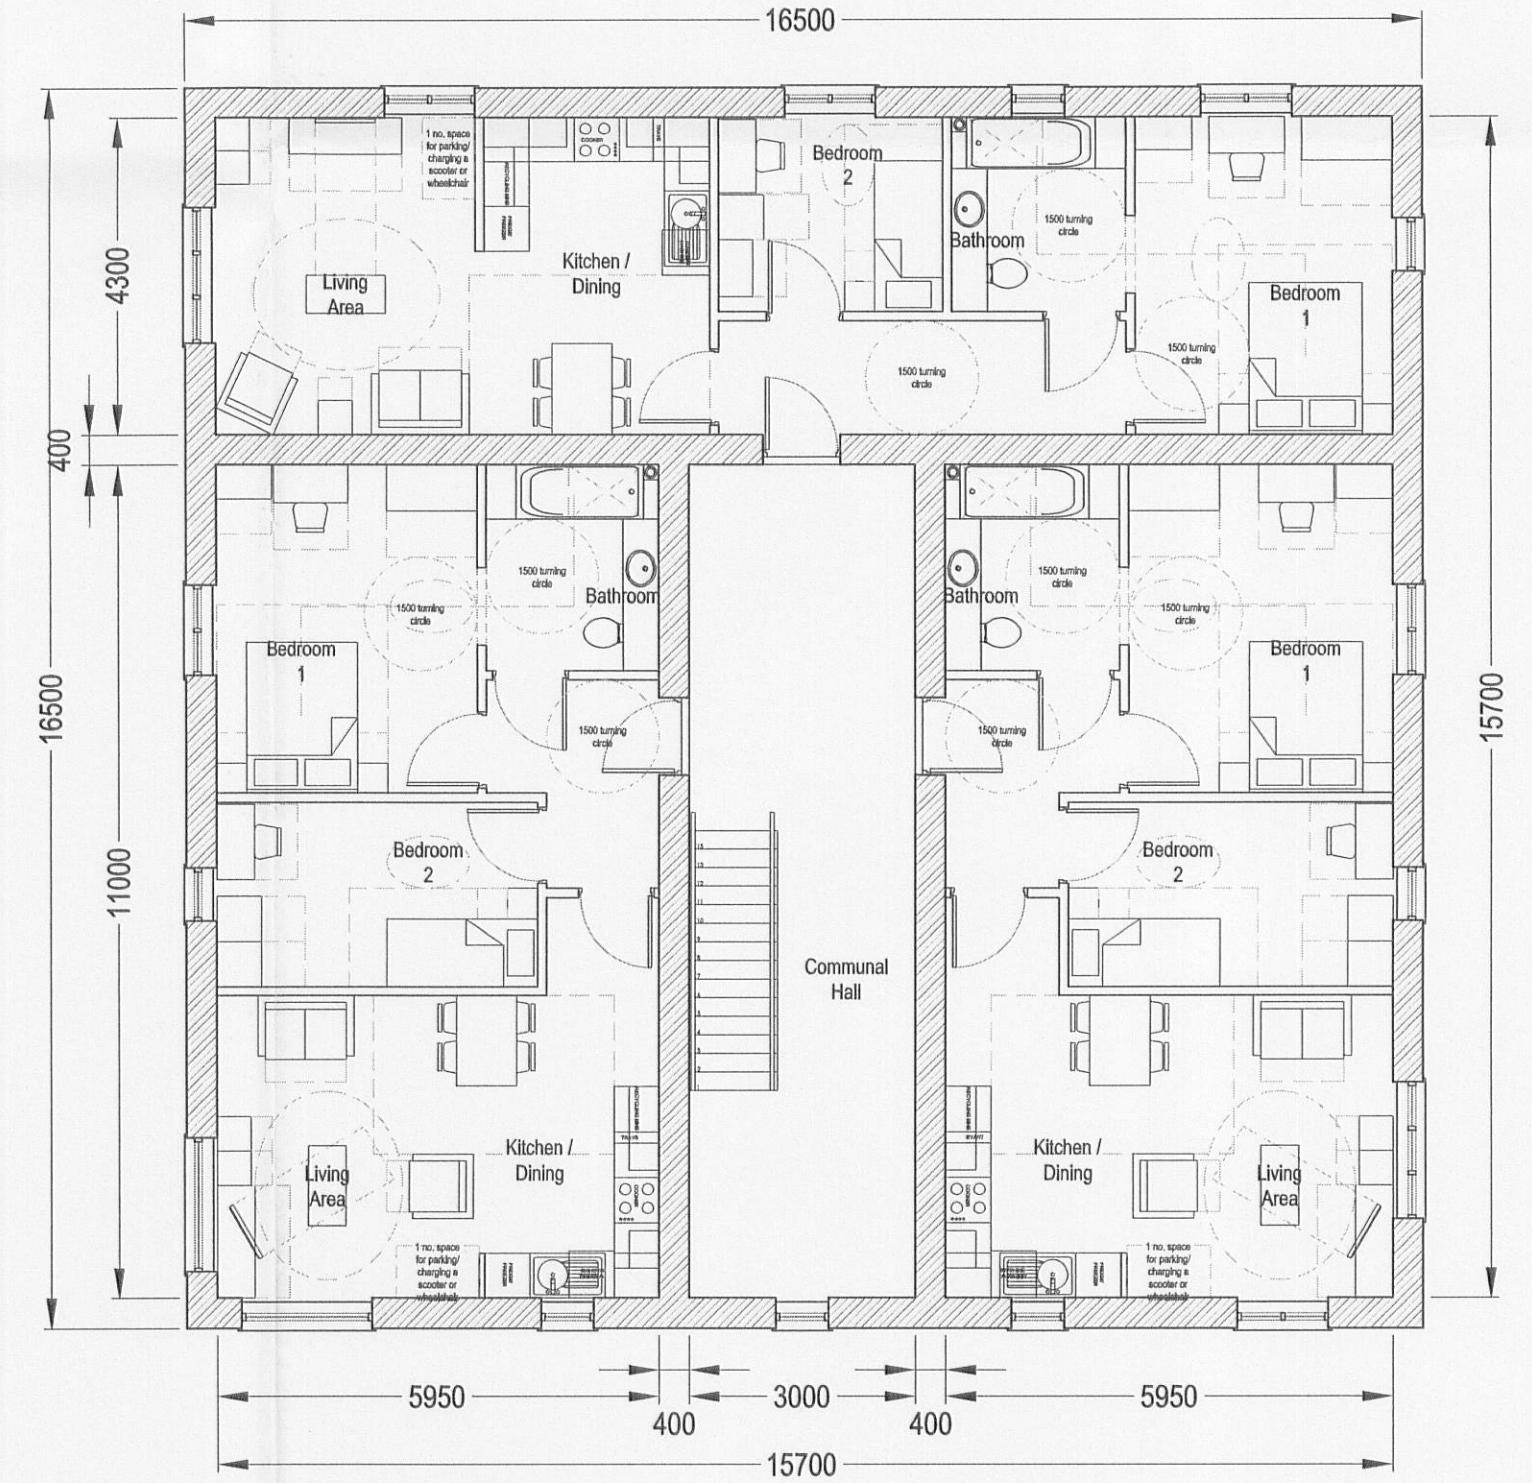

First - Second Floor Plan
Apartment Block
2B - 4P

32 0110129P

Rev		revision:	date:	
client:	project:	drawing:		
Bowsall Ltd.	Land off Watt Street and Whalley Road Salford	Proposed Floor Plans		
project no:	drawing no:	revision:	drawn:	checked:
5808	PS 02		MJB	16.02.11
				scale @ A1
				1/ 100