

NOTES
 This drawing is copyright and must not be reproduced without the written permission of the designer.
 Contractors are to check all sizes and dimensions before setting out any site or shopwork. Any errors or discrepancies to be reported to the designer.
 Do not scale off this drawing.

REVISIONS
 DATE
 Rev 'A' - proposed fire escape stair from managers flat relocated to end gable as indicated Oct 2009
 Rev 'B' - proposed fire escape stair from managers flat relocated as indicated Nov 2009



Existing Side Elevation (Swan Courtyard)



Existing Rear Elevation (Swan Courtyard / Car Park)




Existing Side Elevation (Car Park)

Areas affected by fire damage to be fully restored / refurbished back to its original state including all external features - matching slate roof's / sash windows etc and internal features - balustrade, wall / ceiling finishes etc.)

New fire escape spiral stair from managers flat by specialist finished using simple black balustrade



Existing Side Elevation (Swan Courtyard)

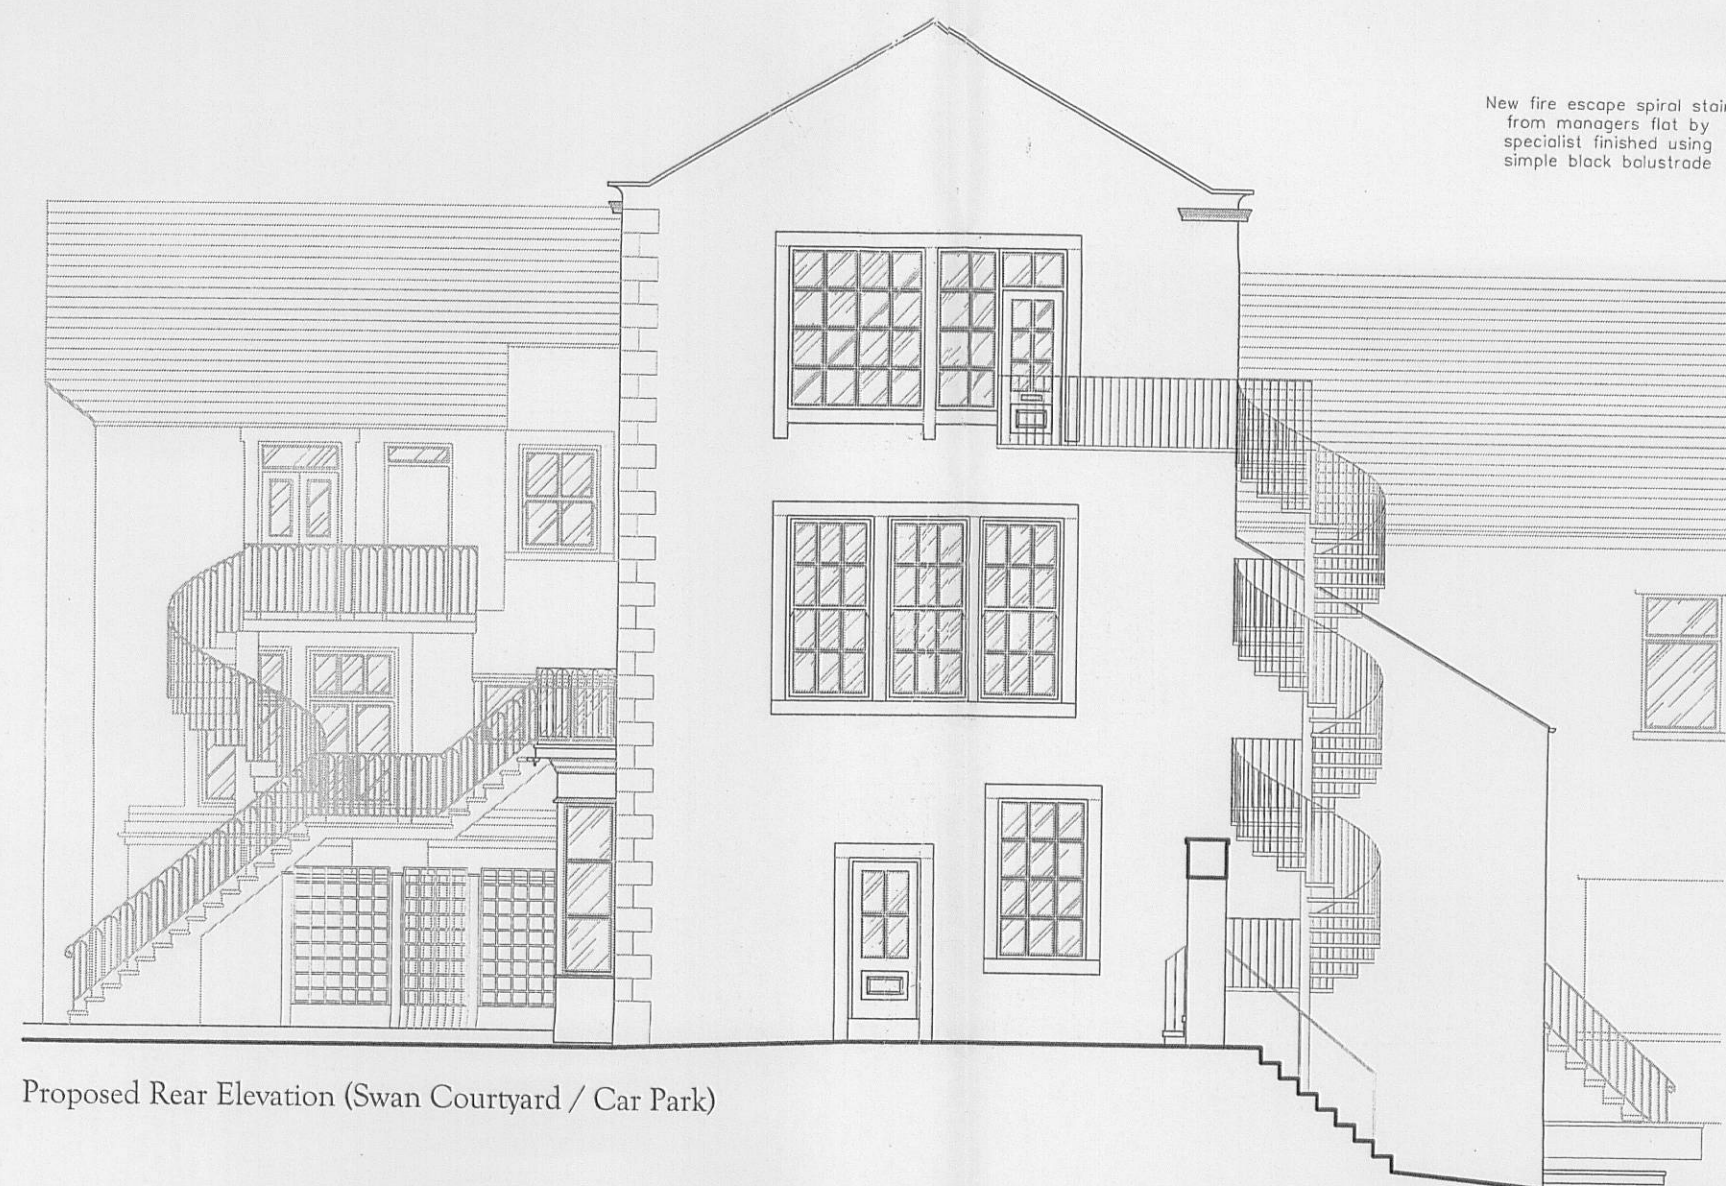

Proposed Rear Elevation (Swan Courtyard / Car Park)

New fire escape spiral stair from managers flat by specialist finished using simple black balustrade

Areas affected by fire damage to be fully restored / refurbished back to its original state including all external features - matching slate roof's / sash windows etc and internal features - balustrade, wall / ceiling finishes etc.)



Proposed Side Elevation (Car Park)

DWG. DESCRIPTION
 Existing & Proposed External Elevations

JOB TITLE
 Swan & Royal PH
 Castle Street
 Clitheroe, BB7 2BX
 CLIENT
 Marstons Plc

DWG. BY S. Holland SCALE 1:100 @ A1
 DATE DWG. No REV.

Imd
 and Associates Ltd
 1 Sentinal Court, Wilkinson Way
 Off Haslingden Road
 Blackburn, Lancashire
 BB1 2EH

Tel: 01254 696989 Mobile: 07887542232
 Fax: 01254 689880 Email: info@imd-ld.com