





south front elevation

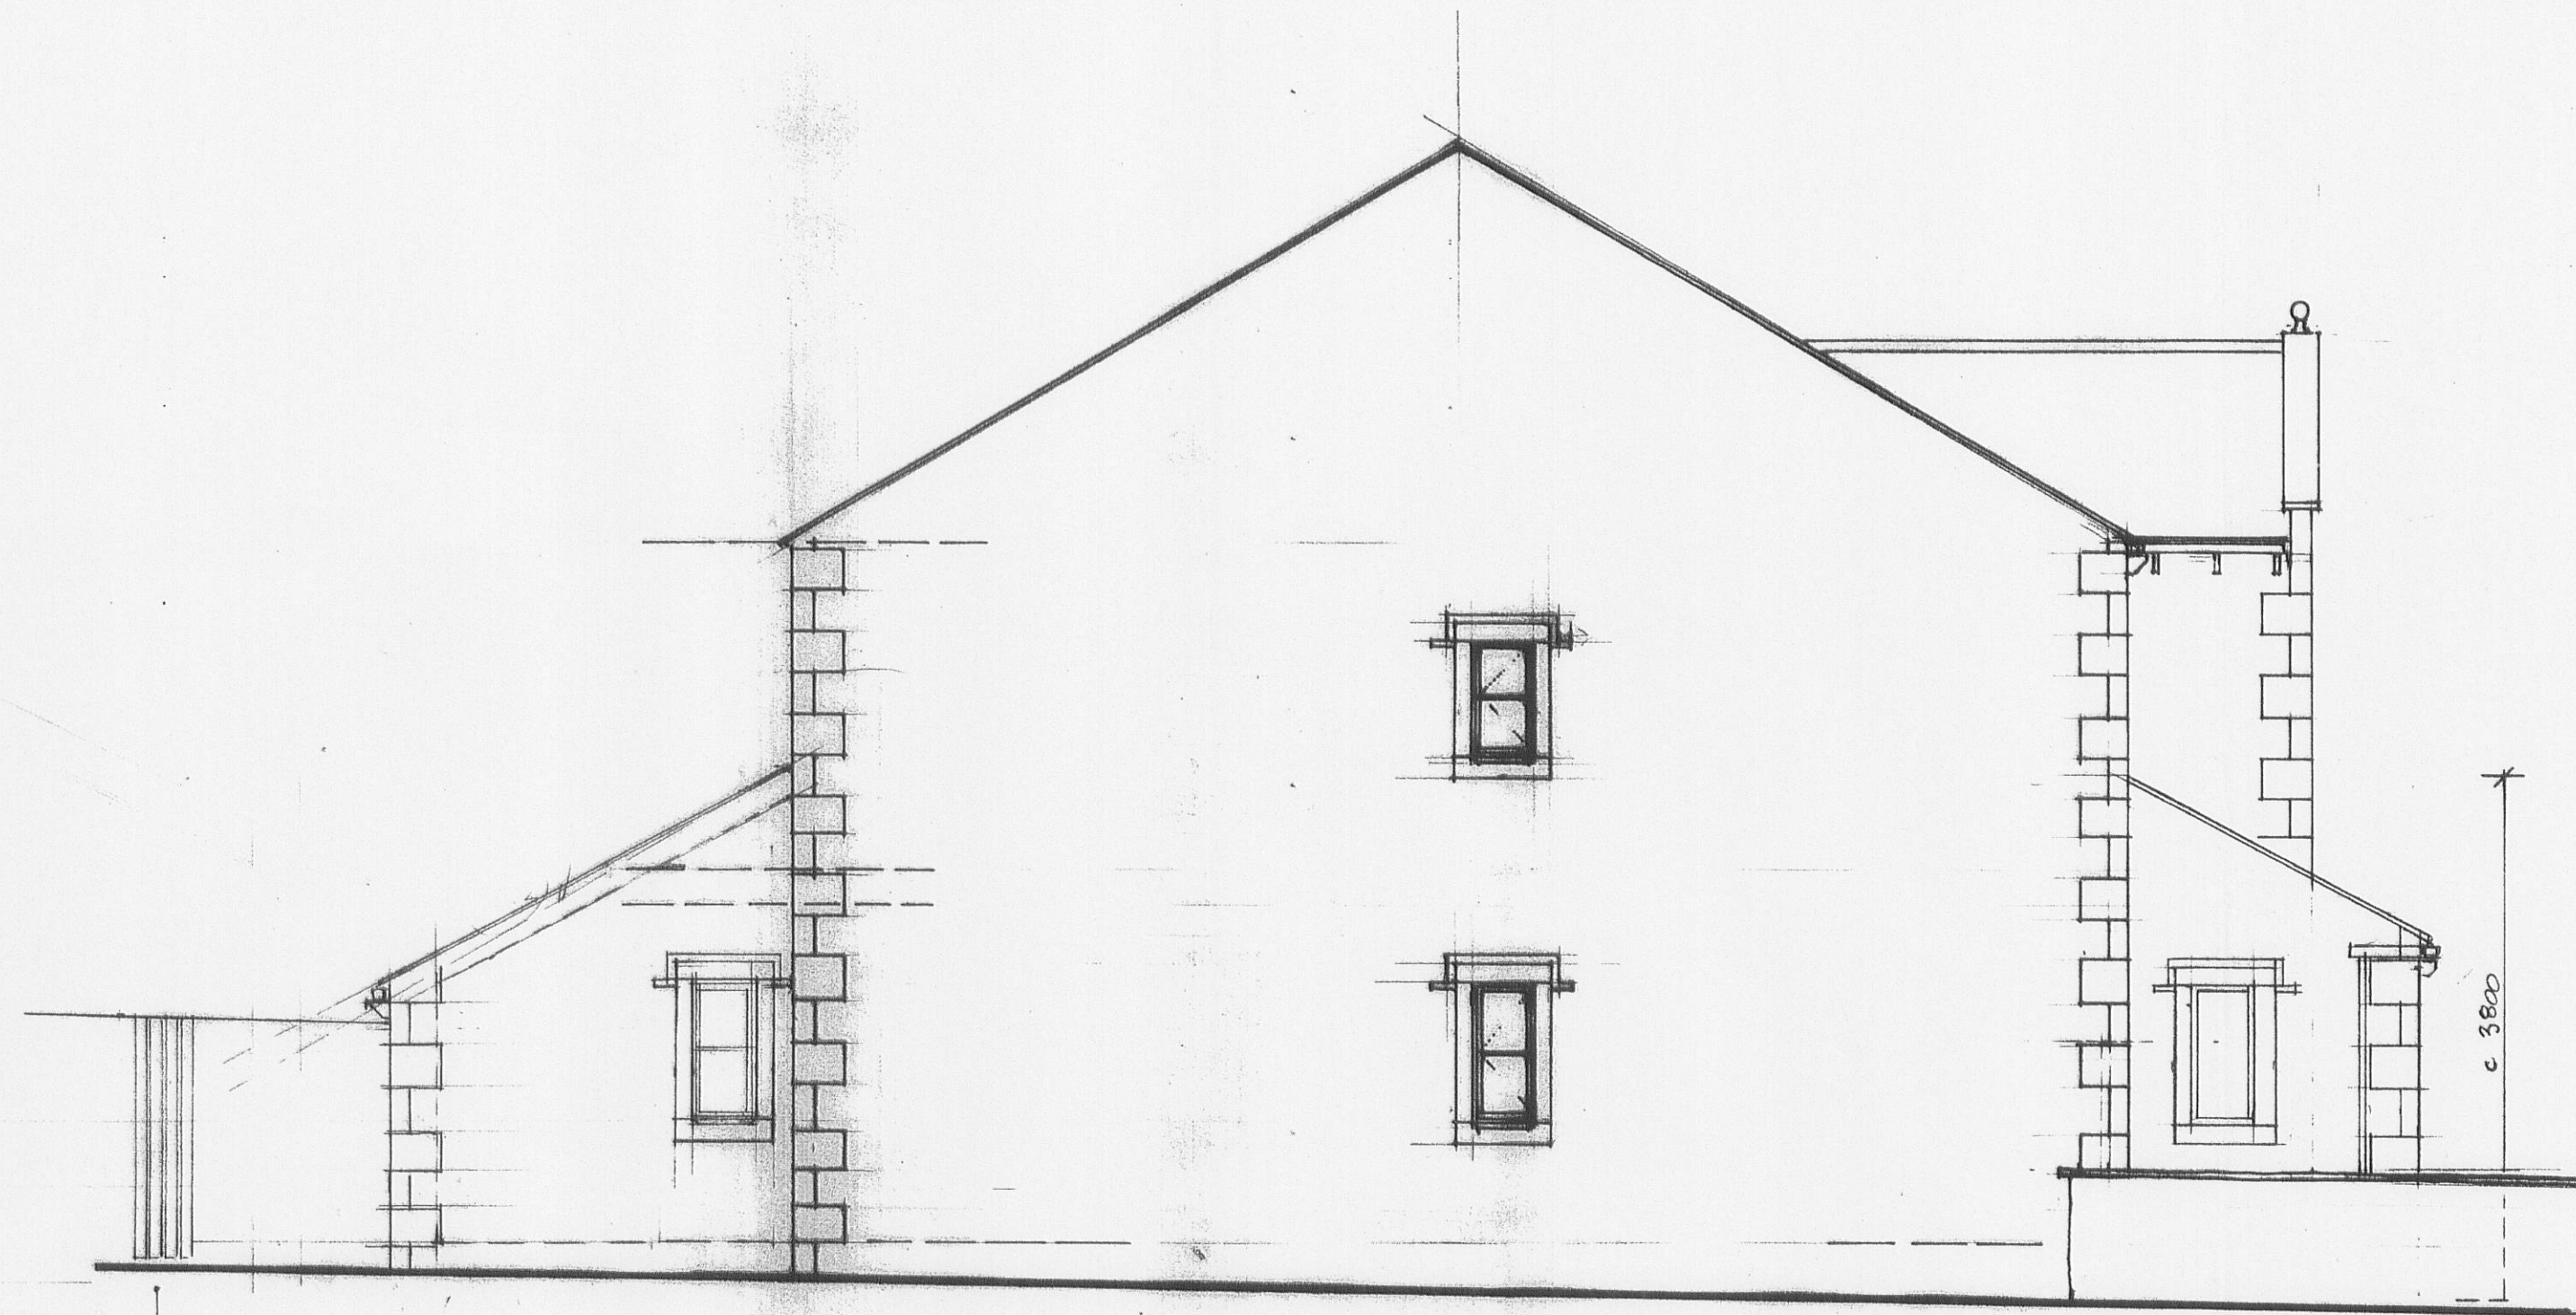


west elevation

existing timber boundary fence

planning apply notes: new external walls to match existing stone masonry.
note: design to match existing and old timber windows & large rectangular stone. No red shown at 2150 pitch.

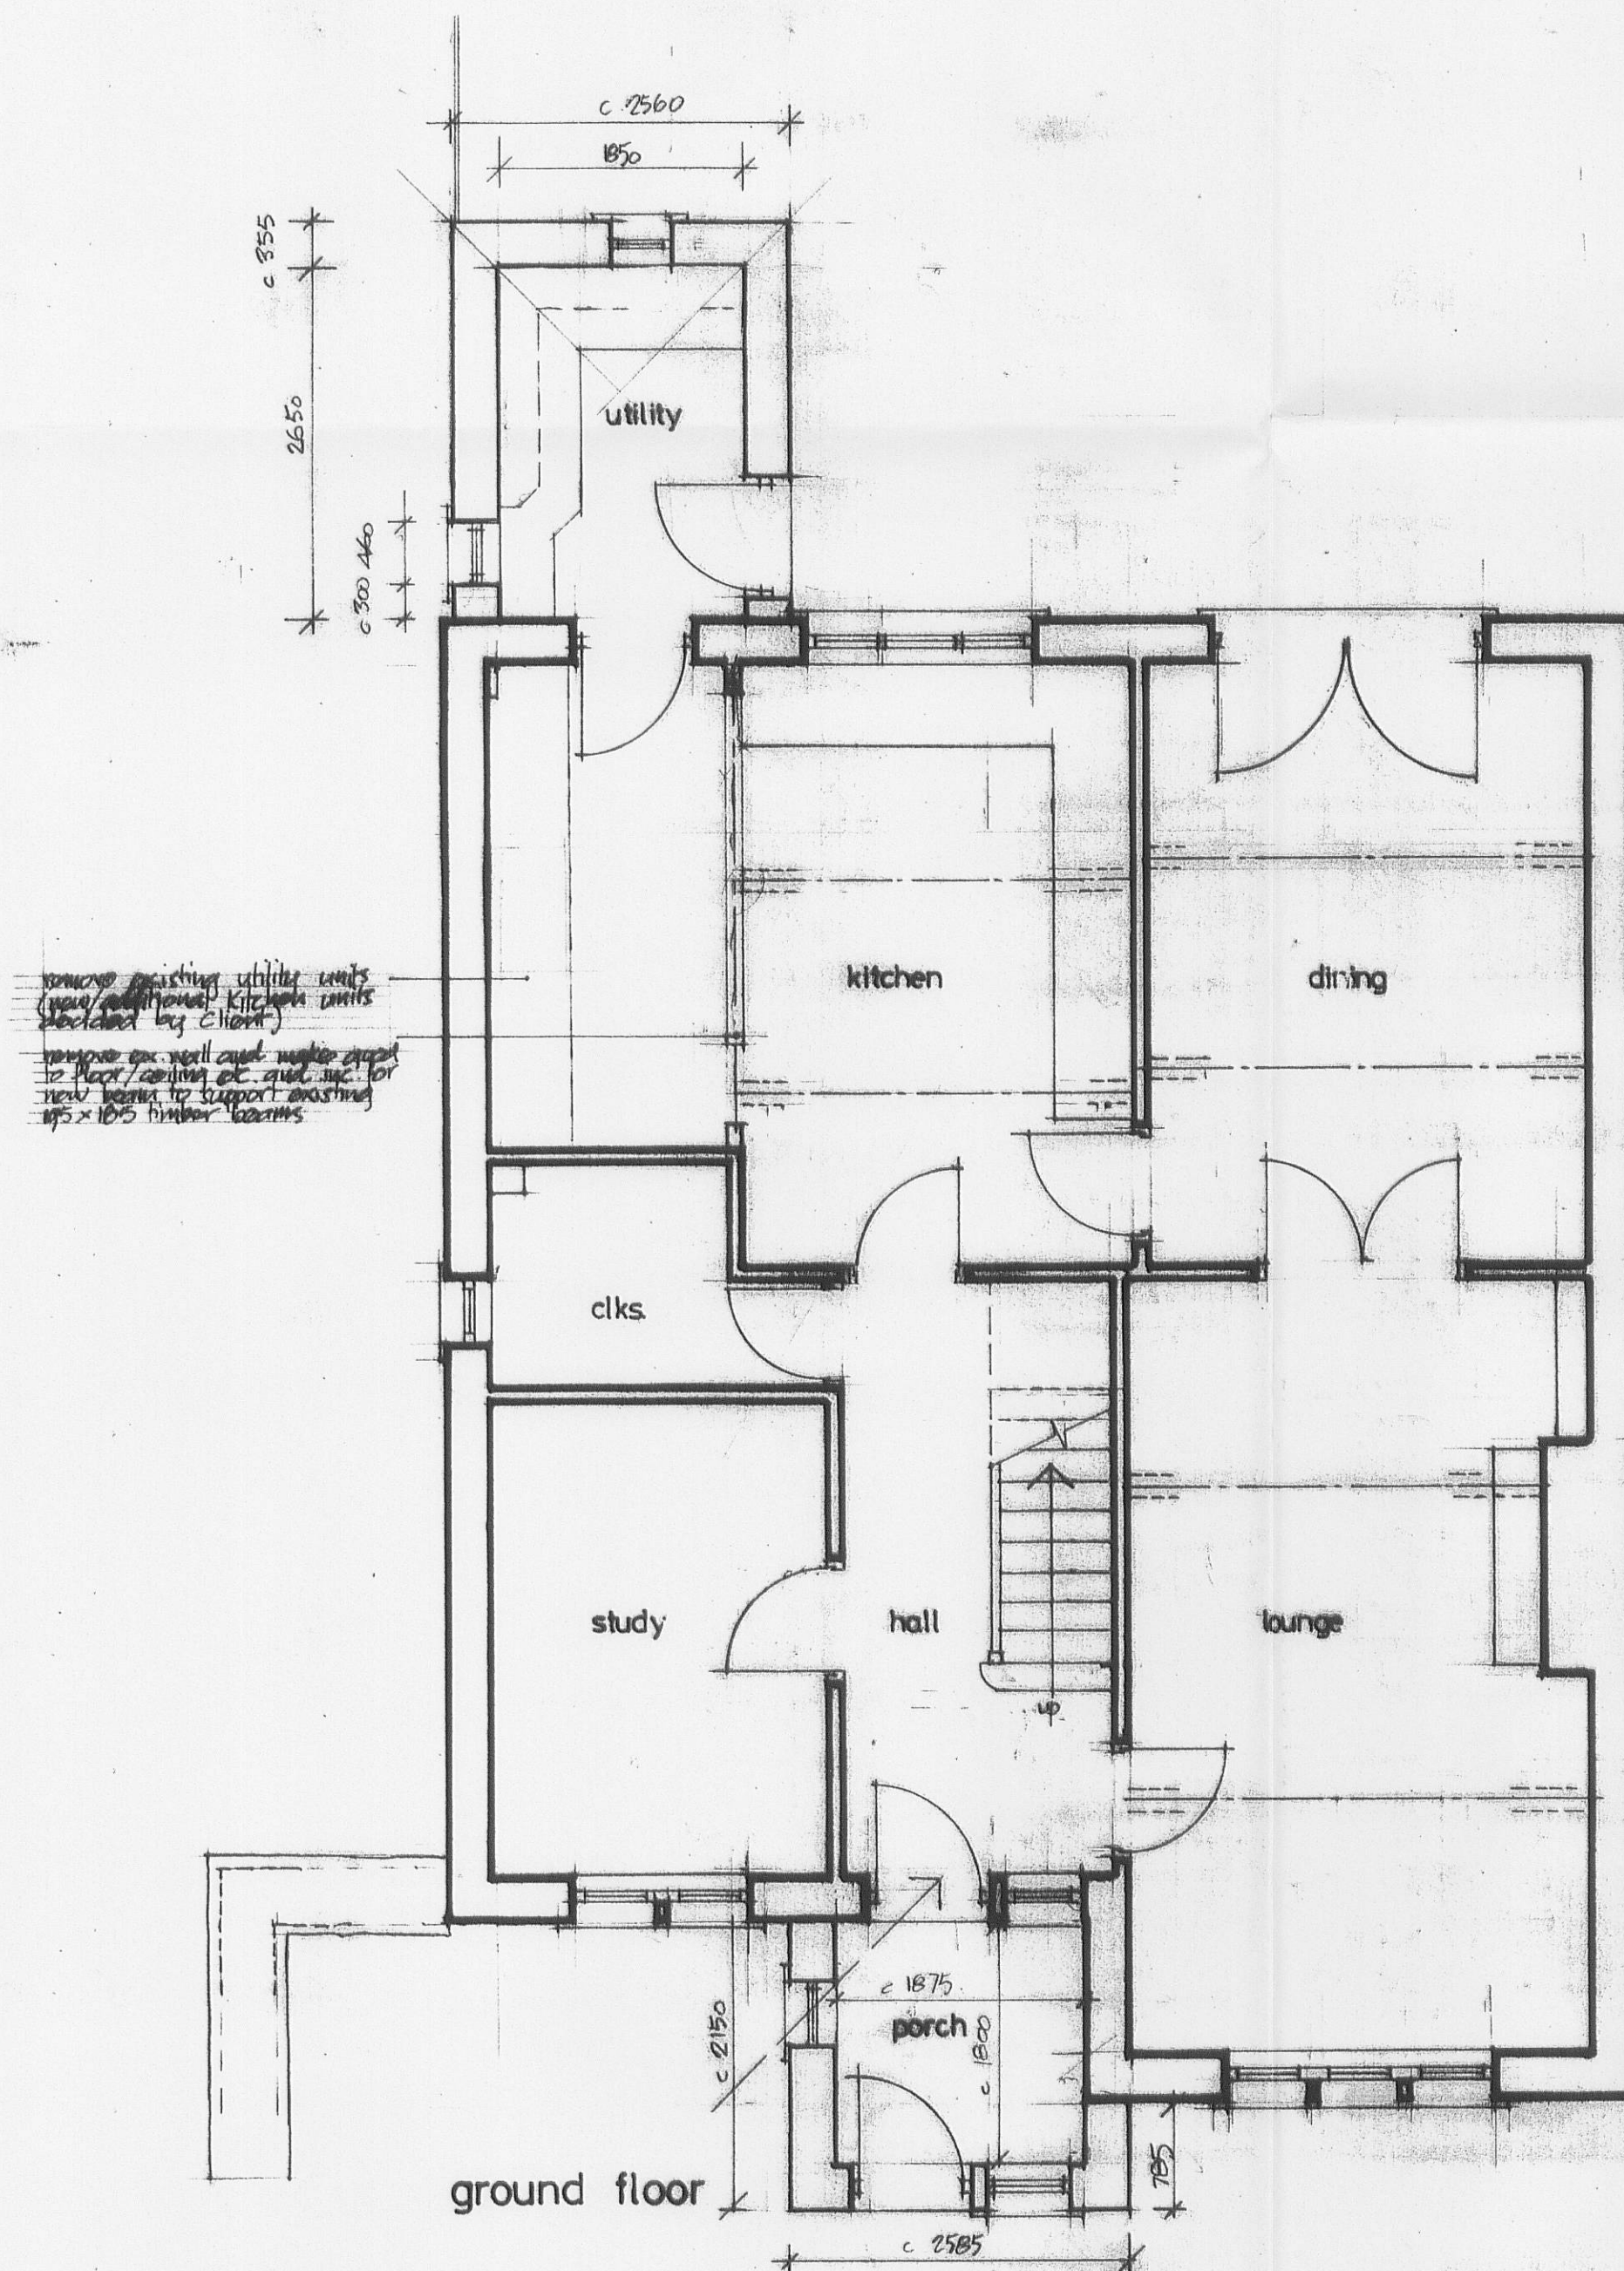


ground floor

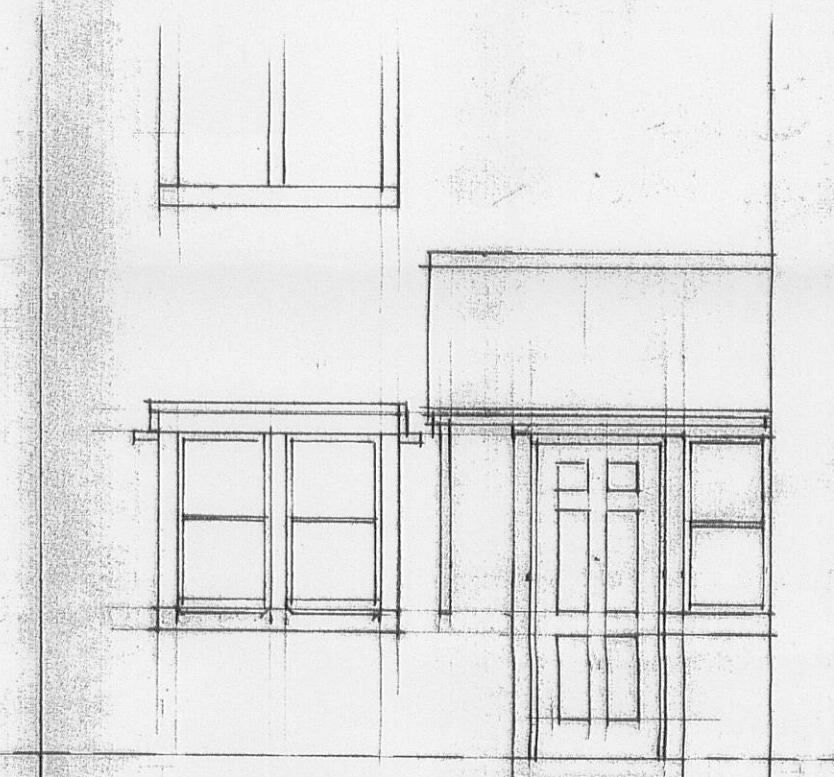

existing front elevation (part)



part north elev. existing

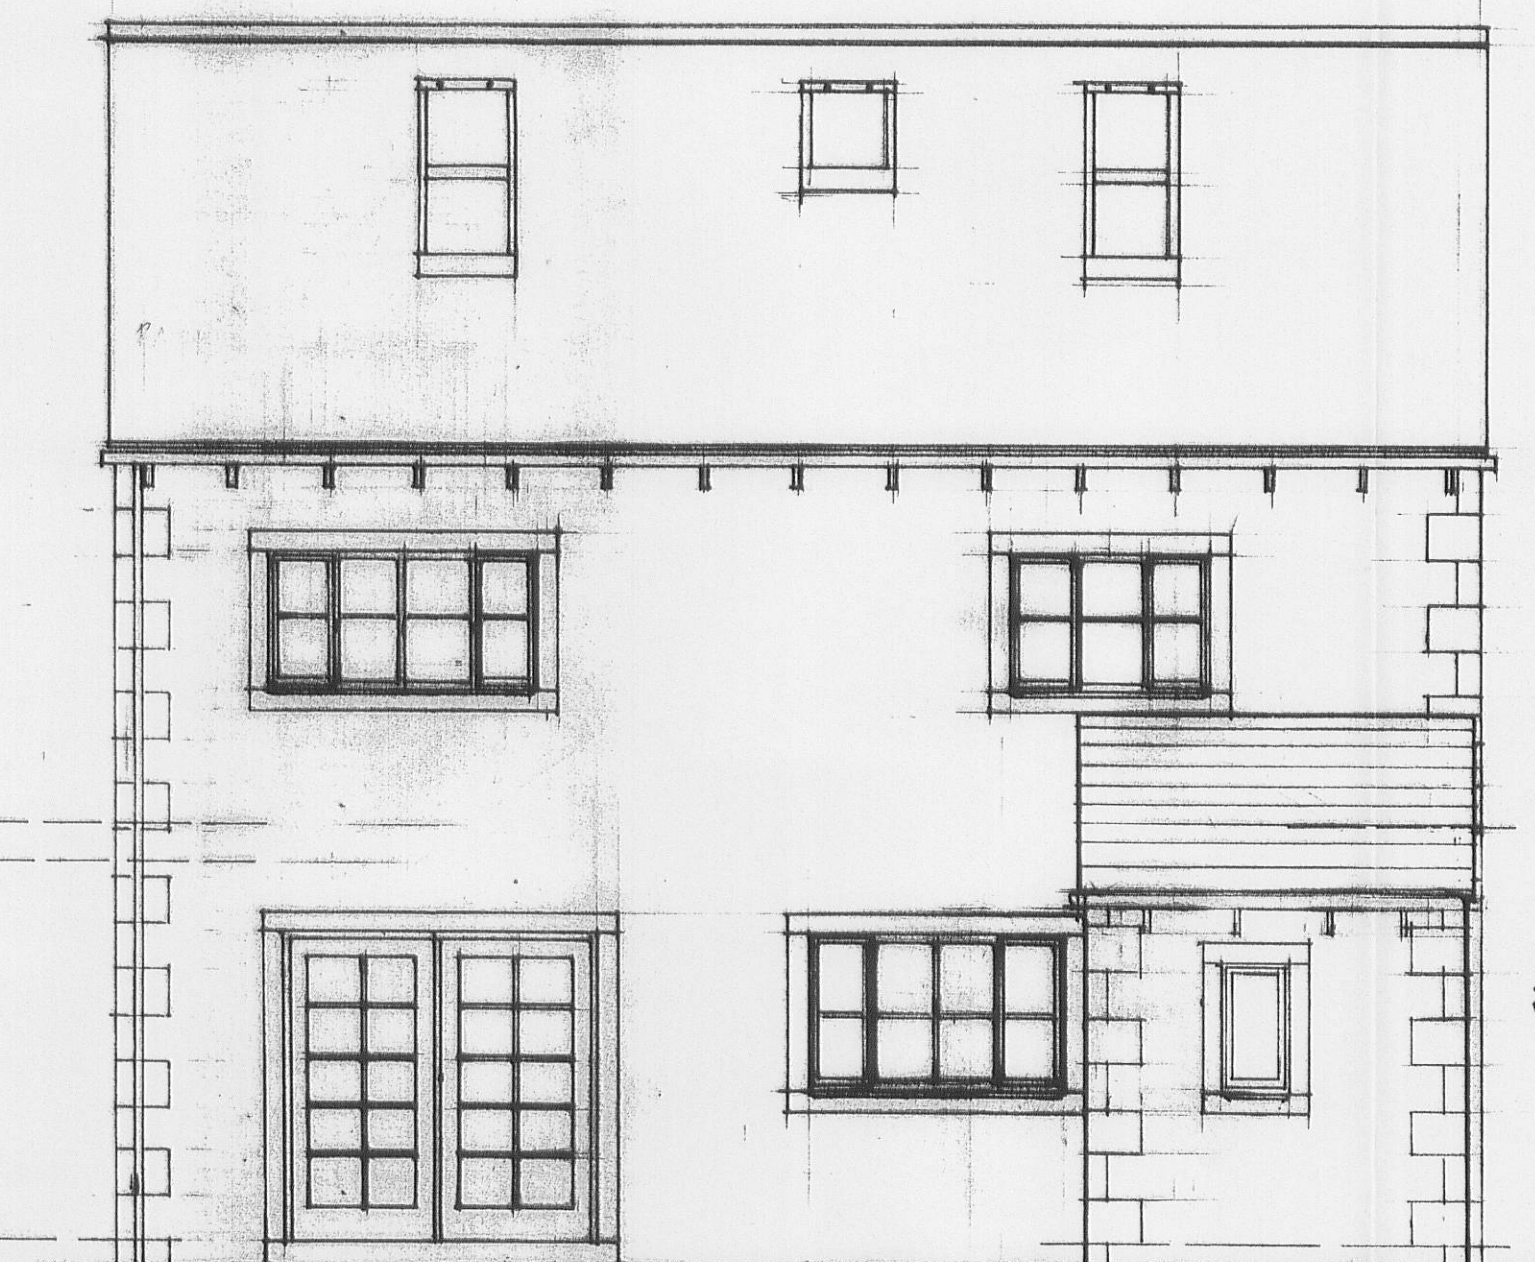

north rear elevation

32 0110135P

Project
**PROPOSED PORCH
AND UTILITY EXTENSIONS**
NO. 3 THE SPINNEY,
GRINDLETON, CLITHEROE BB7 4QE

Client
MR. & MRS. J. MILLER

Drawing: PROPOSED SCHEME

Drawing no: 2011/1/1 Revision:

Date: JANUARY Scale: 1:50

David W. Newton Dip. Arch. Manc. A.R.I.B.A.
Chartered Architect,
West End Lodge, Edisford Road,
Waddington, Clitheroe BB7 3HU tel. 01200 444008