




THIS DRAWING IS FOR
CONFIRMATION OF PERMITTED
DEVELOPMENT ONLY

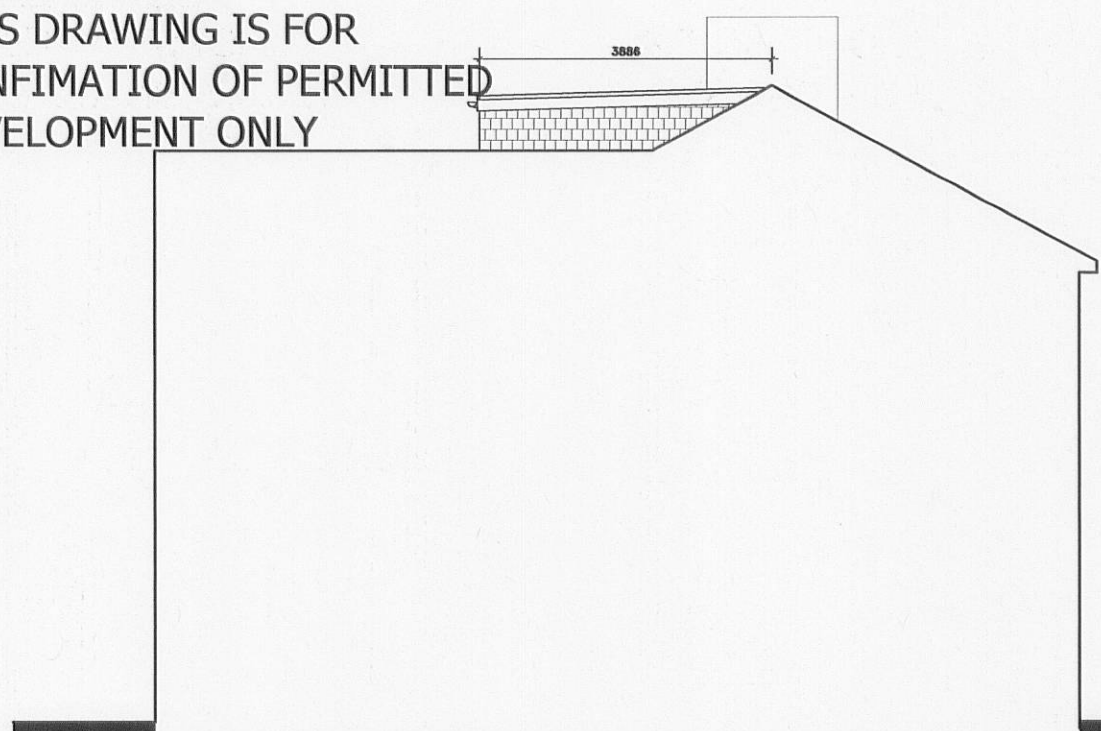


PROPOSED SIDE ELEVATION
Scale 1:100

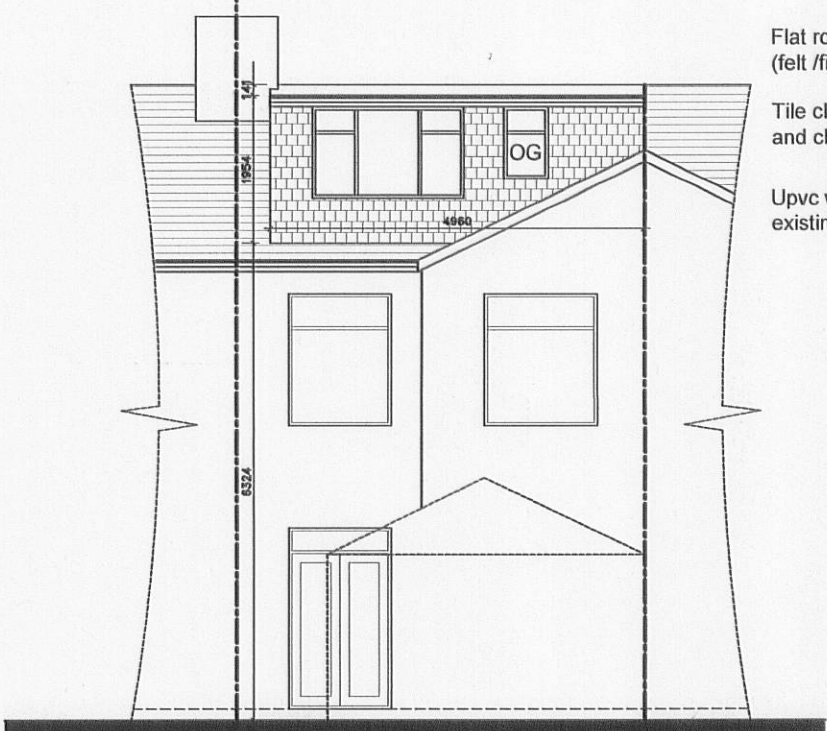

PROPOSED REAR ELEVATION
Scale 1:100

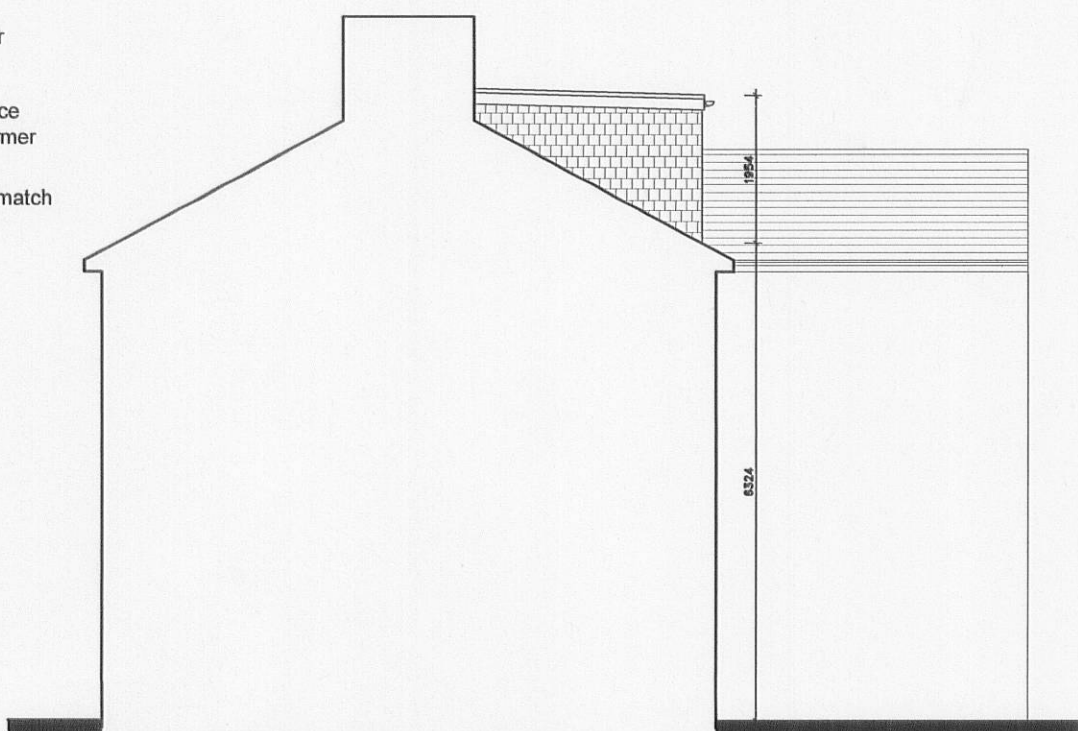


PROPOSED SIDE ELEVATION
Scale 1:100

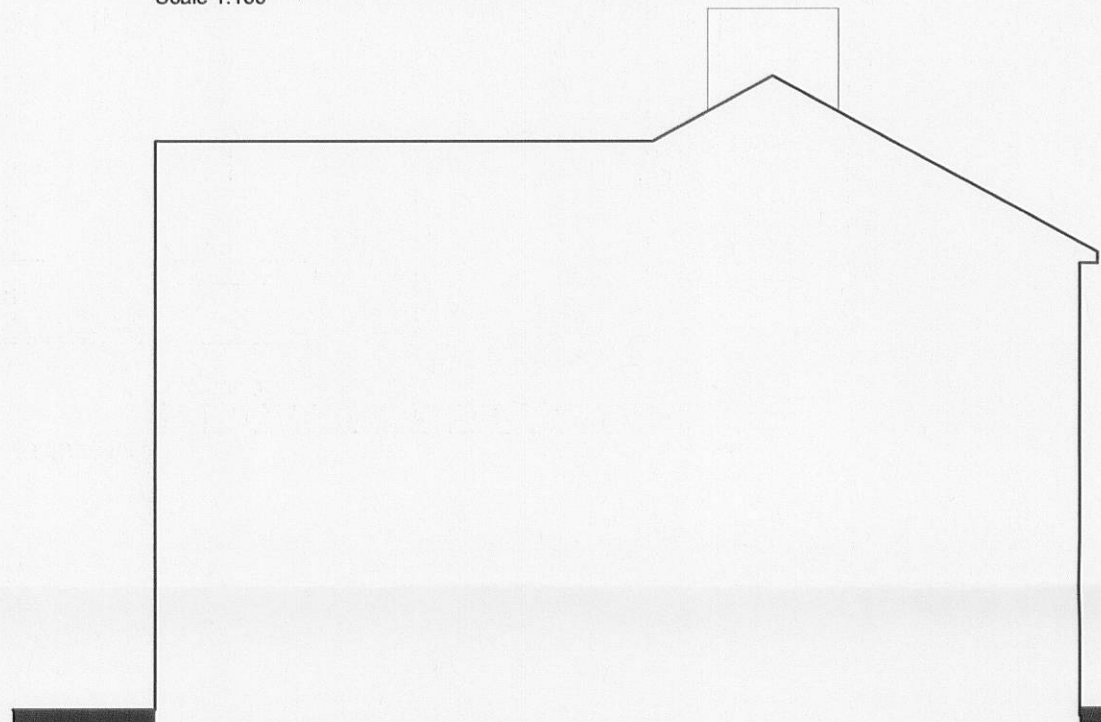

EXISTING SIDE ELEVATION
Scale 1:100




EXISTING REAR ELEVATION
Scale 1:100

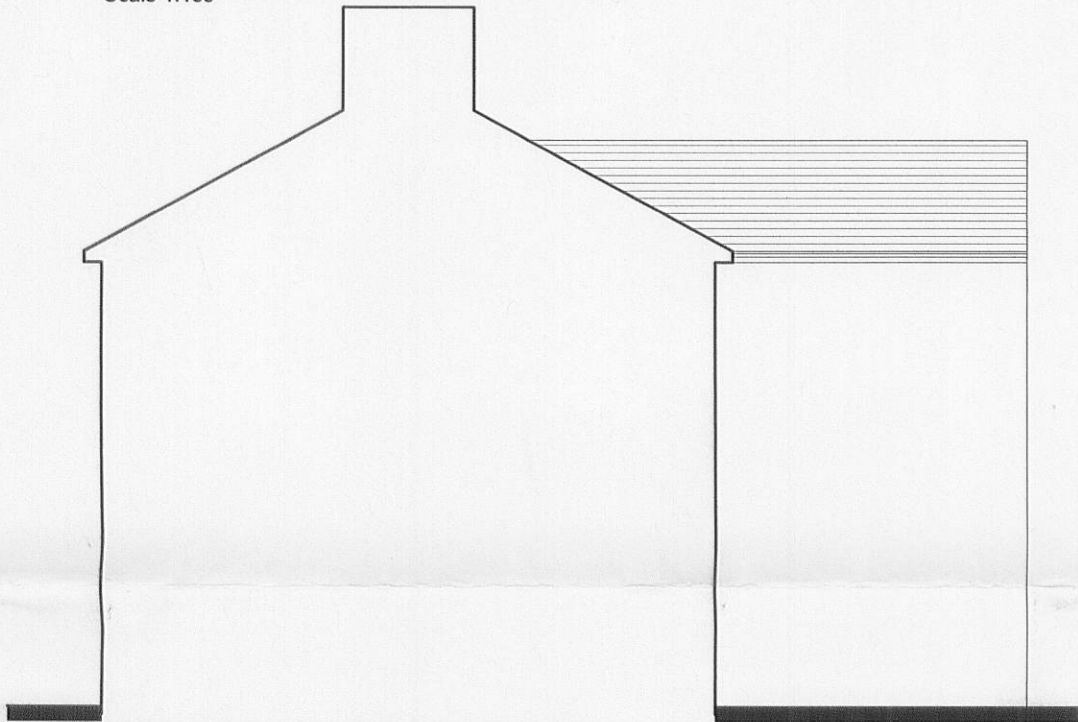


EXISTING SIDE ELEVATION
Scale 1:100




SITE LOCATION PLAN
Scale 1:1250

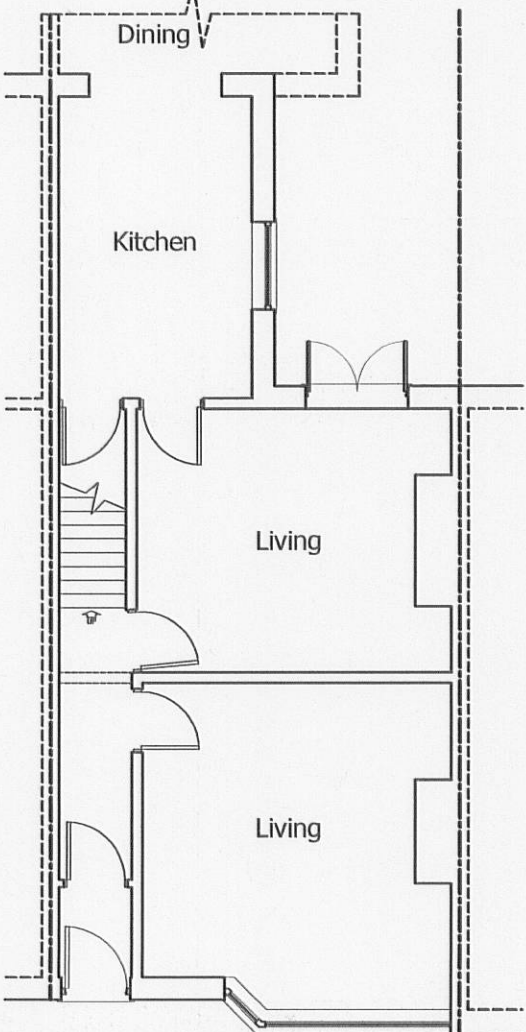


EXISTING GROUND
FLOOR LAYOUT

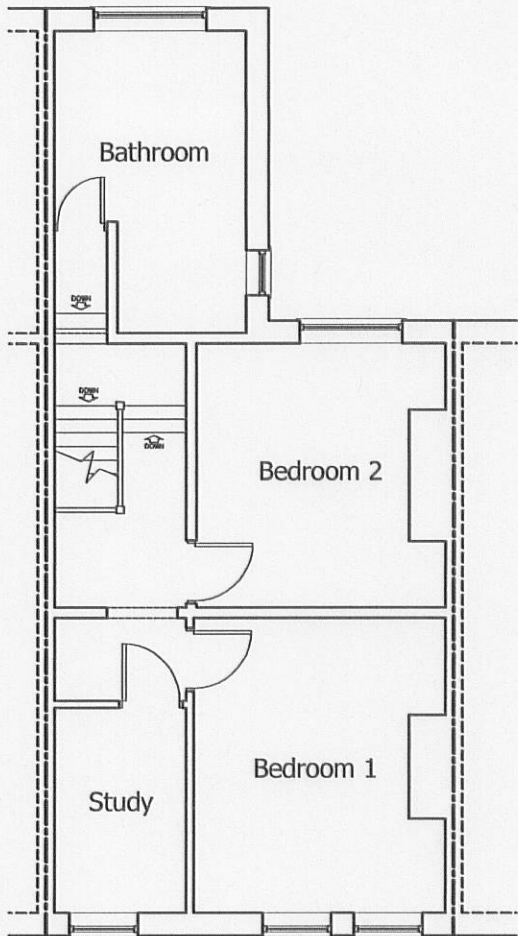


EXISTING FIRST
FLOOR LAYOUT

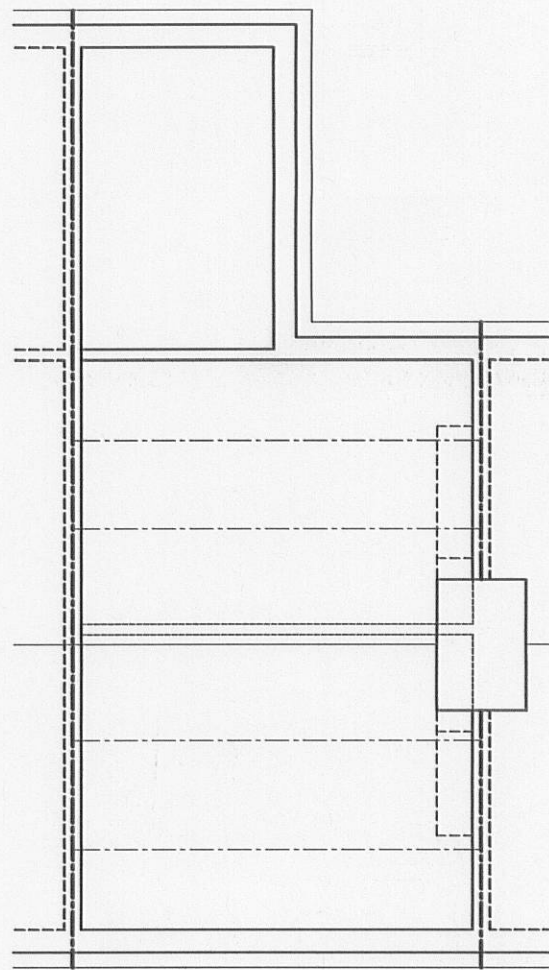


EXISTING ROOF VOID

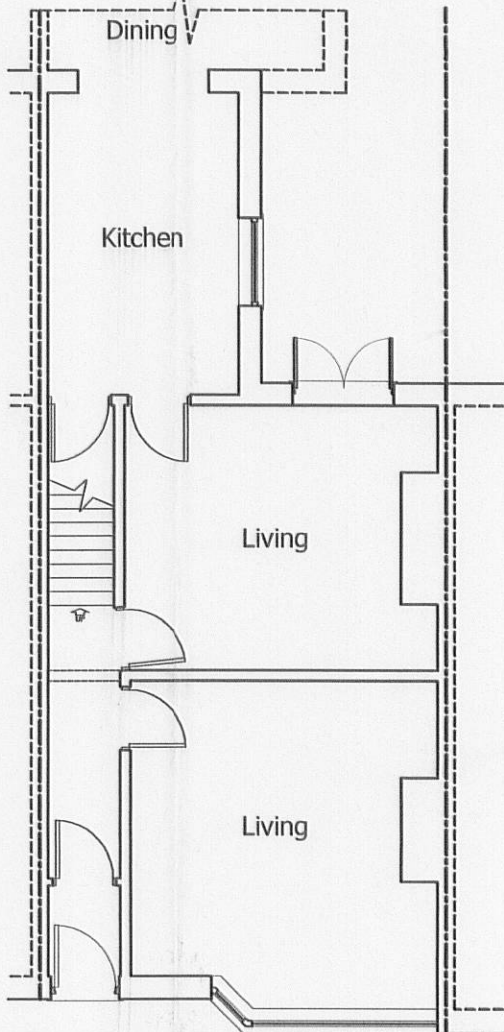

PROPOSED GROUND
FLOOR LAYOUT

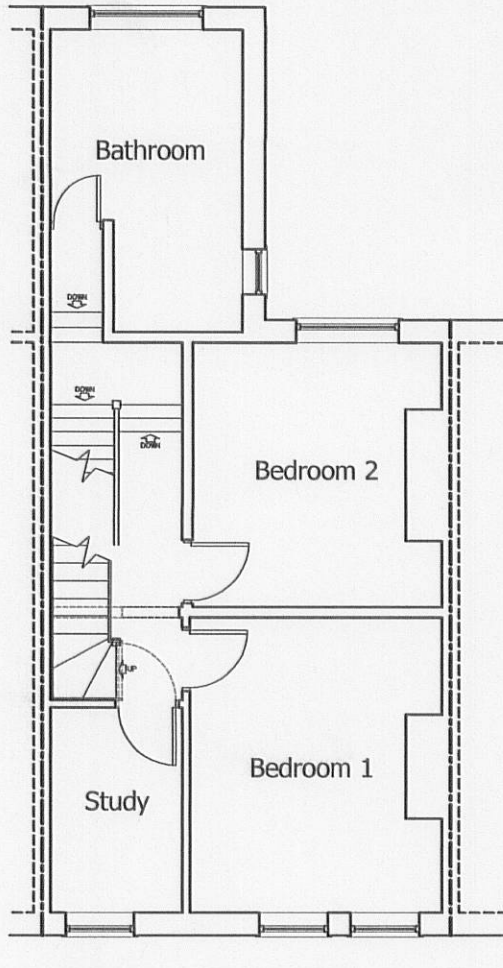


PROPOSED FIRST
FLOOR LAYOUT

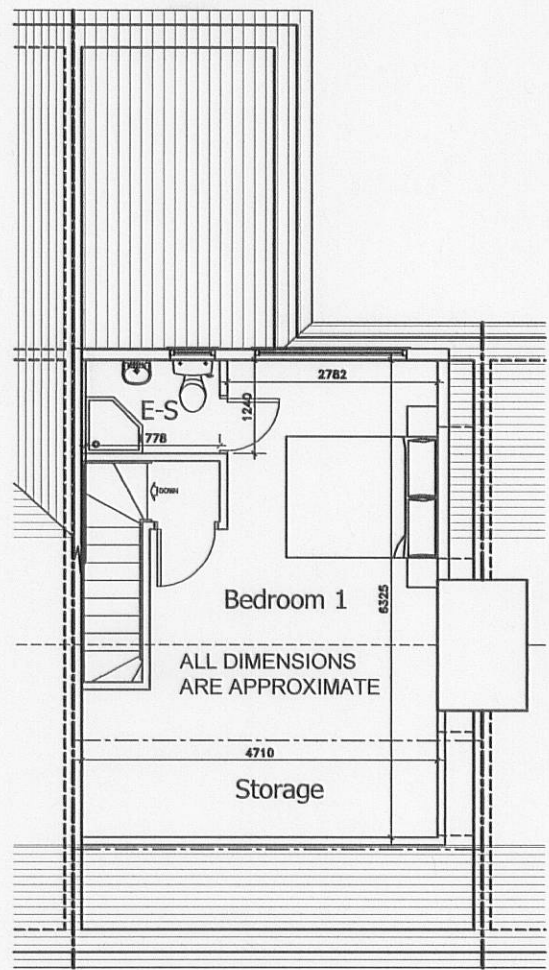

PROPOSED SECOND
FLOOR LAYOUT

32 01101 36P

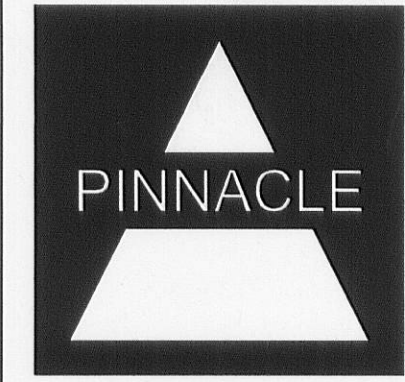

Loft Conversion Specialists
Tel: 01772 768604

Rev. Description Date

MR & MRS BATEMAN

Project
4 WARRINGTON TERRACE
WHITEACRE LANE
CLITHEROE, BB7 9BG

Drawing Title
PROPOSED REAR DORMER
LOFT CONVERSION

Scale 1:100 Date DEC 10

PD-01 Rev. A Job No 056

Drawing Status PLANNING