




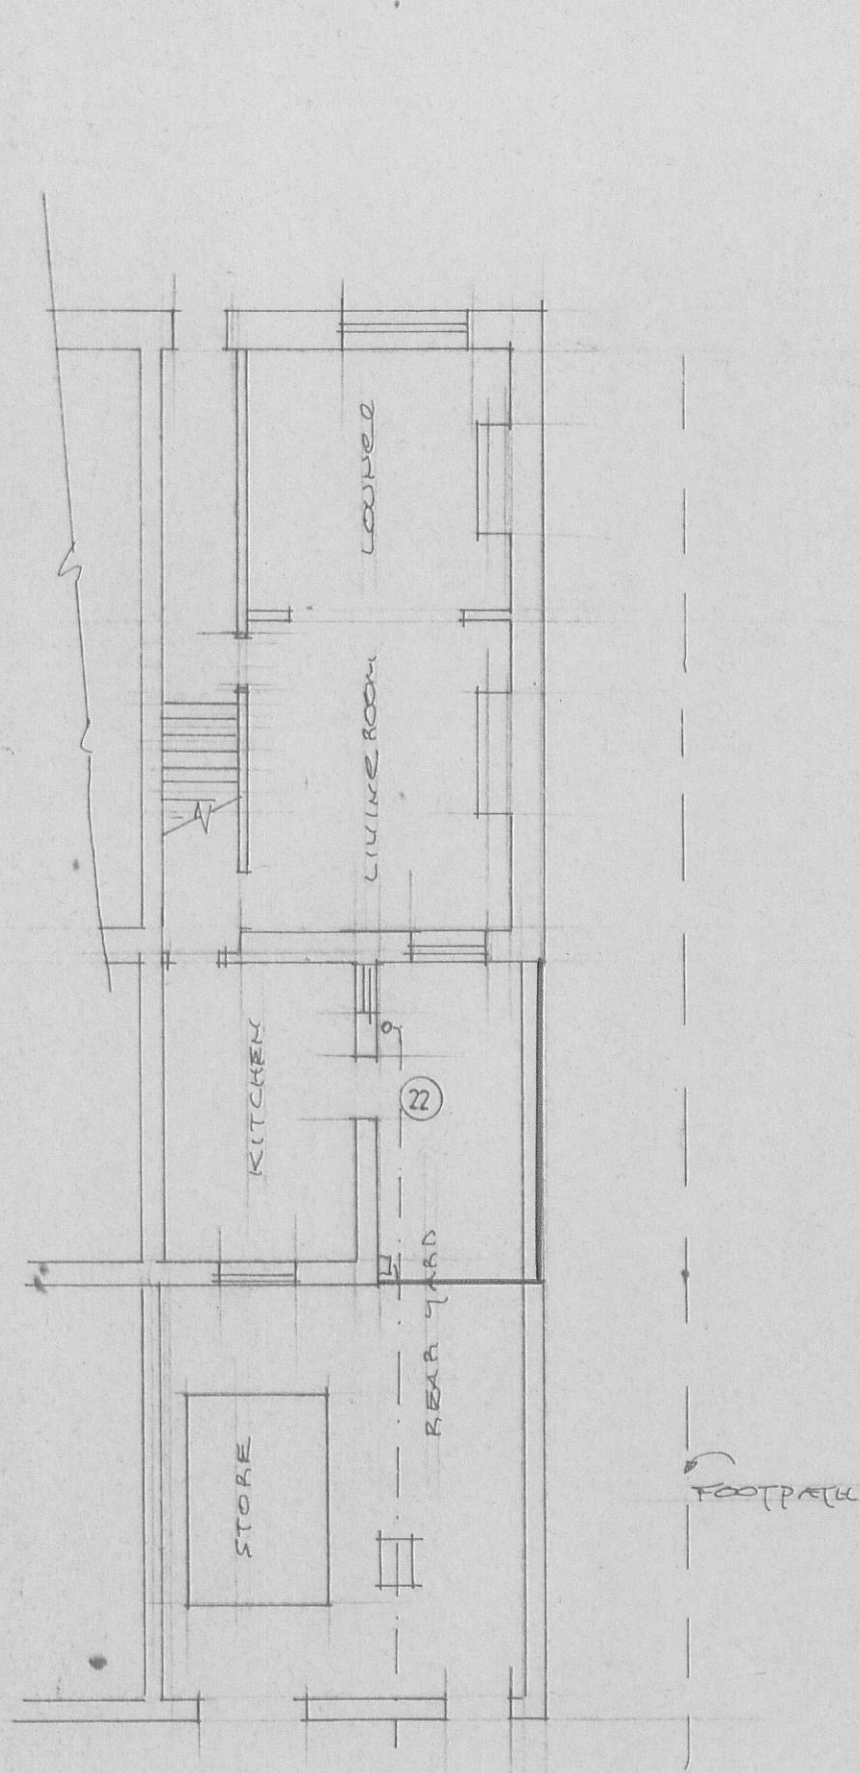


existing plan

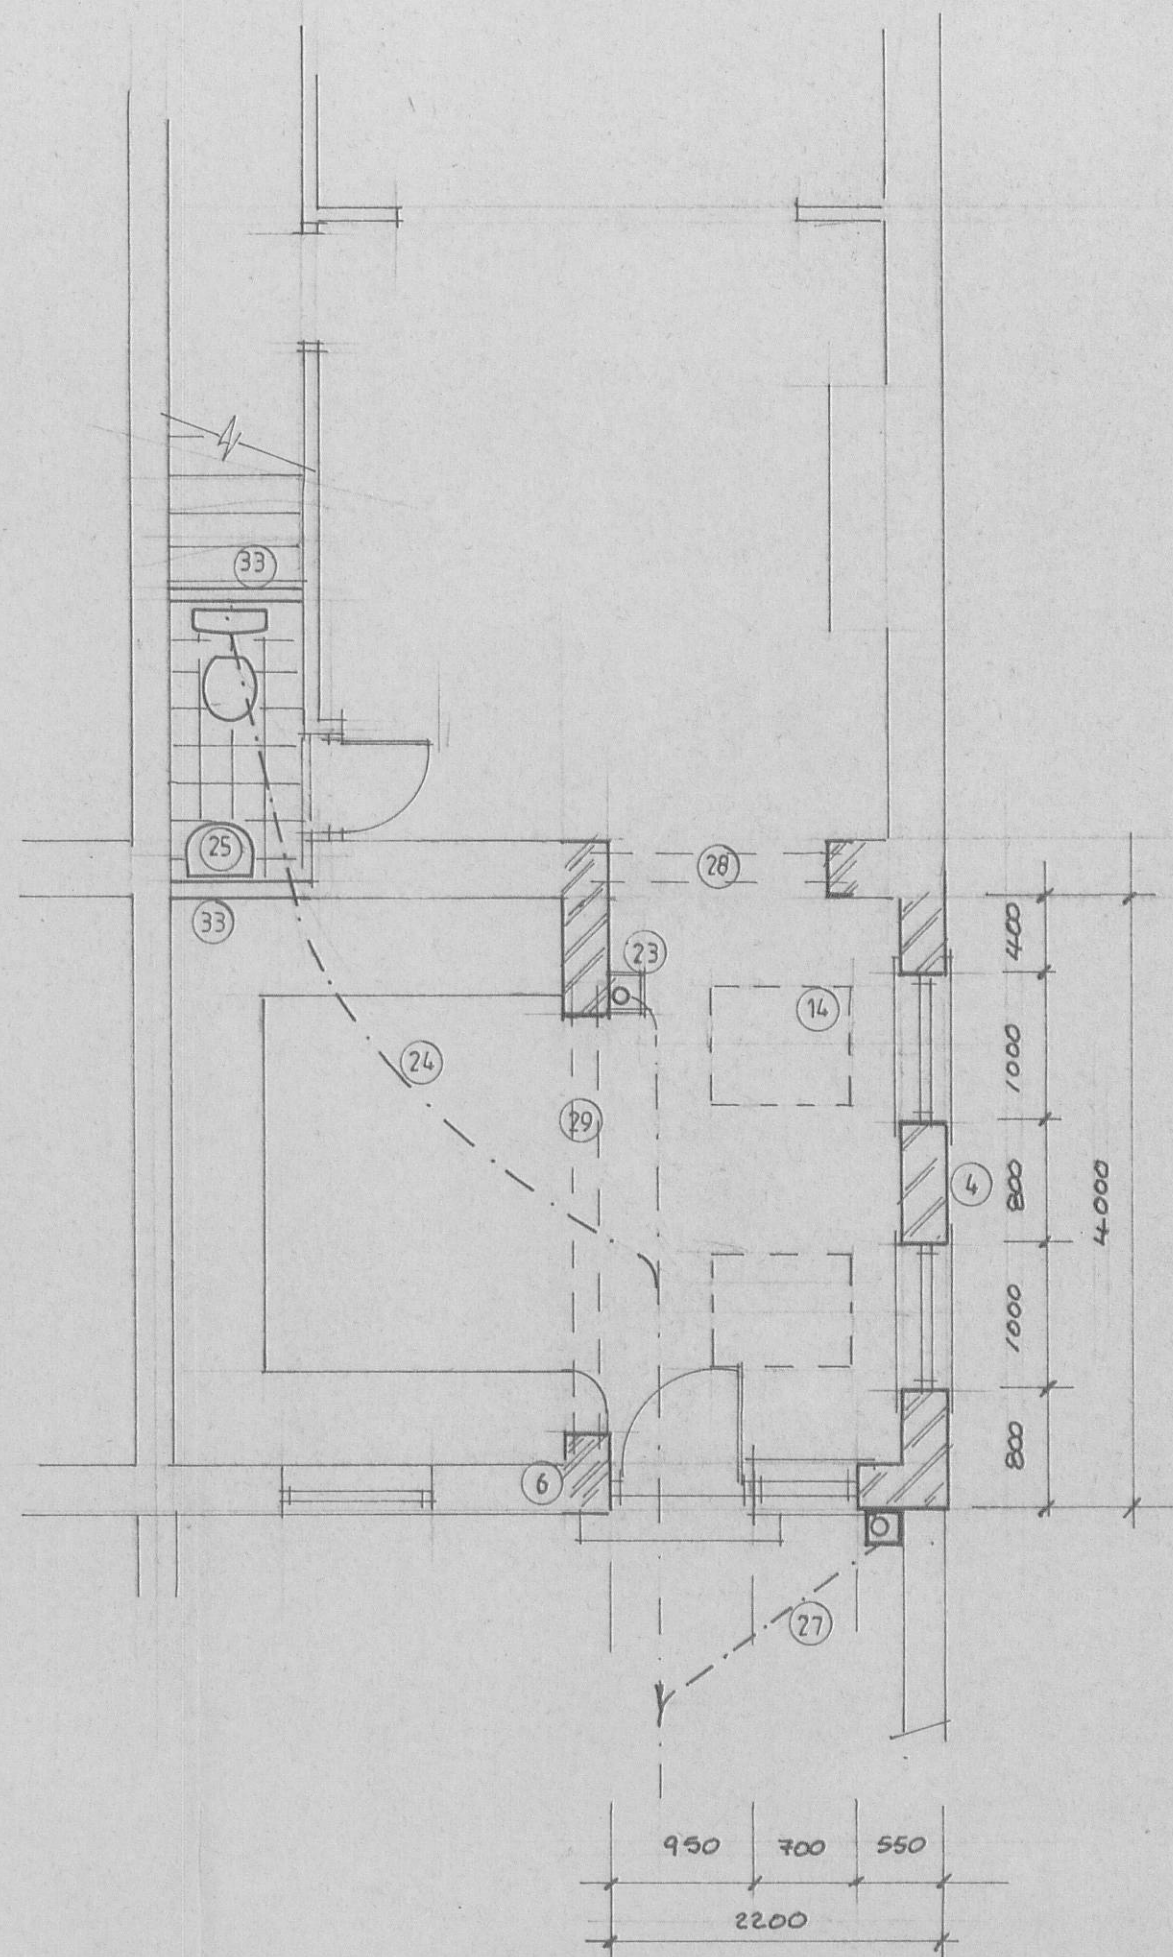


Proposed Plan

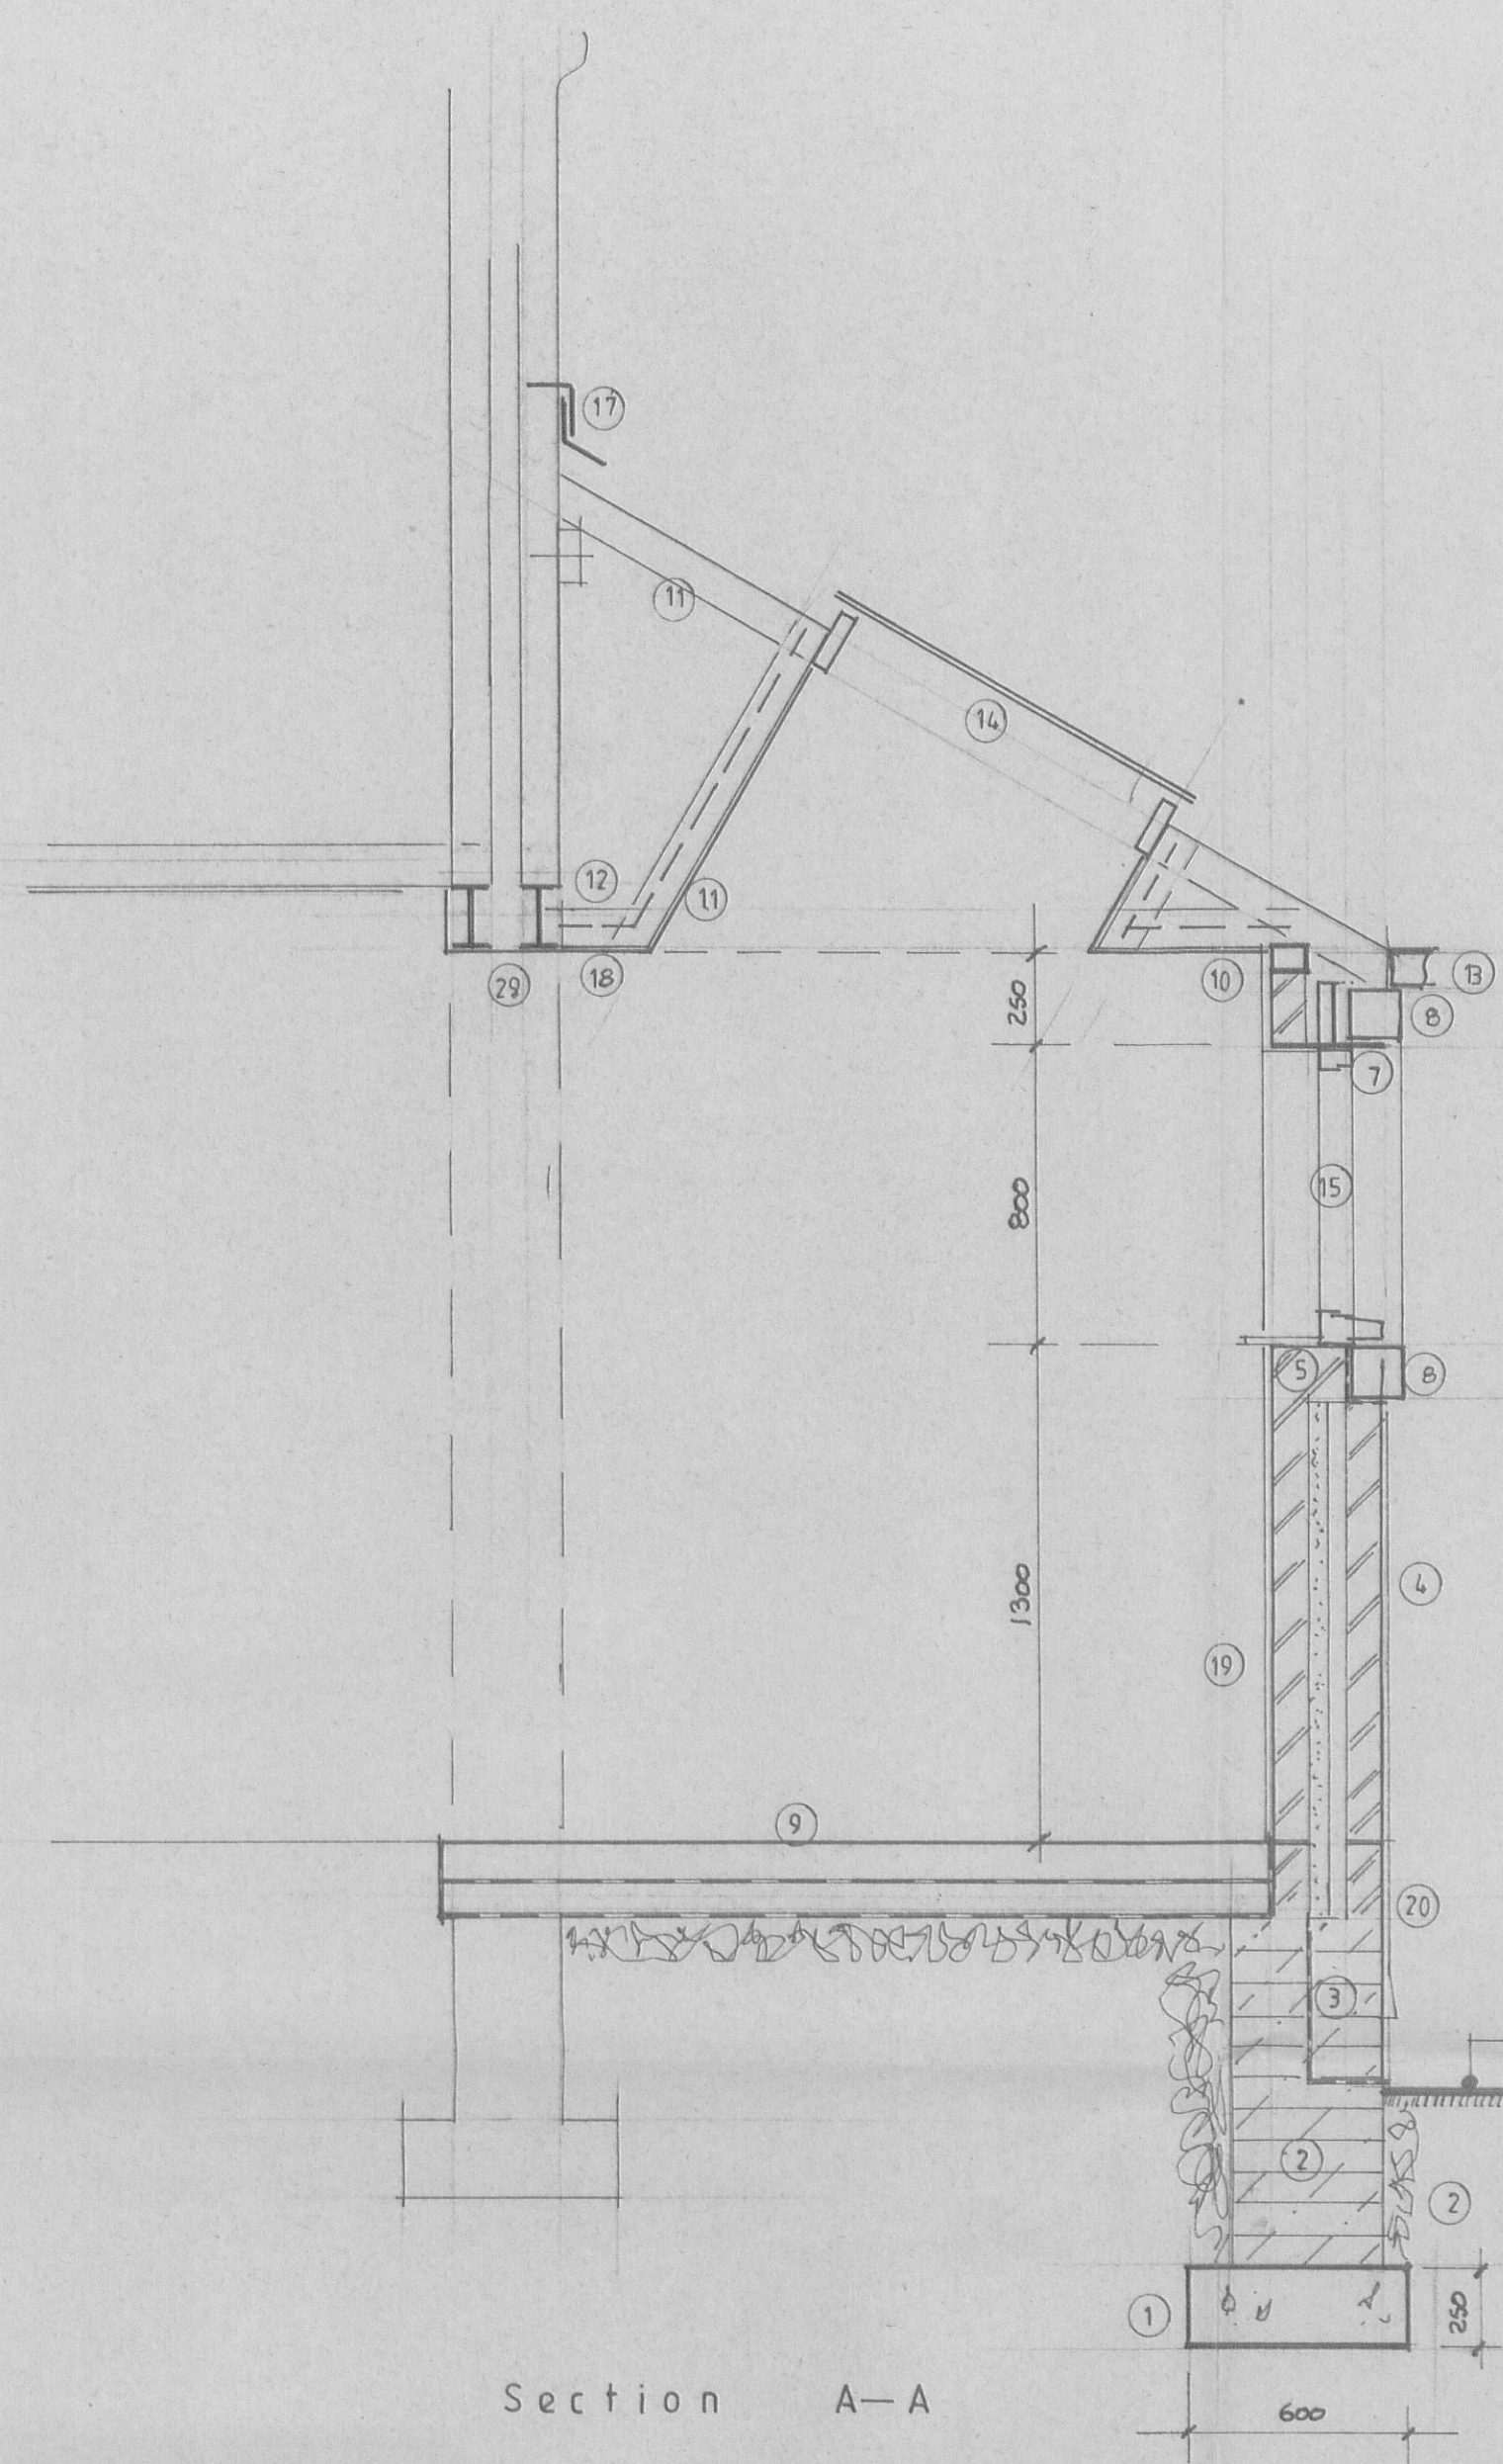


Section A-A

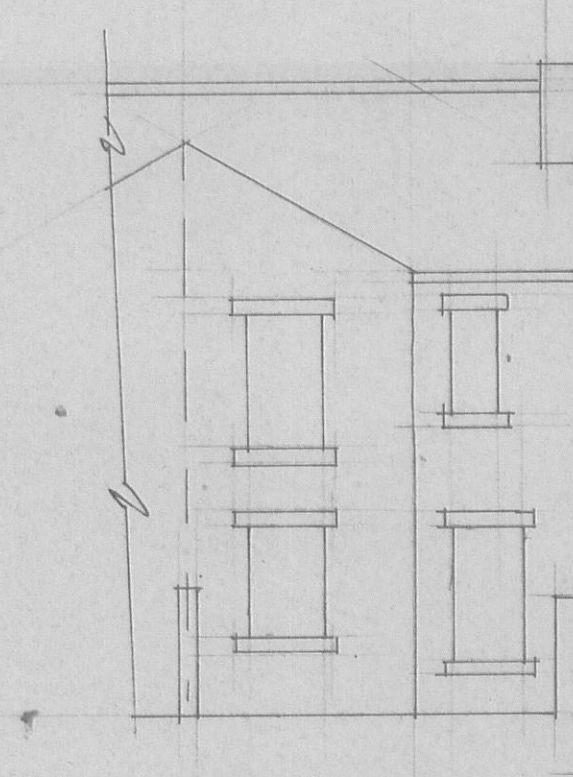


existing rear elevation

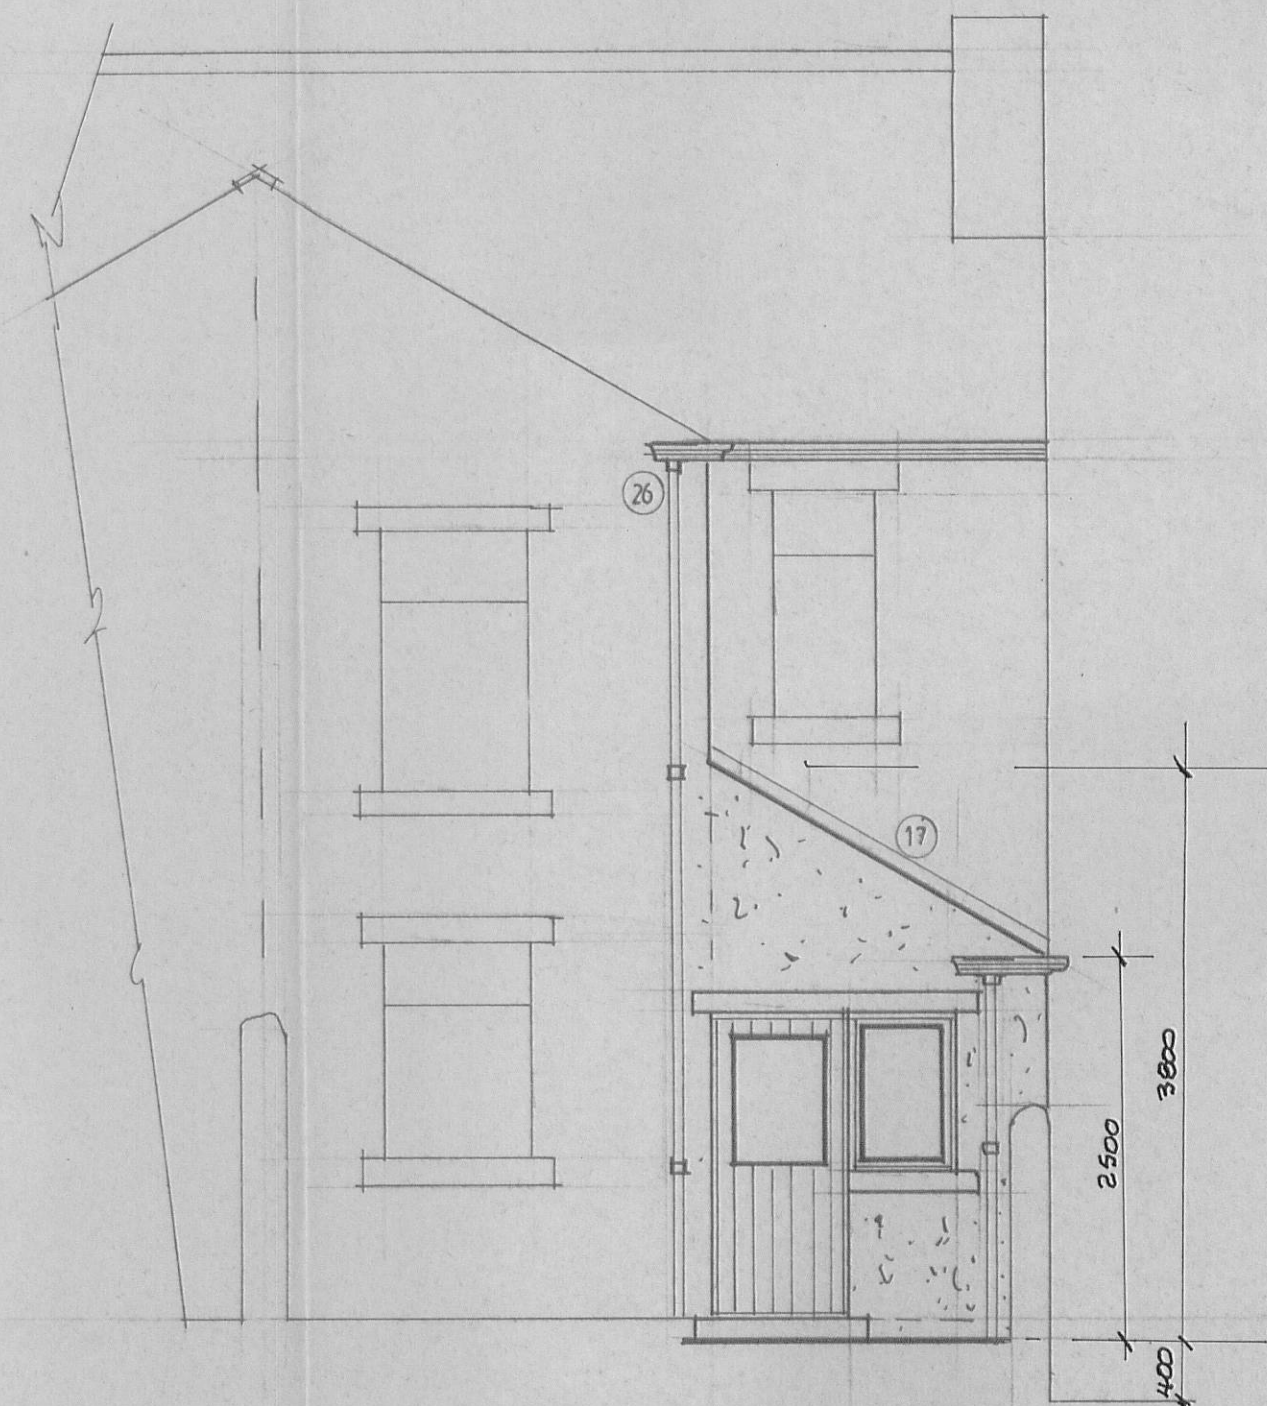

Proposed Rear Elevation (east)

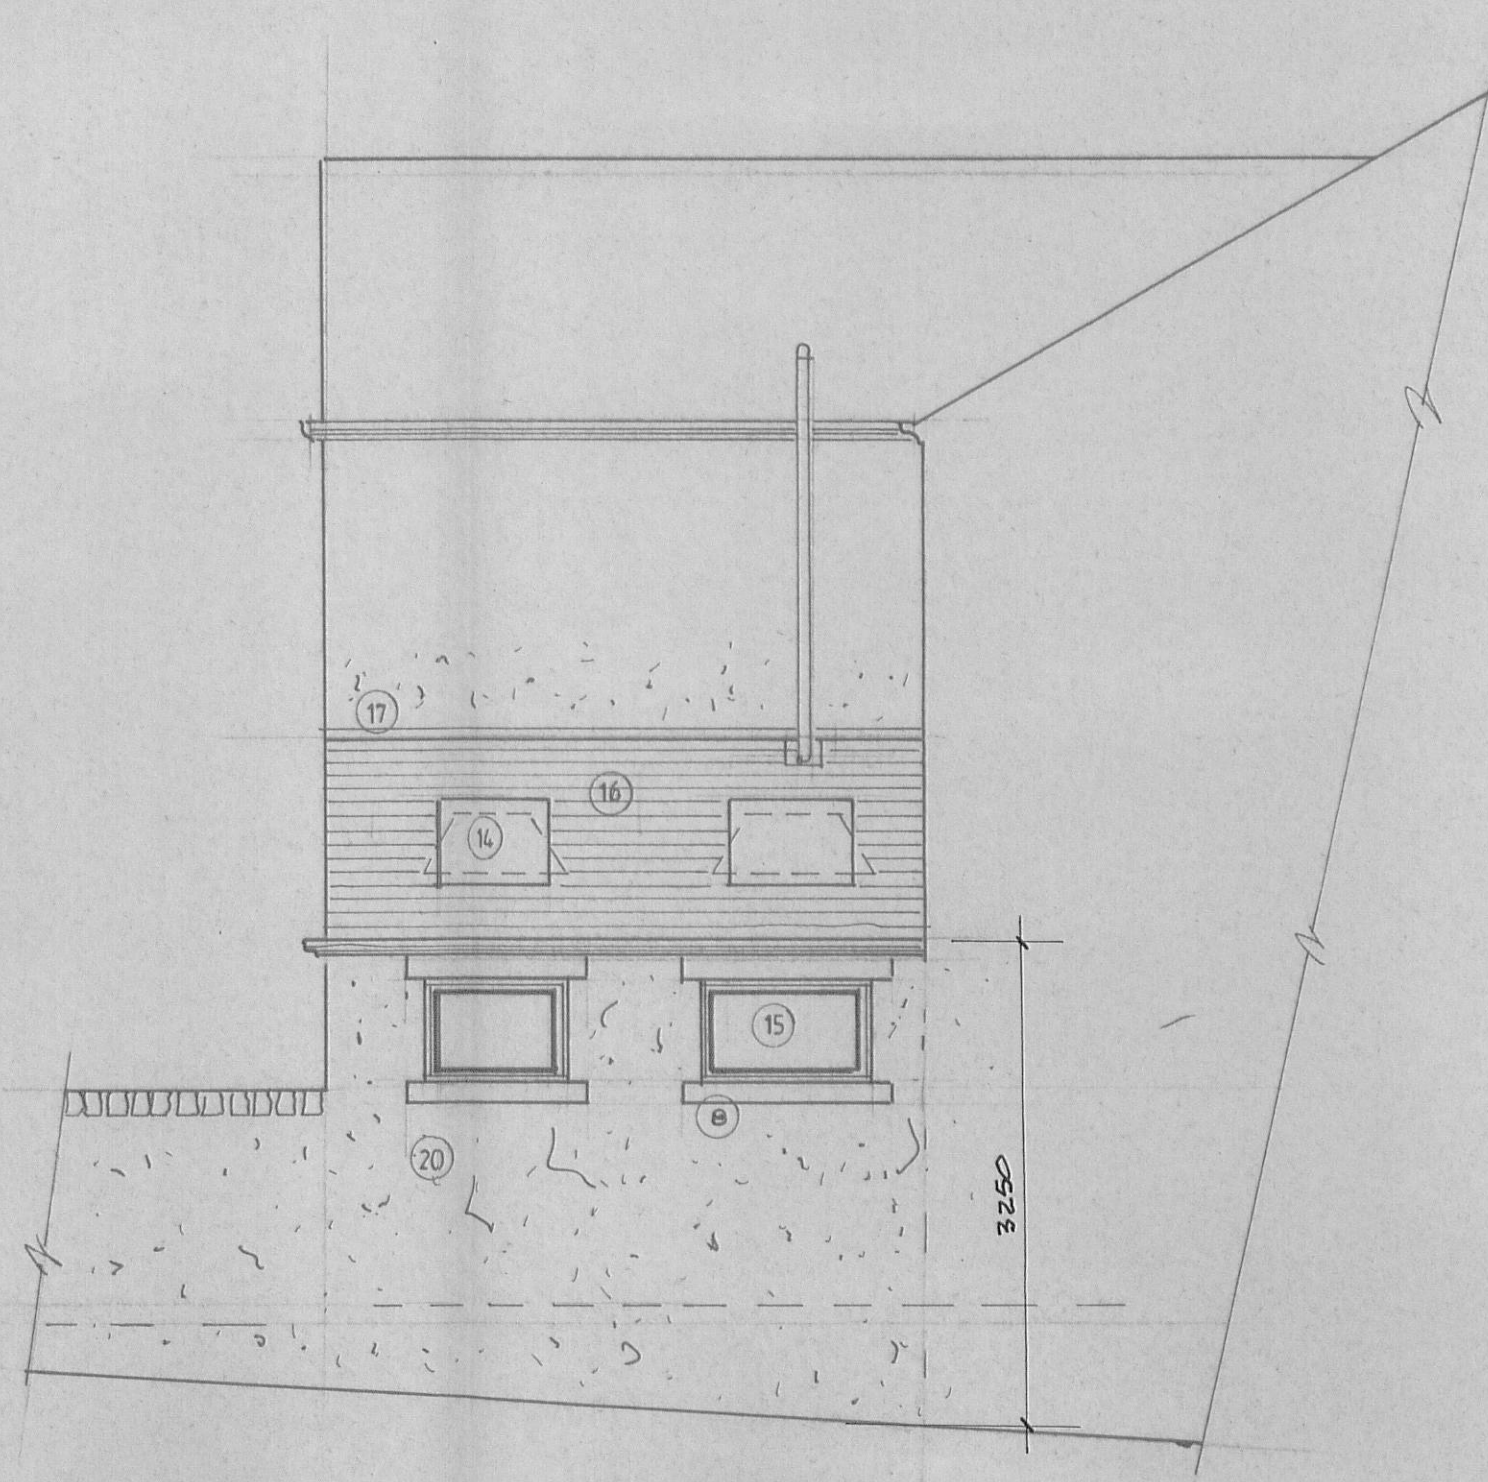

Proposed Side Elevation (north)

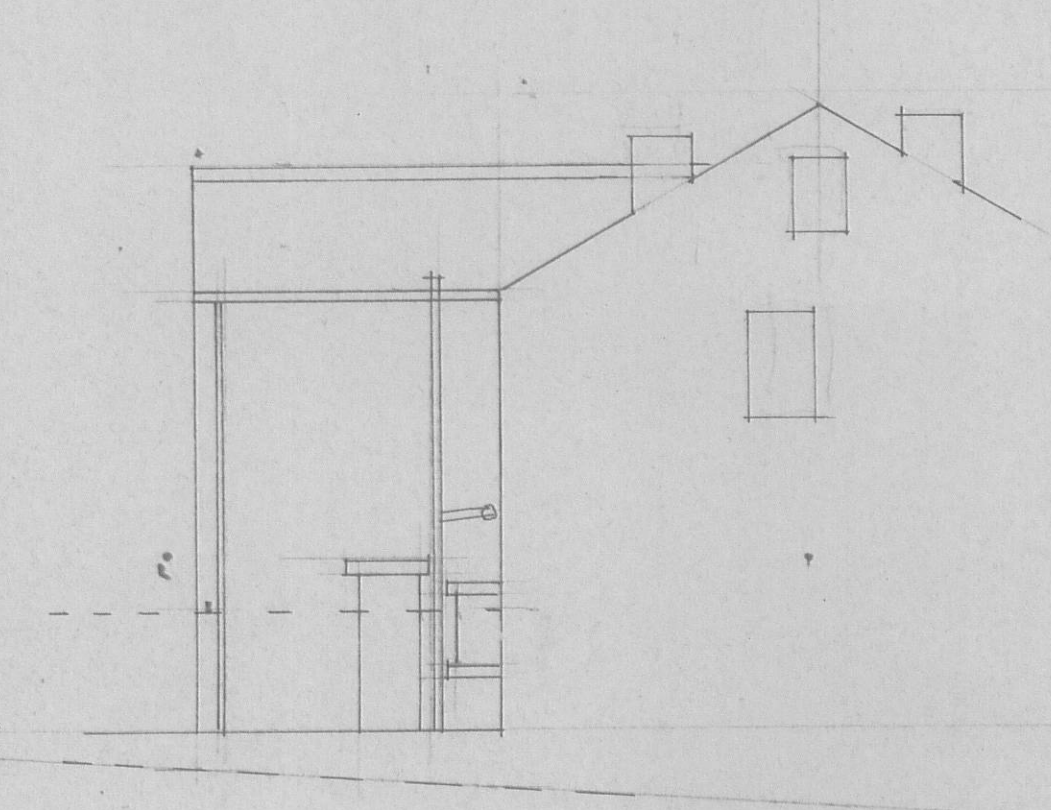

existing side elevation

320110139P

S.J. Bialecki Limited
Building Surveyors

Drawing no 5005

Scale 1:100 & 1:50

Proposed
Single Storey Extension
At
73 Whalley Road
Clitheroe