




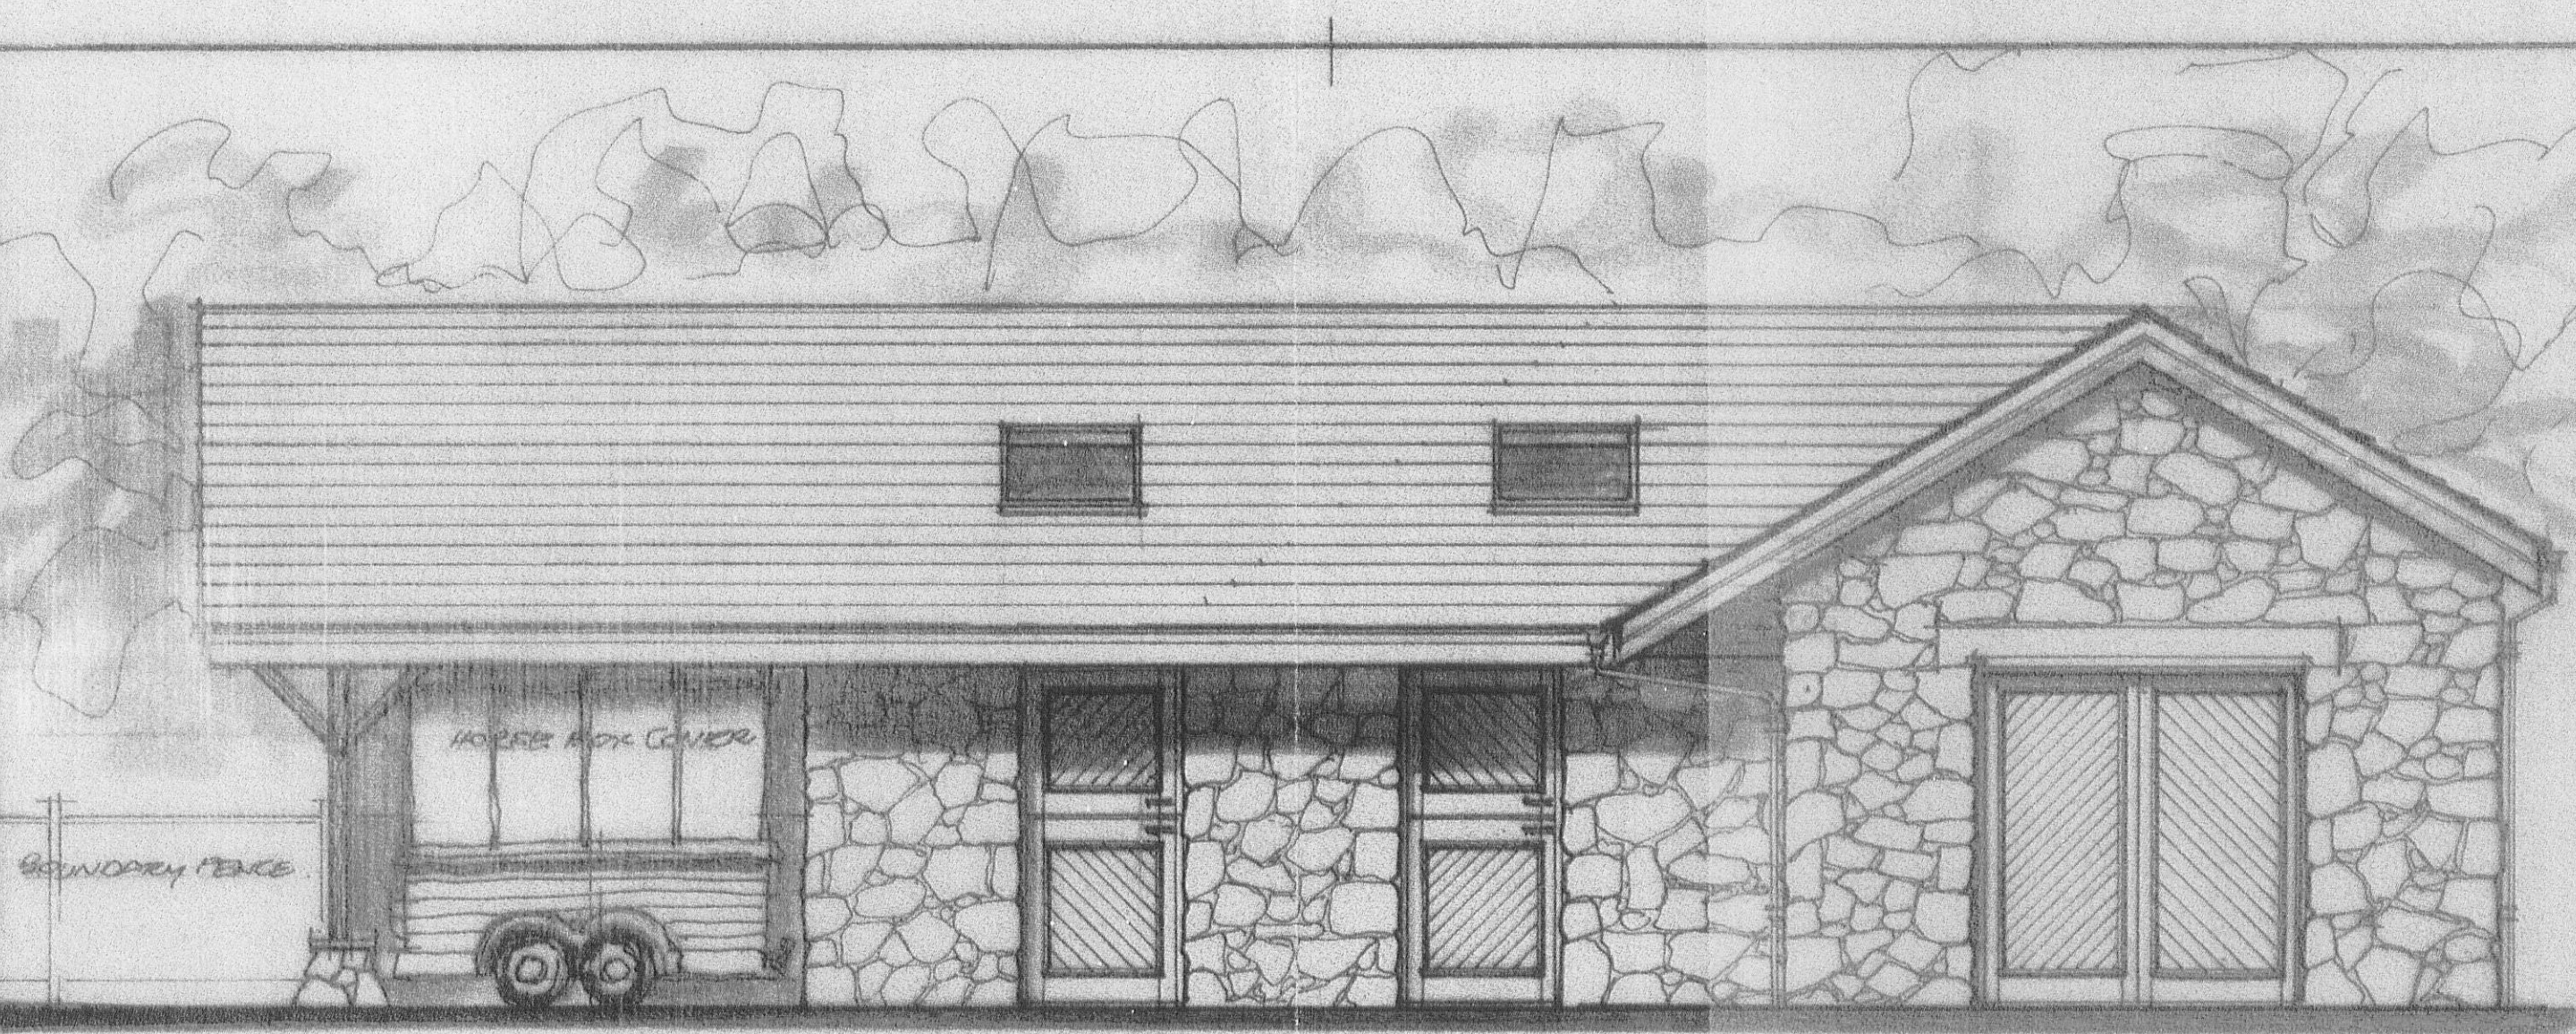

FRONT ELEVATION facing house 1 2 south east

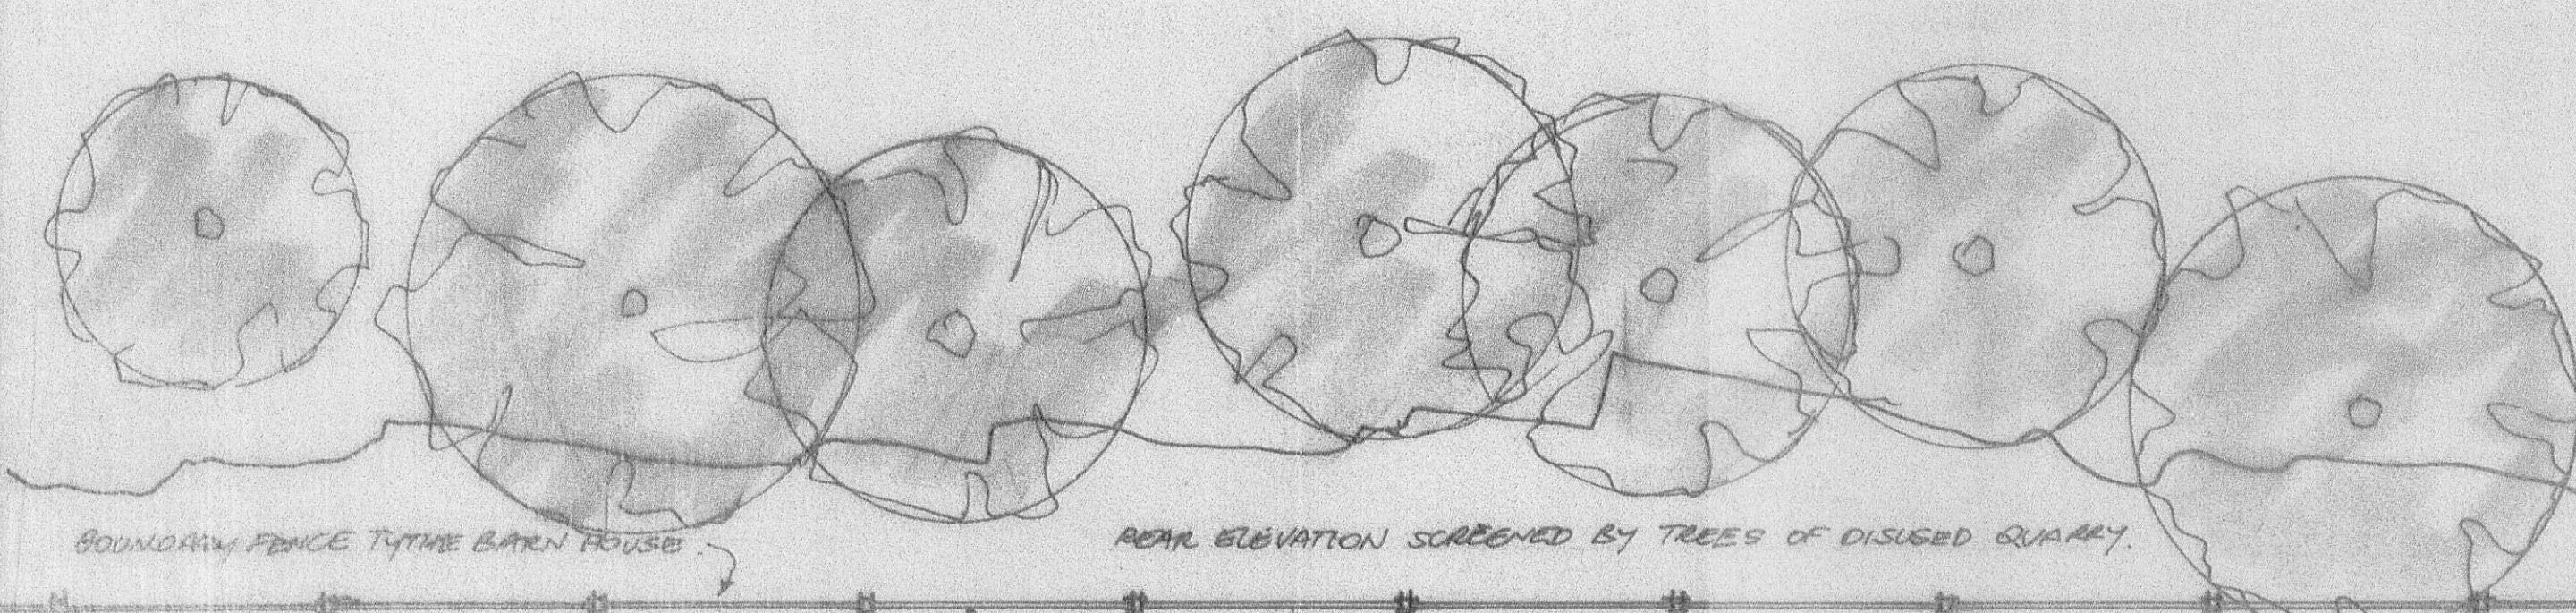

REAR ELEVATION SCREENED BY TREES OF DISUSED QUARRY.

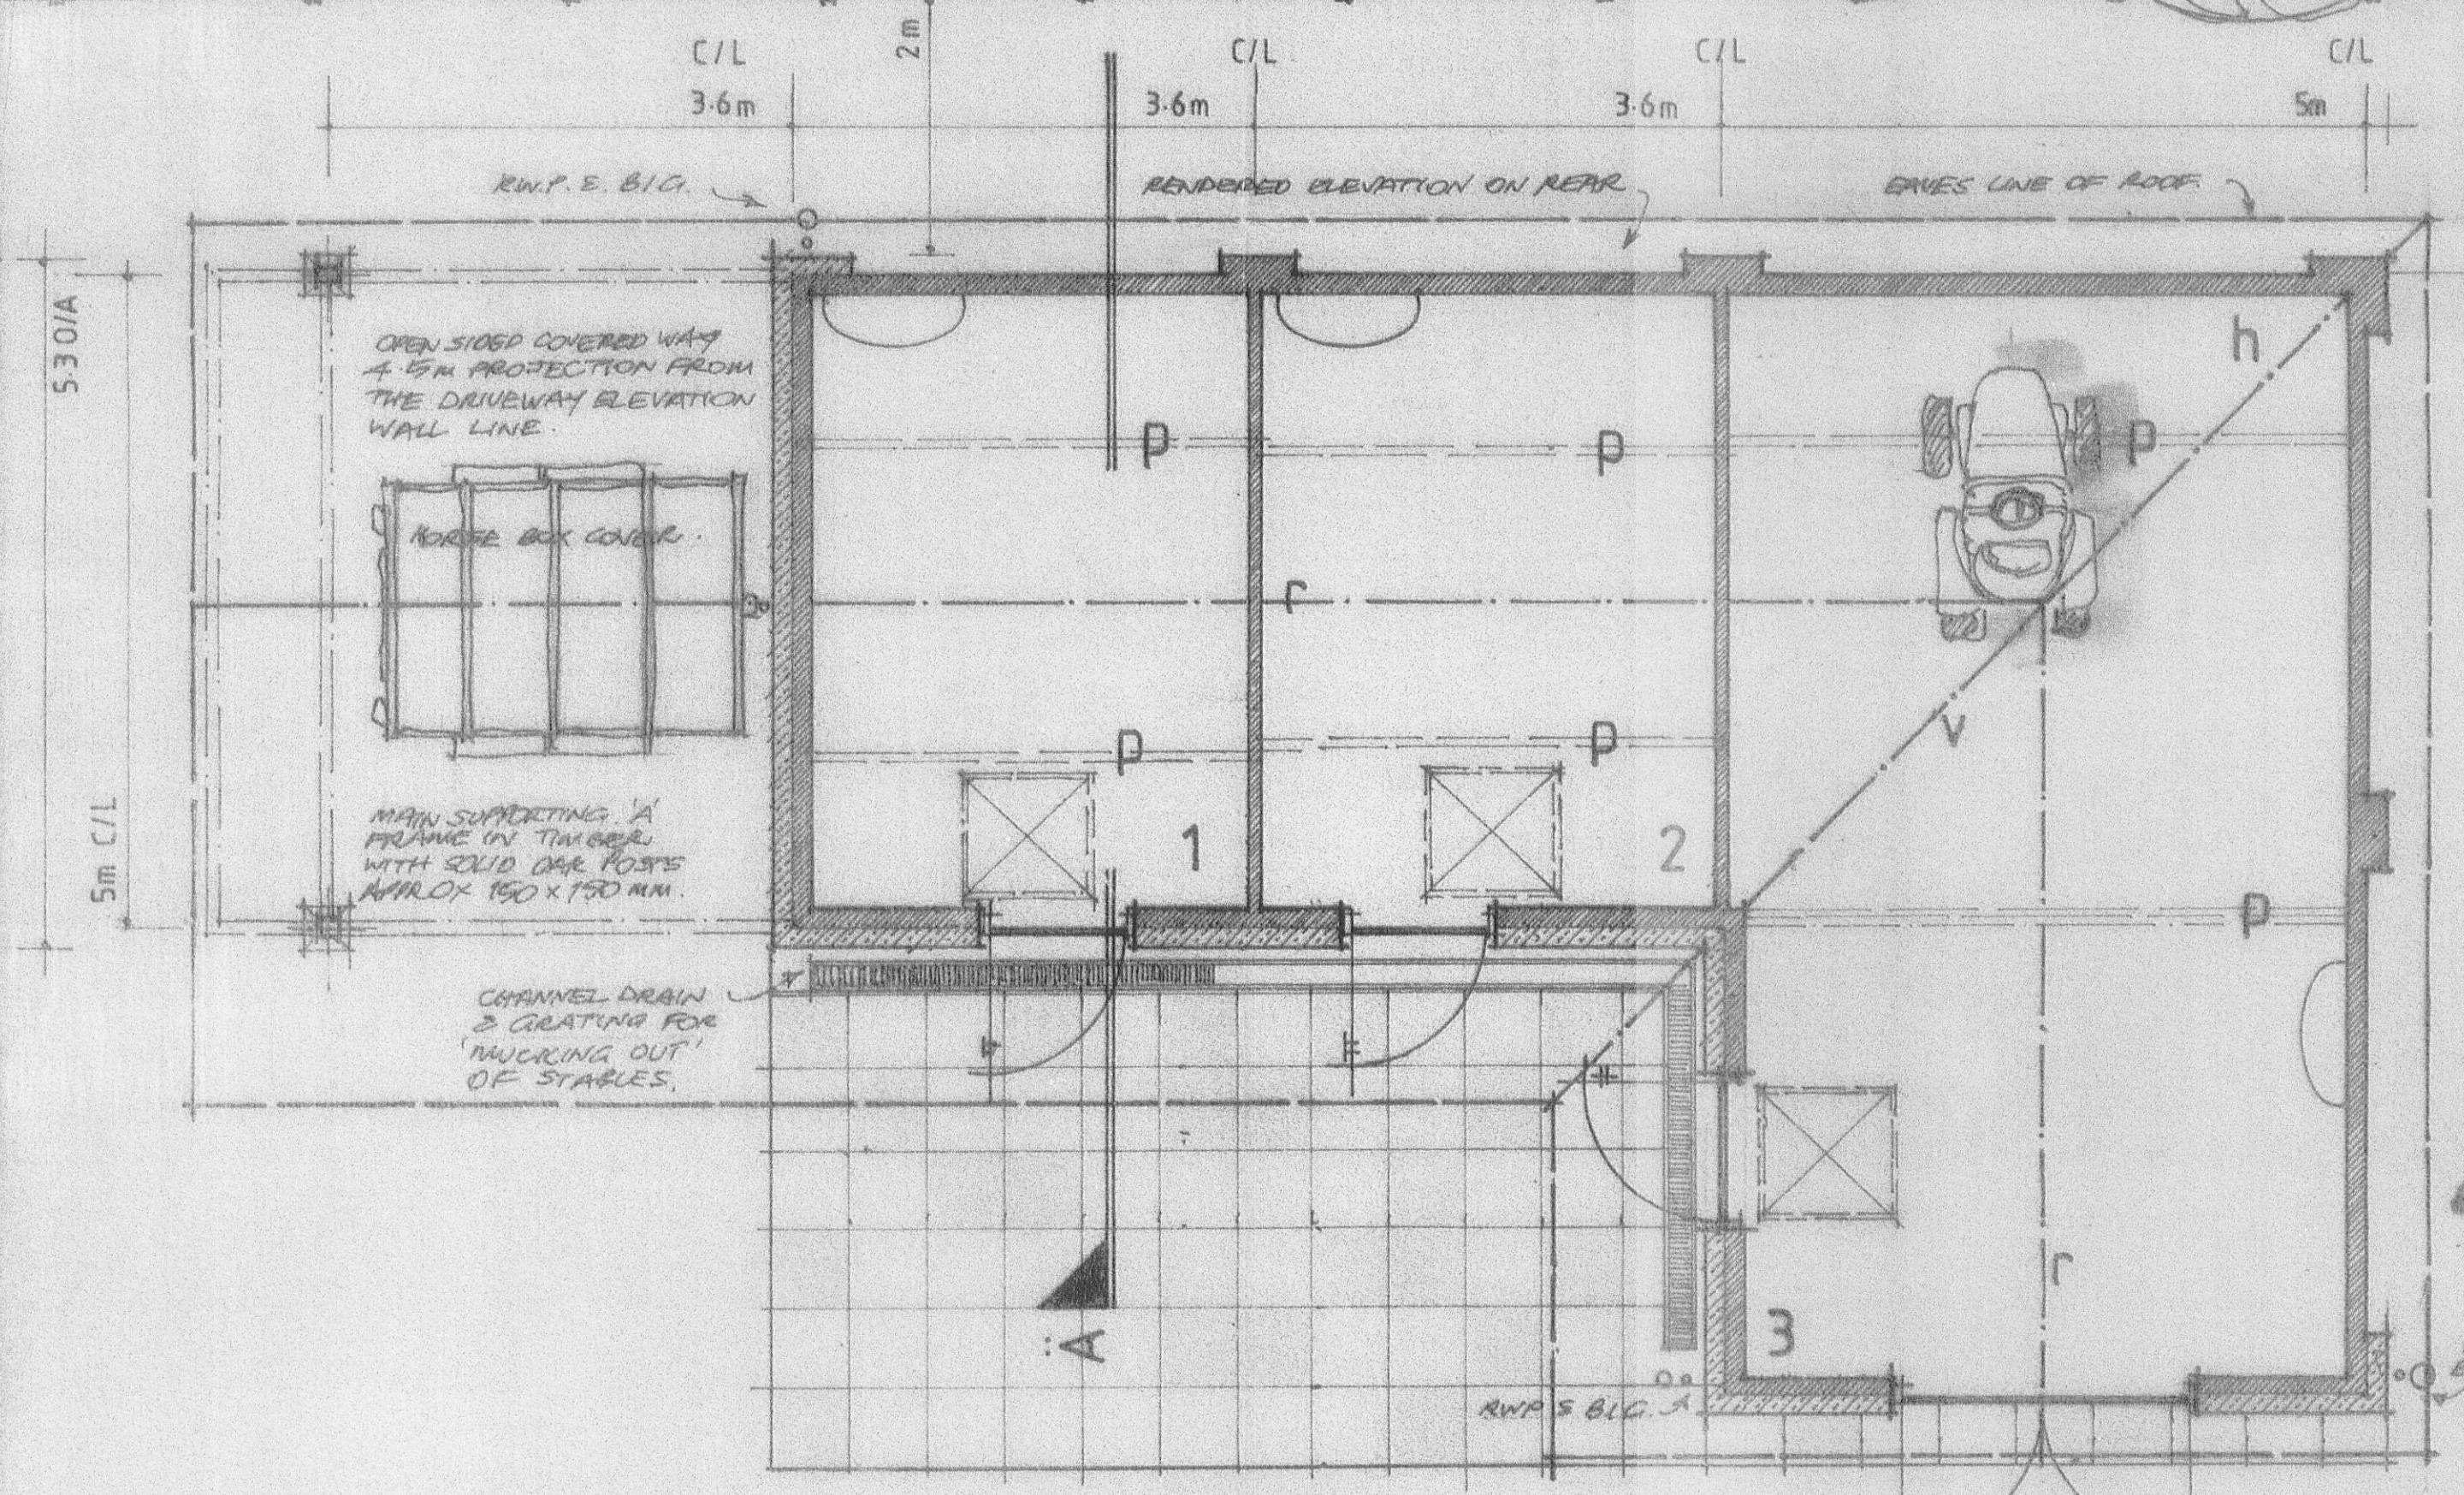

G.F. PLAN of STABLE BLOCK


**Walls** • RANDOM NATURAL STONE TO S.W./S.E./W.C. END PIERS N.W./N.E. RENDER FINISH STONE APPROX 100 MM ONTO 100 MM BLOCKWORK, RENDER 120 MM BLOCKWORK & PIERS

**Roof** • 30° PITCH NATURAL BLUE SLATE DOUBLE PITCH WITH VALLEY & H/P RETURN END

**Woodwork** • SOLID 150MM X 150MM OAK SUPPORT POSTS, HEAVY SECTION S.W. BOLTED ROOF SUPPORT TRIMMERS, 'A' FRAME FACIA BOARDS, DOORS, DOORFRAMES, ALL STOUT. S.W. TIMBERS TO BE STAINED TO MEDIUM OAK COLOUR, MATCHING RECENT DEVELOPMENT.

**R.W. Goods** • EXTRUDED ALUMINIUM HALF ROUND BEADED GUTTERS, RAINWATER PIPES WITH TRADITIONAL CAST COLLARS, SHOES ETC. ALL FOR DECOR. FINISH BY 'GUTTERCREST'

**DRAWING** • DRAWING NO. A/033 P PREPARED FOR HOUSEHOLDR T&CP. APPLICATION

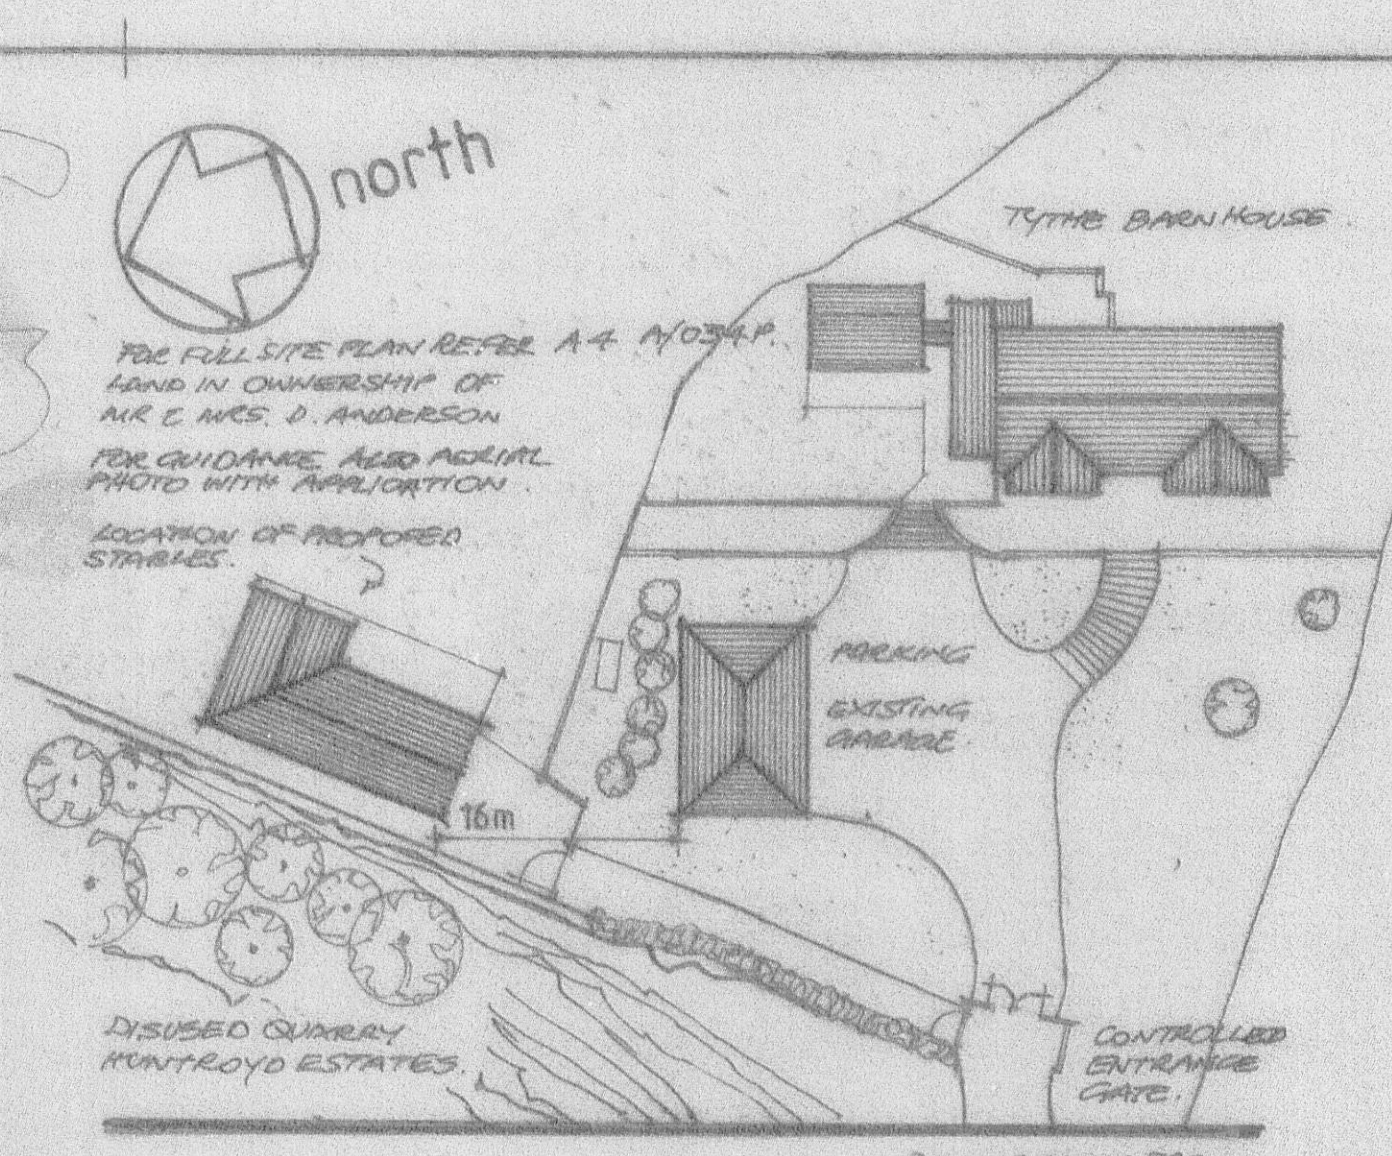


SITE PLAN 1-500

30° NATURAL RECLAIMED SLATE ROOF  
ROOF SAWN FROM H/P END TO GABLE  
APPROX 17.5M




SECTION at A

REAR ELEVATION facing quarry concealed from Whins Lane north west

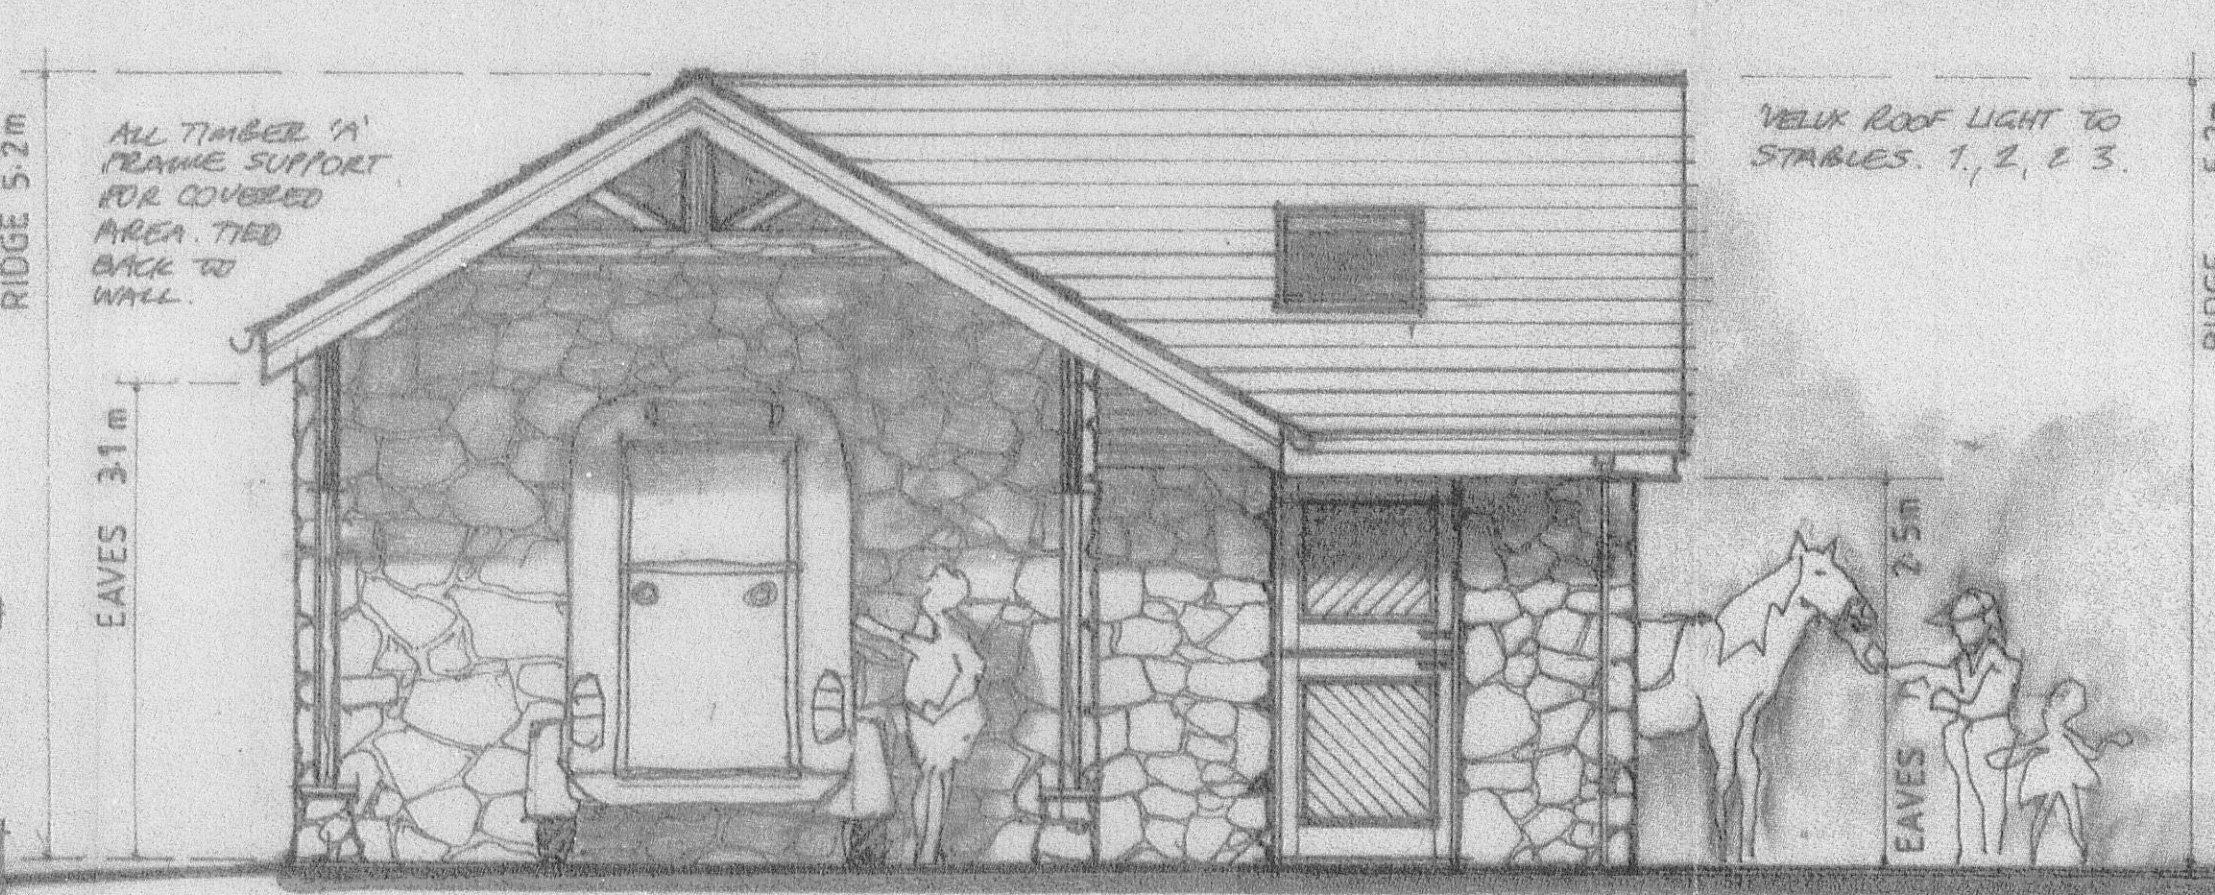

DRIVEWAY ELEVATION south west

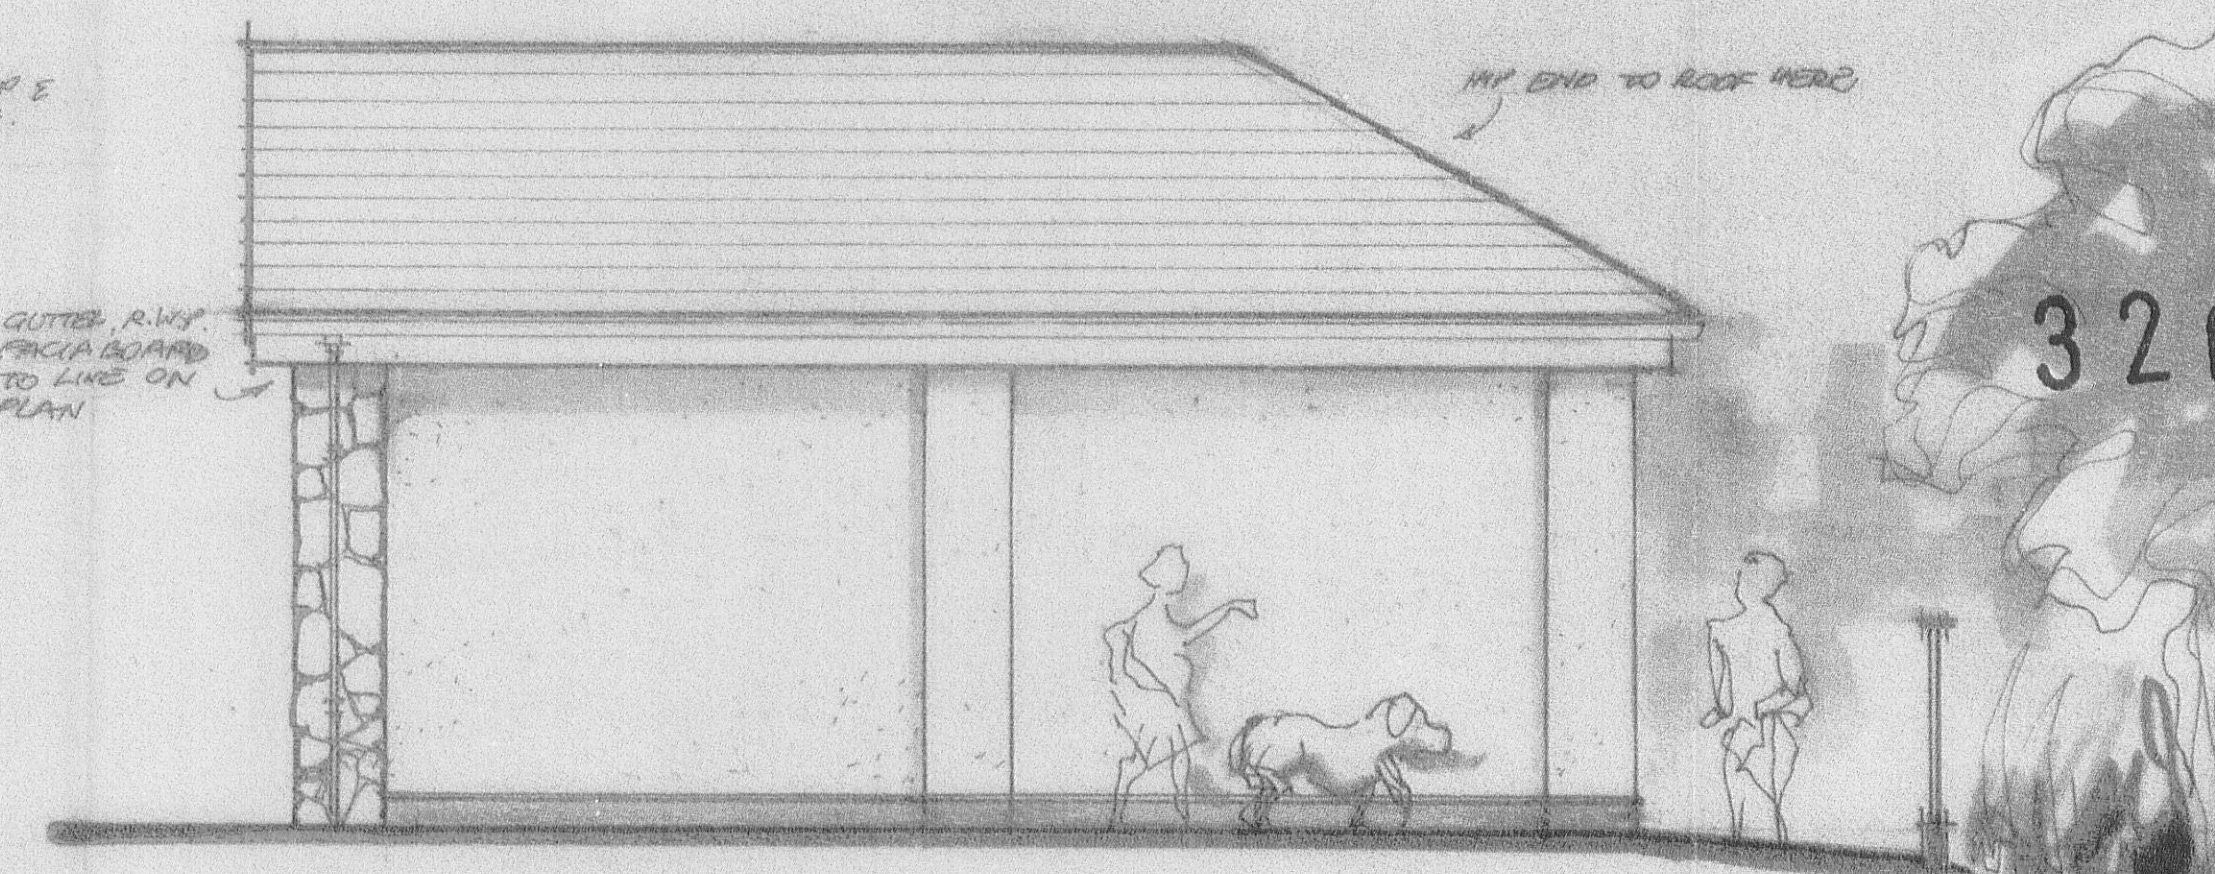

SIDE ELEVATION north east

|   |                           |
|---|---------------------------|
| Client:<br><b>Mr. &amp; Mrs. D. Anderson</b>   |                           |
| Scale:<br><b>1:50 1:500</b>   |                           |
| Project:<br><b>Detached STABLE BLOCK inc, 3 Stables, Tack room, Covered horse box and Mechanical tractor store also, animal food storage.</b>                                                                                                |                           |
| Site address:<br><b>Tythe Barn House<br/>Whins Lane<br/>SIMONSTONE<br/>Nr. Burnley<br/>Lancashire BB12 7QR</b>   |                           |
| Drawing No.<br><b>A/033 P</b>   | Date:<br><b>Feb. 2011</b> |
| <div style="text-align: right;"> <b>320110144P</b> </div>   |                           |
| <b>A L Tomlinson</b><br>Architectural Consultancy<br>Creative, cost effective solutions to all<br>Architectural & Building Projects<br>Downstairs flat<br>25 Bank Street<br>Padfield<br>Burnley BB12 8NQ<br>Lancashire<br>Tel (01282) 777800 |                           |