


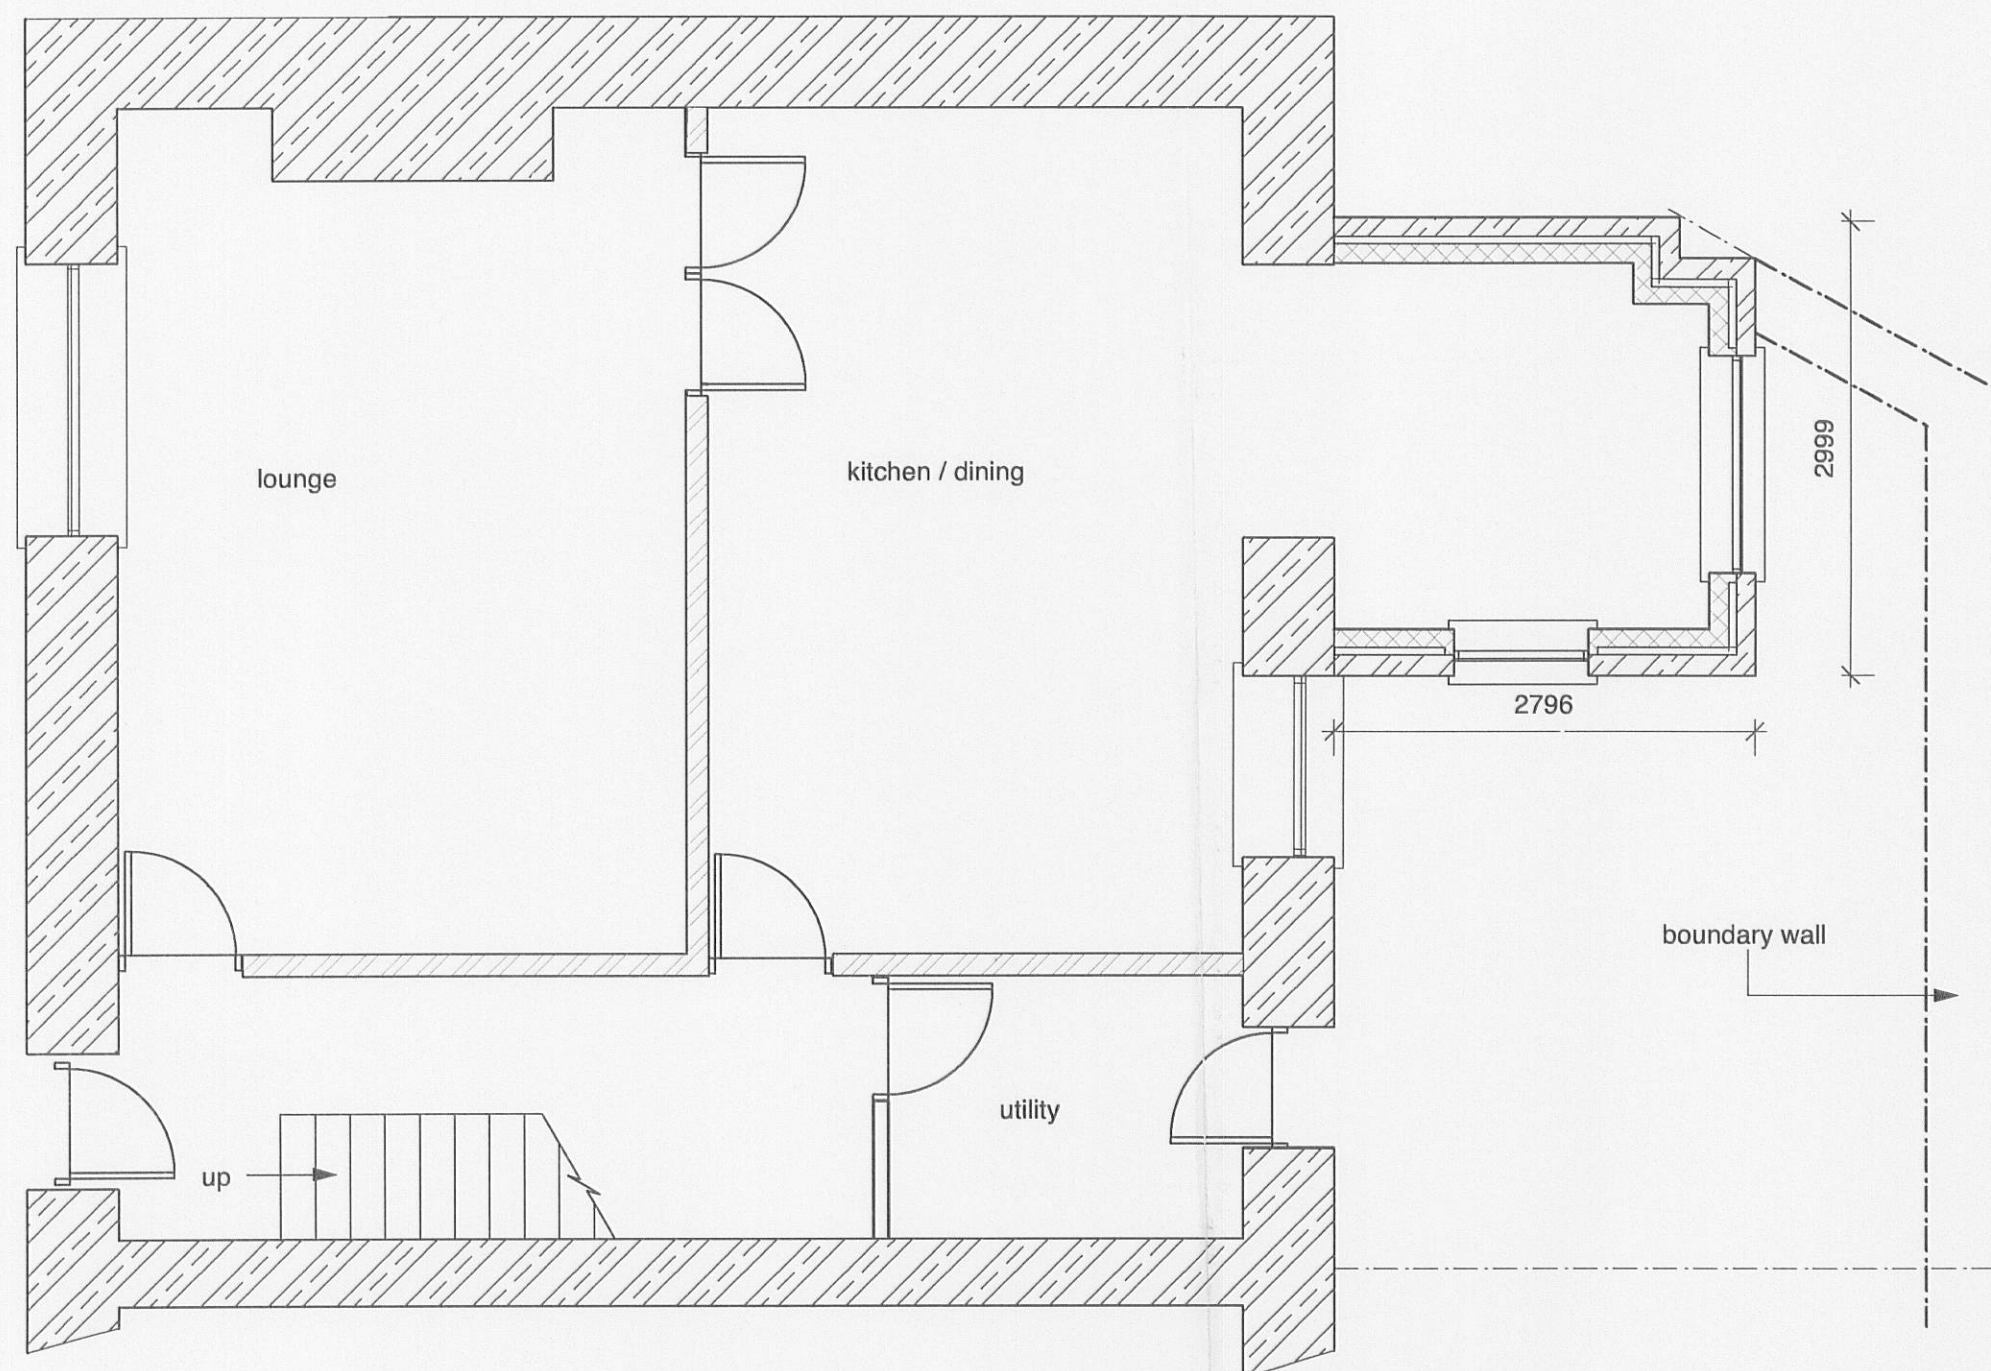


PROPOSED GROUND FLOOR PLAN




PROPOSED REAR ELEVATION EAST




FRONT ELEVATION WEST

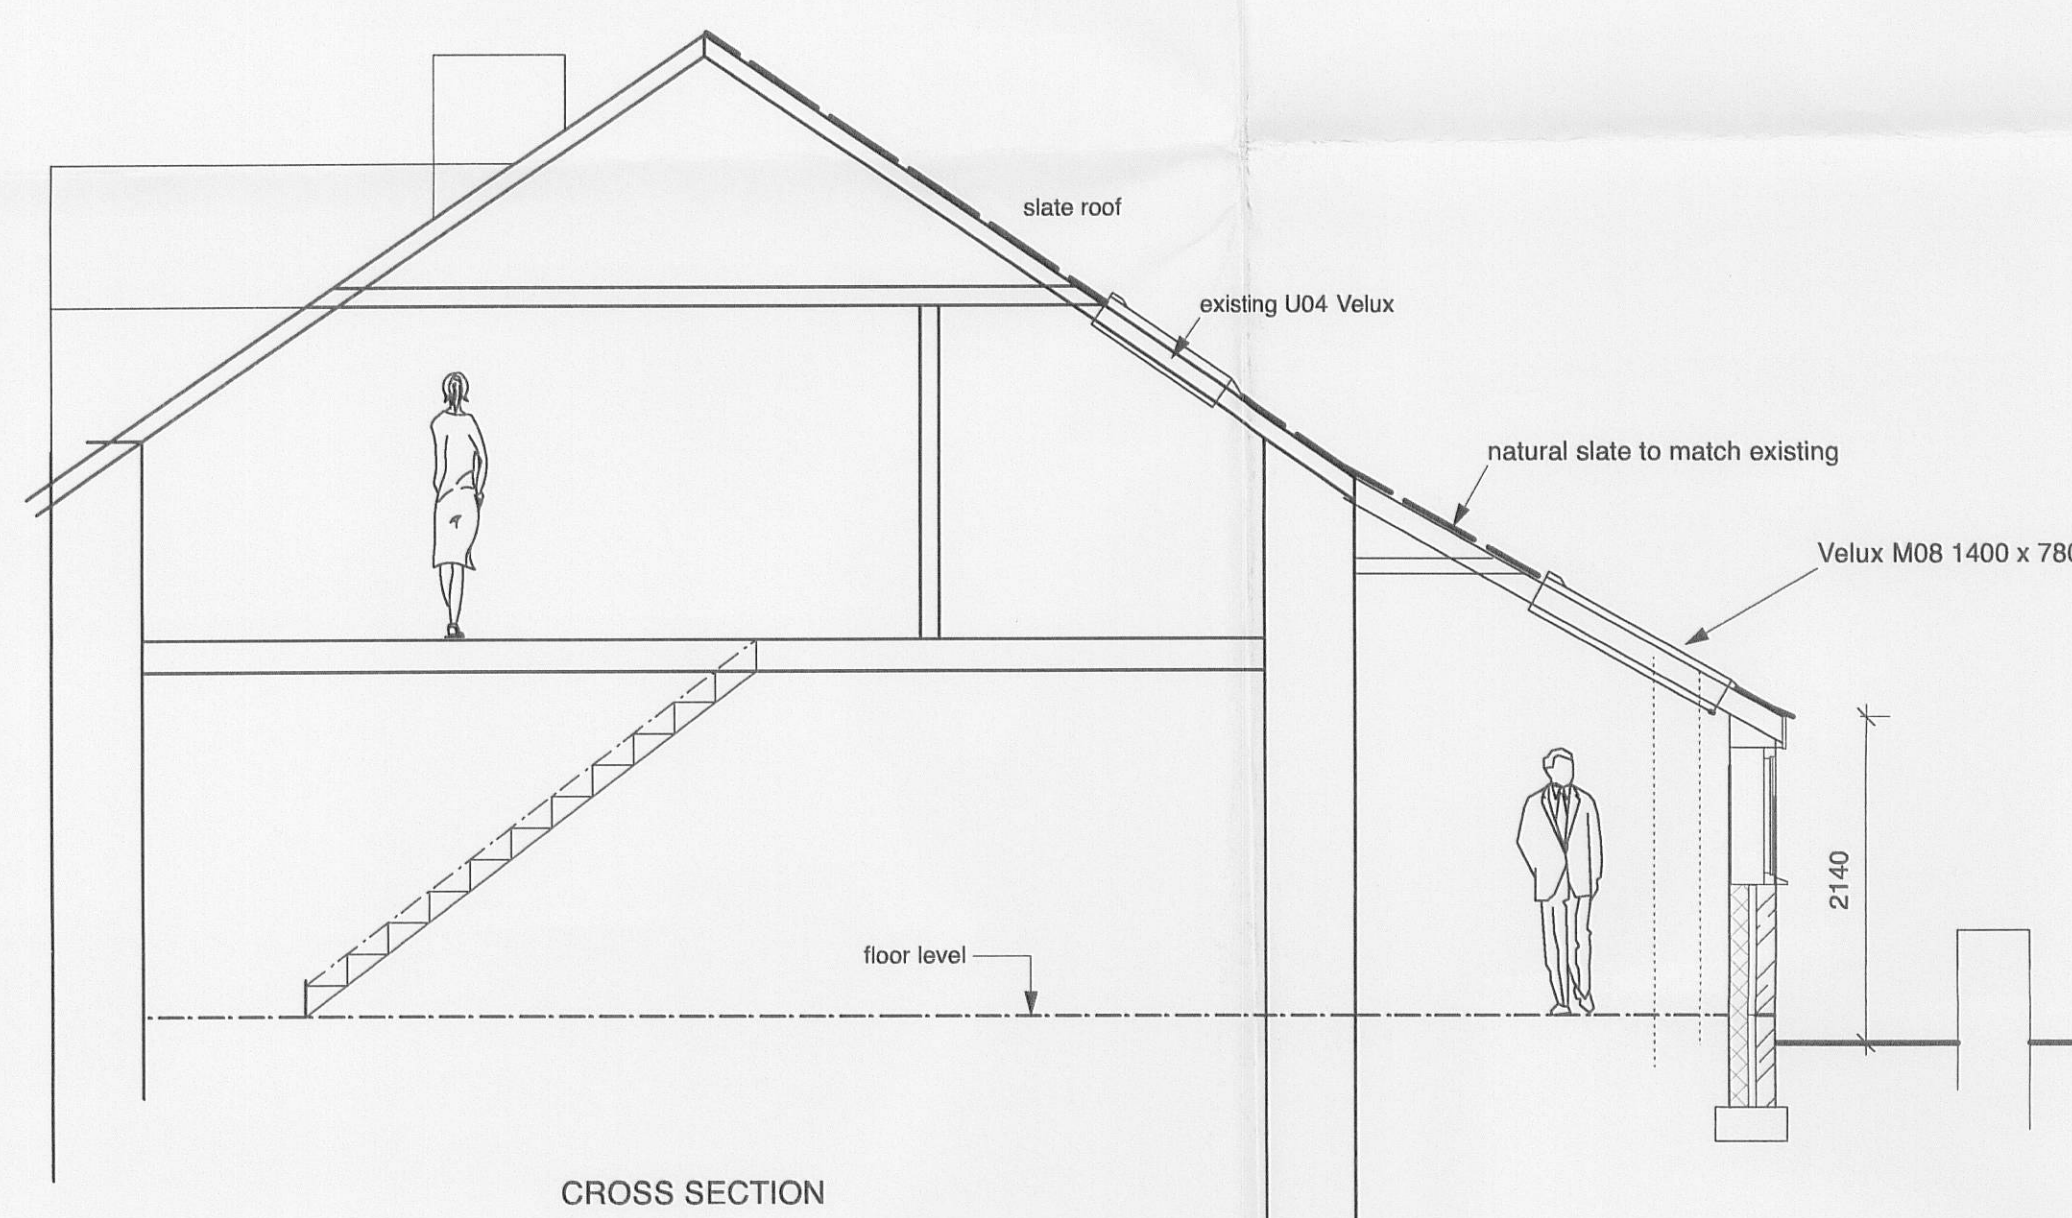

CROSS SECTION

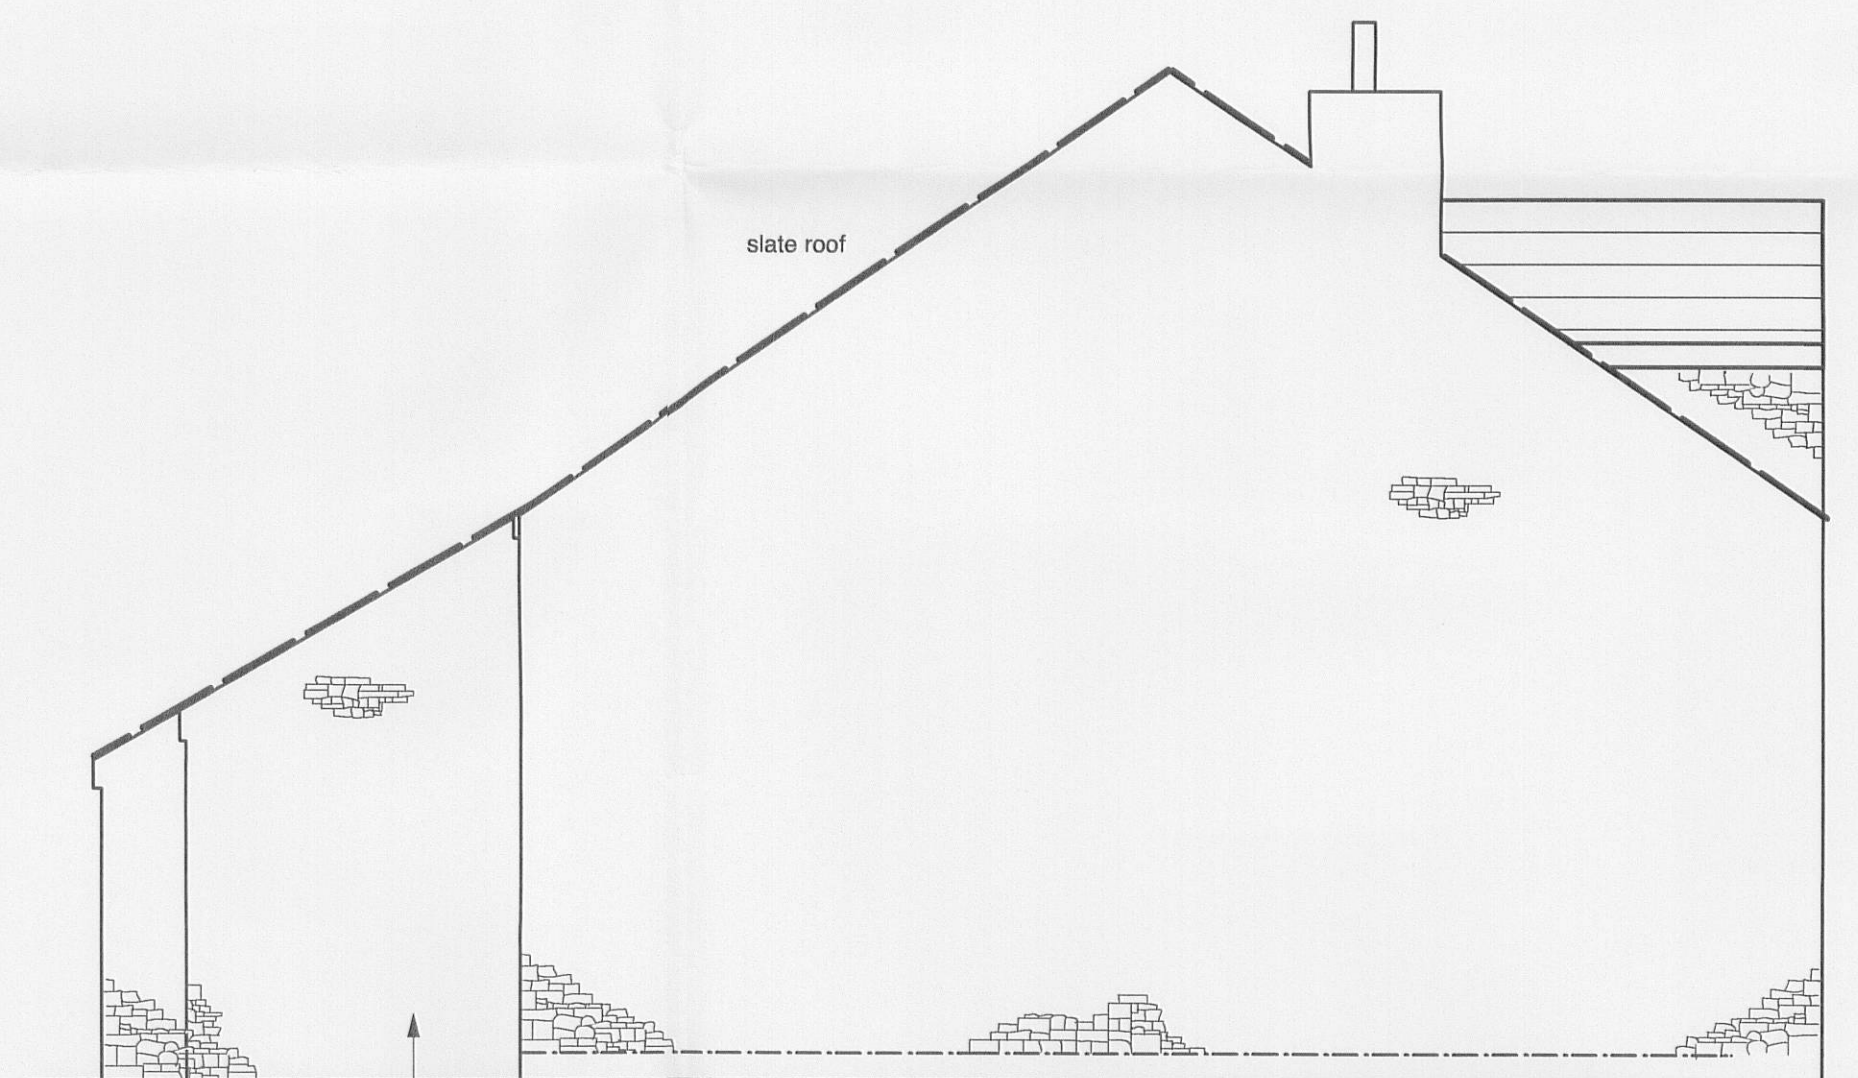

PROPOSED SIDE ELEVATION NORTH

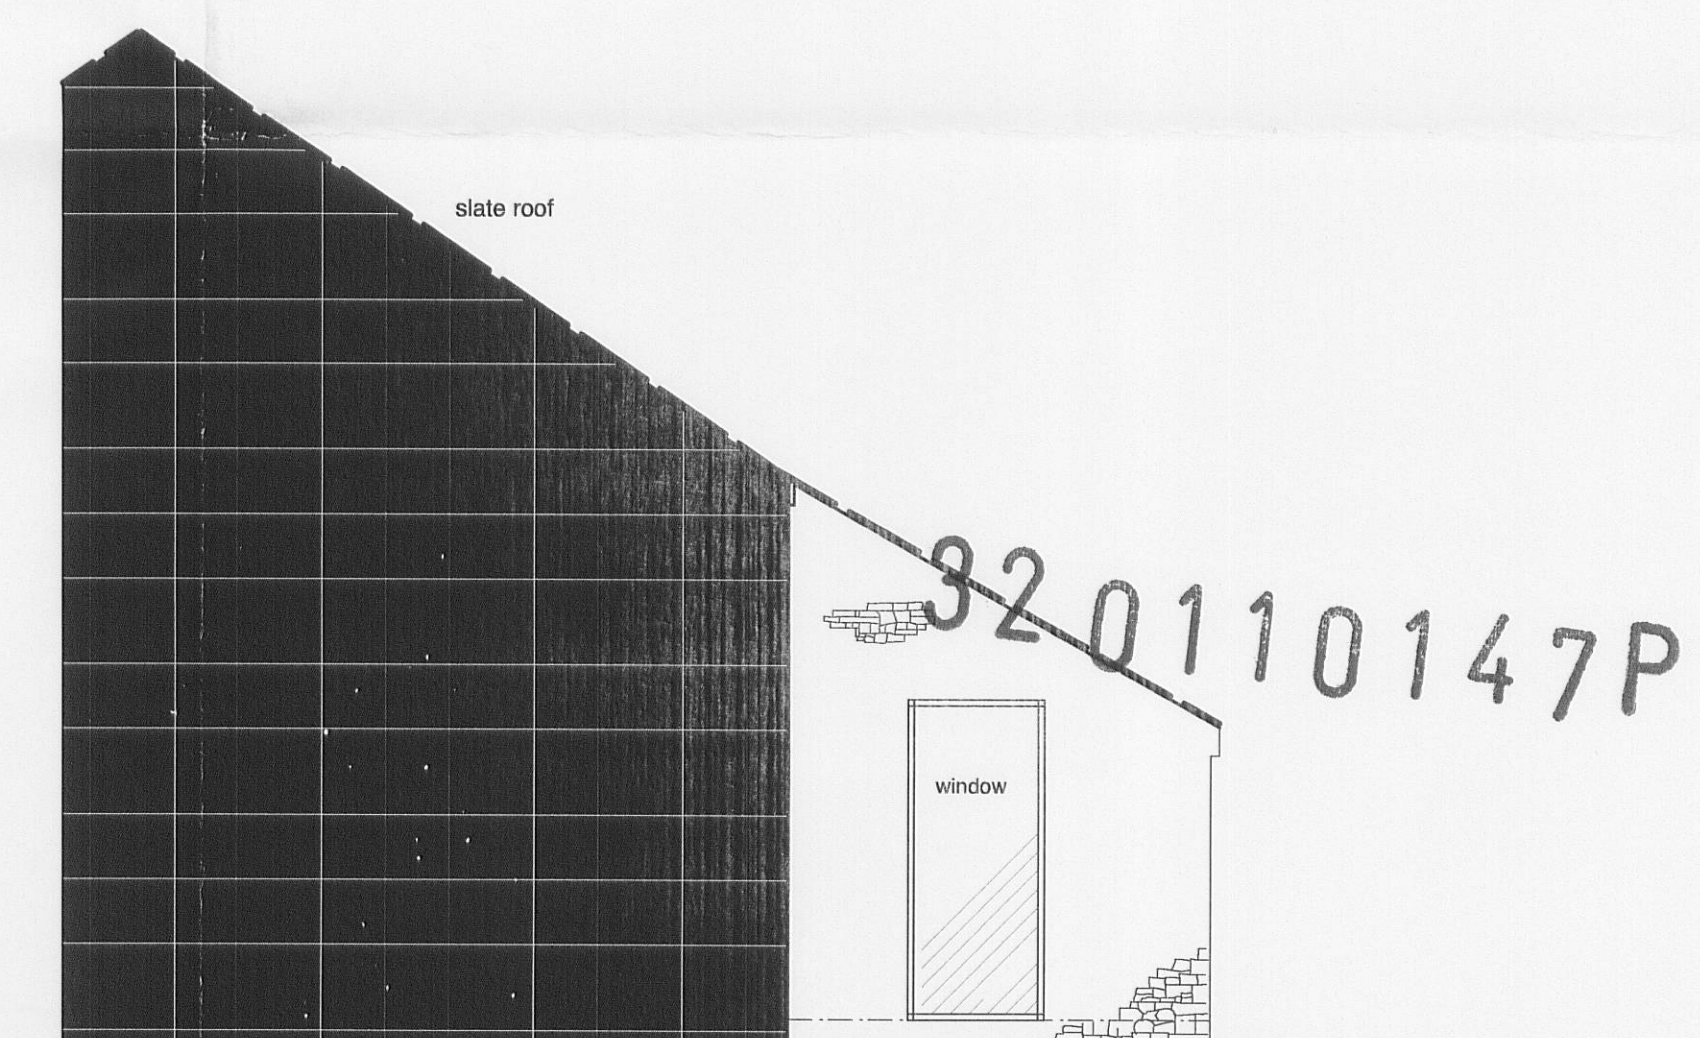

PROPOSED SIDE ELEVATION SOUTH

#### PROPOSED DETAIL

#### NOTES .

This drawing is for planning purpose only  
and does not contain any building regulation  
detail .

NEWHEY LOFT CONVERSIONS  
LLOYD STREET SAW MILLS  
HIGHER LLOYD STREET  
DARWEN  
telephone 01254 706446

MR.MRS.ROYDS  
1 WISWELL EAVES COTTAGE  
PENDLETON ROAD  
WISWELL BB7 9BZ

telephone

drawing number D 921 / 11

scale 1-50

issue date 24th February 2011

drawn