



Proposed farm workers dwelling at Chaigley Farms,
The Old Dairy Farm, Chaigley, Clitheroe, BB7 3LS~

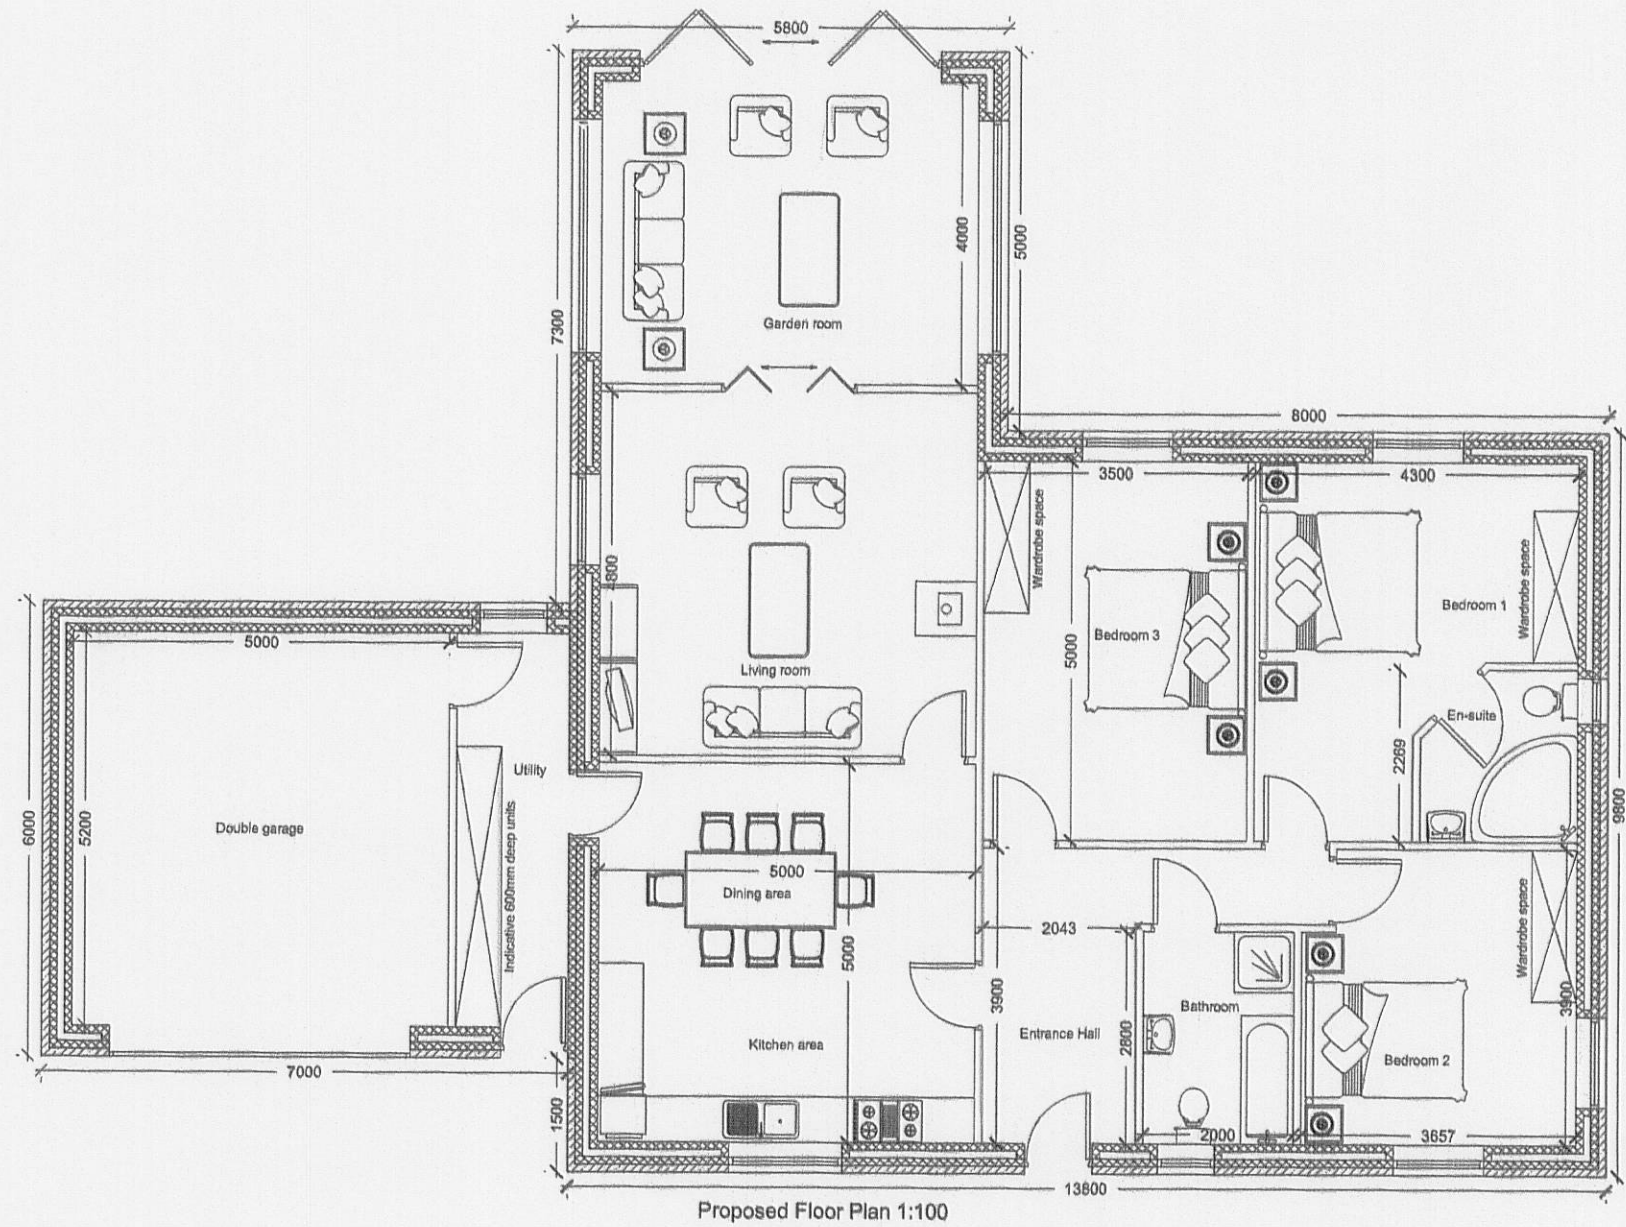

Vood

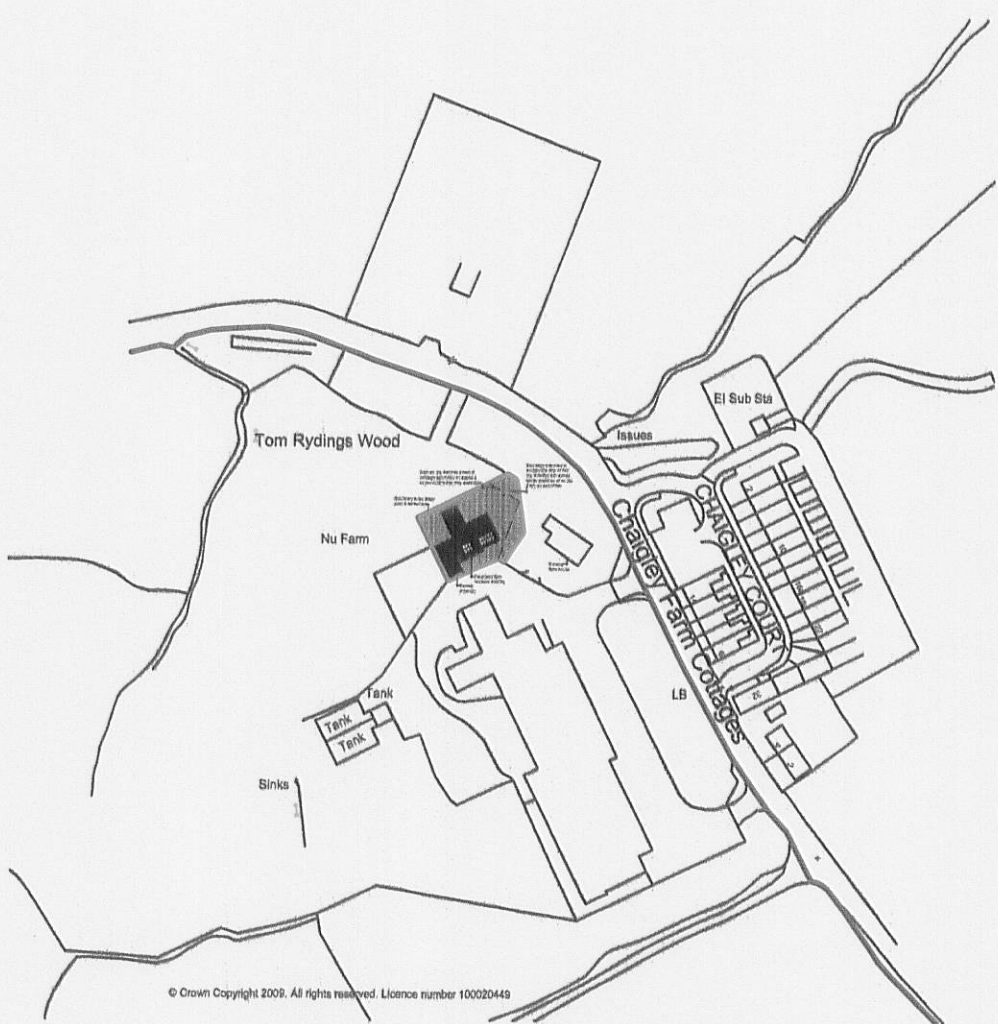

Notes:

All work is to be carried out to the latest current British standards Codes of Practice and recognised working practices.

All work and materials should comply with Health and Safety legislation.

All dimensions are in millimetres where explicitly shown otherwise.

The contractor should check and certify all dimensions as work proceeds and notify the architect of any discrepancies.

Do not scale off the drawings, if in doubt ask.

PLANNING DRAWINGS - proposed floor plans, elevations, site and location plans

G H A
Gary Hoerty Associates

Chartered Surveyors
34 Wellgate
Clitheroe
Lancashire BB7 2DP

T: 01200 442301
F: 01200 442302
Email: info@ghaonline.co.uk

Title: Proposed farm workers dwelling at Chaigley Farms
The Old Dairy Farm
Chaigley
Clitheroe
BB7 3LS

Project No: Cha/243/1234/01 **Drawn:** AJM

Client: Chaigley Farms Ltd

Date: 10.02.11 **Scale:** 1:100/500/2500

Amendments: