




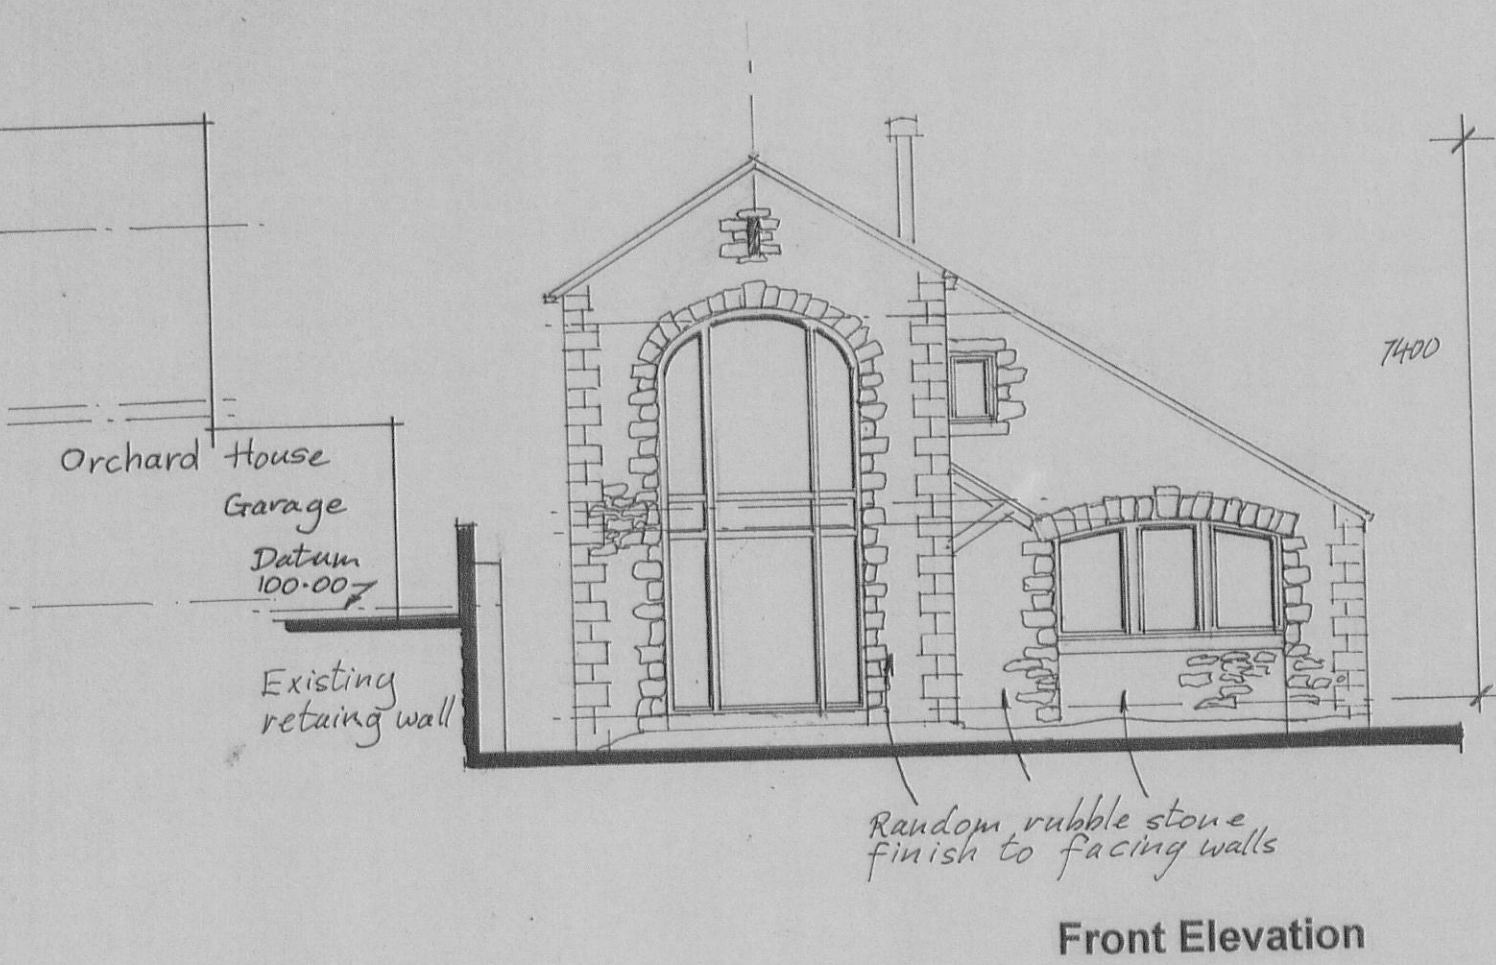


Front Elevation

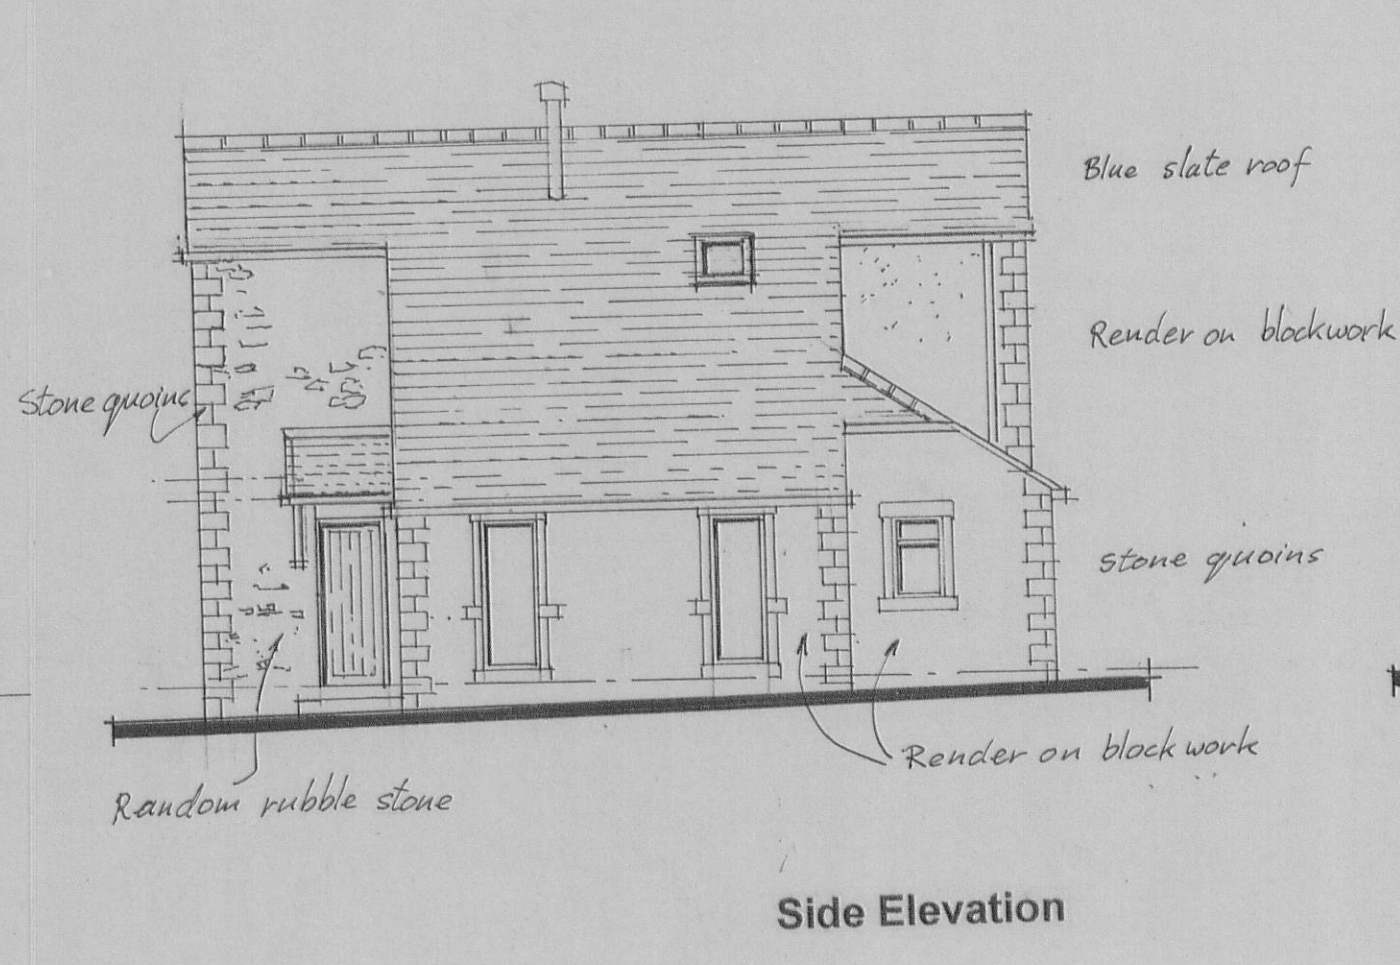


Side Elevation

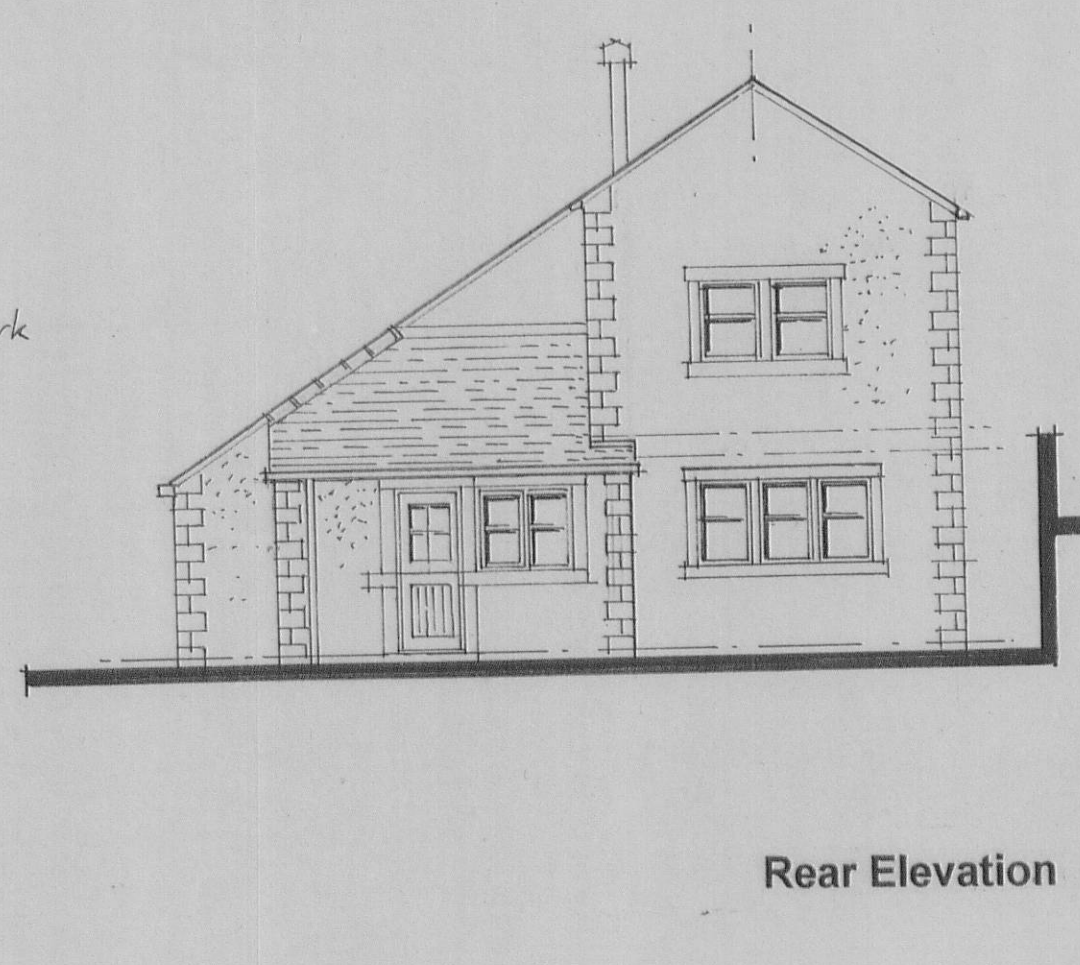


Rear Elevation

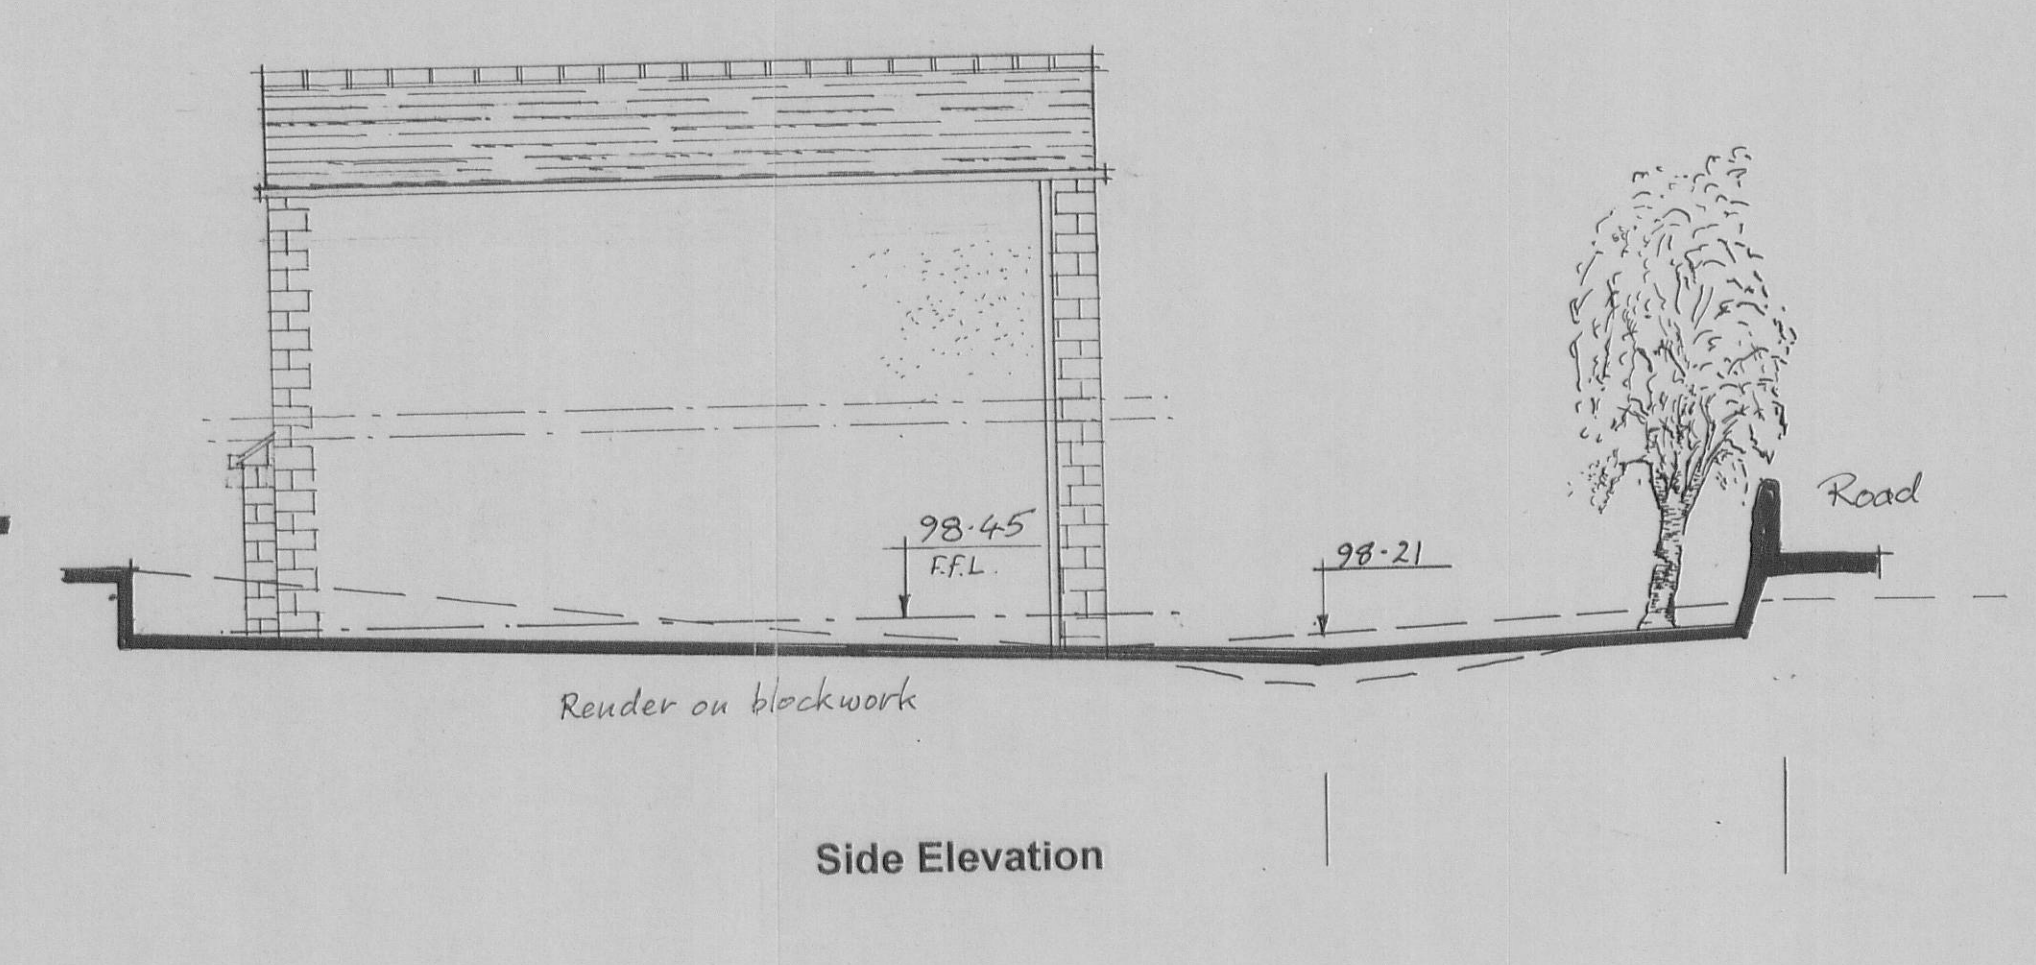


Side Elevation

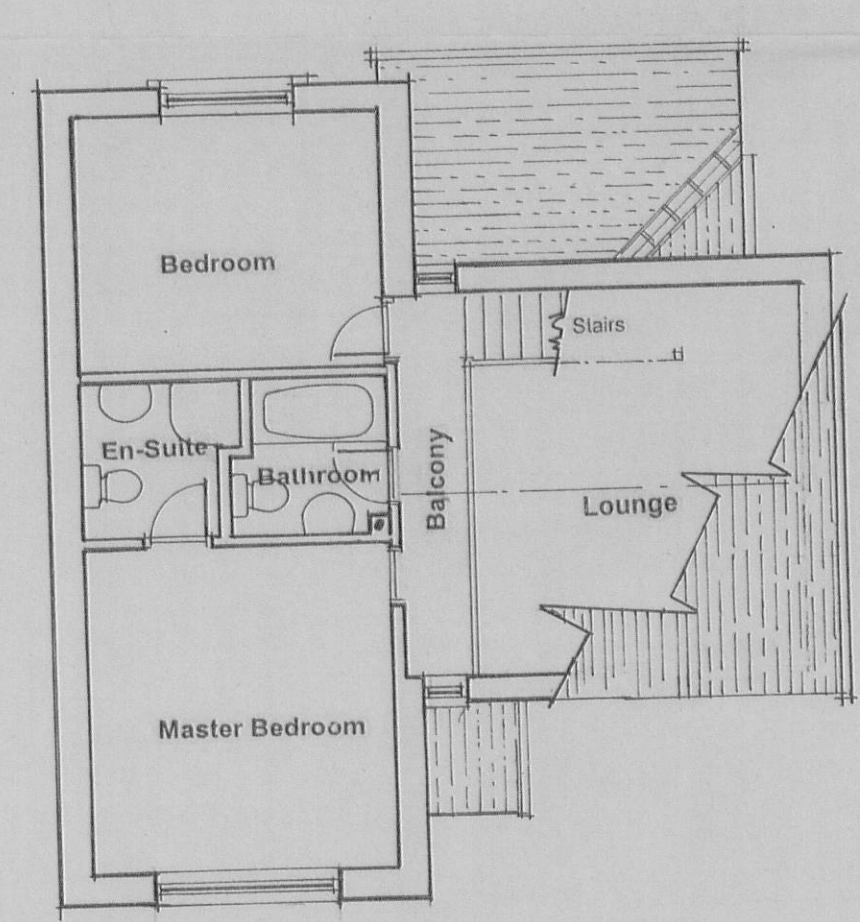

First Floor Plan

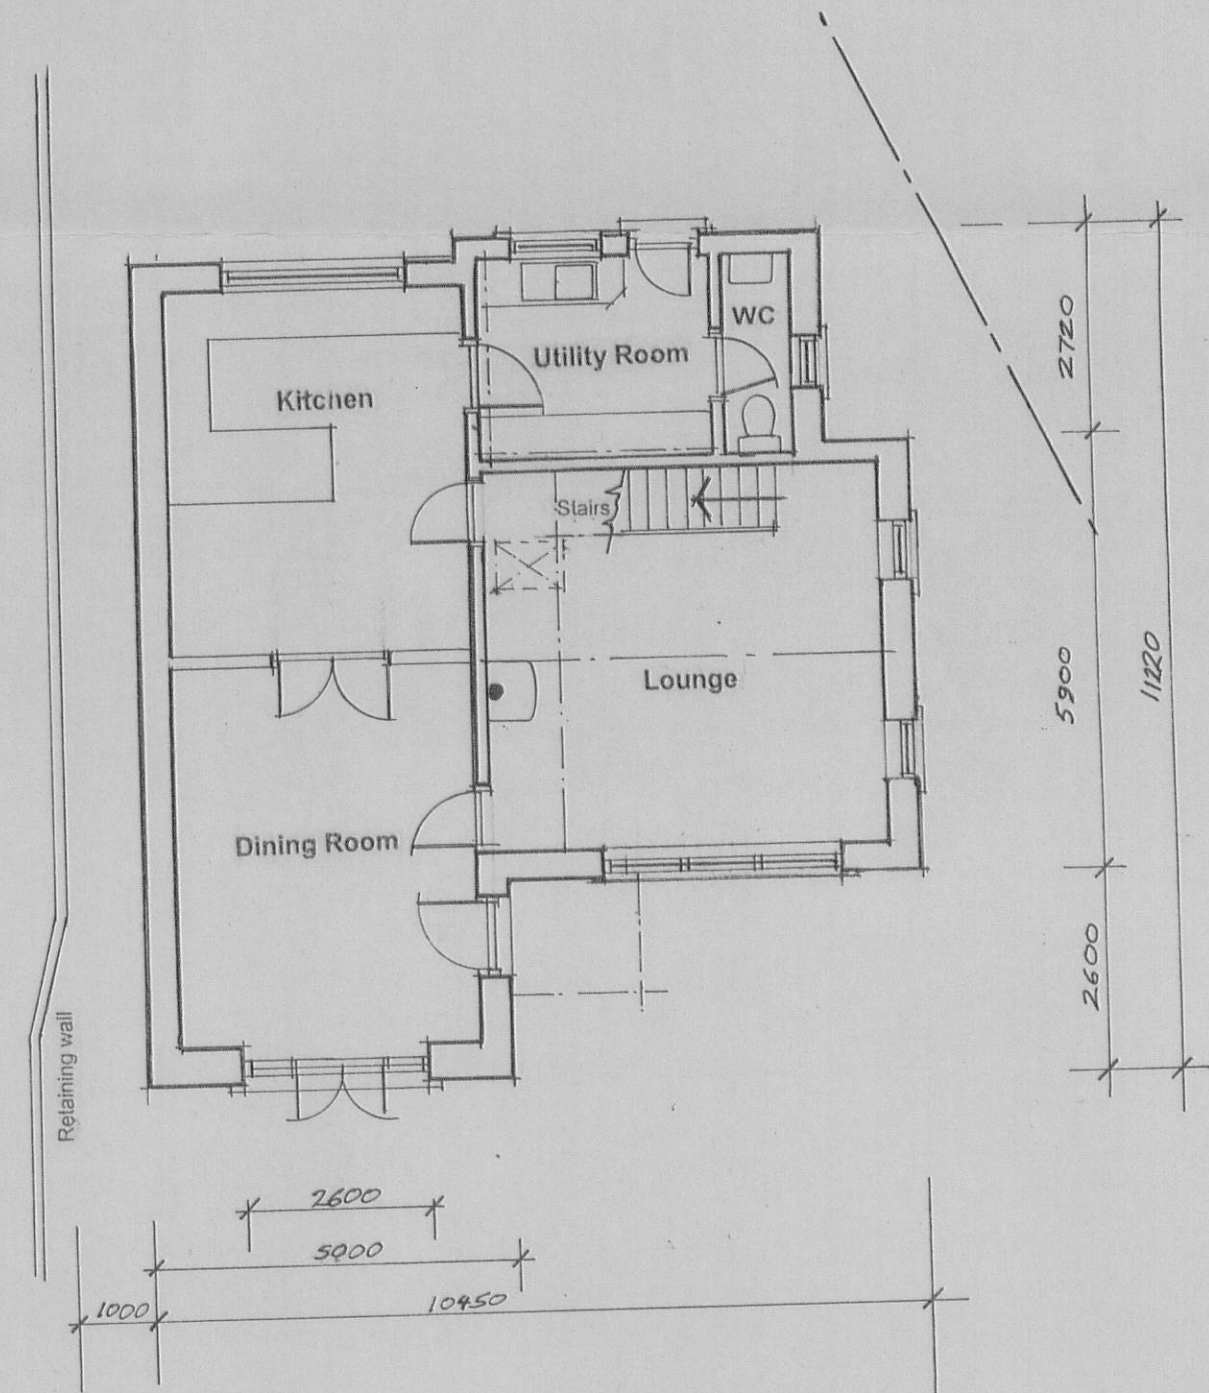

Ground Floor Plan

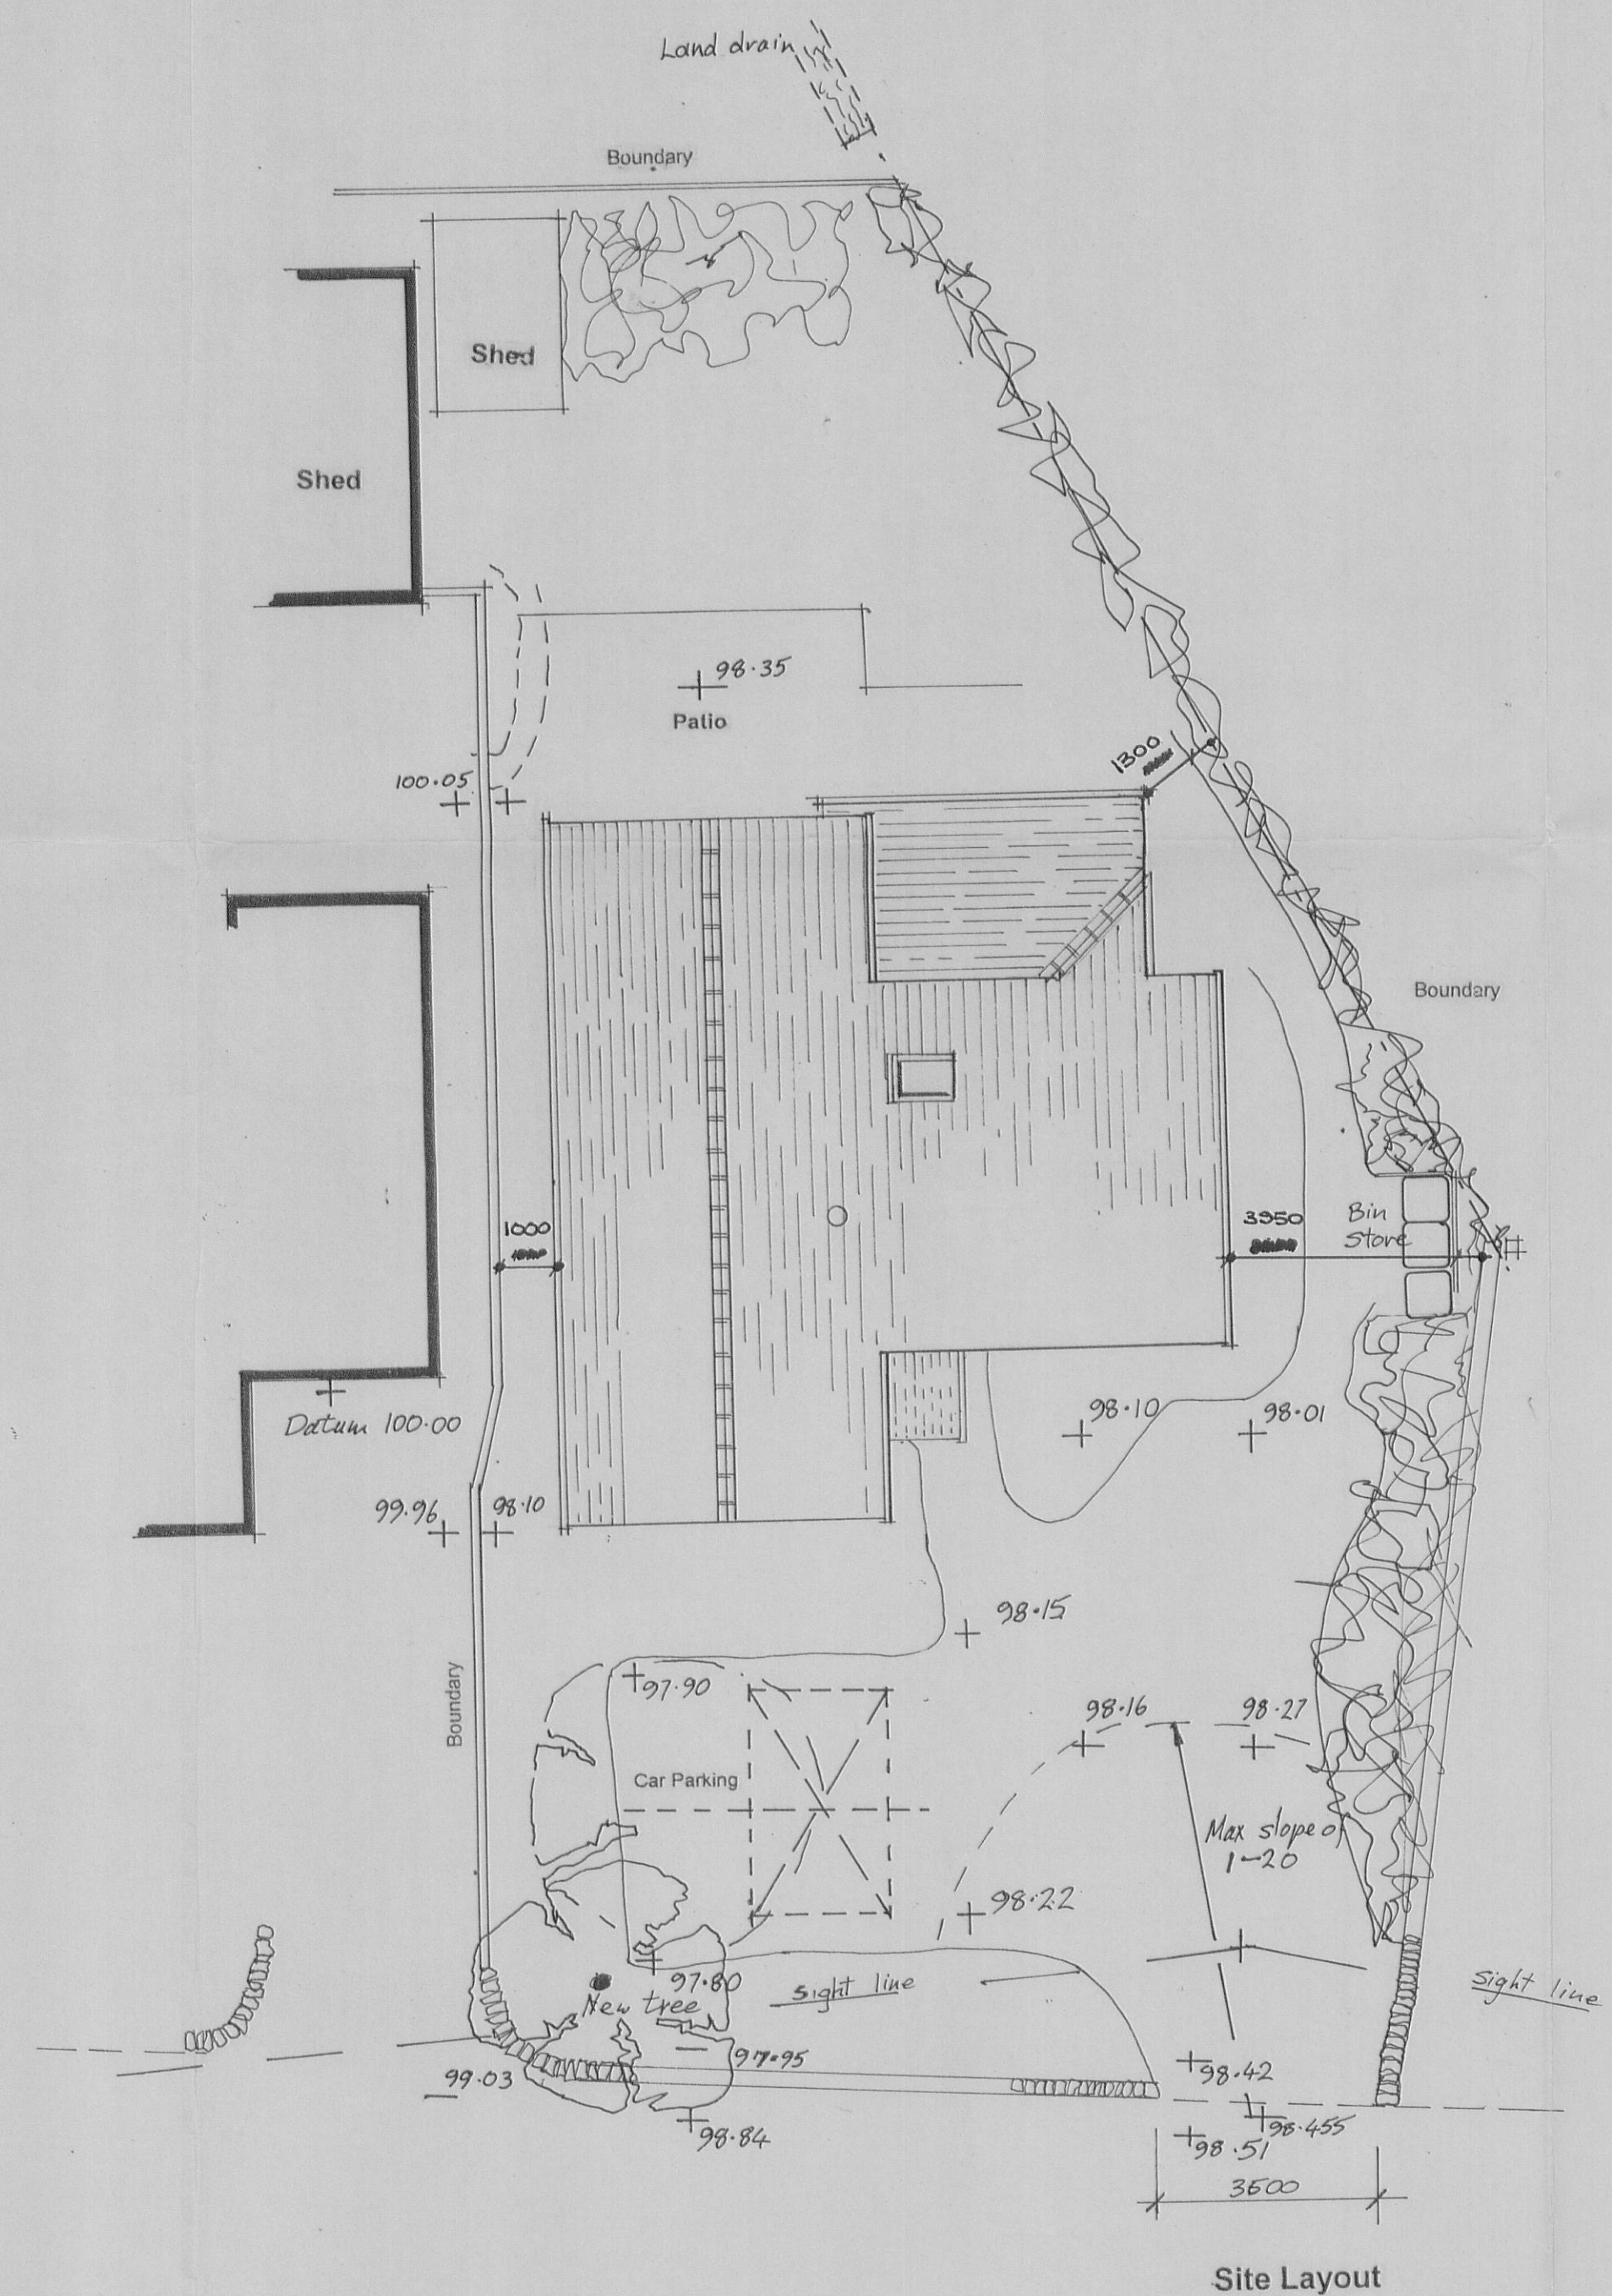

Site Layout

320110314P

Jeff Marshall & Associates
Architectural Designers and Surveyors,
Swindlehurst Barn, Back Lane, Grindleton,
Nr. Clitheroe, Lancs. BB7 4RW
Tel. 01200 440157

Project	Proposed Dwelling House on Land Adjacent to Orchard House		
Client	Dr & Mrs N Horsfield Orchard House, Slaidburn Rd., Grindleton.		
Title	Plans & Elevations		Drg N° 305/3/2 Rev.
Scale 1:100	Date 14/10/10	Drn JLM	