
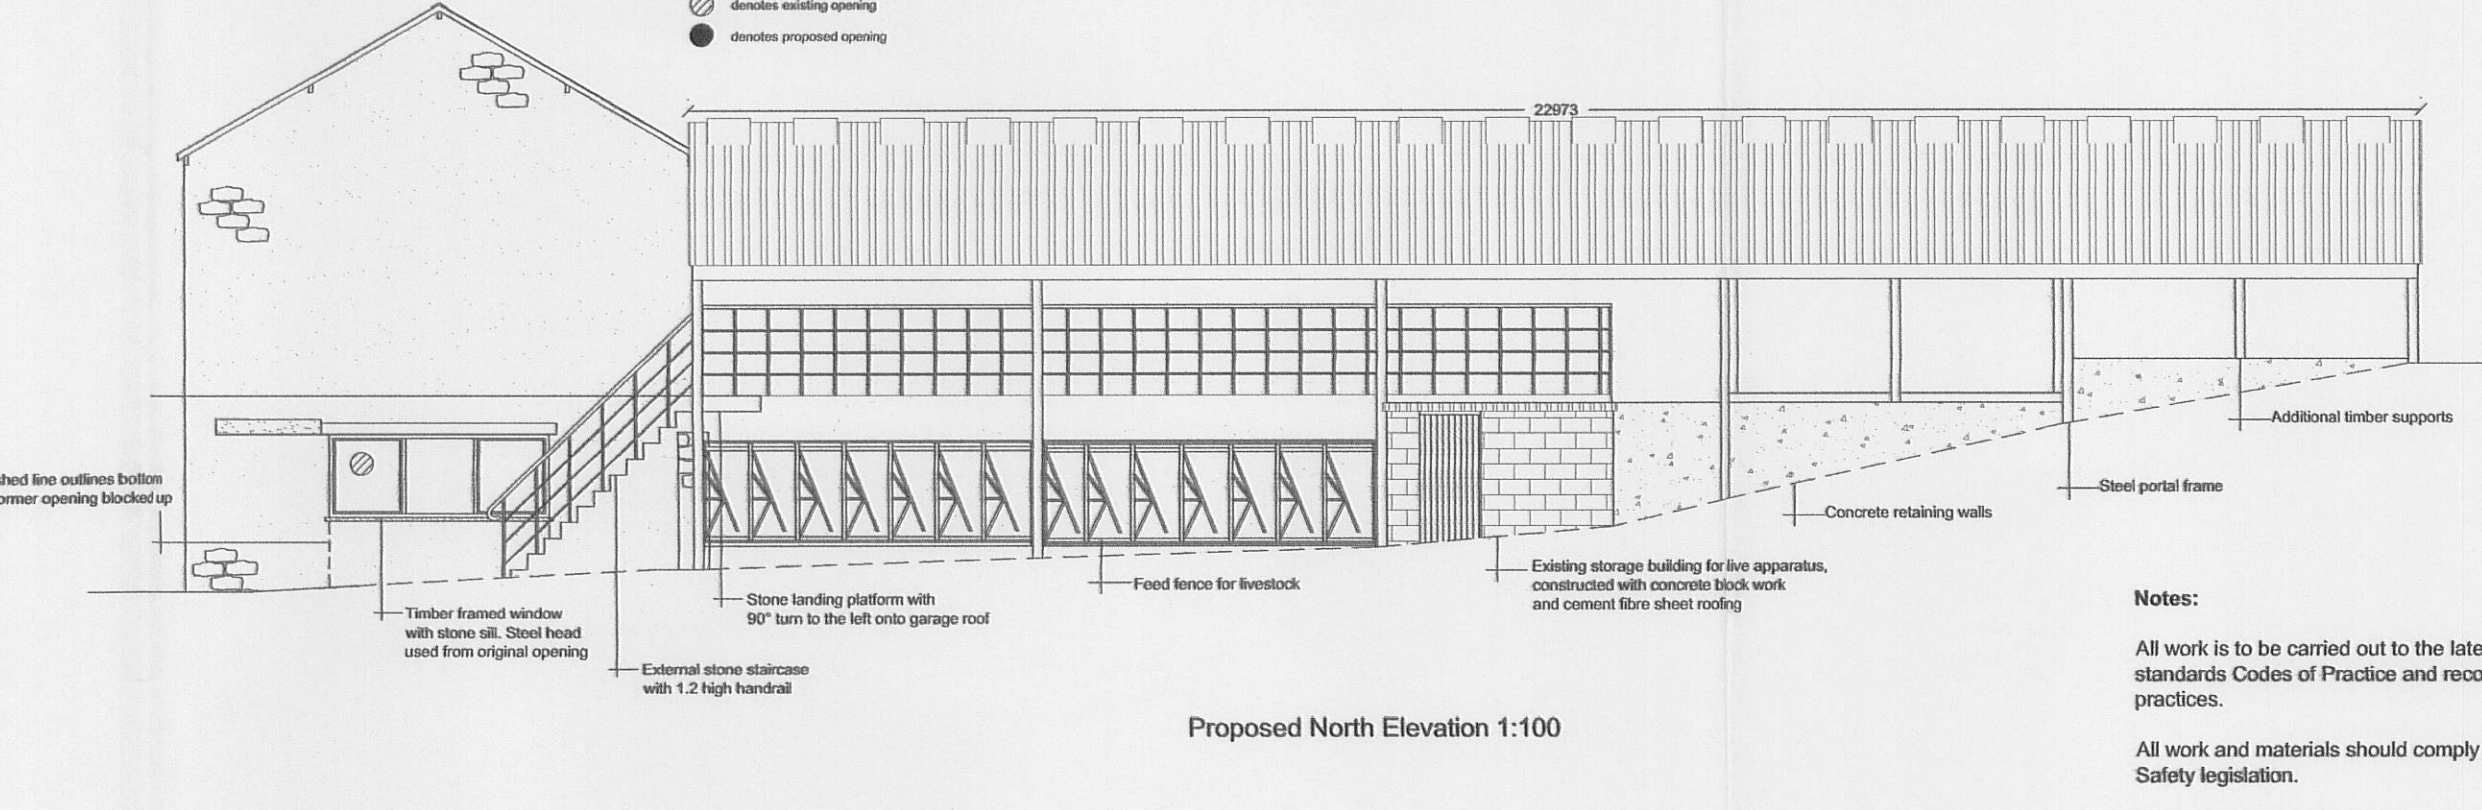
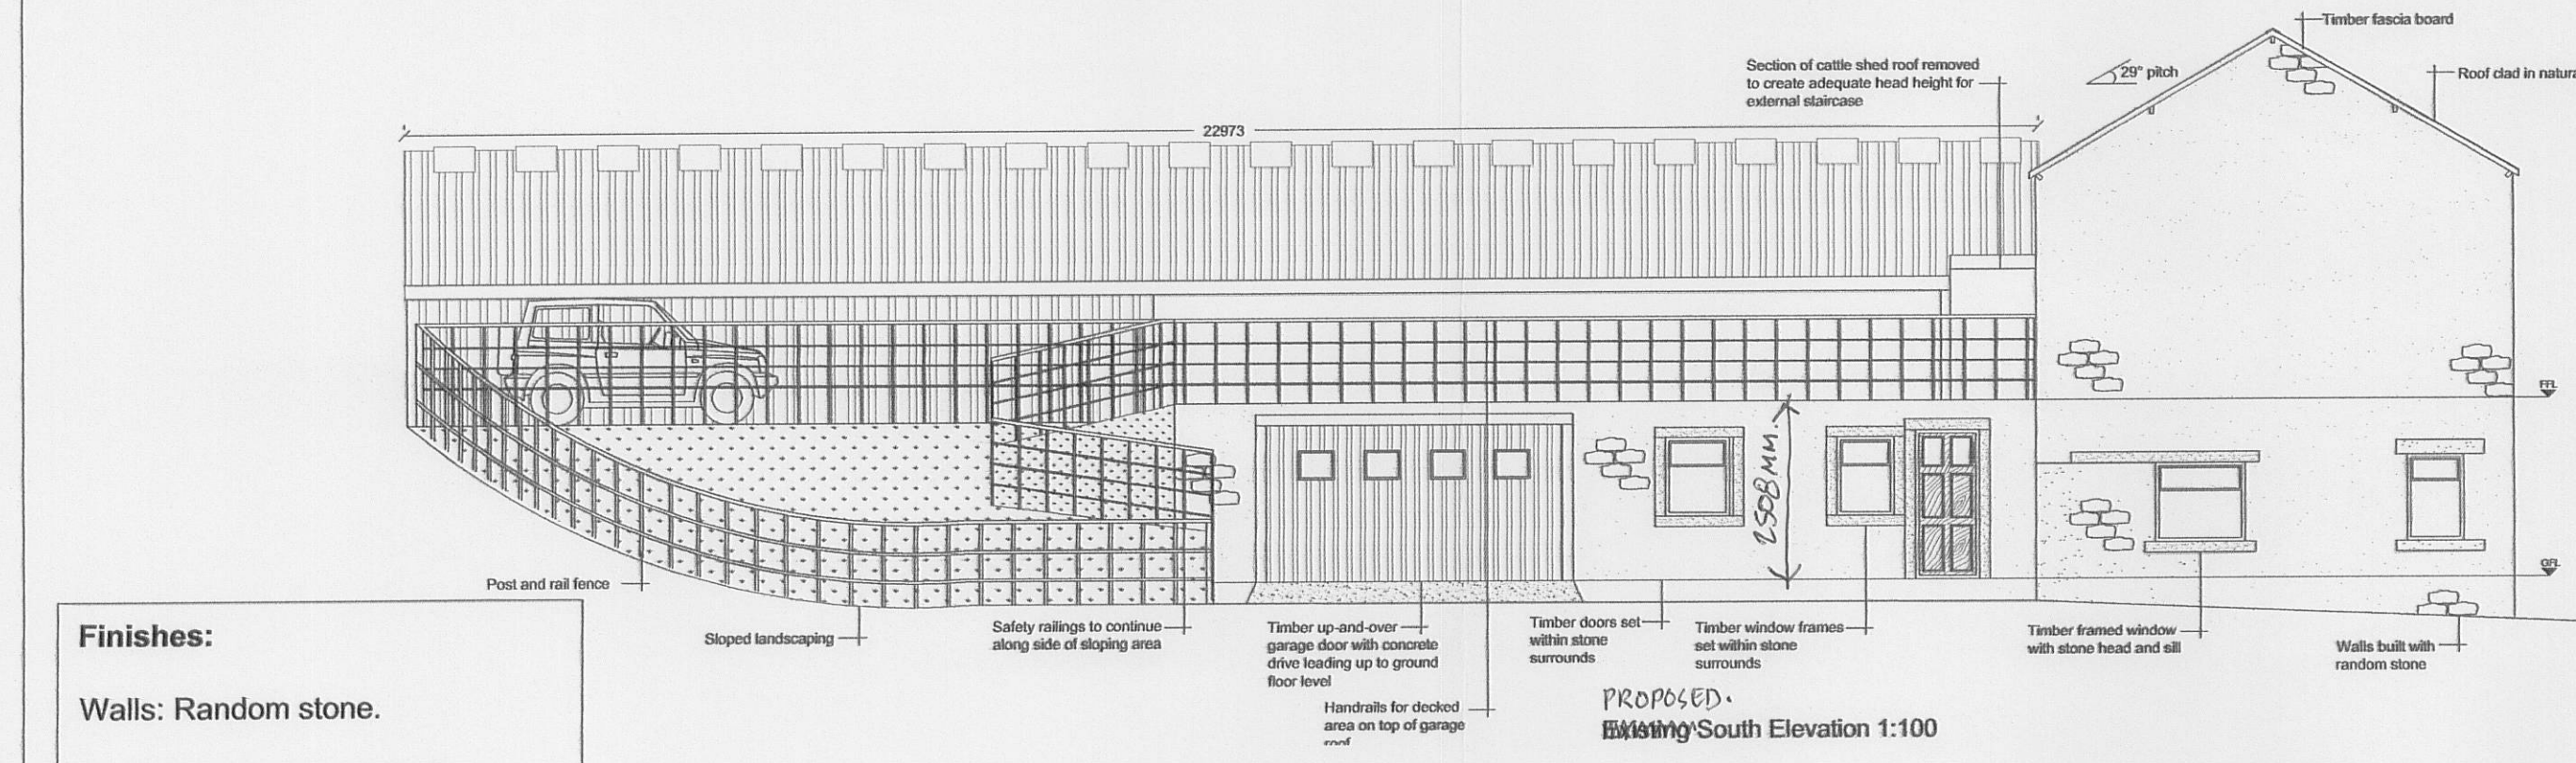
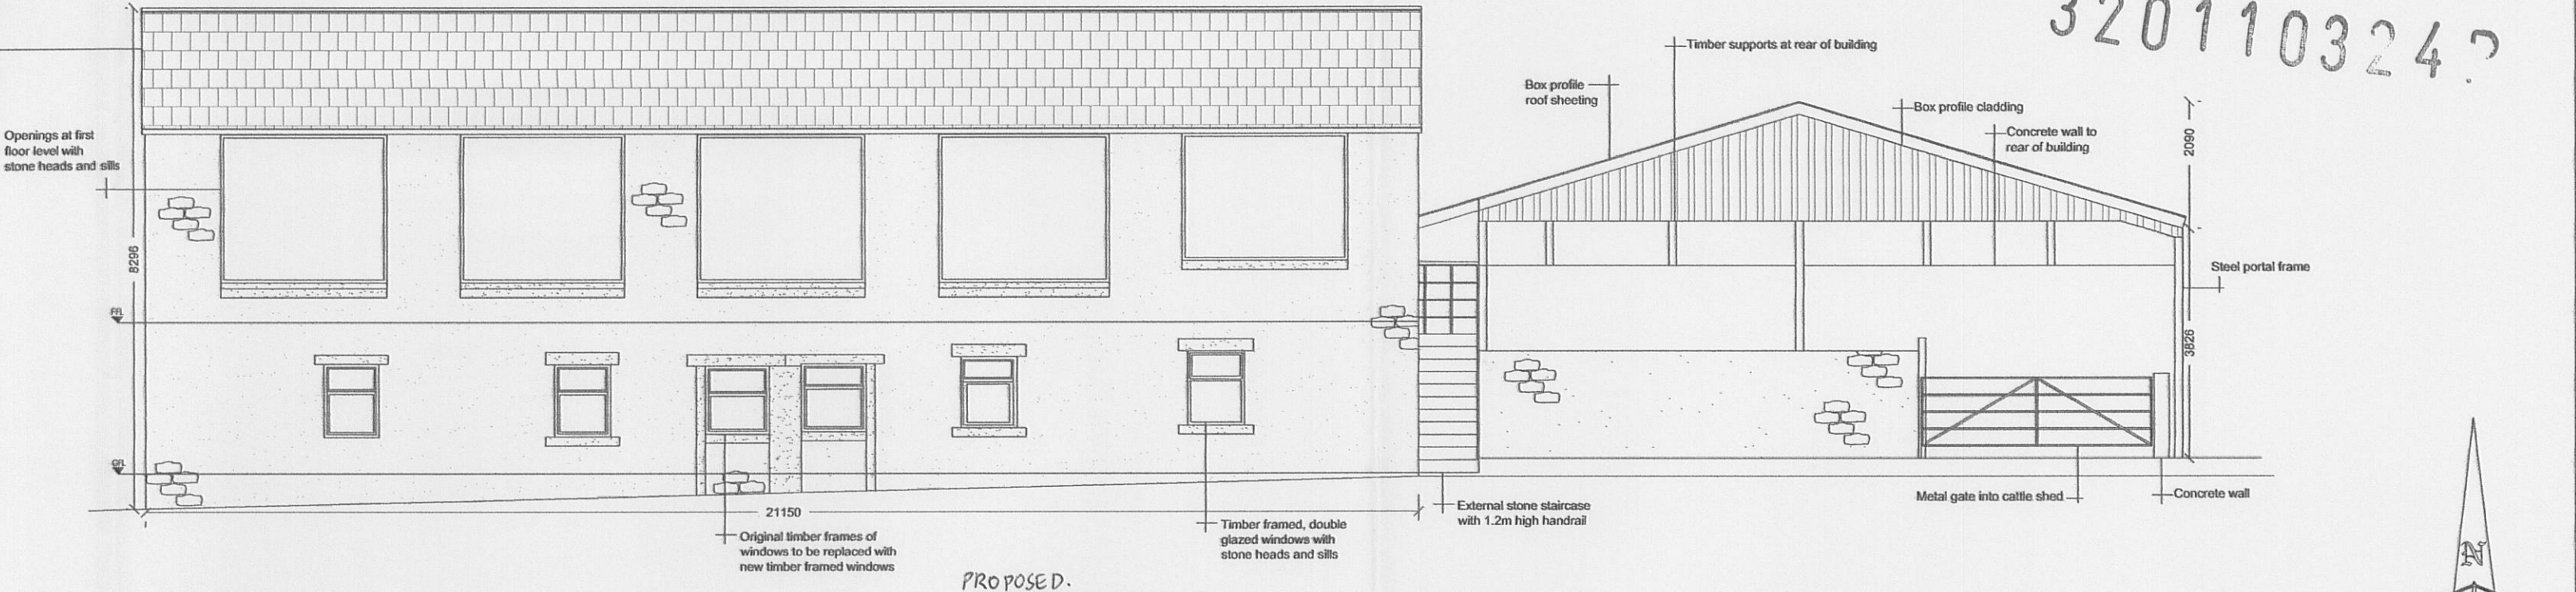
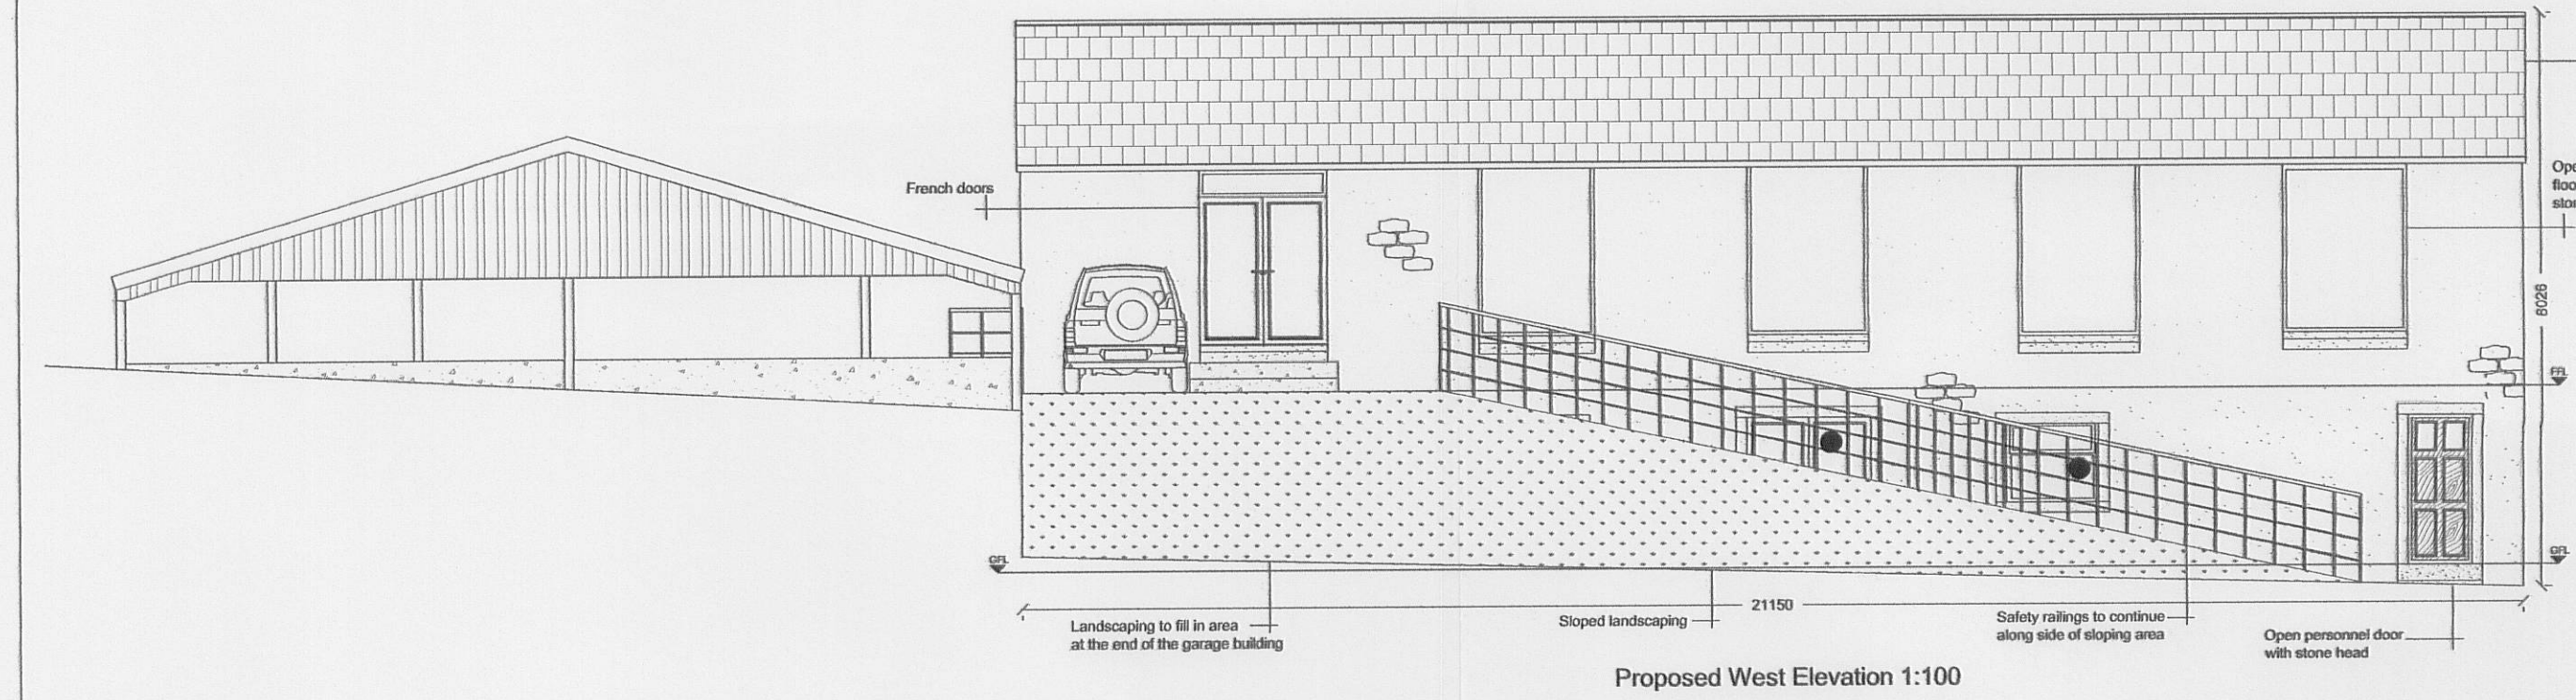
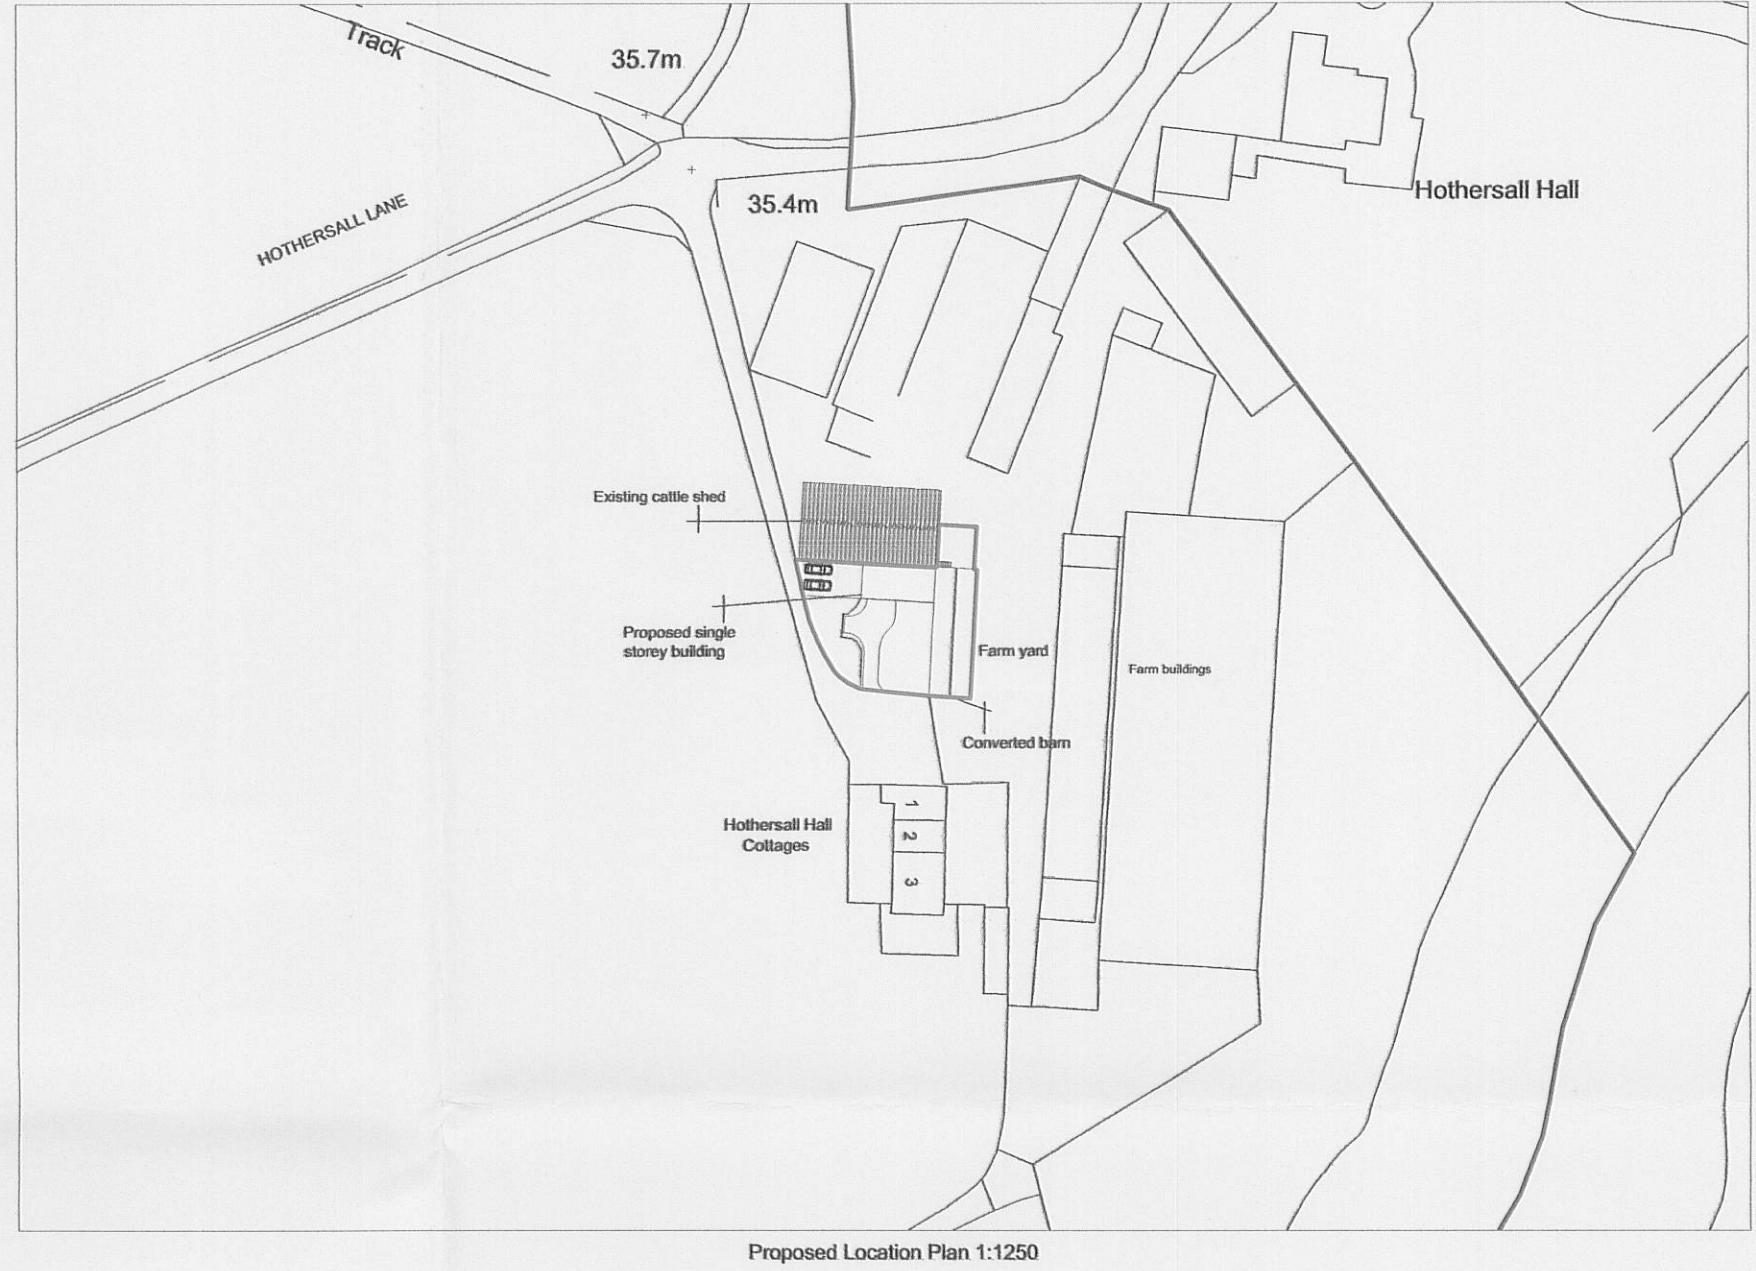
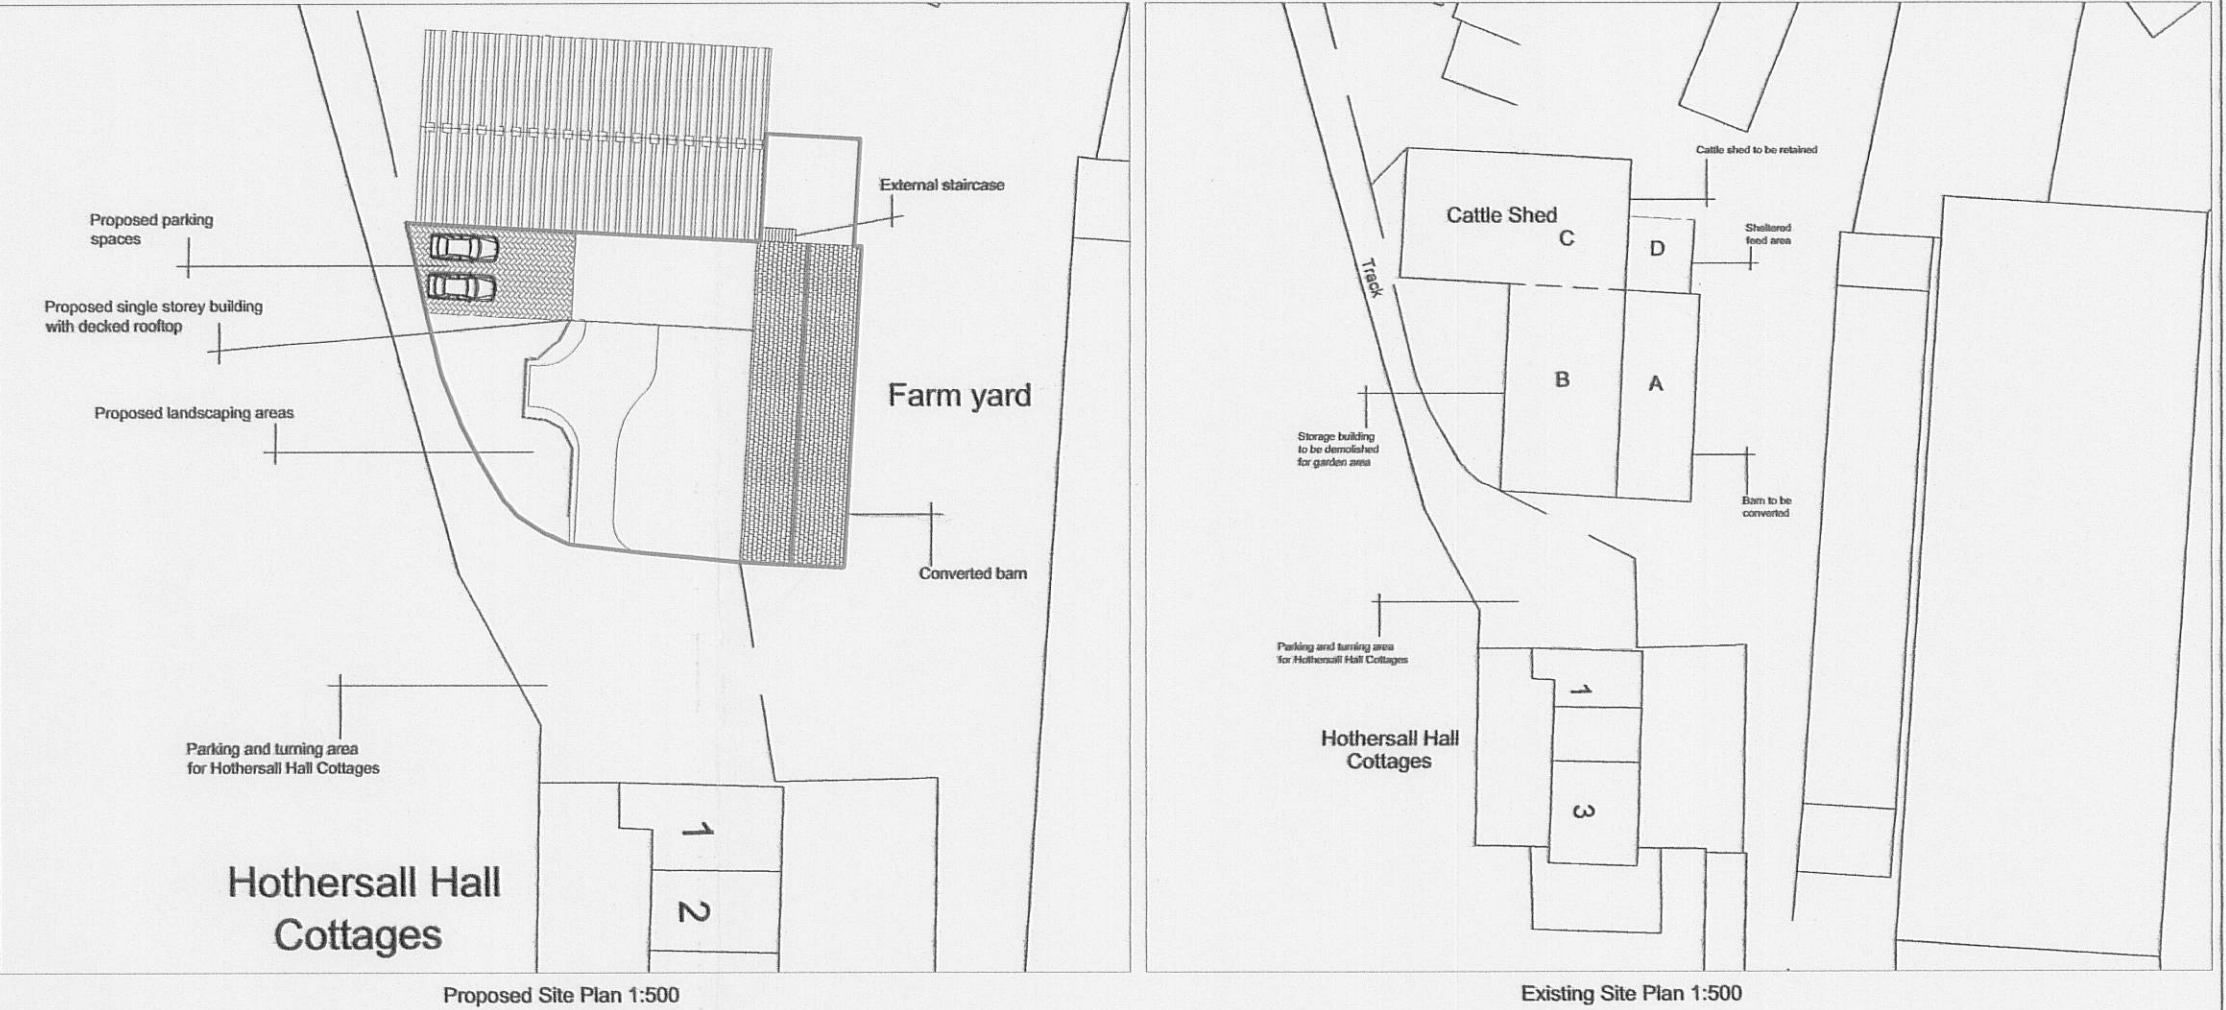
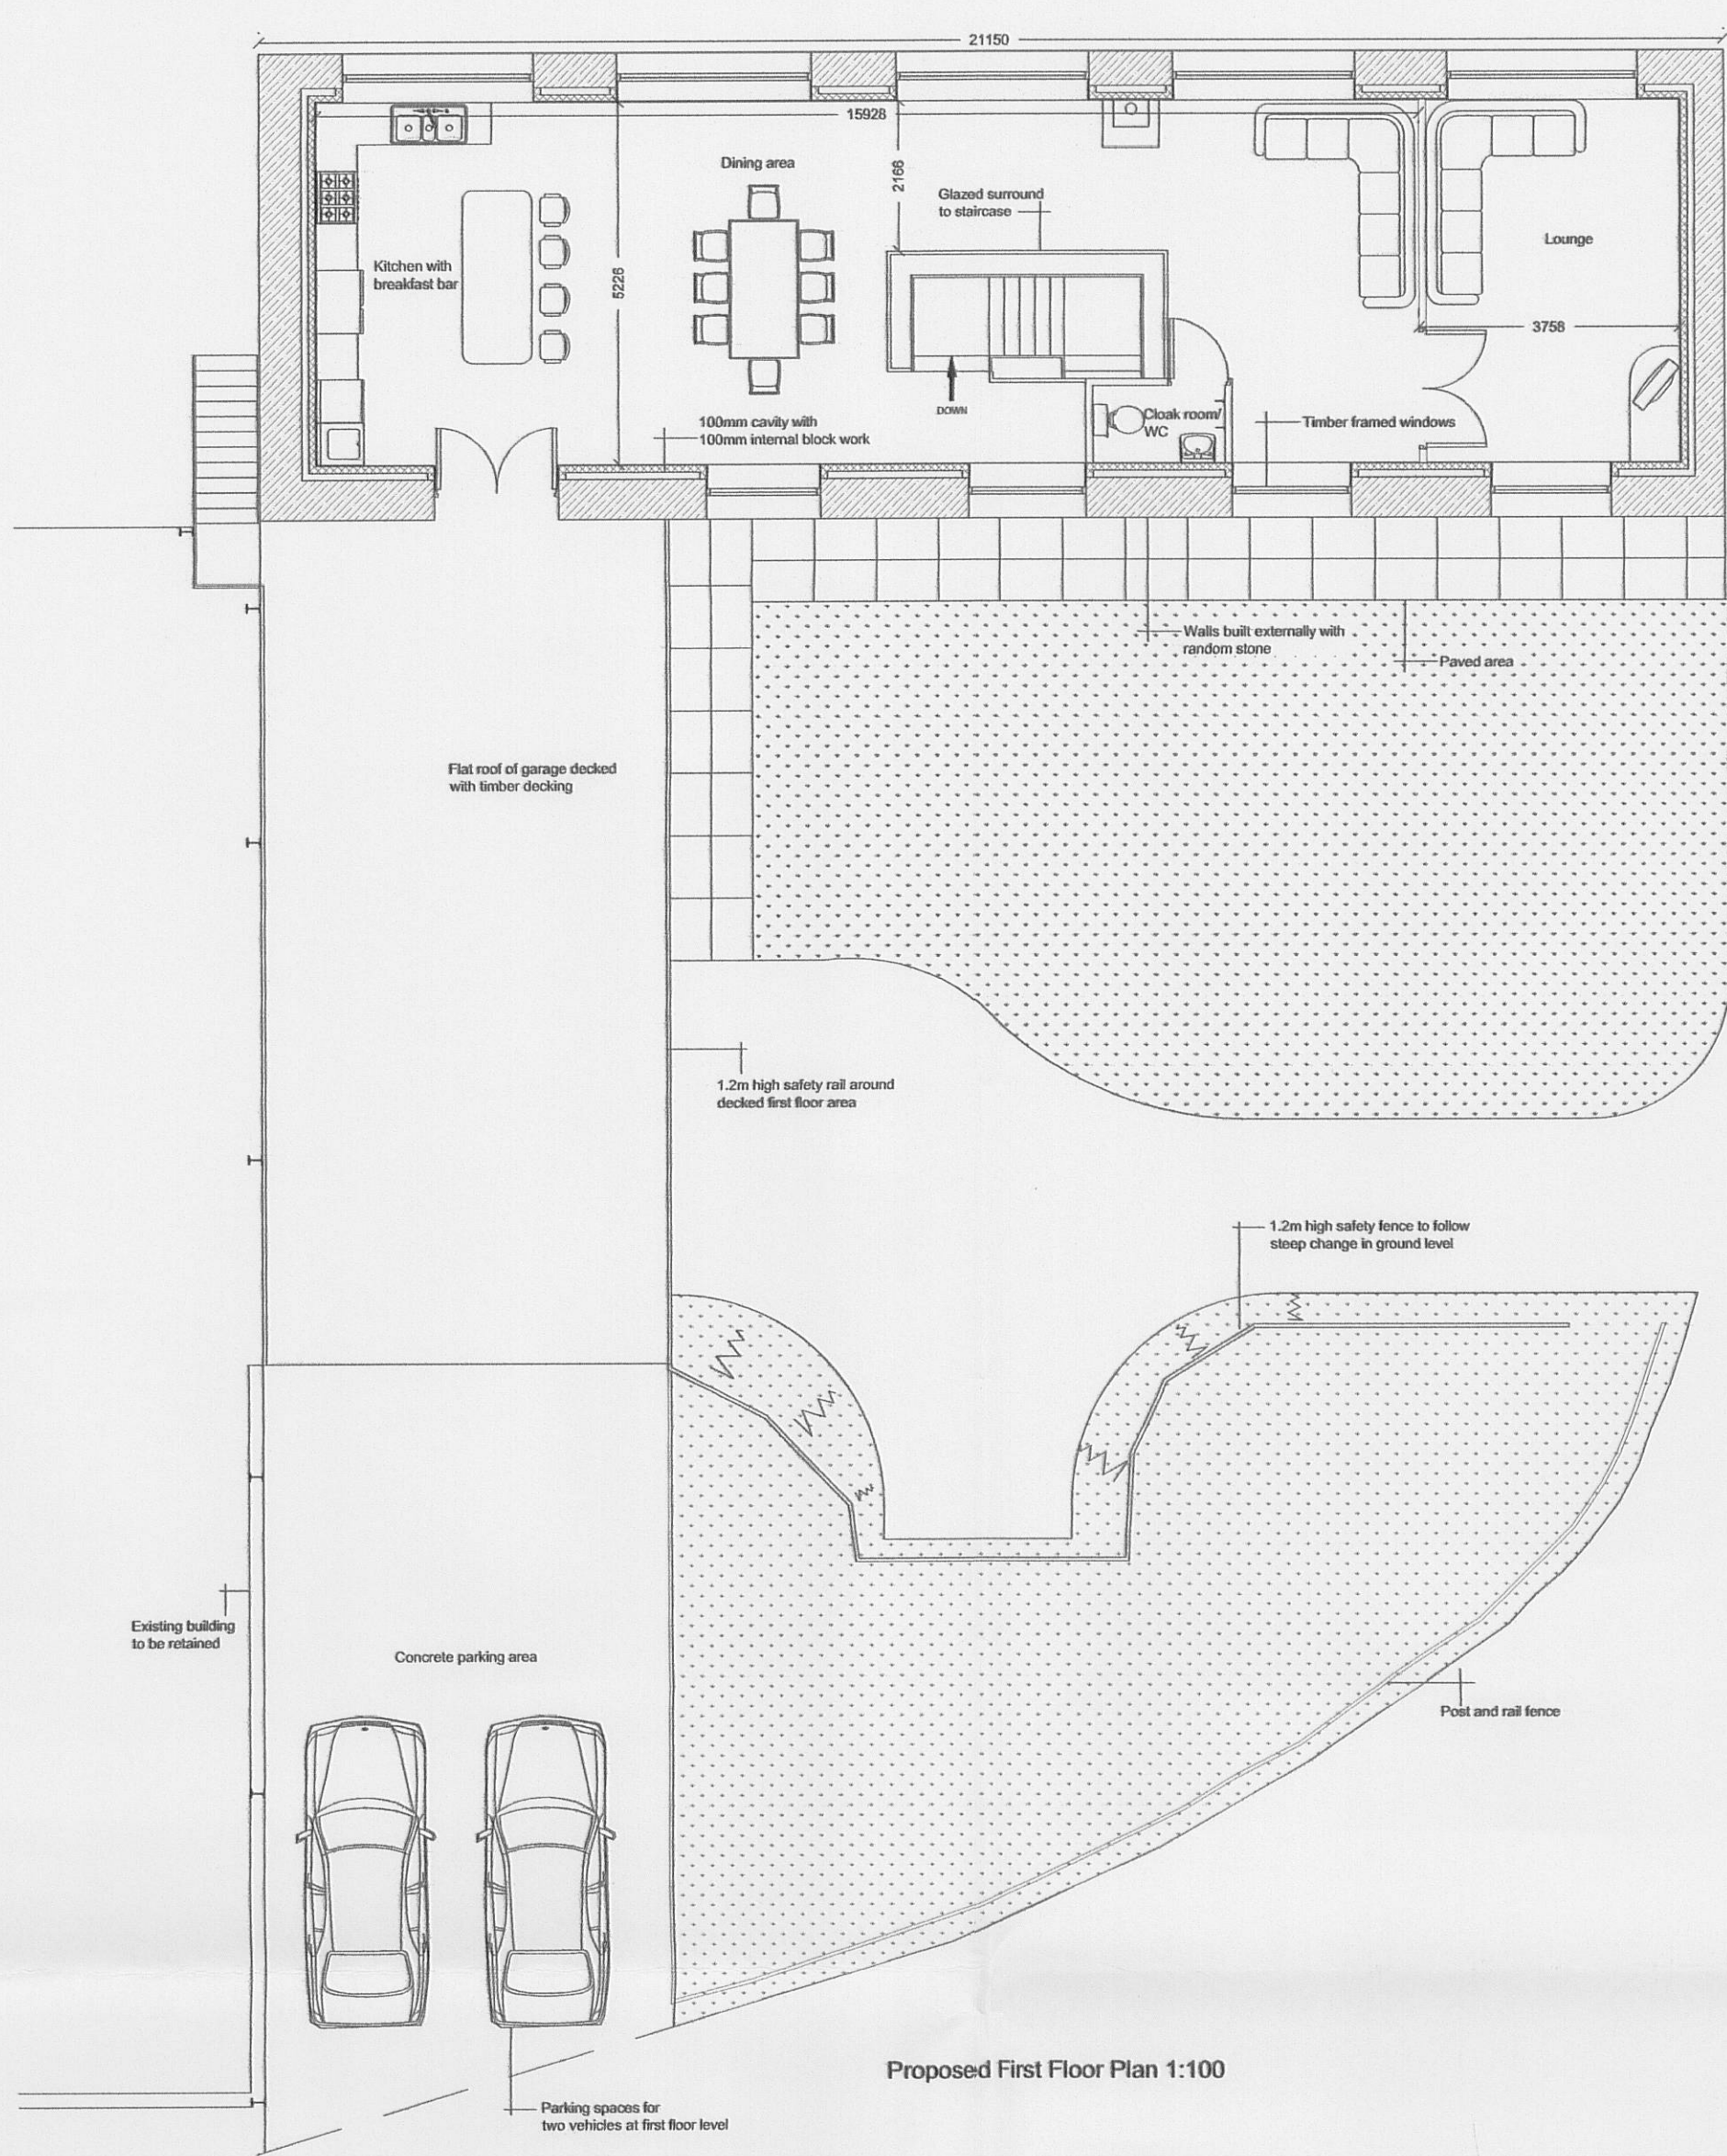


Proposed Barn Conversion at Hothersall Farm, Hothersall Lane, Ribchester, Preston, PR3 2XB~

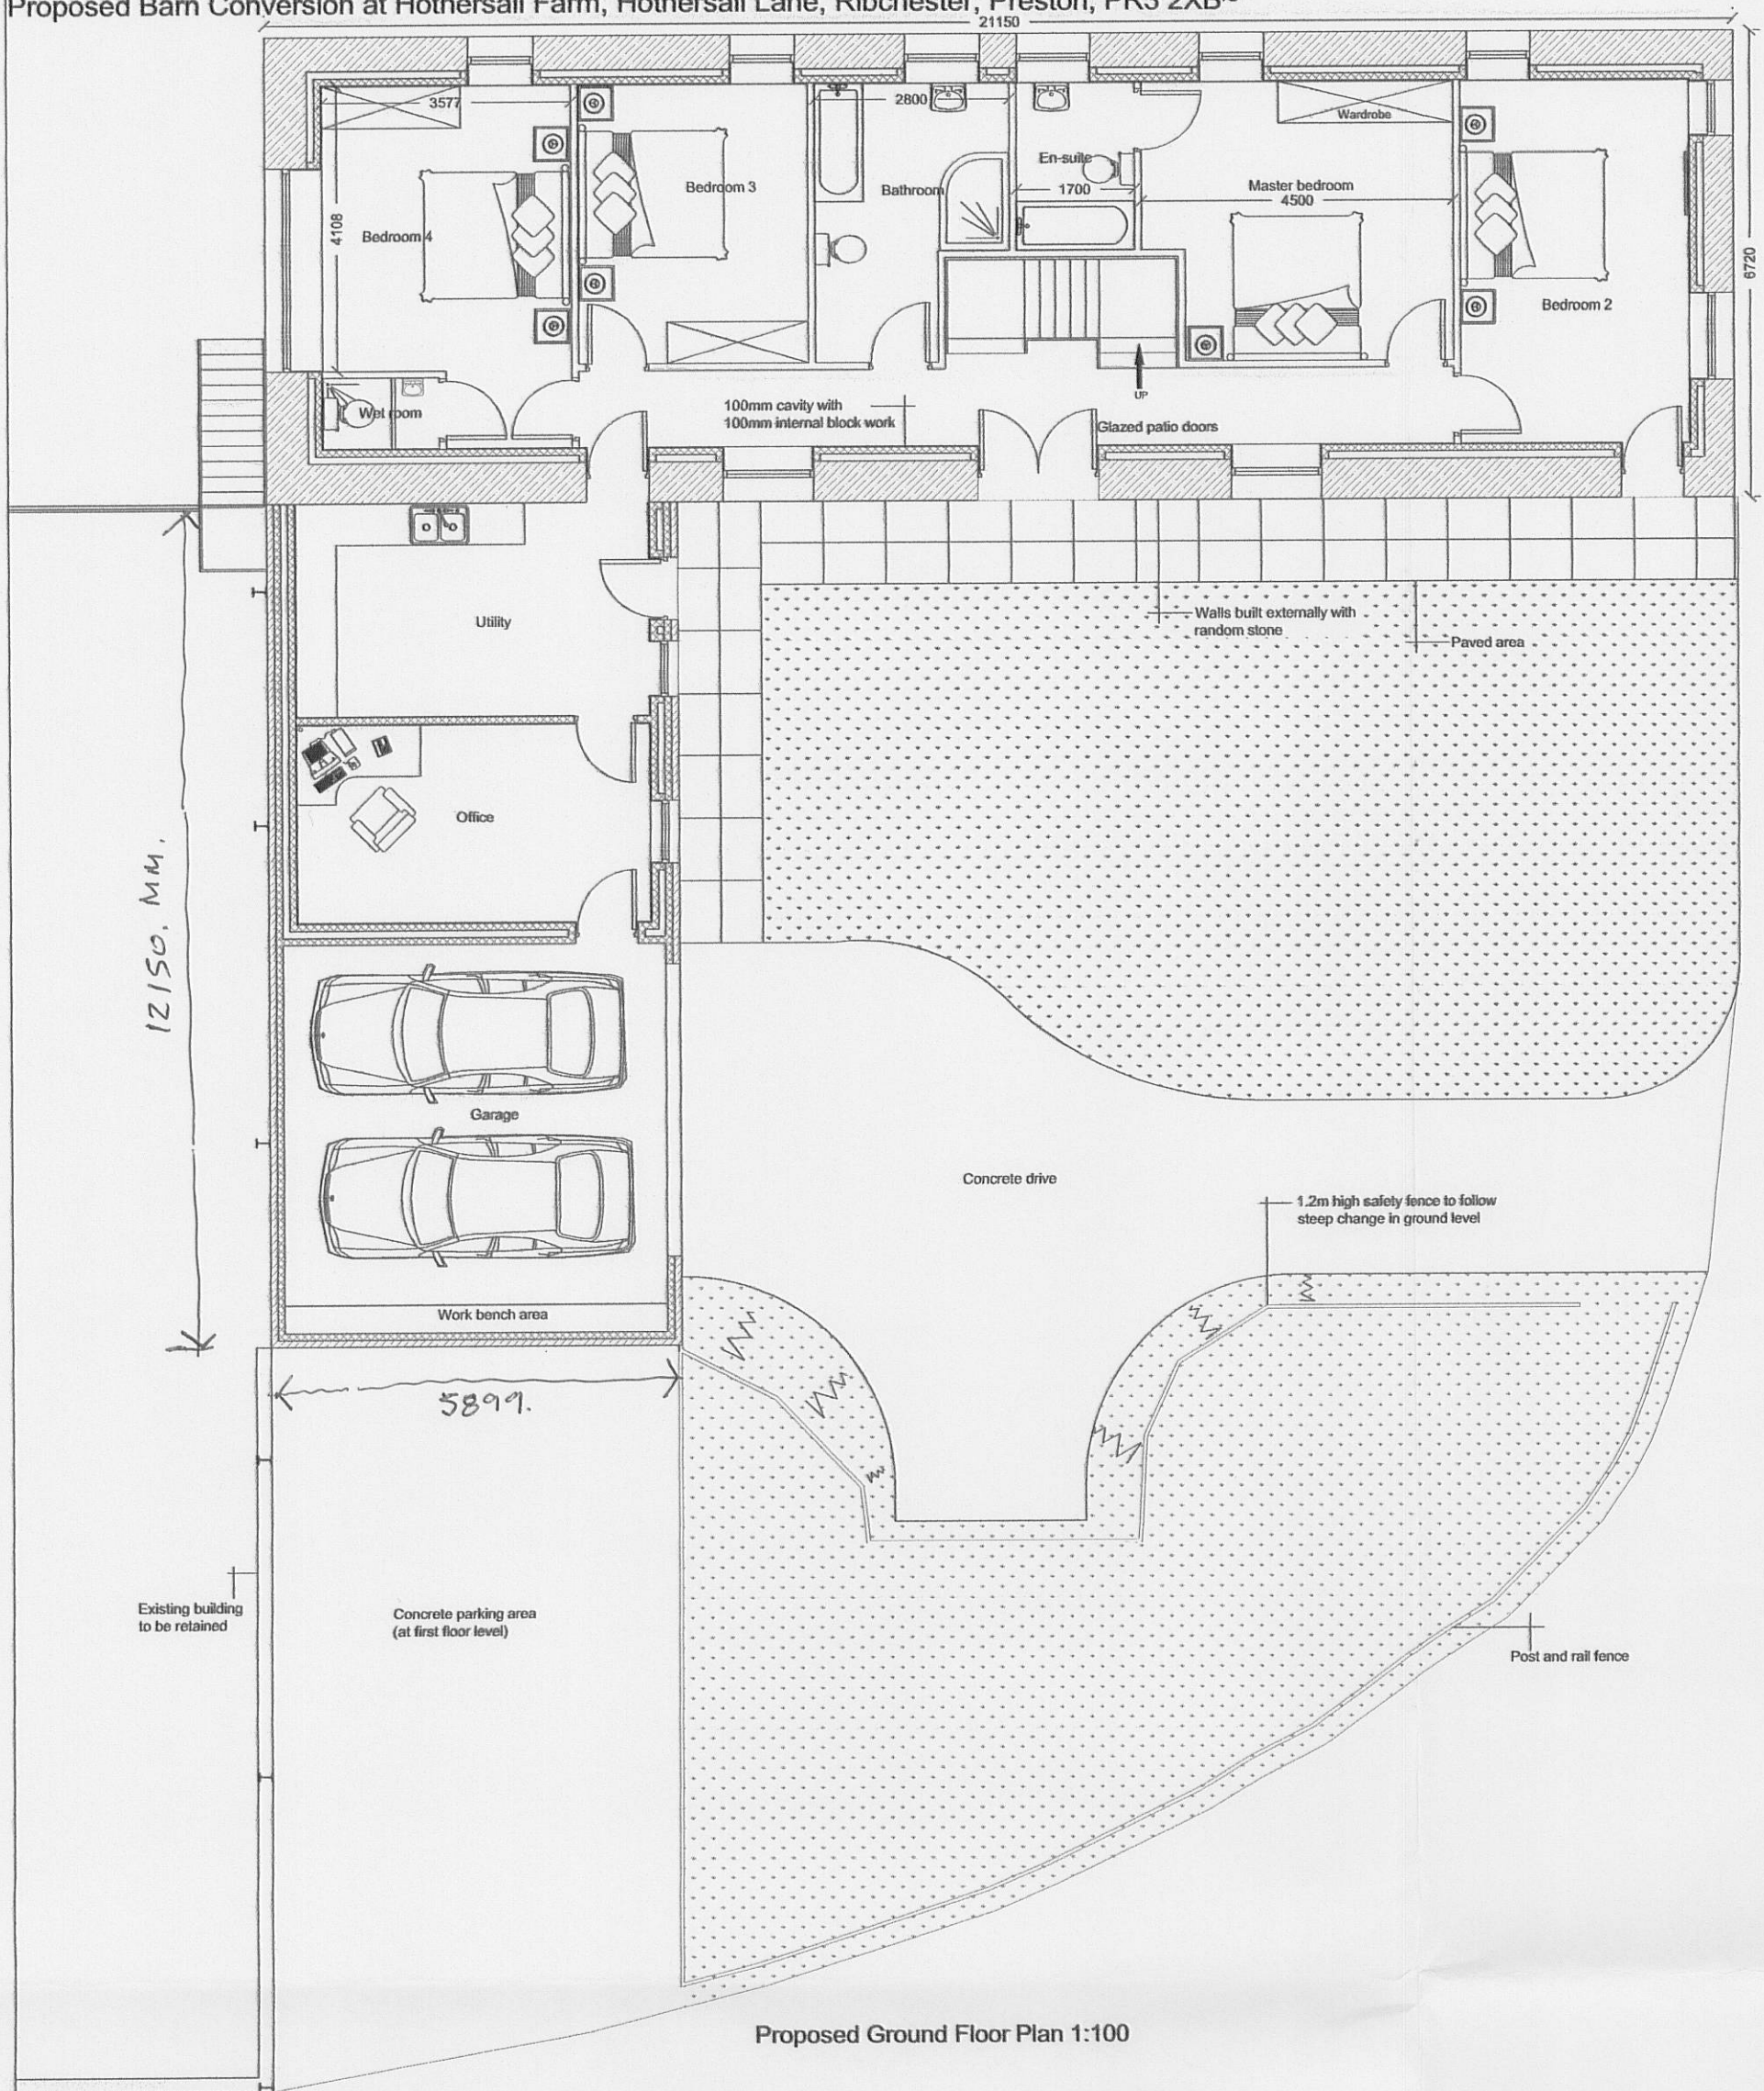

Finishes:

Walls: Random stone.

Roof: Selected Natural Slate.

Windows / Doors: Timber

Rain Water Goods: uPVC Black.

NB:

● denotes new proposed opening in existing building fabric

Notes:

All work is to be carried out to the latest current British standards Codes of Practice and recognised working practices.

All work and materials should comply with Health and Safety legislation.

All dimensions are in millimetres where explicitly shown otherwise.

The contractor should check and certify all dimensions as work proceeds and notify the architect of any discrepancies.

Do not scale off the drawings, if in doubt ask.

PLANNING DRAWING - Proposed floor plans and elevations

G H A
Gary Hearty Associates

Chartered Surveyors
34 Wellgate
Clitheroe
Lancashire BB7 2DP

T: 01200 442301
F: 01200 442302
Email: info@ghaonline.co.uk

Title: Proposed Barn Conversion
Hothersall Farm
Hothersall Lane
Ribchester
Preston
PR3 2XB

Project No: BLE/189/1117/02 **Drawn:** RB

Client: Mr G. Blezard

Date: 21.04.10 **Scale:** 1:100/500/1250

Amendments: