


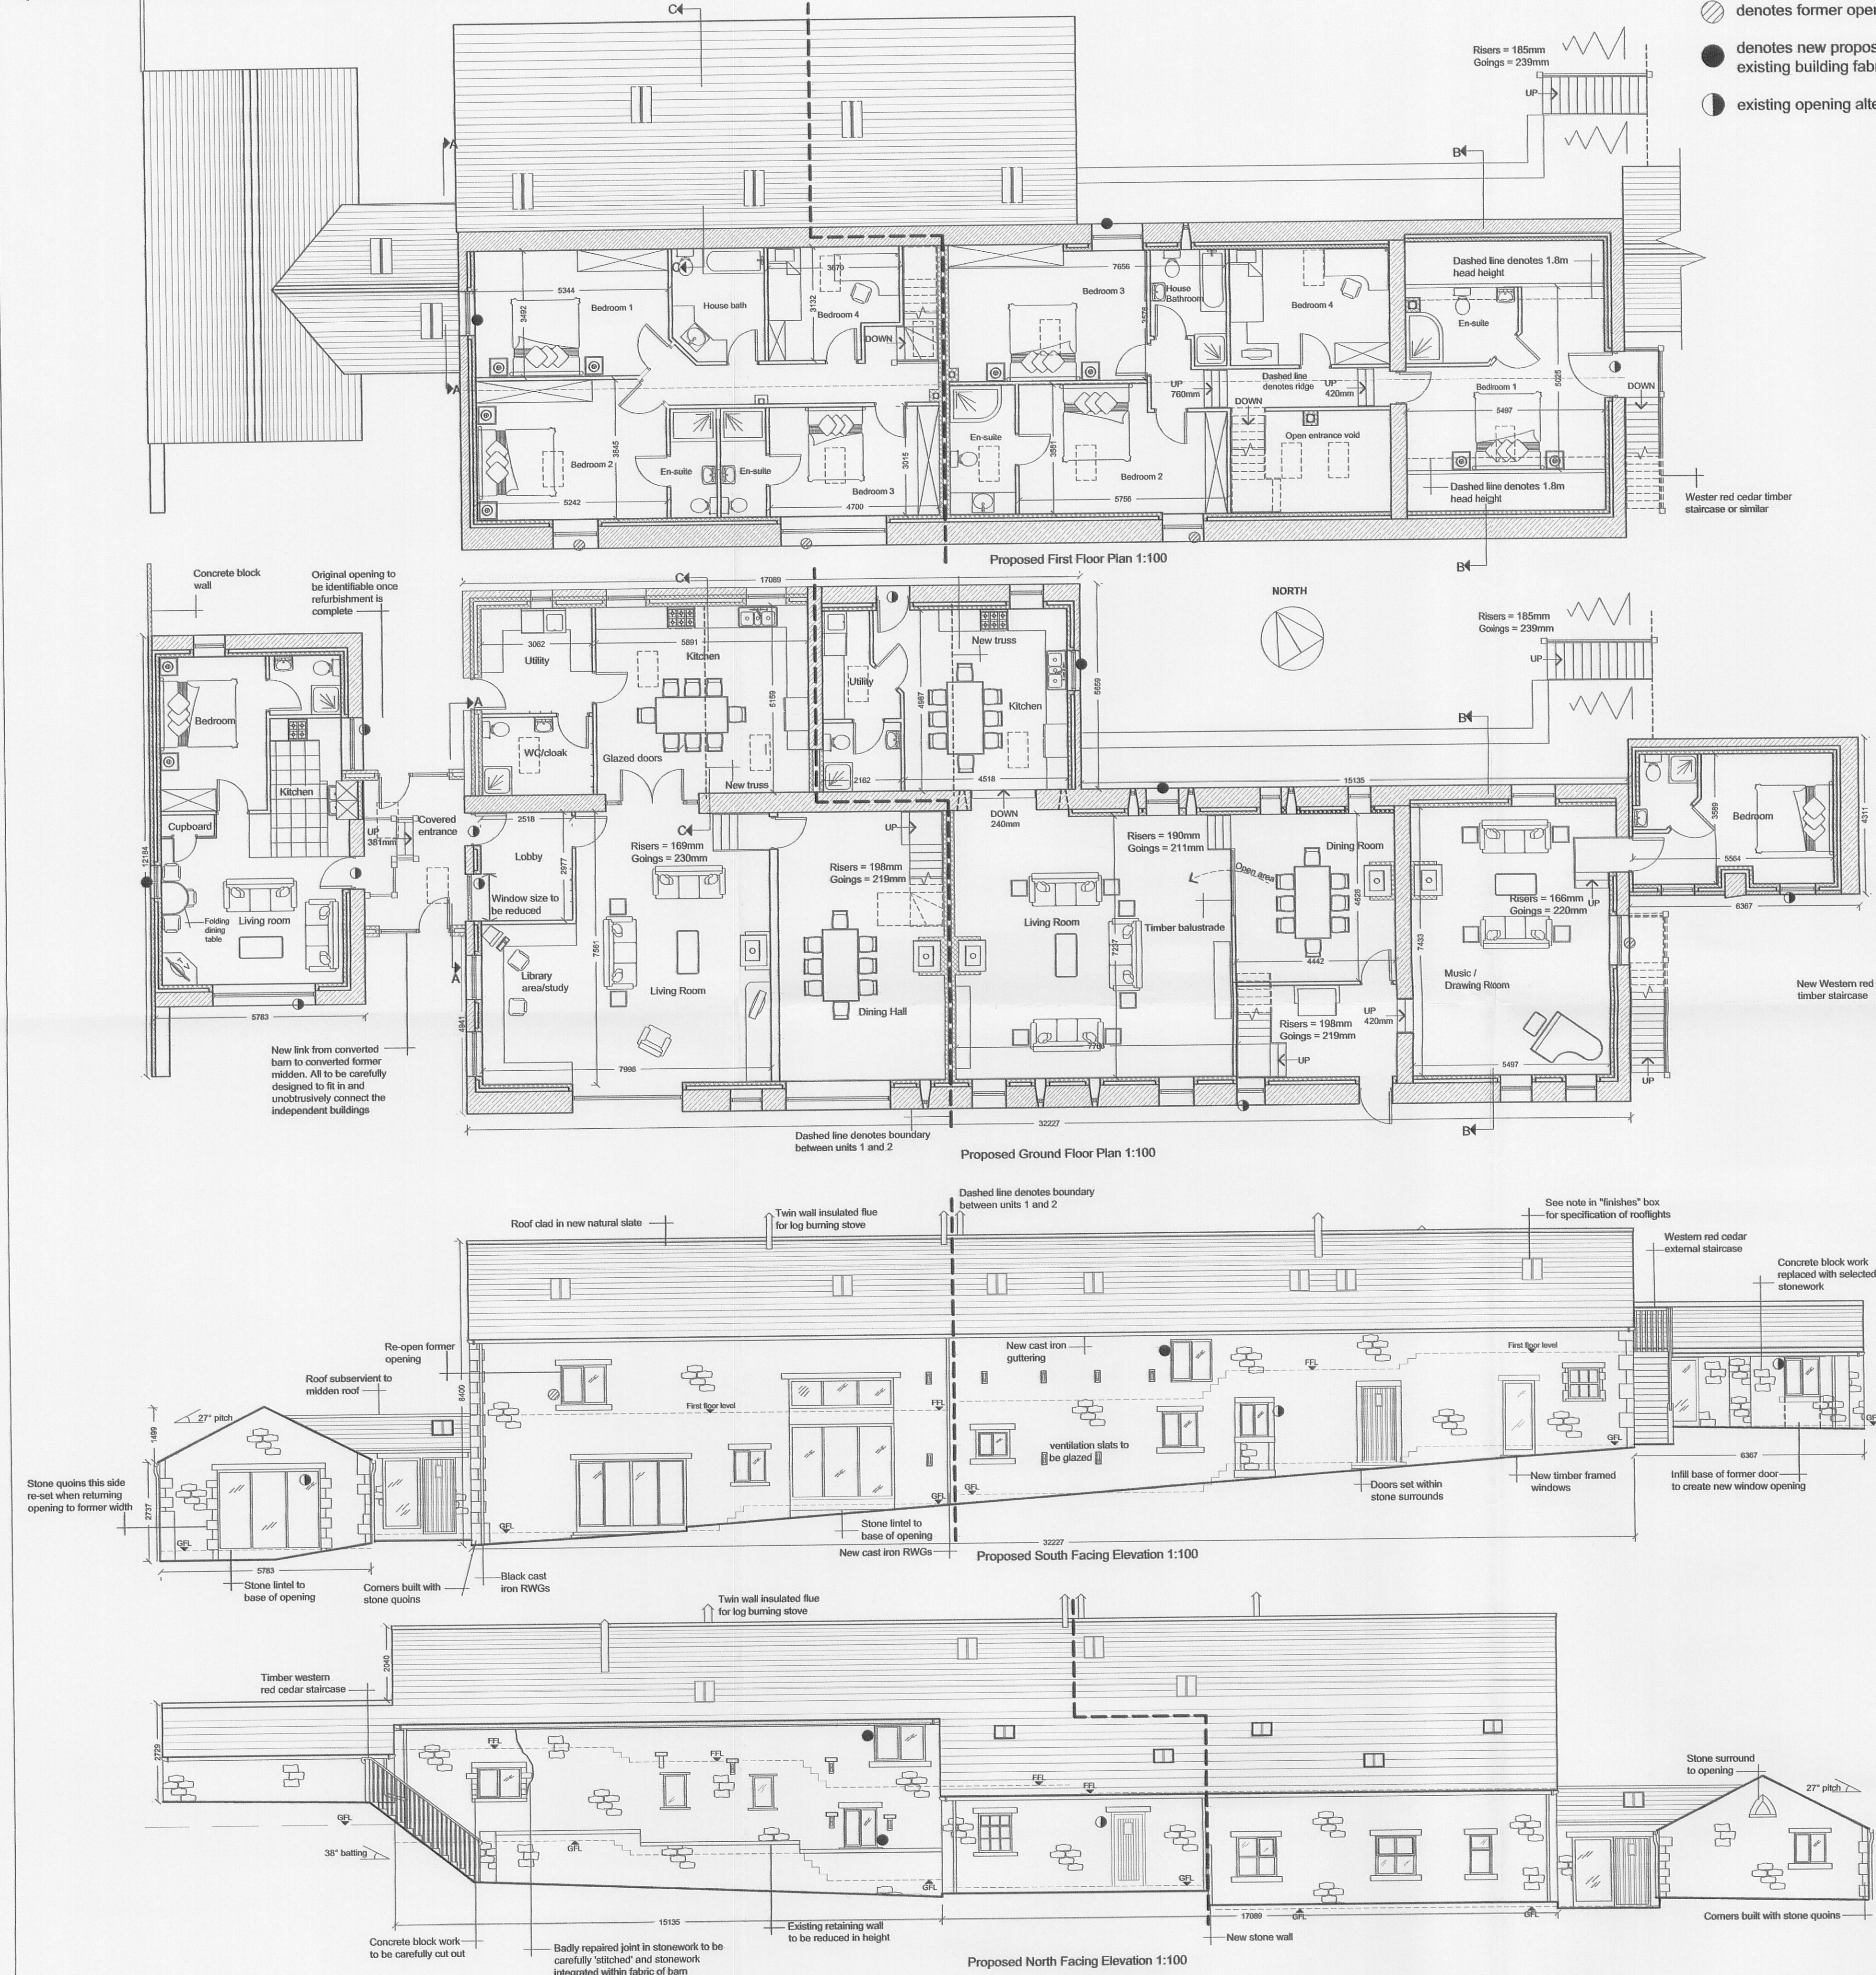

NB:

- denotes former opening reopened
- denotes new proposed opening in existing building fabric
- existing opening altered

Finishes:


Walls: Random stone.

Roof: Selected Natural Slate.

Windows / Doors: Natural Oak

Rain Water Goods: uPVC Black.

Roof lights: all Velux GGLC04 conservation roof lights

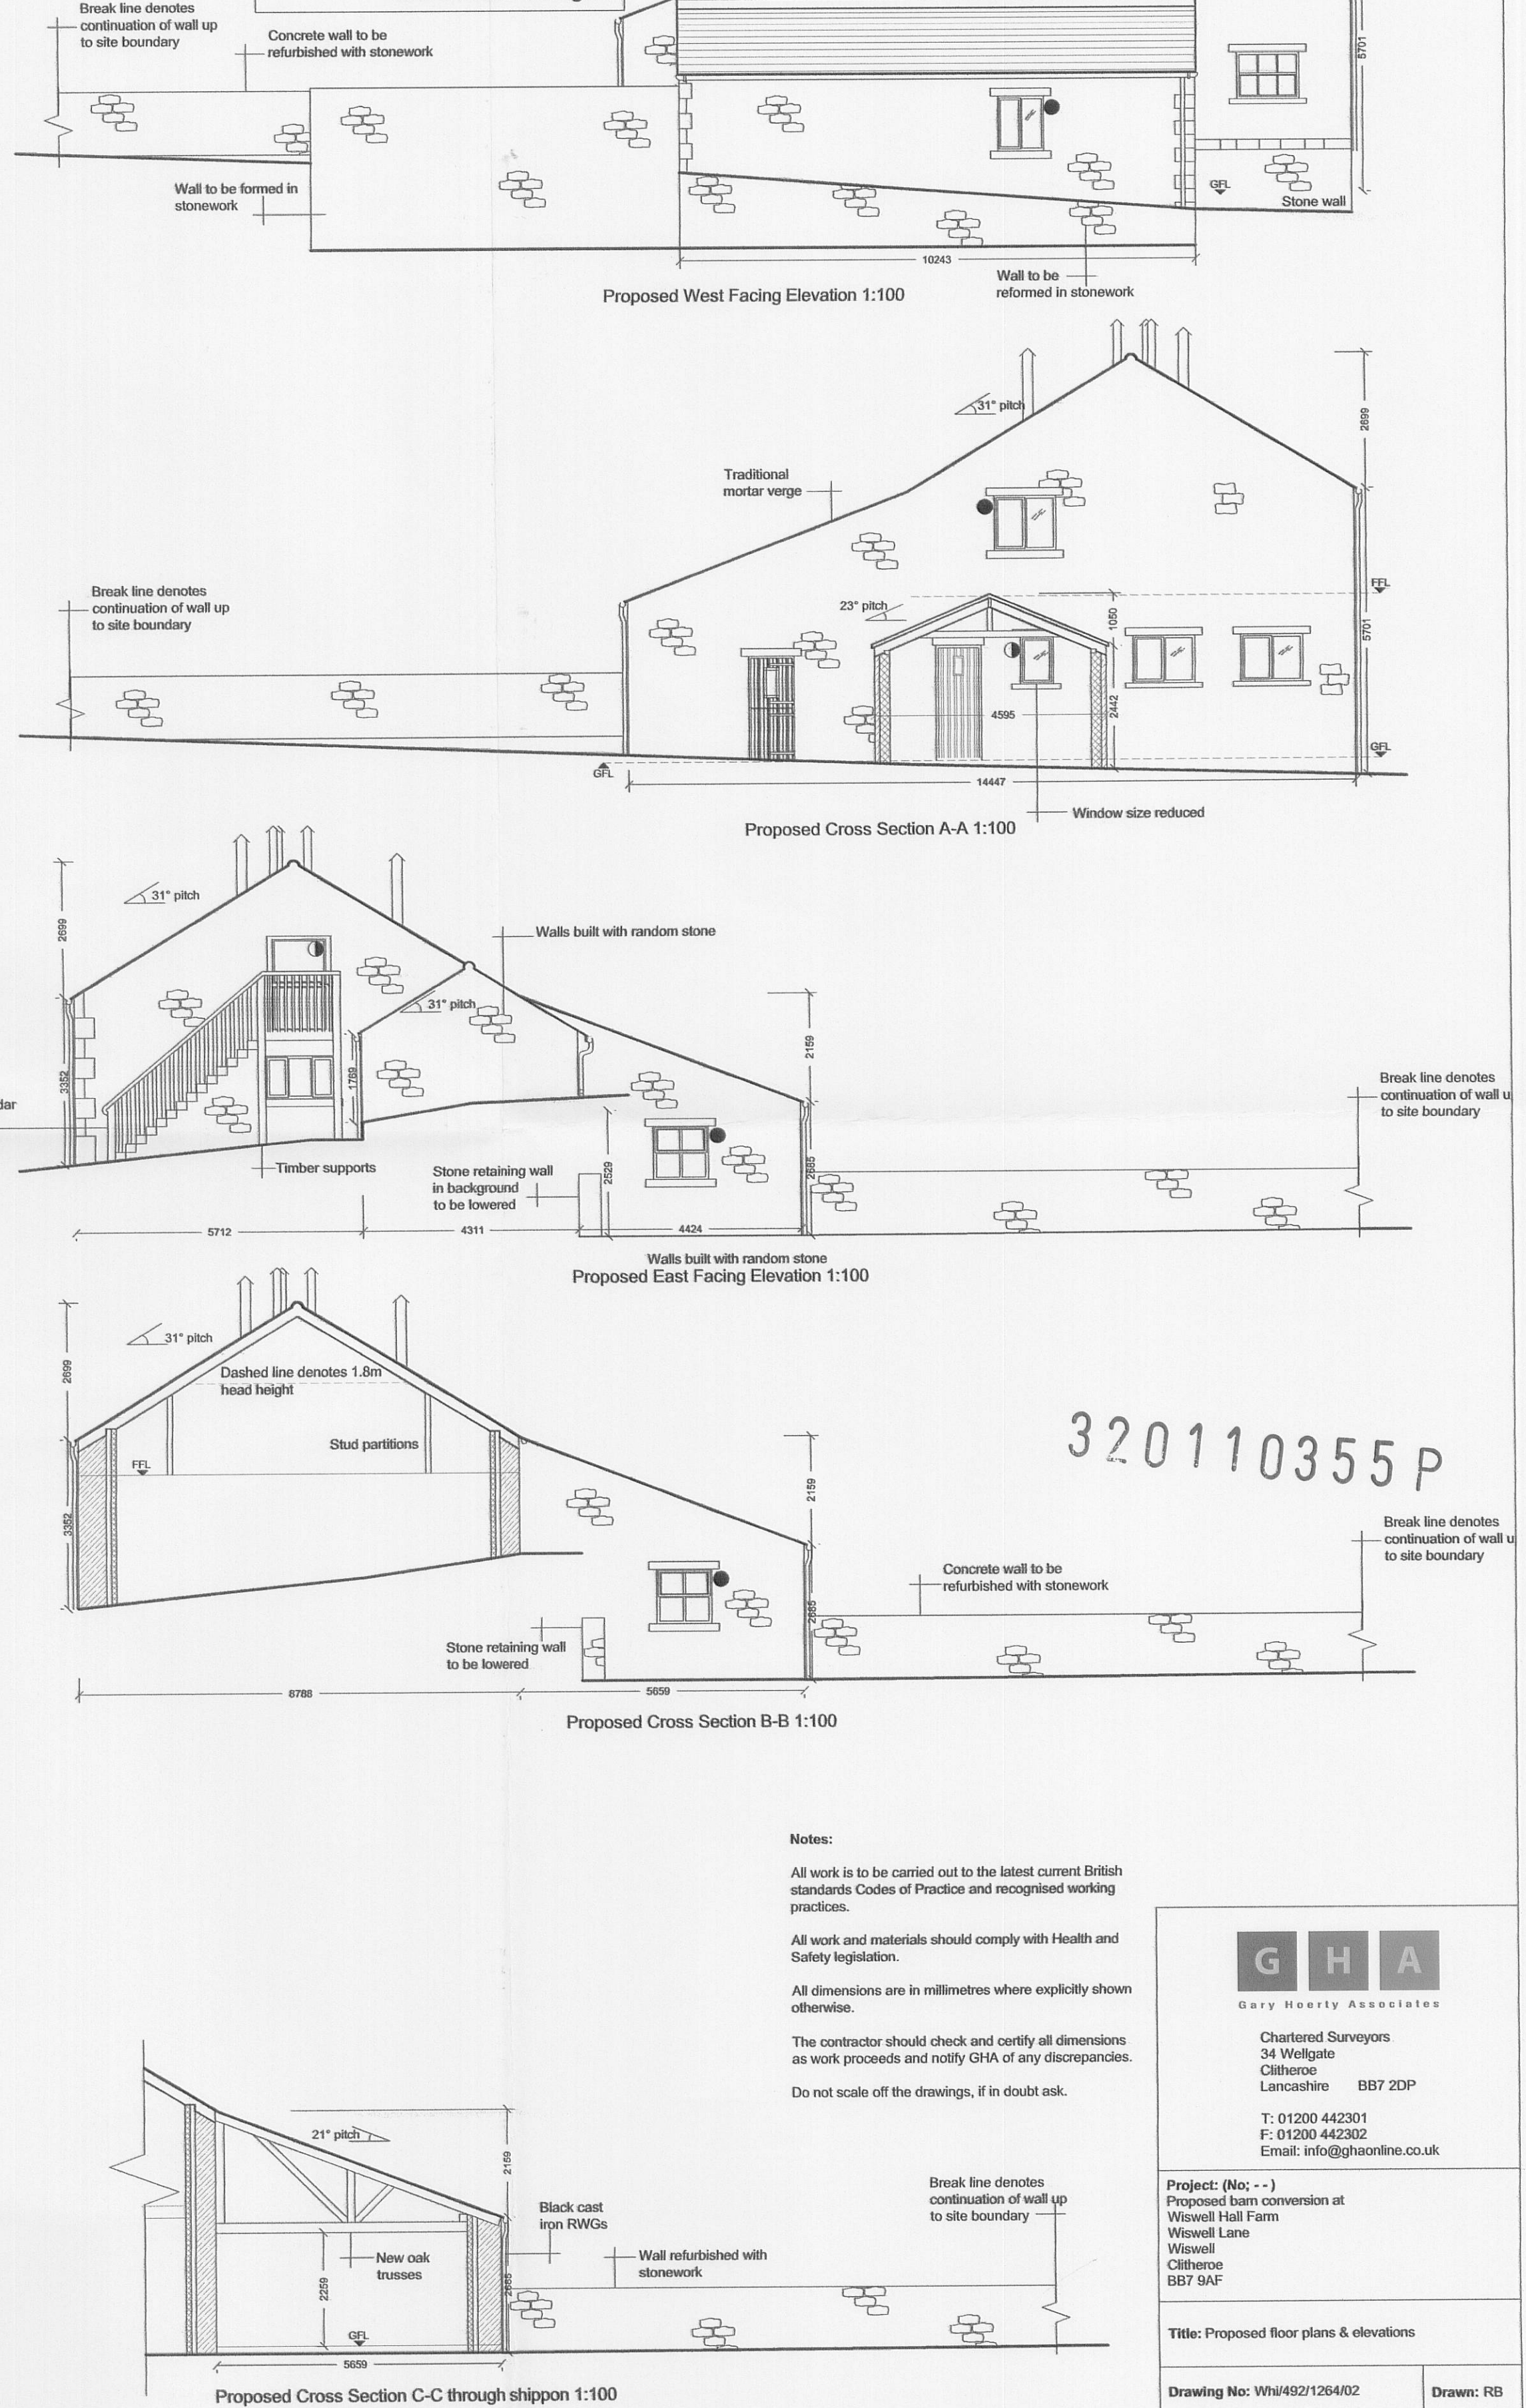

Notes:

All work is to be carried out to the latest current British standards Codes of Practice and recognised working practices.

All work and materials should comply with Health and Safety legislation.

All dimensions are in millimetres where explicitly shown otherwise.

The contractor should check and certify all dimensions as work proceeds and notify GHA of any discrepancies.

Do not scale off the drawings, if in doubt ask.

GHA

Gary Healy Associates

Chartered Surveyors

34 Wellgate

Clitheroe

Lancashire BB7 2DP

T: 01200 442301

F: 01200 442302

Email: info@ghaonline.co.uk

Project: (No: - -)

Proposed barn conversion at Wiswell Hall Farm

Wiswell Lane

Wiswell

Clitheroe

BB7 9AF

Title: Proposed floor plans & elevations

Drawing No: Wht/492/1264/02

Drawn: RB

Client: Mr G. Whitwell

Date: 07.04.11

Scale: 1:100

Amendments:

