
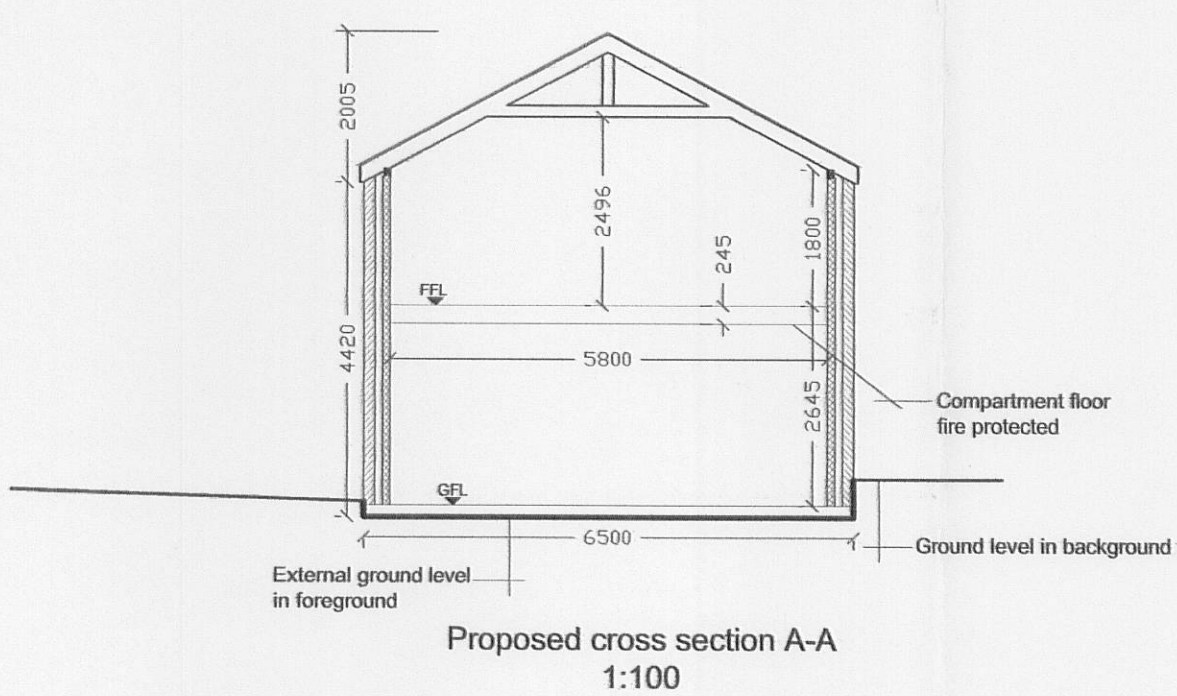


Proposed garage at Manor Farm, Hodder Bridge,
Chaigley, BB7 3LS~

proposed

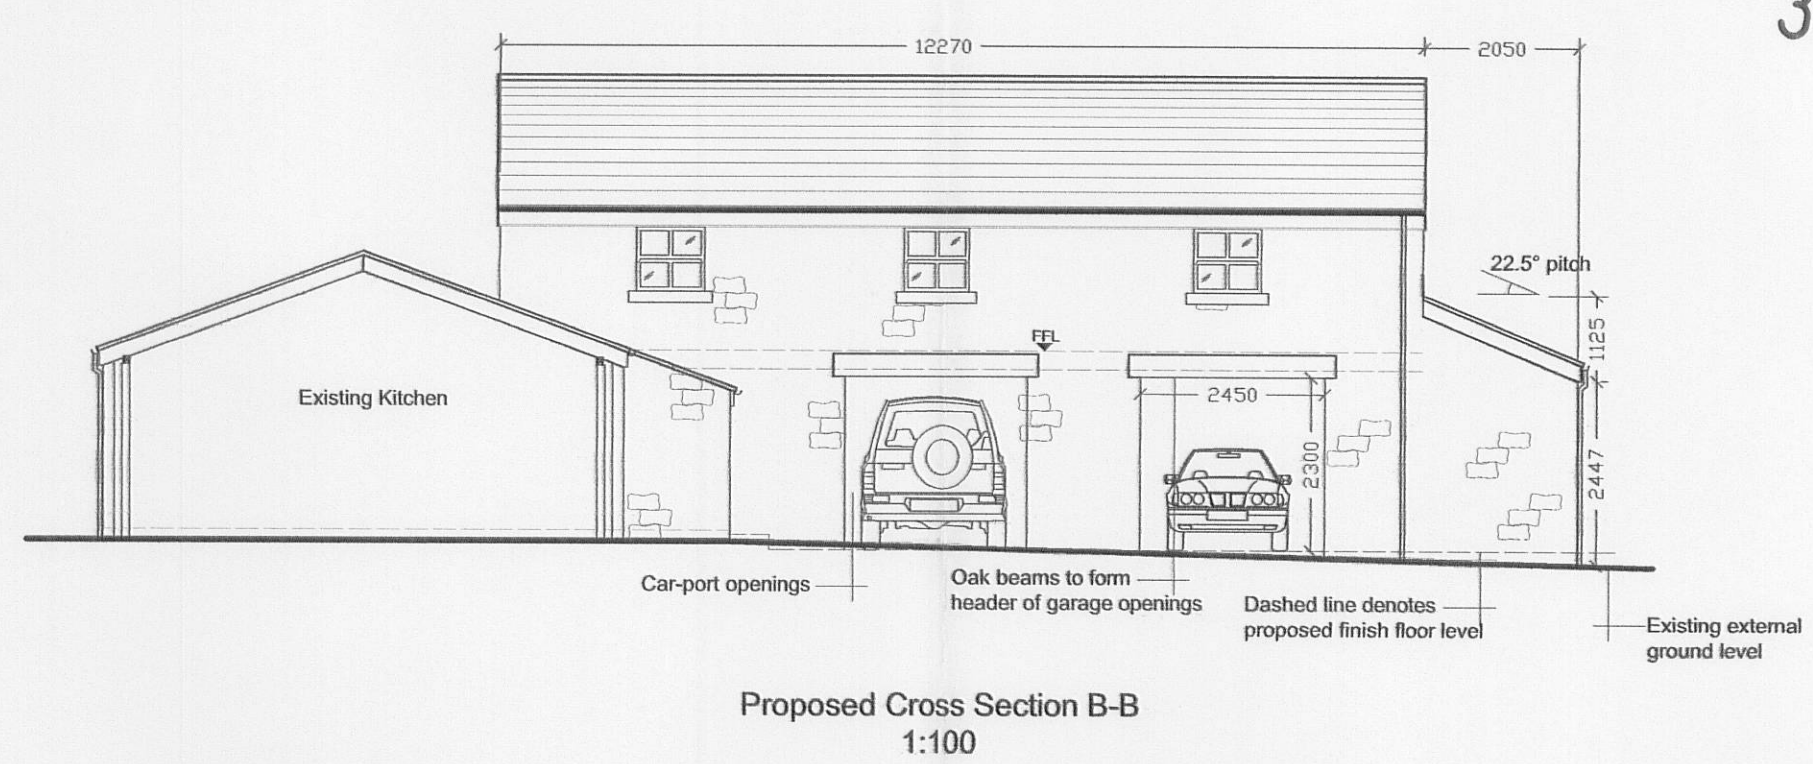

Notes:
All work is to be carried out to the latest current British standards Codes of Practice and recognised working practices.
All work and materials should comply with Health and Safety legislation.
All dimensions are in millimetres where explicitly shown otherwise.
The contractor should check and certify all dimensions as work proceeds and notify GHA of any discrepancies.
Do not scale off the drawings, if in doubt ask.

320110365P

G H A
Gary Hearty Associates
Chartered Surveyors
34 Wellgate
Clitheroe BB7 2DP
T: 01200 442301
F: 01200 442302
Email: info@ghaonline.co.uk

Project:
Proposed 2 car covered car port with toilet facilities and office accommodation over at Manor Farm Hodder Bridge Chaigley BB7 3LS

Title: Proposed floor plans, elevations and cross section

Drawing No: Bell/020/1283/02 Drawn: RB

Client: Mr M. Bell

Date: 19.04.11 Scale: 1:100