




Proposed Family Annexe, Garage, Workshop and Office at Higher Bolton Hall Farm, Copster Green, Blackburn, BB1 9ET~

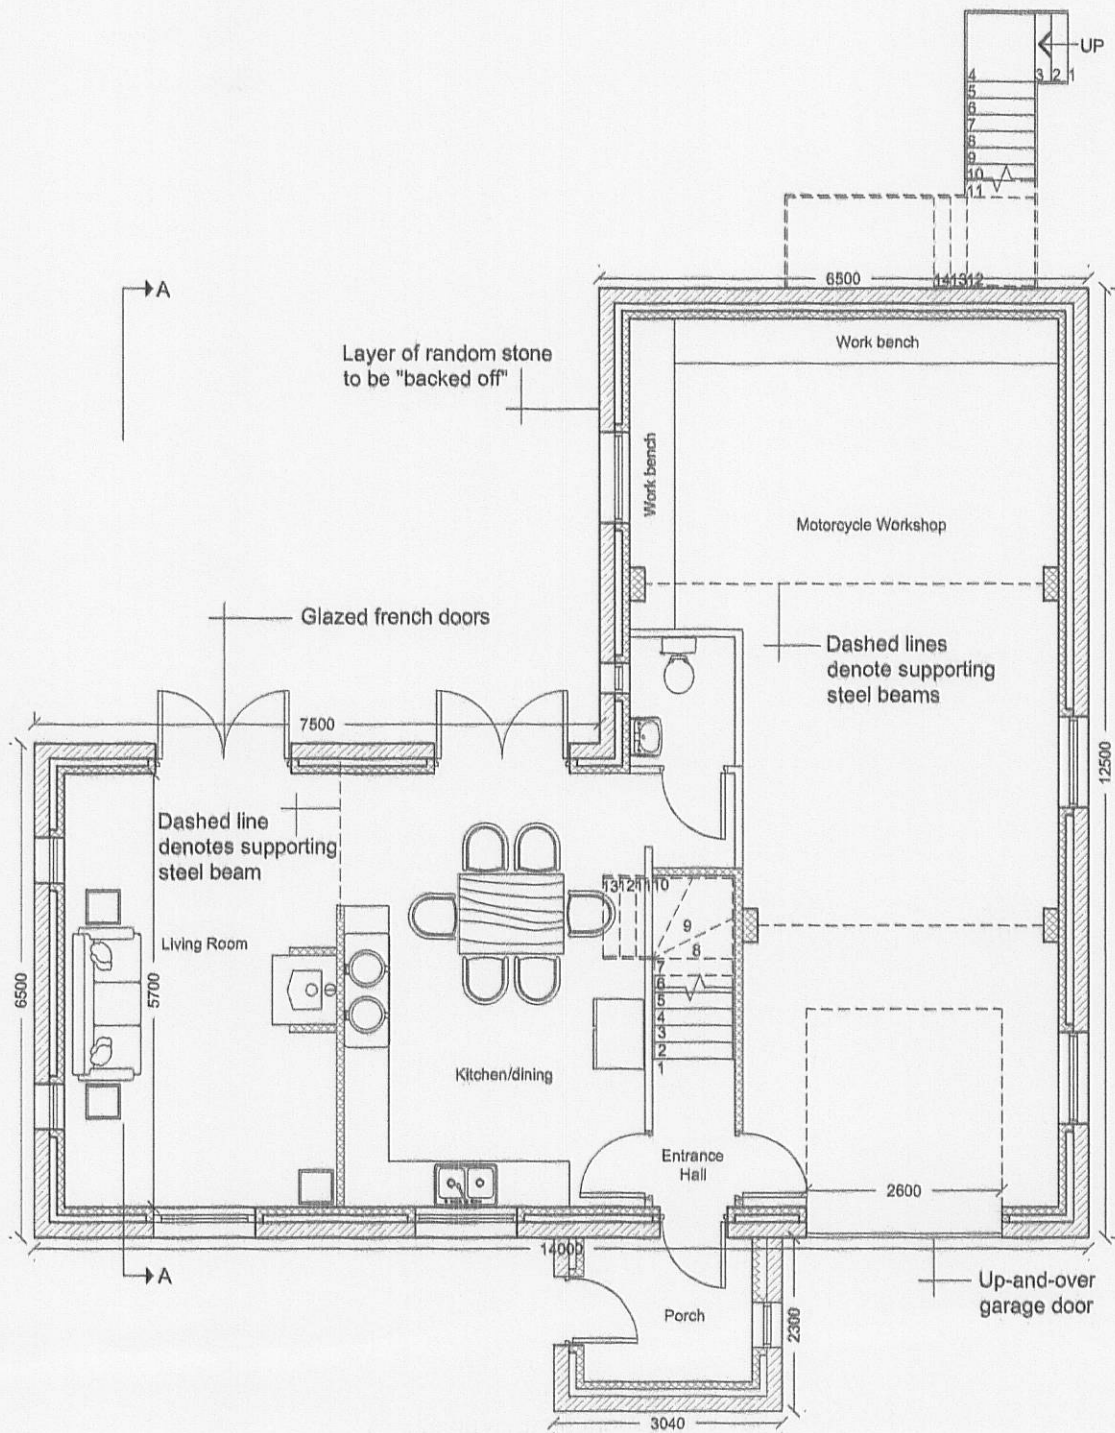

Proposed Ground Floor Plan 1:100

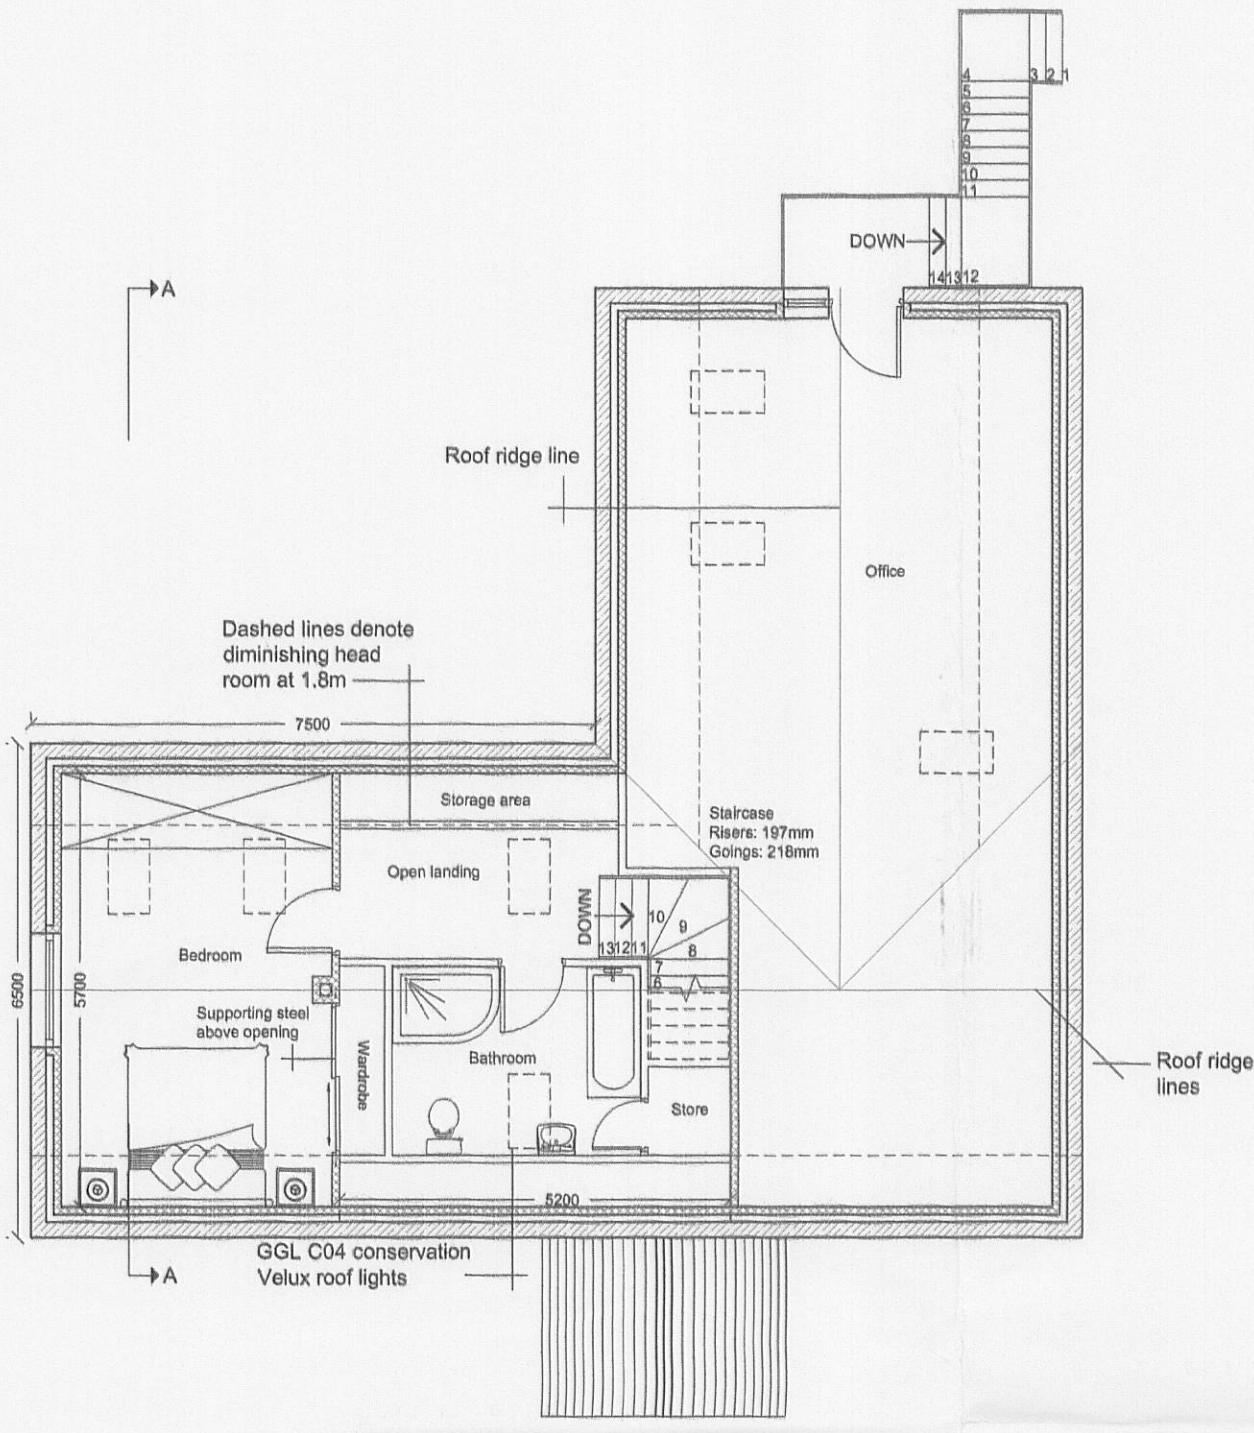


Proposed First Floor Plan 1:100

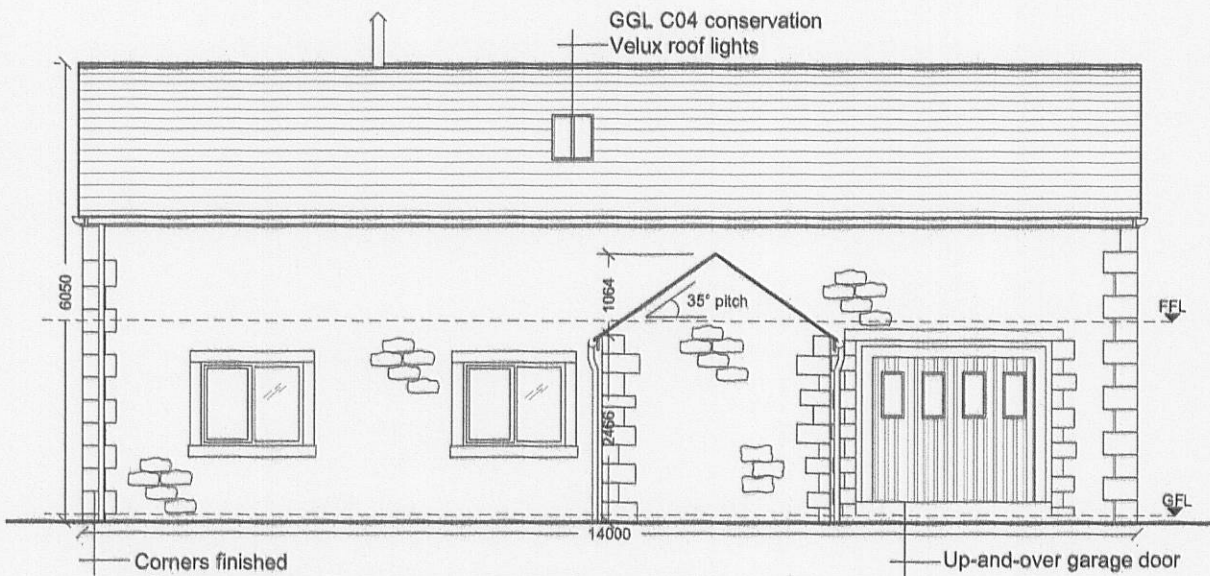


Proposed East Facing Elevation 1:100




Proposed West Facing Elevation 1:100

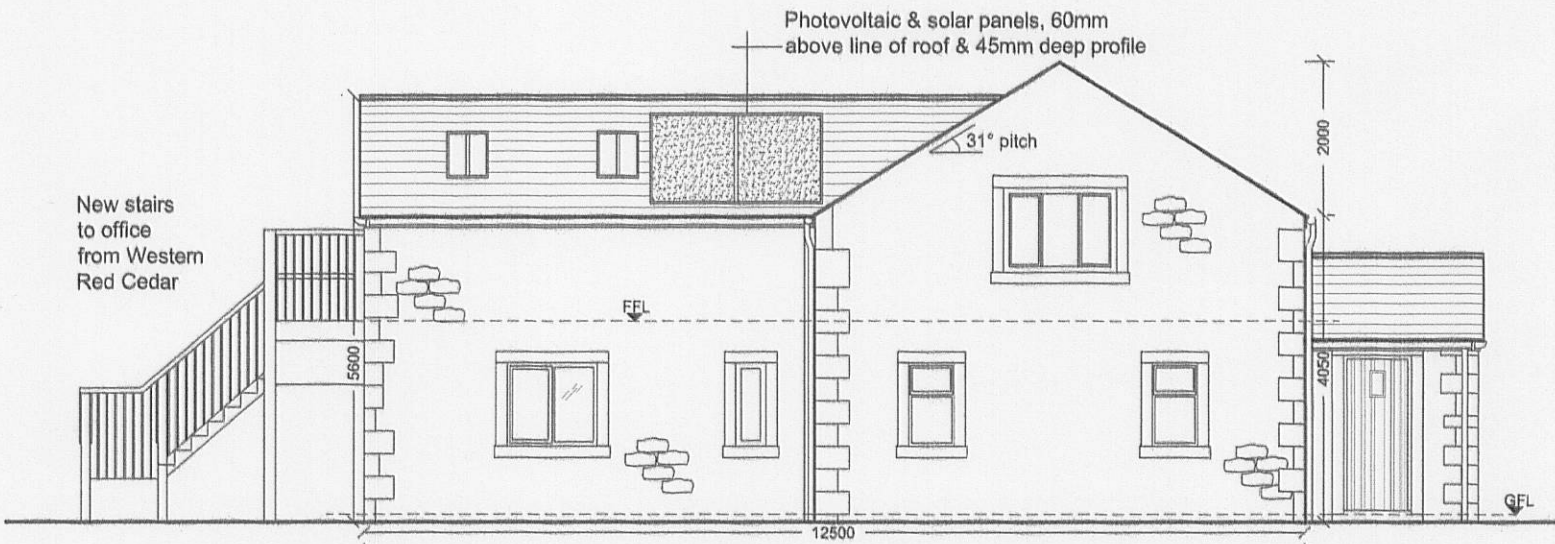

Proposed South Facing Elevation 1:100

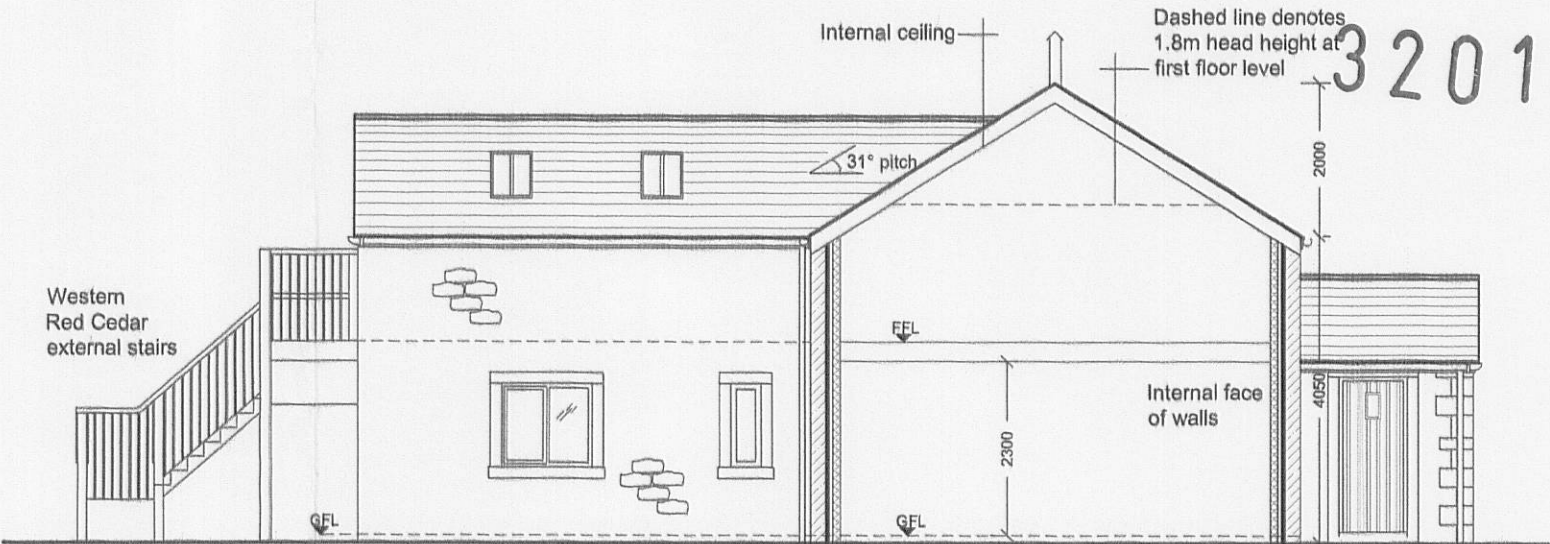

Proposed Cross Section A-A 1:100

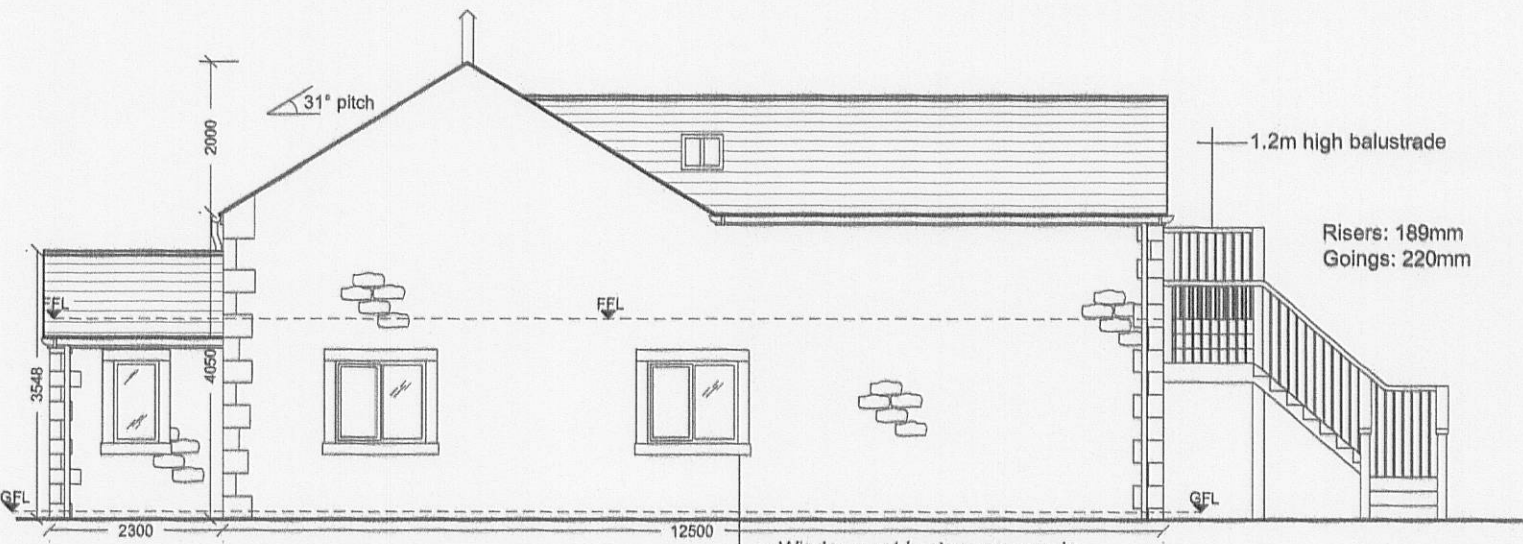

Proposed North Facing Elevation 1:100



- Finishes:**
- Walls: Random stone
 - Roof: Selected Natural Slate
 - Windows / Doors: Light Oak
 - Rain Water Goods: uPVC Black

Notes:

All work is to be carried out to the latest current British standards Codes of Practice and recognised working practices.

All work and materials should comply with Health and Safety legislation.

All dimensions are in millimetres where explicitly shown otherwise.

The contractor should check and certify all dimensions as work proceeds and notify the architect of any discrepancies.

Do not scale off the drawings, if in doubt ask.



Chartered Surveyors
34 Wellgate
Clitheroe
Lancashire BB7 2DP

T: 01200 442301
F: 01200 442302
Email: info@ghaonline.co.uk

Project:
Proposed Family Annexe, Garage,
Workshop and Office at
Higher Bolton Hall Farm
Copster Green
Blackburn
BB1 9ET

Title: Proposed floor plans & elevations

Drawing No: Boo/448/1261/01 **Drawn:** RB

Client: Mr & Mrs D. Booth

Date: 10.05.11 **Scale:** 1:100

Amendments: