



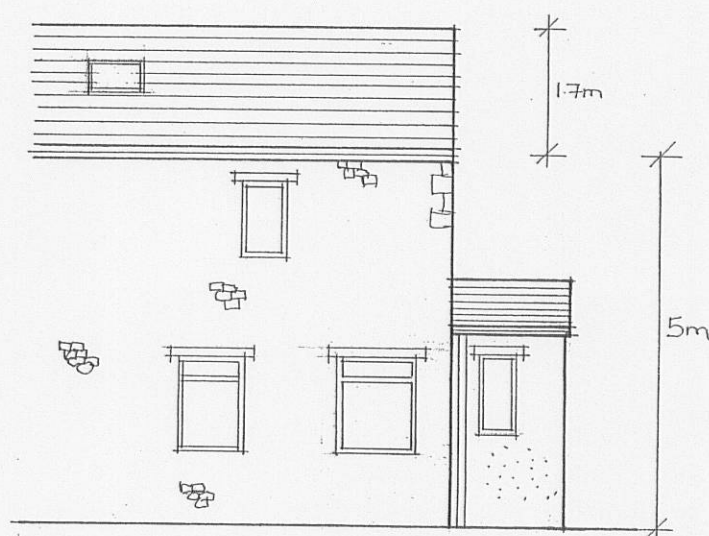



South East Elevation

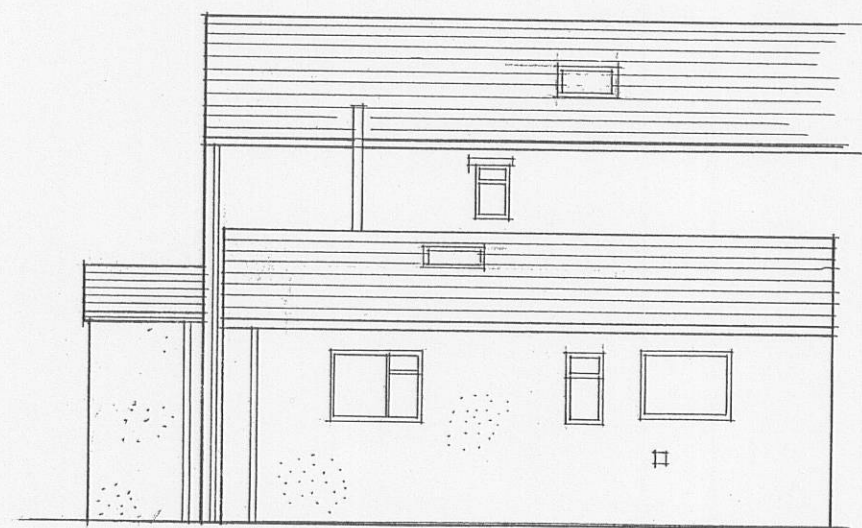



North East Elevation



North West Elevation

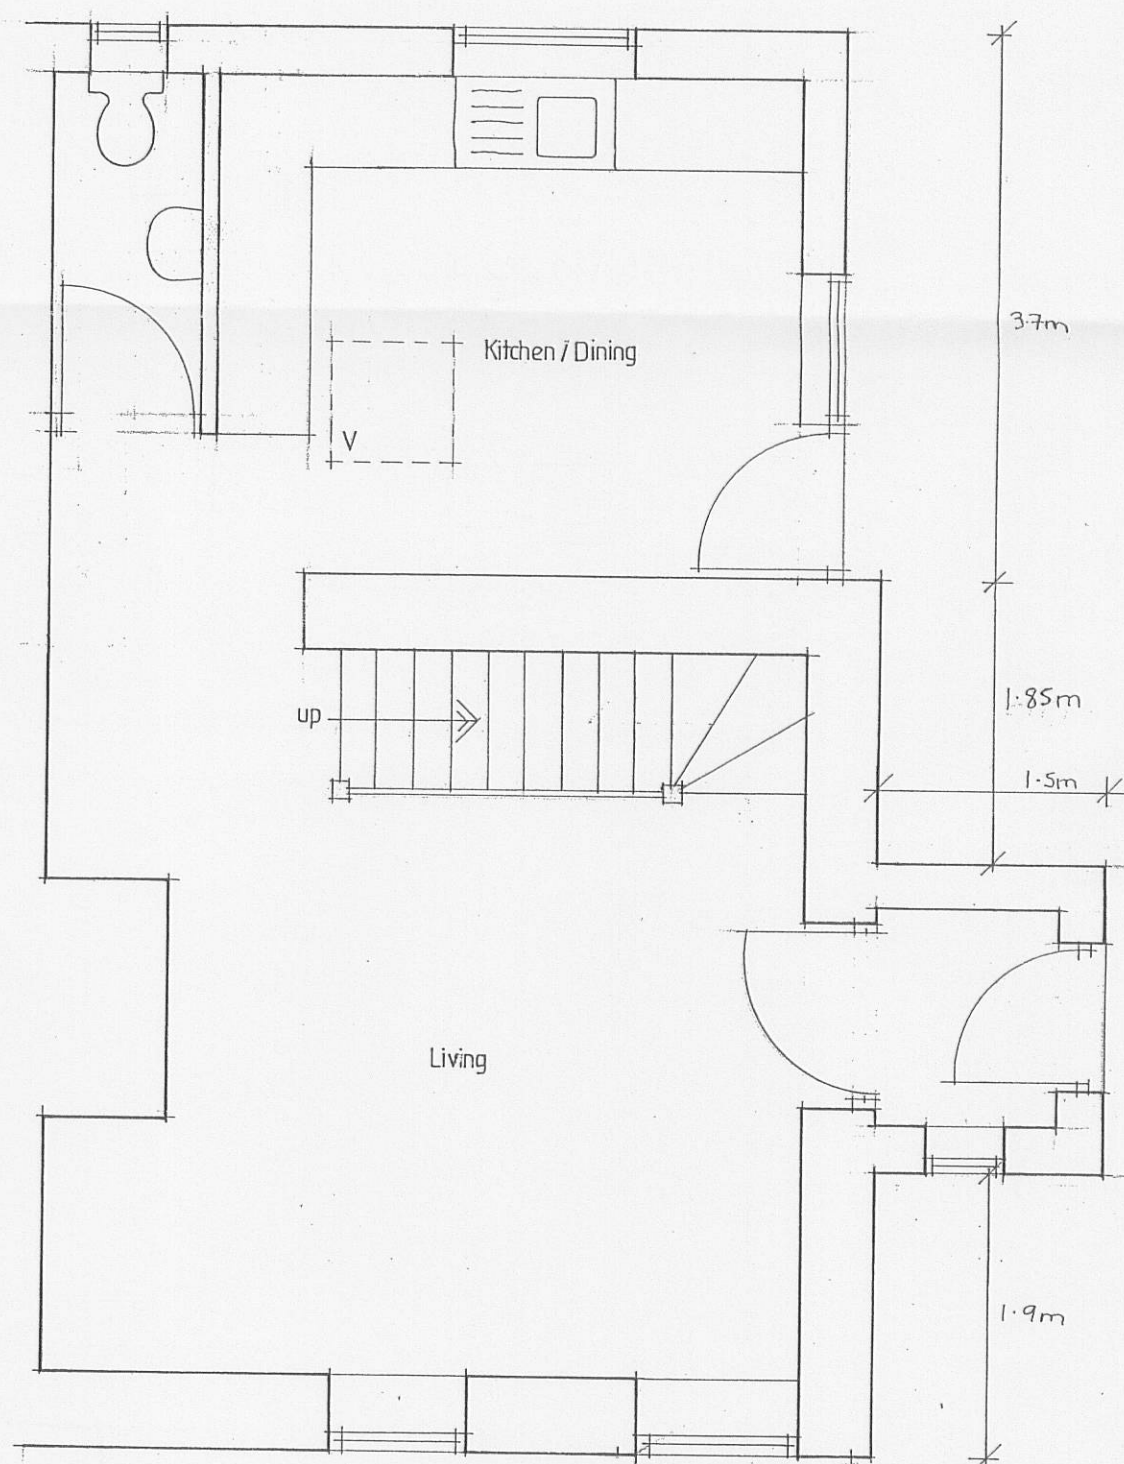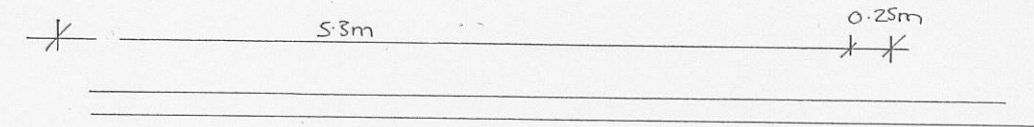

Ground Floor Plan

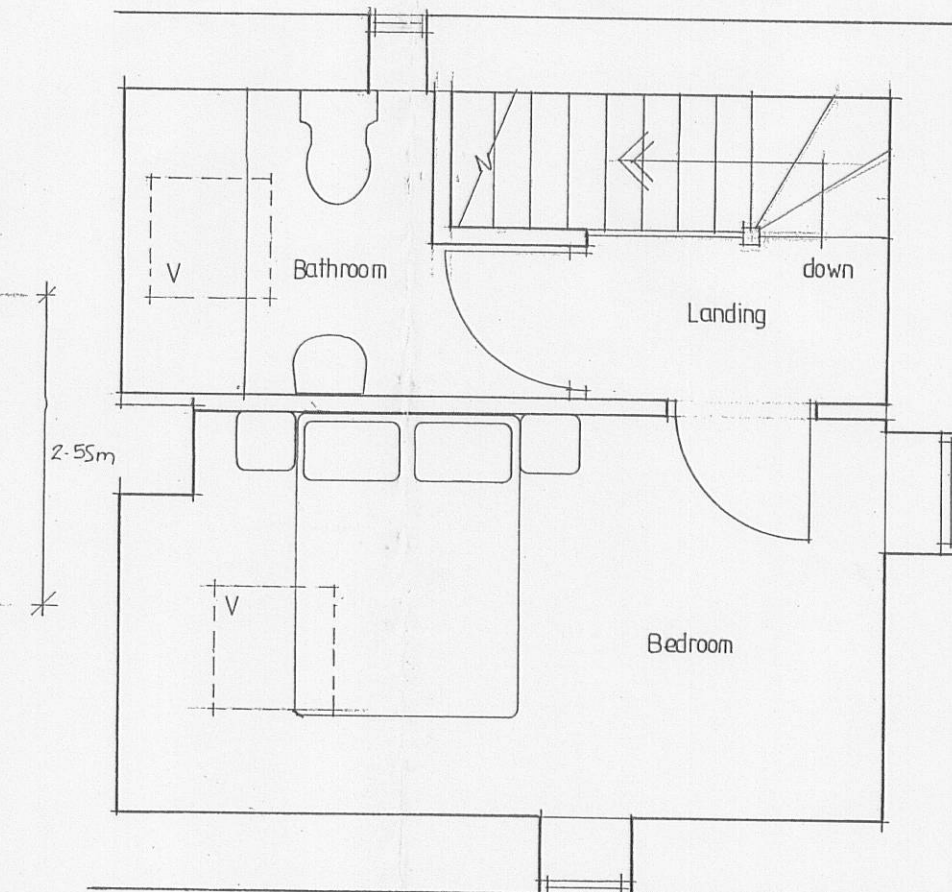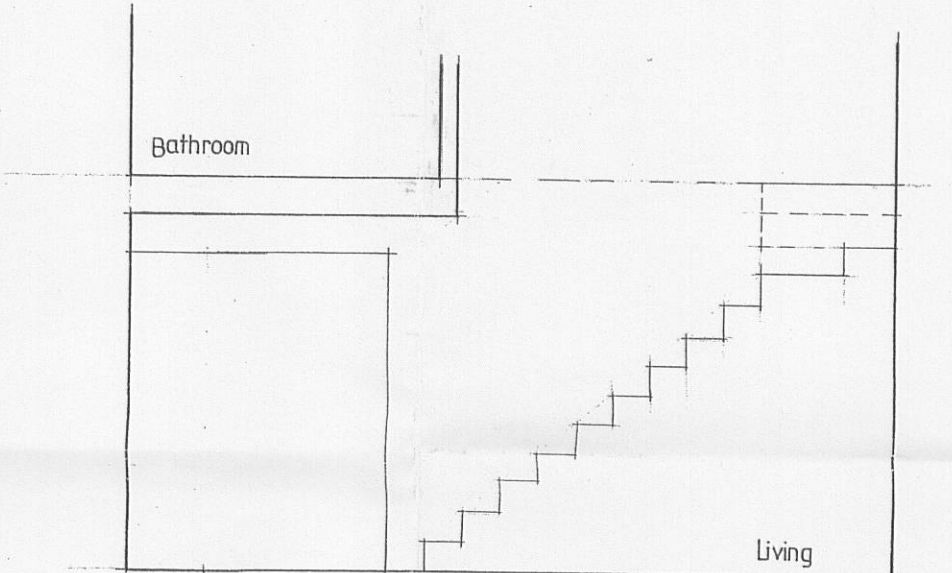

First Floor Plan



REVA - Amended. 19/05/11

Client Mrs S Aspin		
Job Title 1 The Fields Sabden		
Drawing Title Proposed Plans, Elevations and Section		
Scale 1:50 1:100	Date May 2011	Drawn LG

320110394P

SA	=	02	b
----	---	----	---