



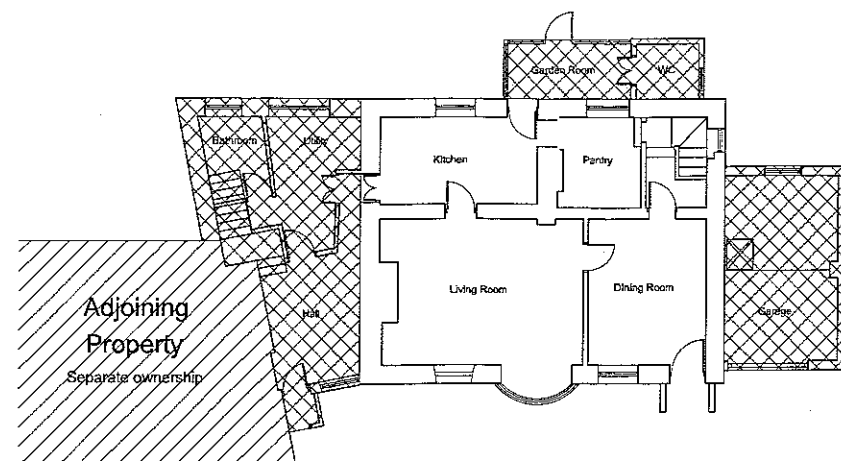


Ground Floor Plan


extent of proposed demolition to be carried out

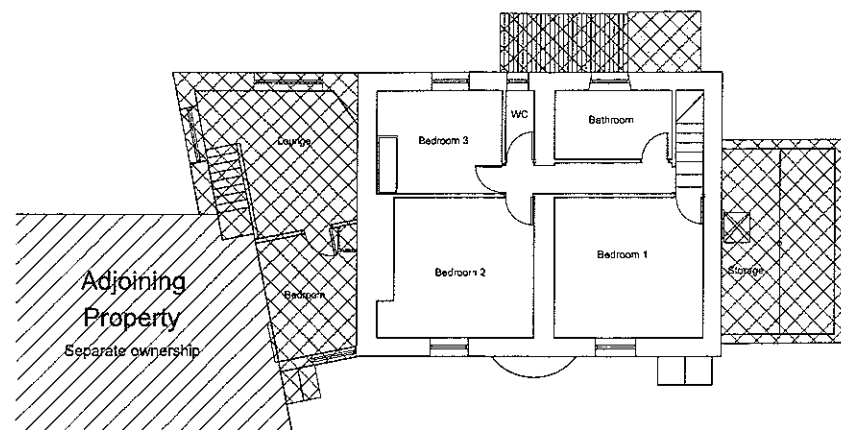


First Floor Plan

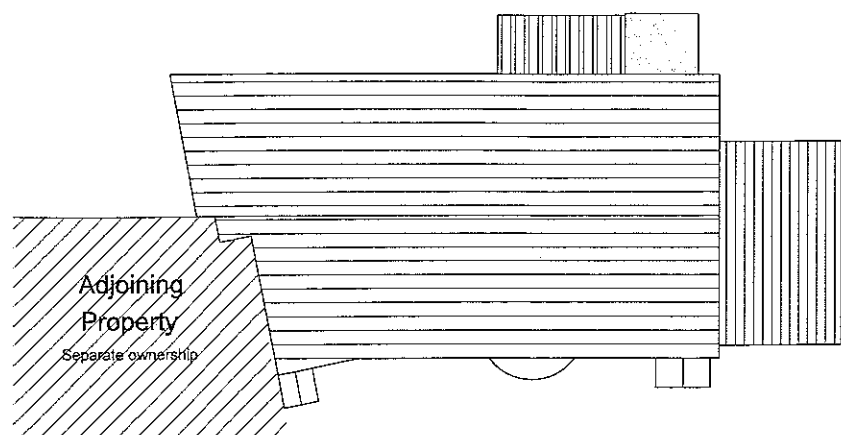


Roof Plan

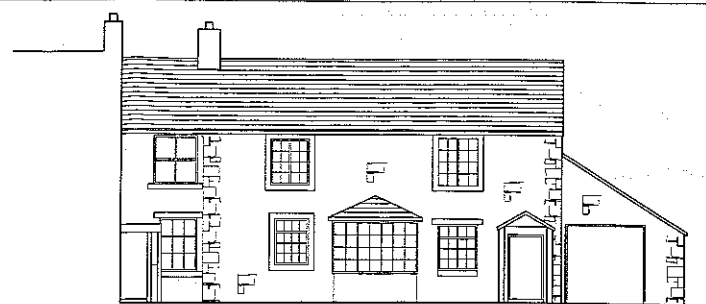

Front Elevation (East Elevation)

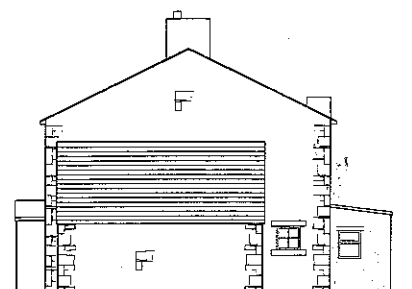


Side Elevation (North Elevation)

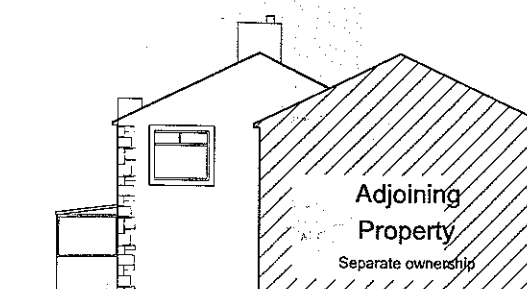

Side Elevation (South Elevation)



Rear Elevation (West Elevation)

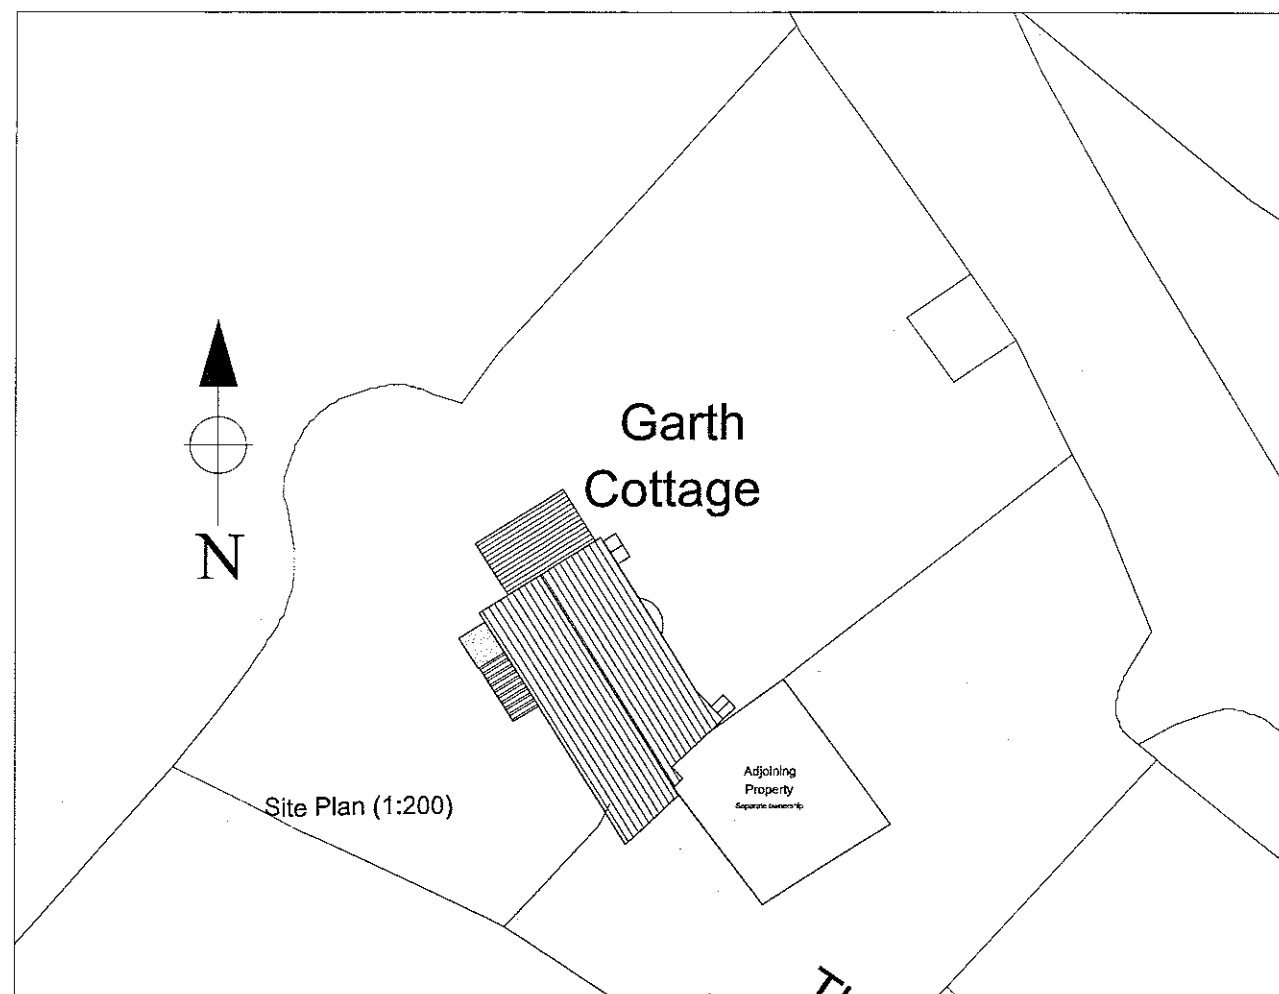

320110413P

Notes:

All work is to be carried out to the latest current British standards Codes of Practice and recognised working practices.

All work and materials should comply with Health and Safety legislation.

All work and materials to be approved by the District Authority Building Control Officer

All dimensions are in millimetres unless where explicitly shown otherwise

The contractor should check and certify all dimensions as work proceeds and notify the architect of any discrepancies

Do not scale off the drawings if in doubt ask

Reedley Chartered Town Planning & Architectural Consultancy are not liable for any work undertaken prior to Full Planning Consent and or Building Regulations Approval

Amendment B: 24.06.11 Existing South Elevation added

Amendment A: 01.06.11 Generally Amendments for Planning Submission

Reedley

Chartered Town Planning & Architectural Consultancy

2 Reedley Business Centre, Redman Road
Reedley Burnley Lancashire BB10 2TY

Tel: 01282 834834 Fax: 01282 451666
eMail: planning@reedley.co.uk

Title: Garth Cottage
Clitheroe Road
Milton

EXISTING PLANS AND ELEVATIONS

Project No: REN/01 Dwg 01B

Drawn: DS

Client: Mrs Renwick

Date: 15.03.11

Scale: 1:100

Amendments: A B