


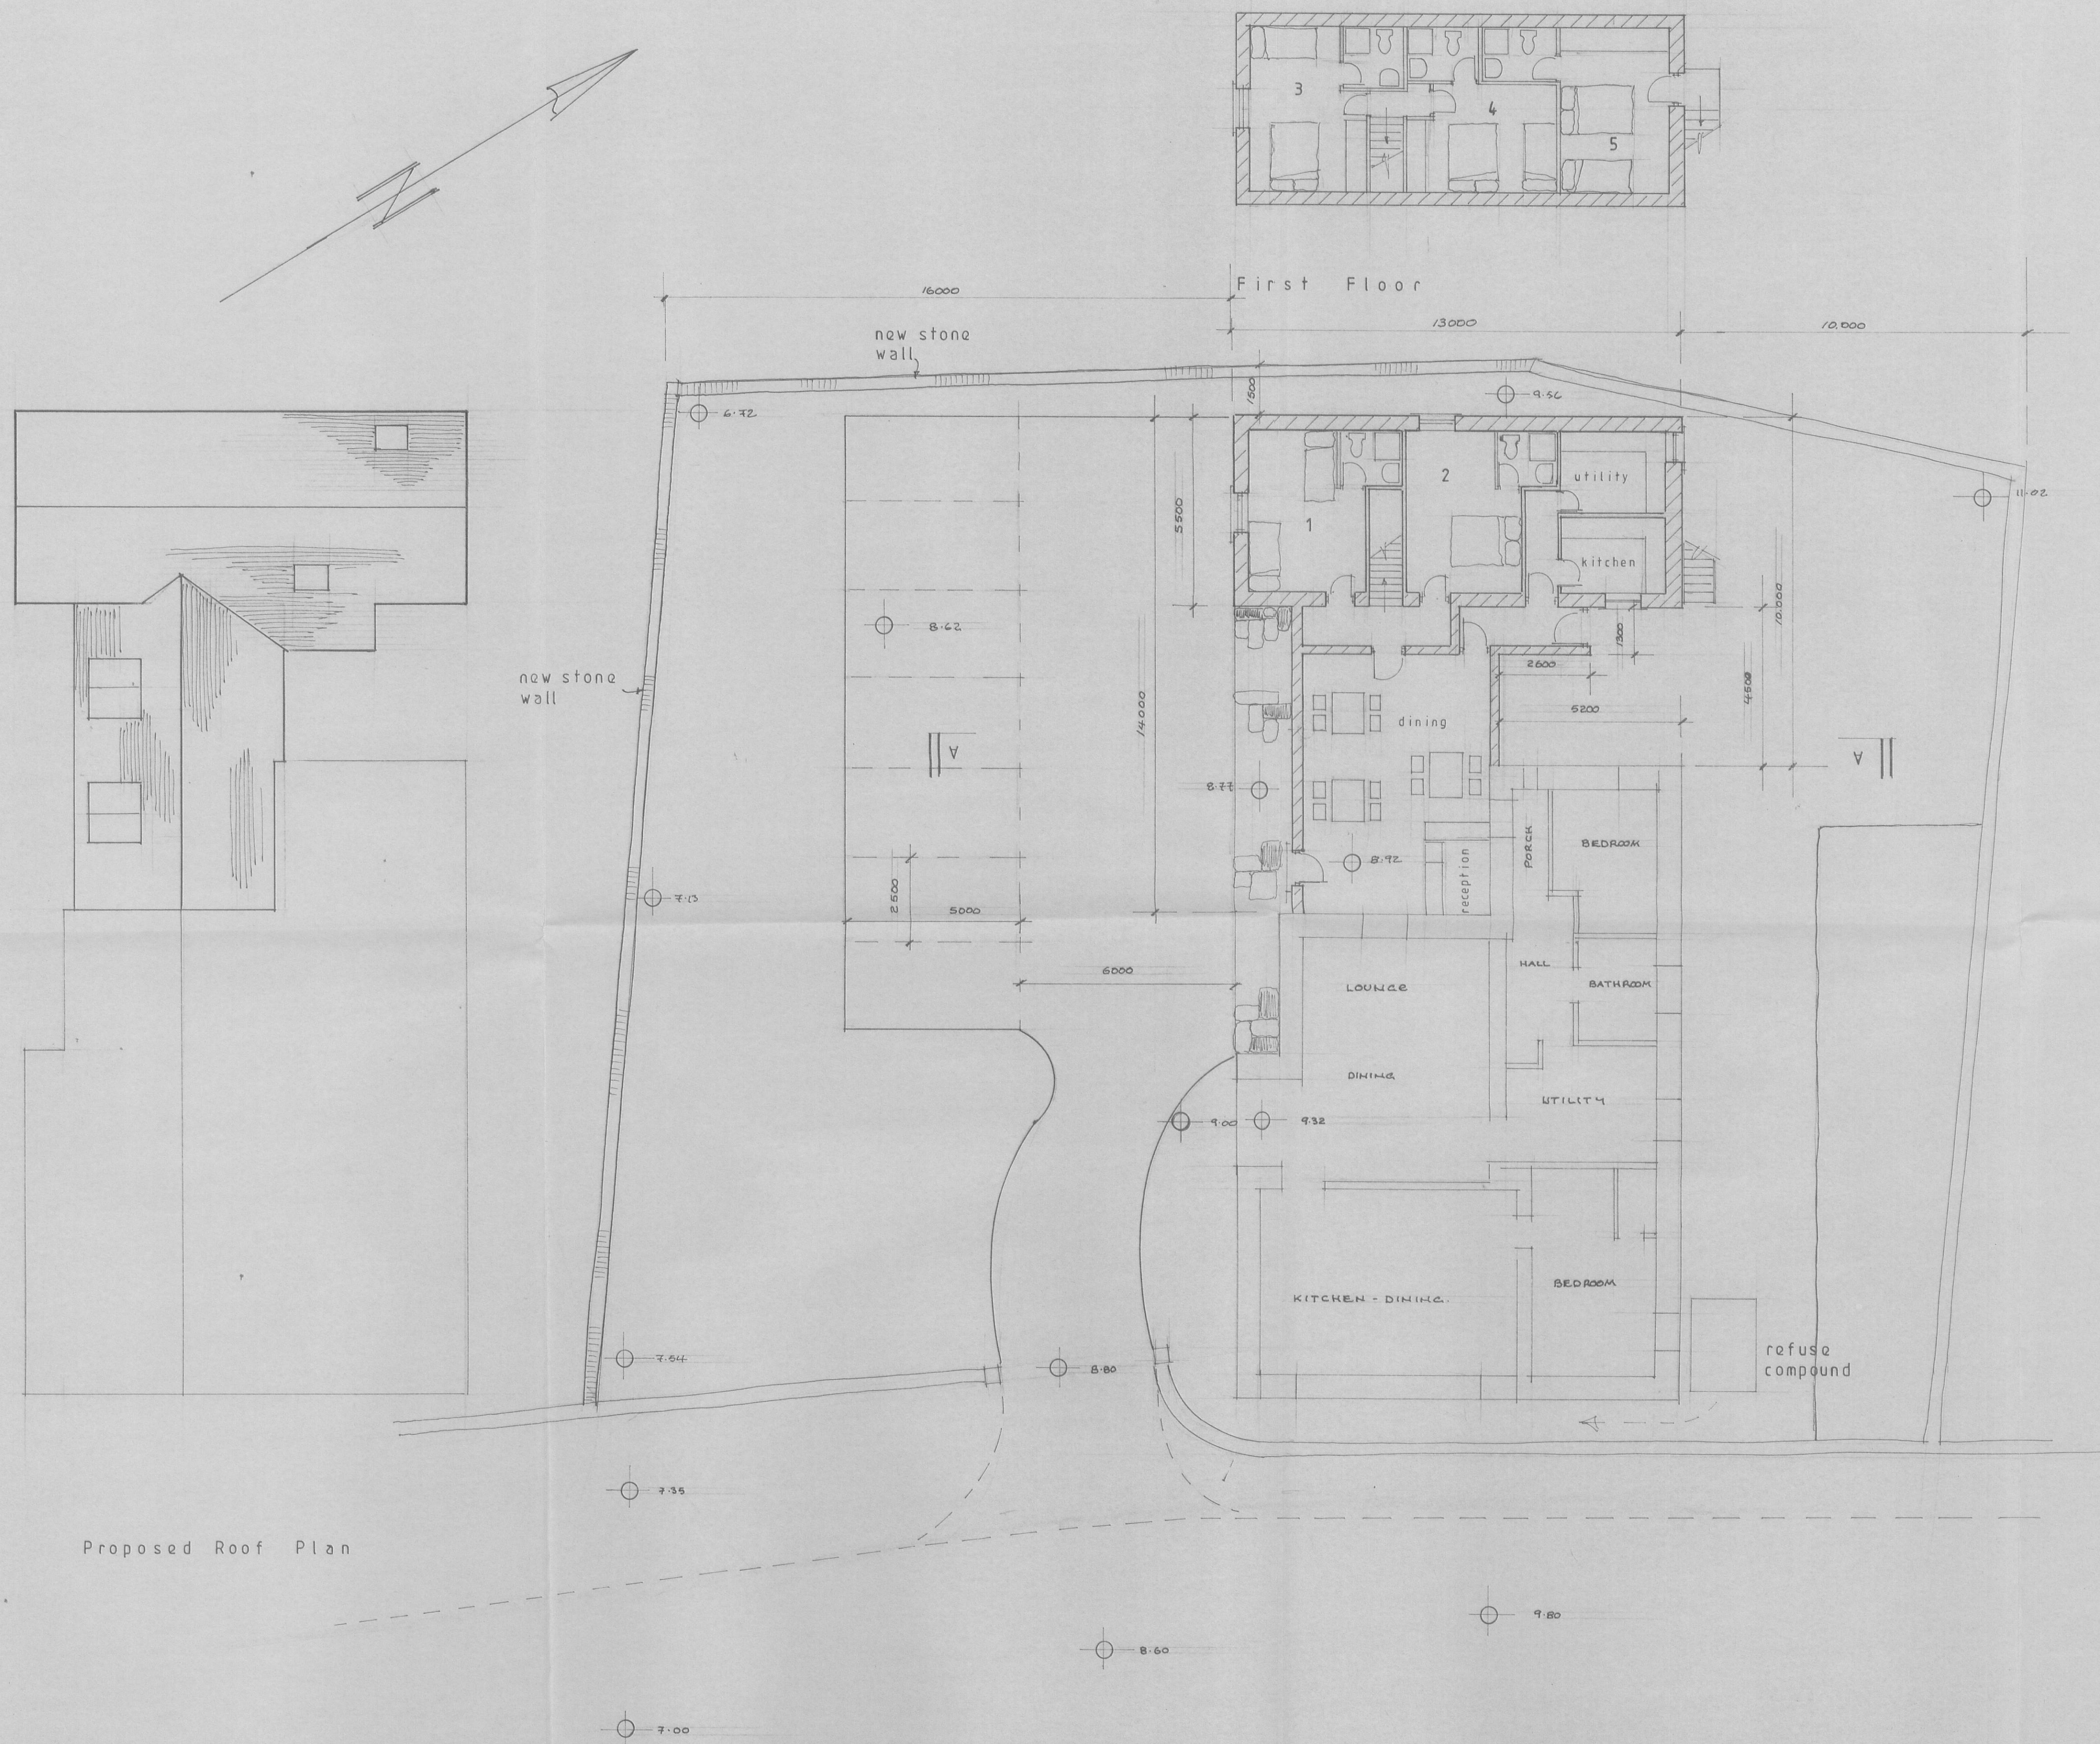

Proposed Roof Plan

320110417P

proposed levels

S.J. Bialecki Limited
Building Surveyors

Drawing no 5006

Scale 1:100

Proposed Floor
And Site Layout

Proposed
Annex Extension
At
Clerk Laithe Barn
Newton in Bowland