




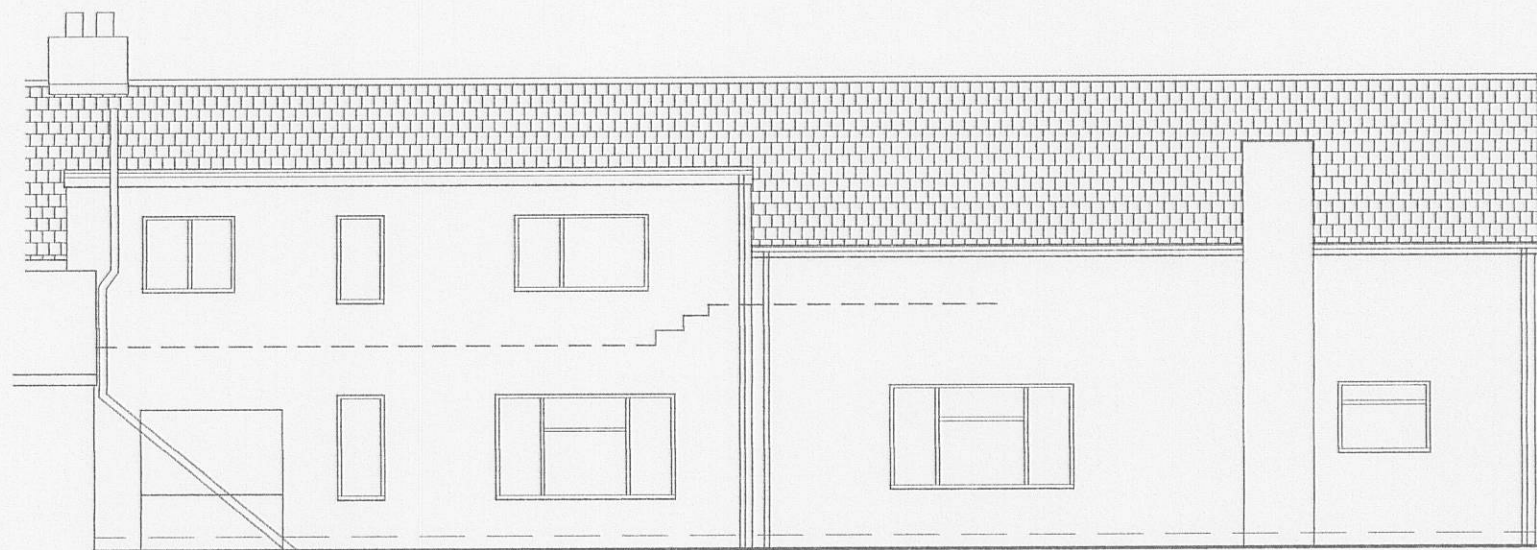

EXISTING FRONT ELEVATION

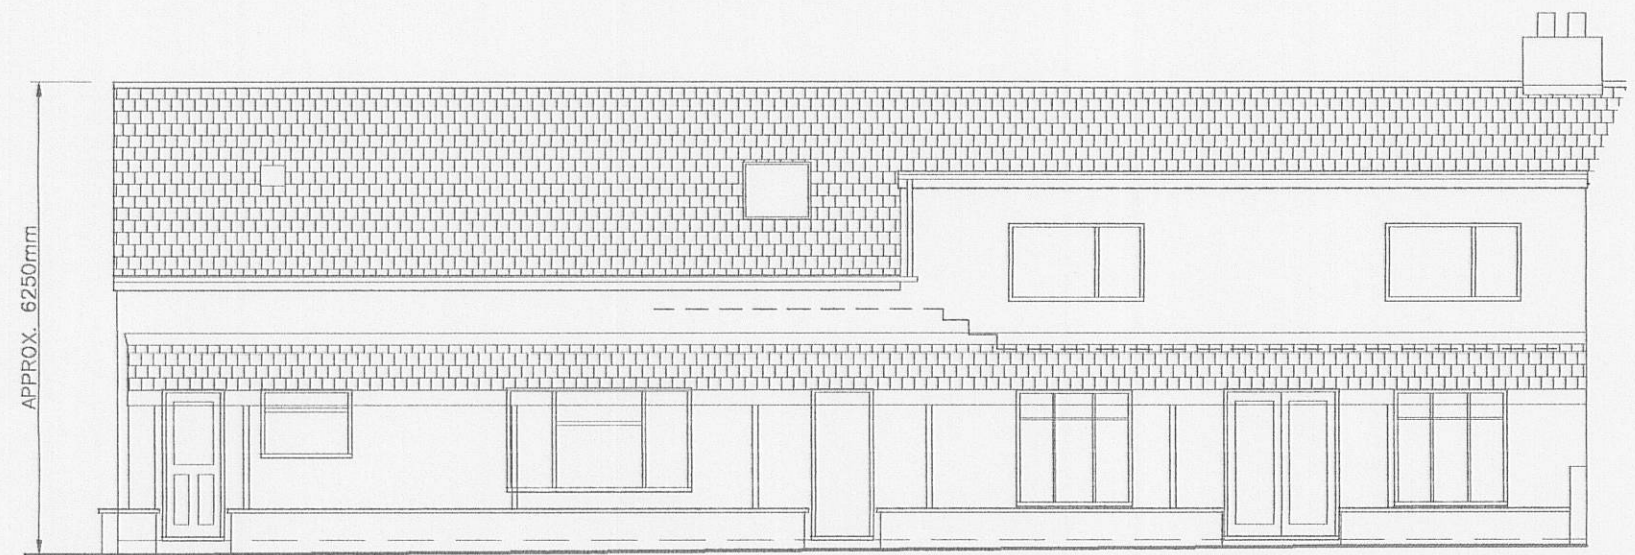

EXISTING REAR ELEVATION

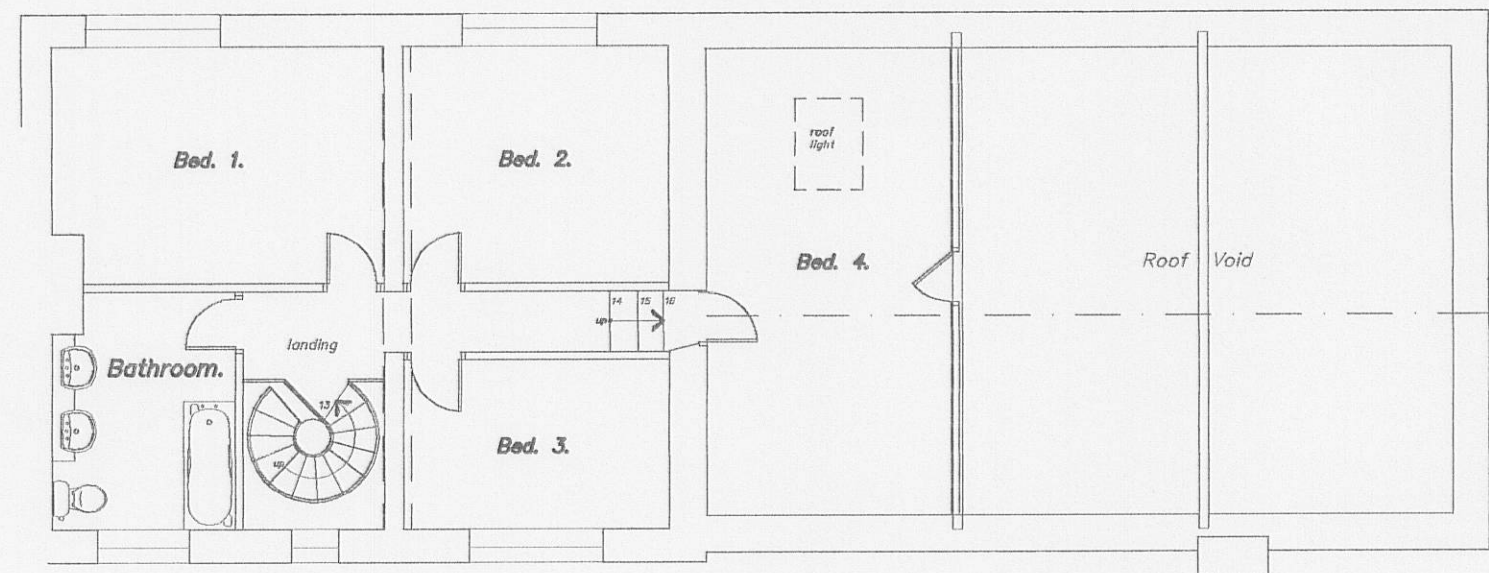


EXISTING FIRST FLOOR PLAN


# EXISTING PLANS



EXISTING SIDE ELEVATION

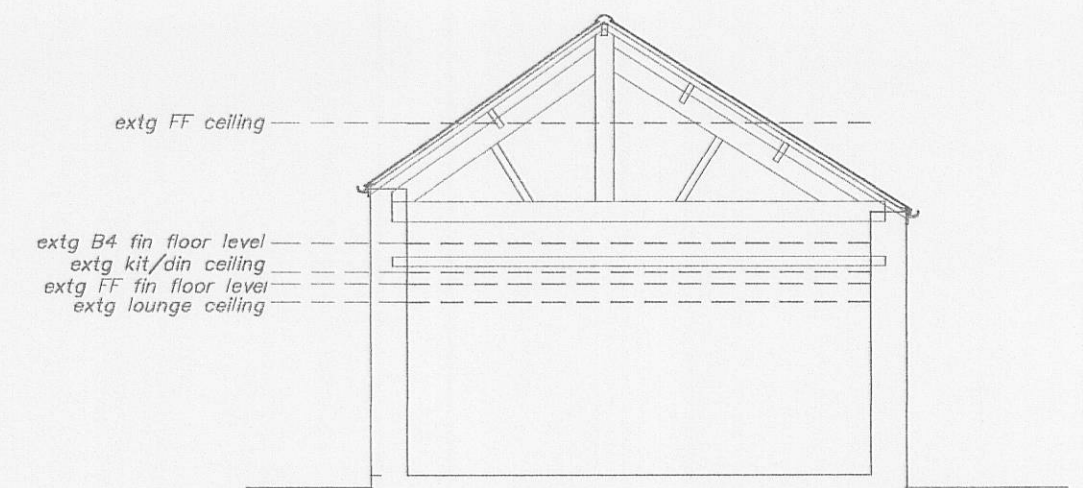

EXISTING SECTION

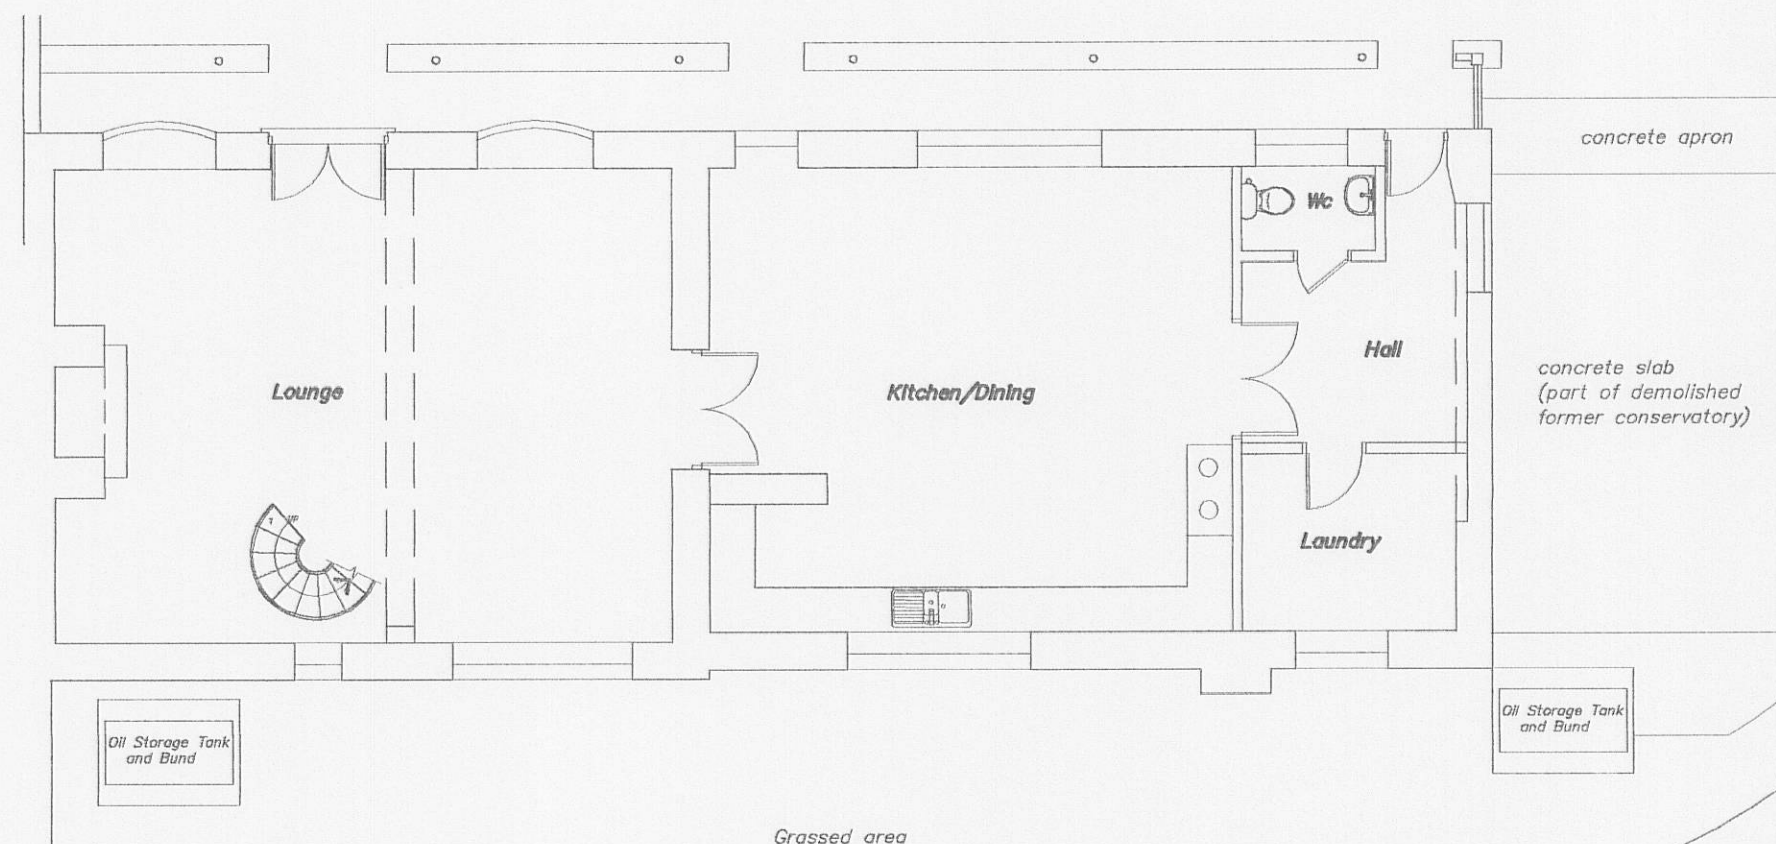

EXISTING GROUND FLOOR PLAN

320110418P A2 SIZE SHEET

|   |                         |   |   |  |  |
|---|-------------------------|---|---|--|--|
| <b>PROJECT</b><br>Proposed Two Storey Side Extension<br>together with Loft Conversion to<br>Existing Roof Void |                         |   | <b>CLIENT</b><br><br>Ms. C., Ms. J., & Ms. N. Worsley,<br>Newshams Farm, Stoneygate Lane,<br>Knowle Green, Ribchester. PR3 2ZS. |  |  |
| <b>EXISTING PLANS &amp; ELEVATIONS</b>                                                                         |                         |   |   |  |  |
| <b>DRAWING NUMBER</b><br><br>11-NSM-EX01                                                                       |                         | <b>REVISION LETTER</b><br><br>_ _ _ _ _                                                                                                   |   |  |  |
| <b>DATE</b><br><br>MAY 2011                                                                                    | <b>DRAWN</b><br><br>PAR | <b>SCALE</b><br><br>1:100   |   |  |  |
|   |                         | <b>PARTEK DESIGN SERVICES</b><br>Architectural Consultants<br>39 BANNISTER HALL LANE, HIGHER WALTON<br>PRESTON. PR5 4DB TEL: 07910 518294 |   |  |  |