


rear




side

ALL FINISHES TO MATCH EXISTING :-
 ROOF - SLATES
 GUTTERS - PVCU MATCHING COLOUR/PURVE
 WALLS - WHITE SPAR RENDER
 FRAMES/DOORS - WHITE PVCU

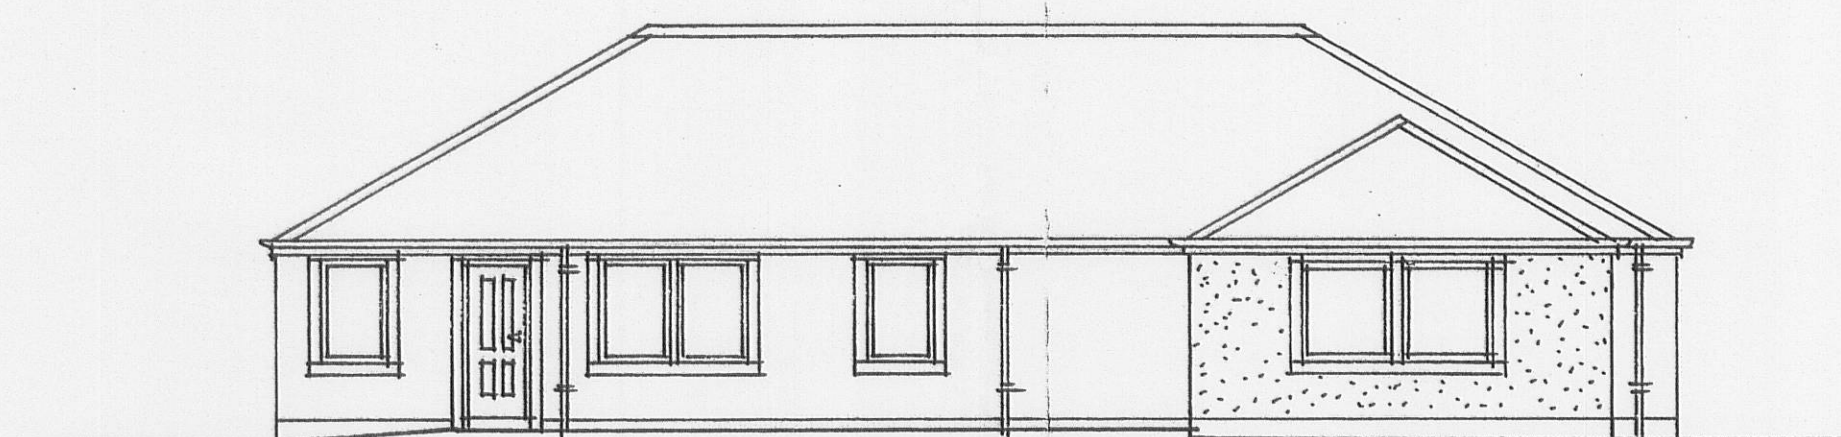

front

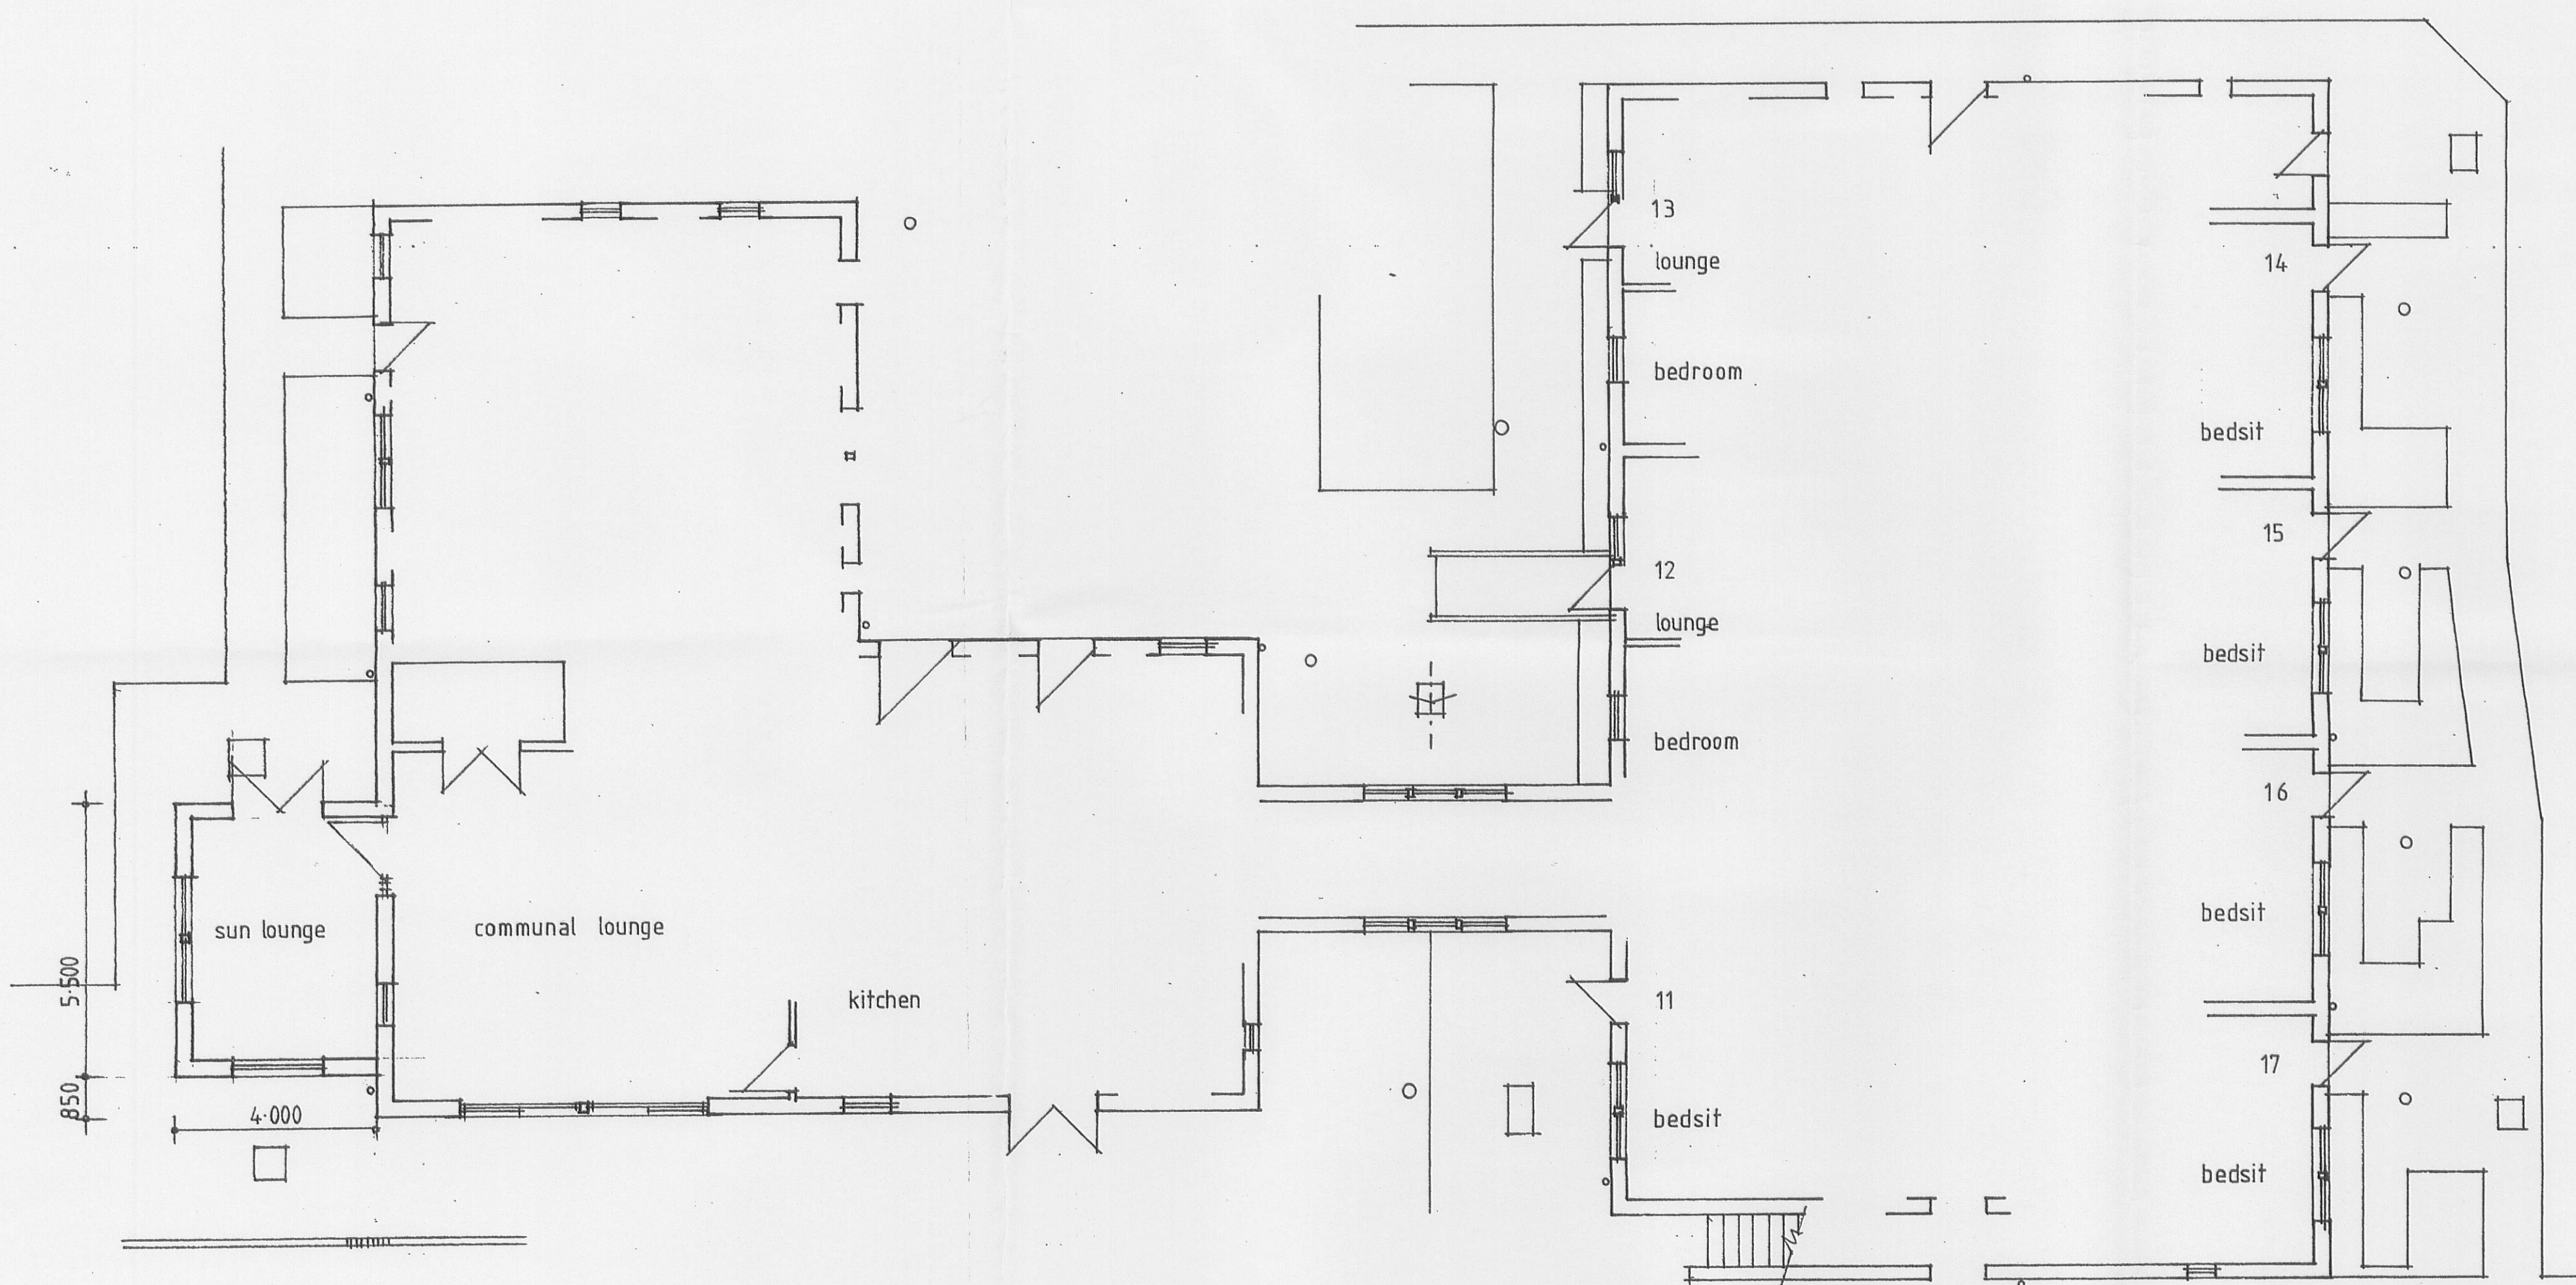

ground floor plan

320110419P

VALE HOUSE
 VALE HOUSE CLOSE
 WHALLEY BB7 9TY
 PROPOSED SINGLE STOREY SUN
 LOUNGE EXTENSION
 scale 1:100 drg 20:10:1011:4
 J J Taylor M. R. I. C. S.
 Chartered Surveyor
 for Ribble Valley Homes
 44 York Street
 Clitheroe BB7 2 DL