



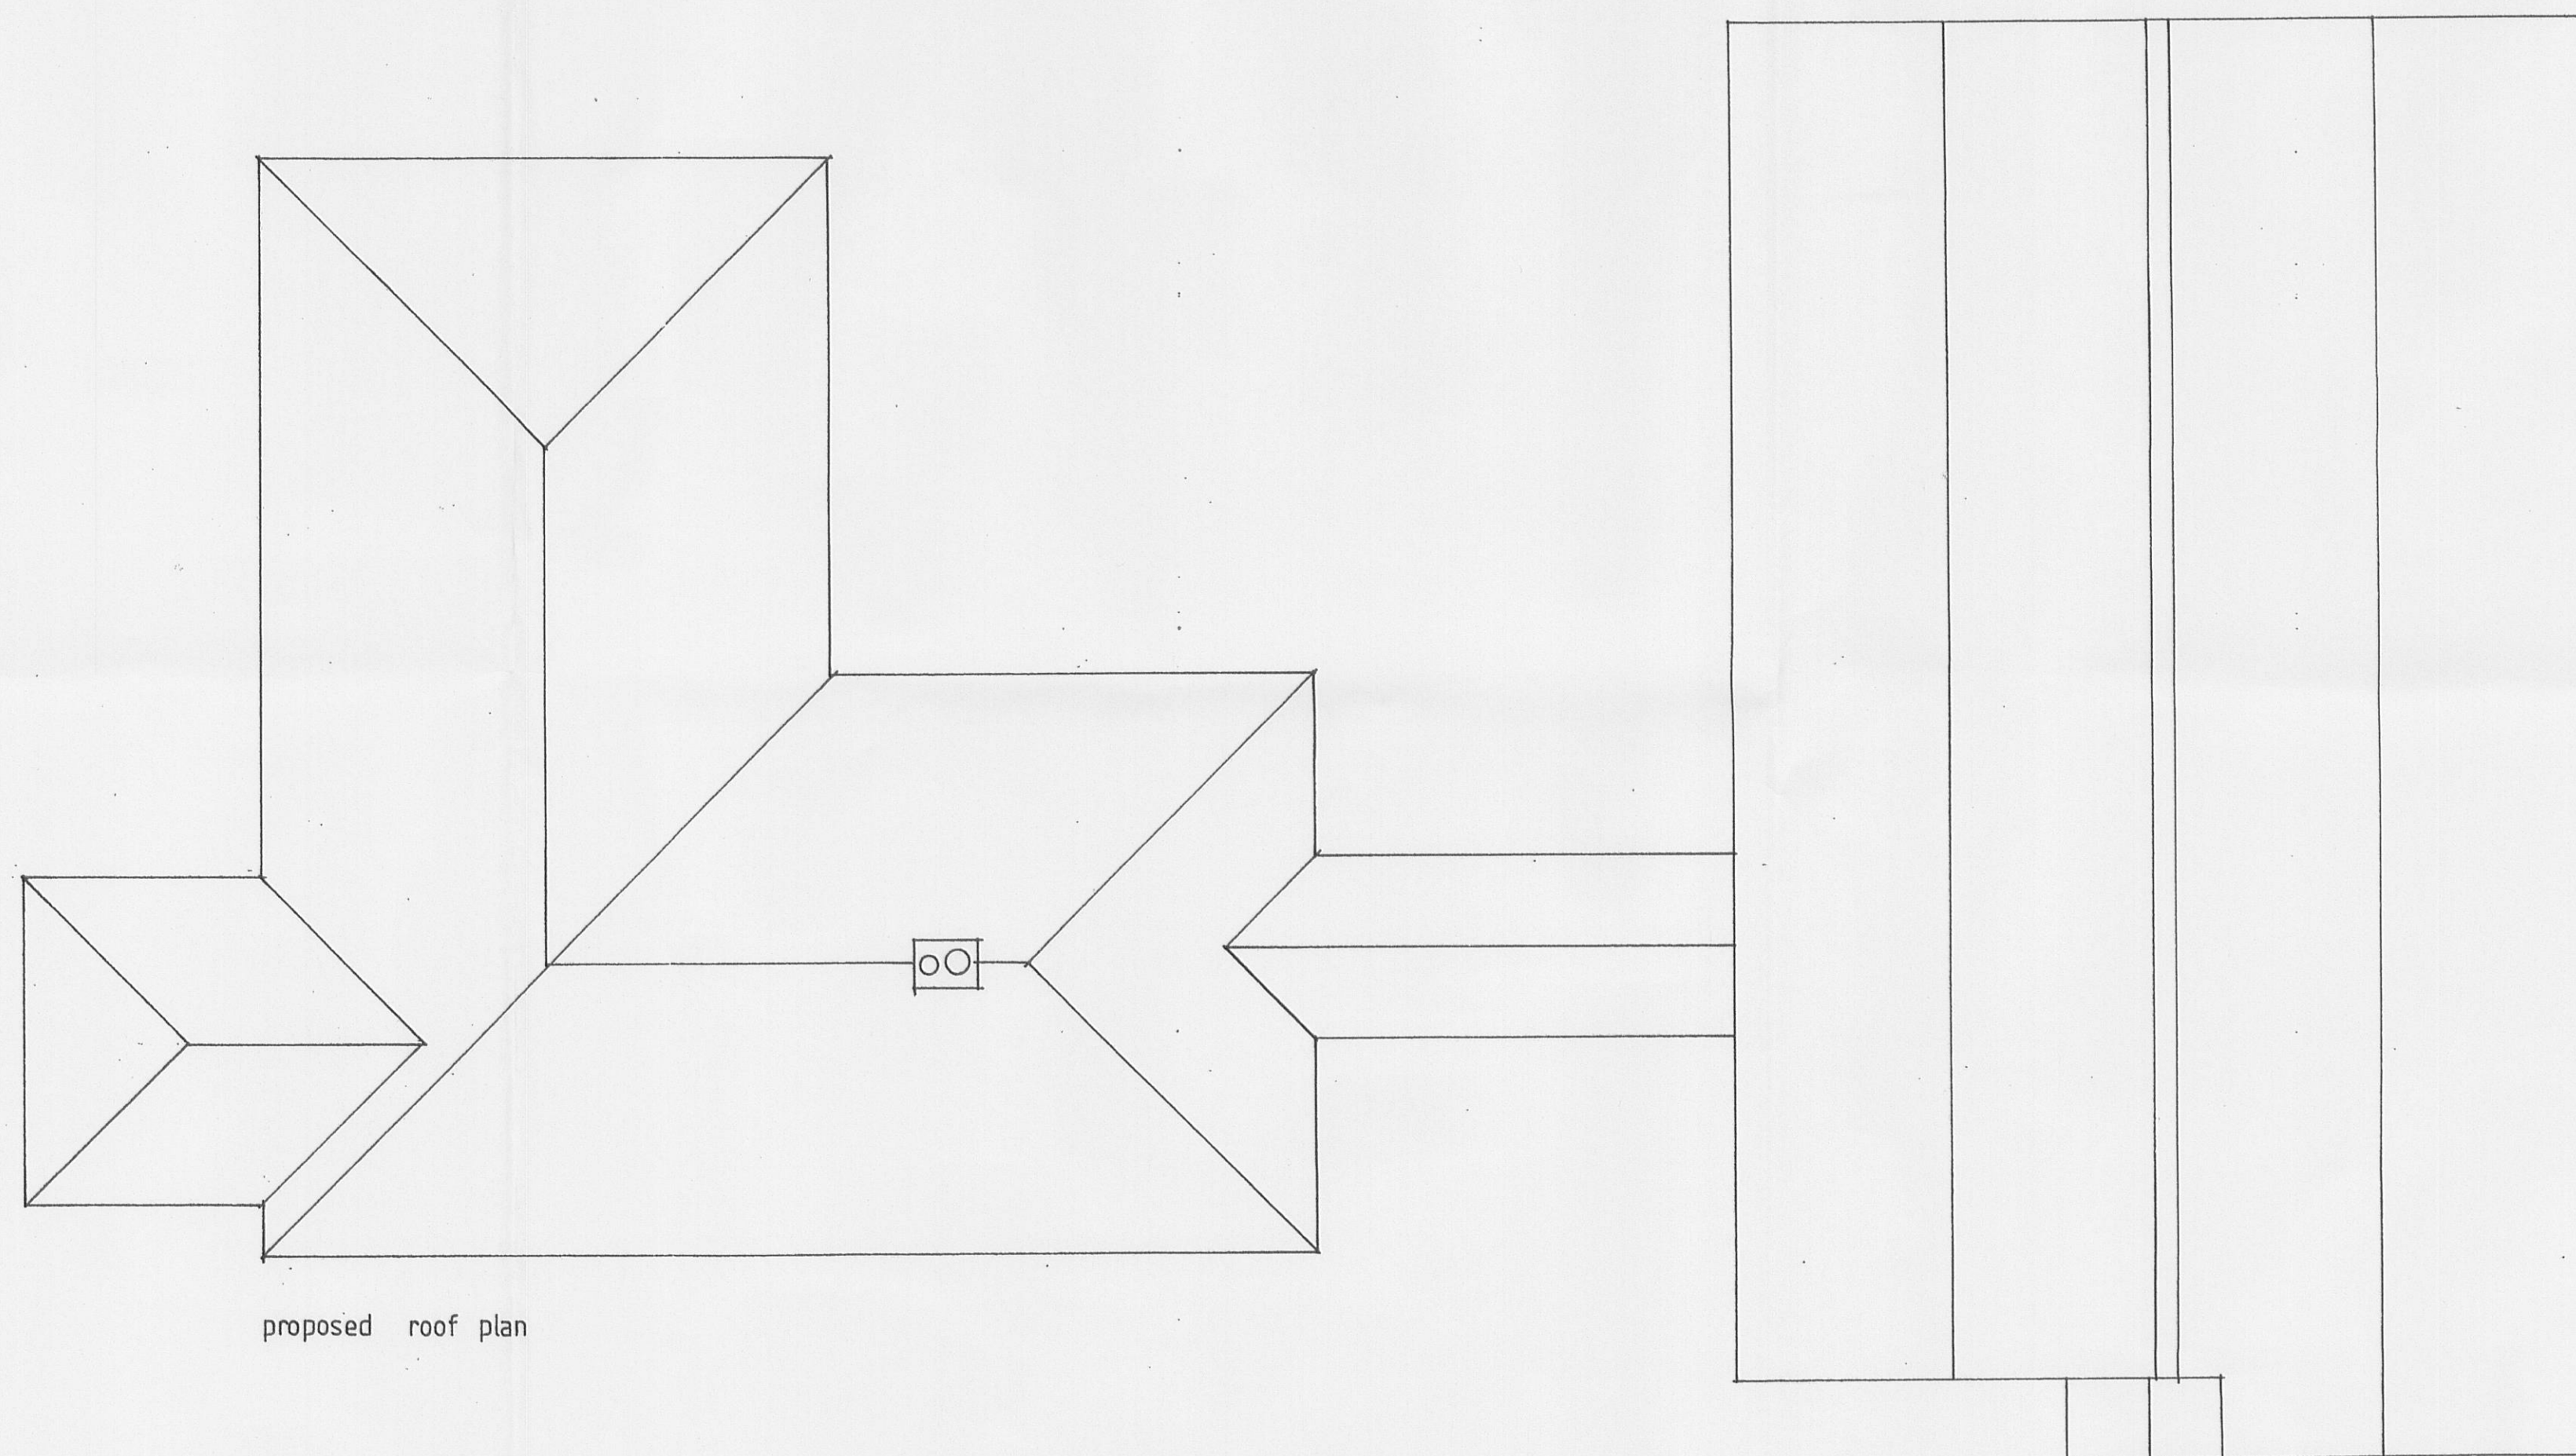

proposed roof plan

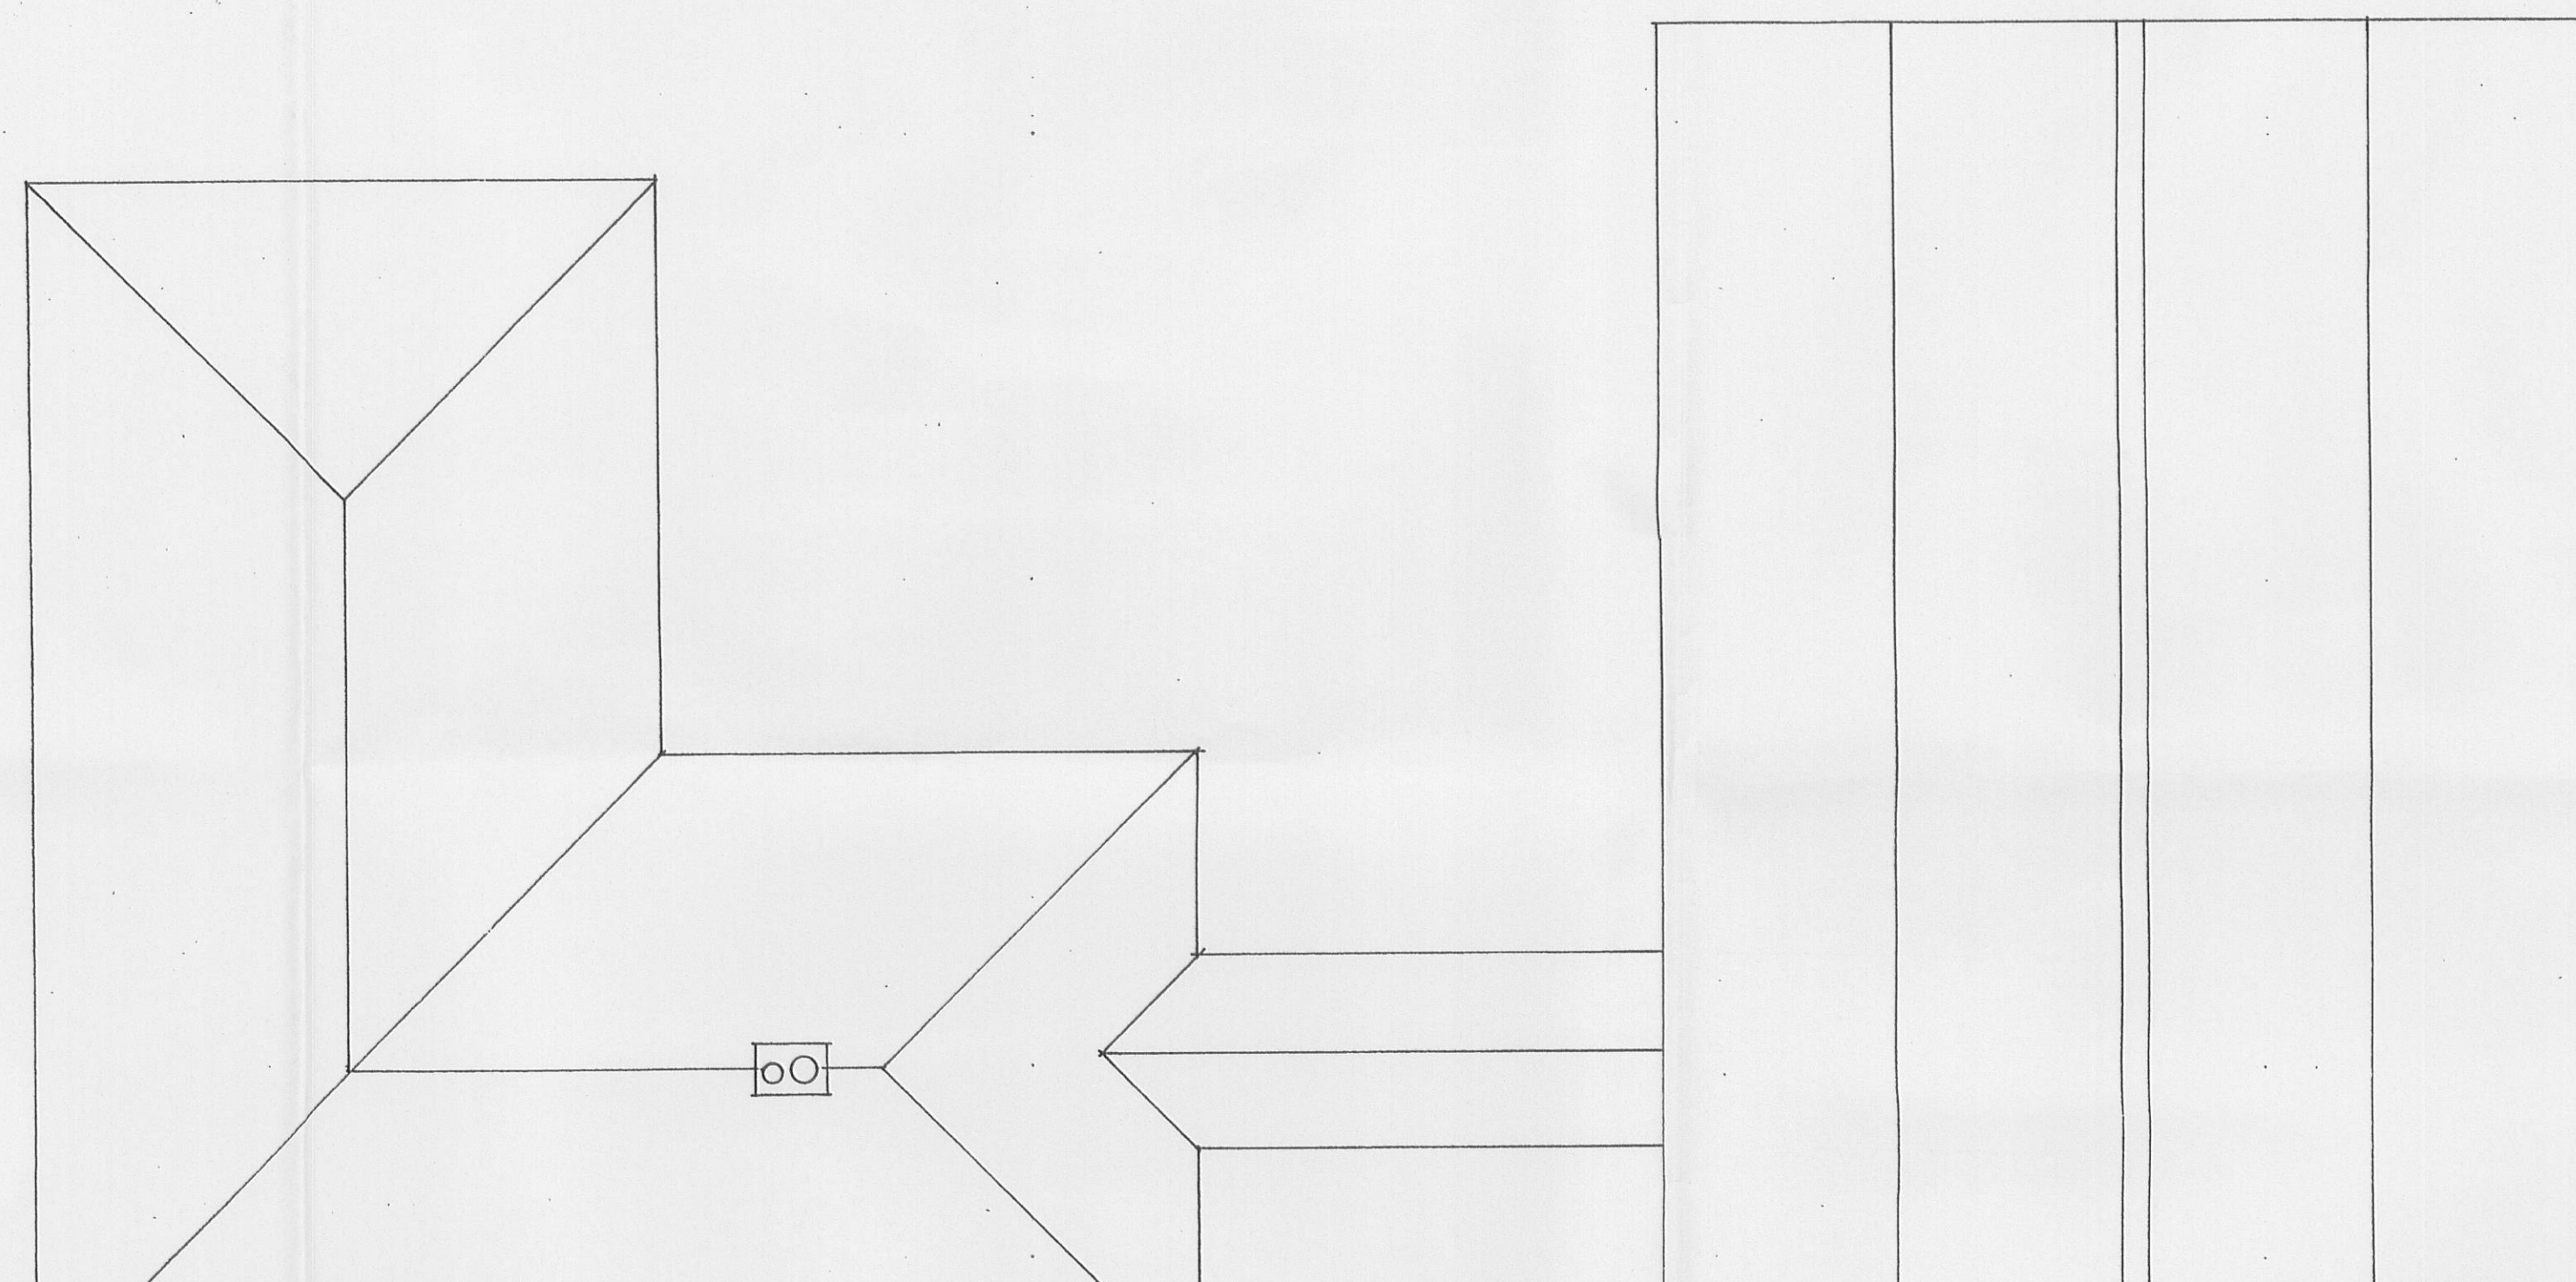

320110419P

VALE HOUSE
VALE HOUSE CLOSE
WHALLEY BB7 9TY
ROOF PLANS
scale 1:100 dwn 20.10.1011 S