



revisions:
rev B 01.02.11 amended to agreed boundary treatment
rev C 24.05.11 site location plan added

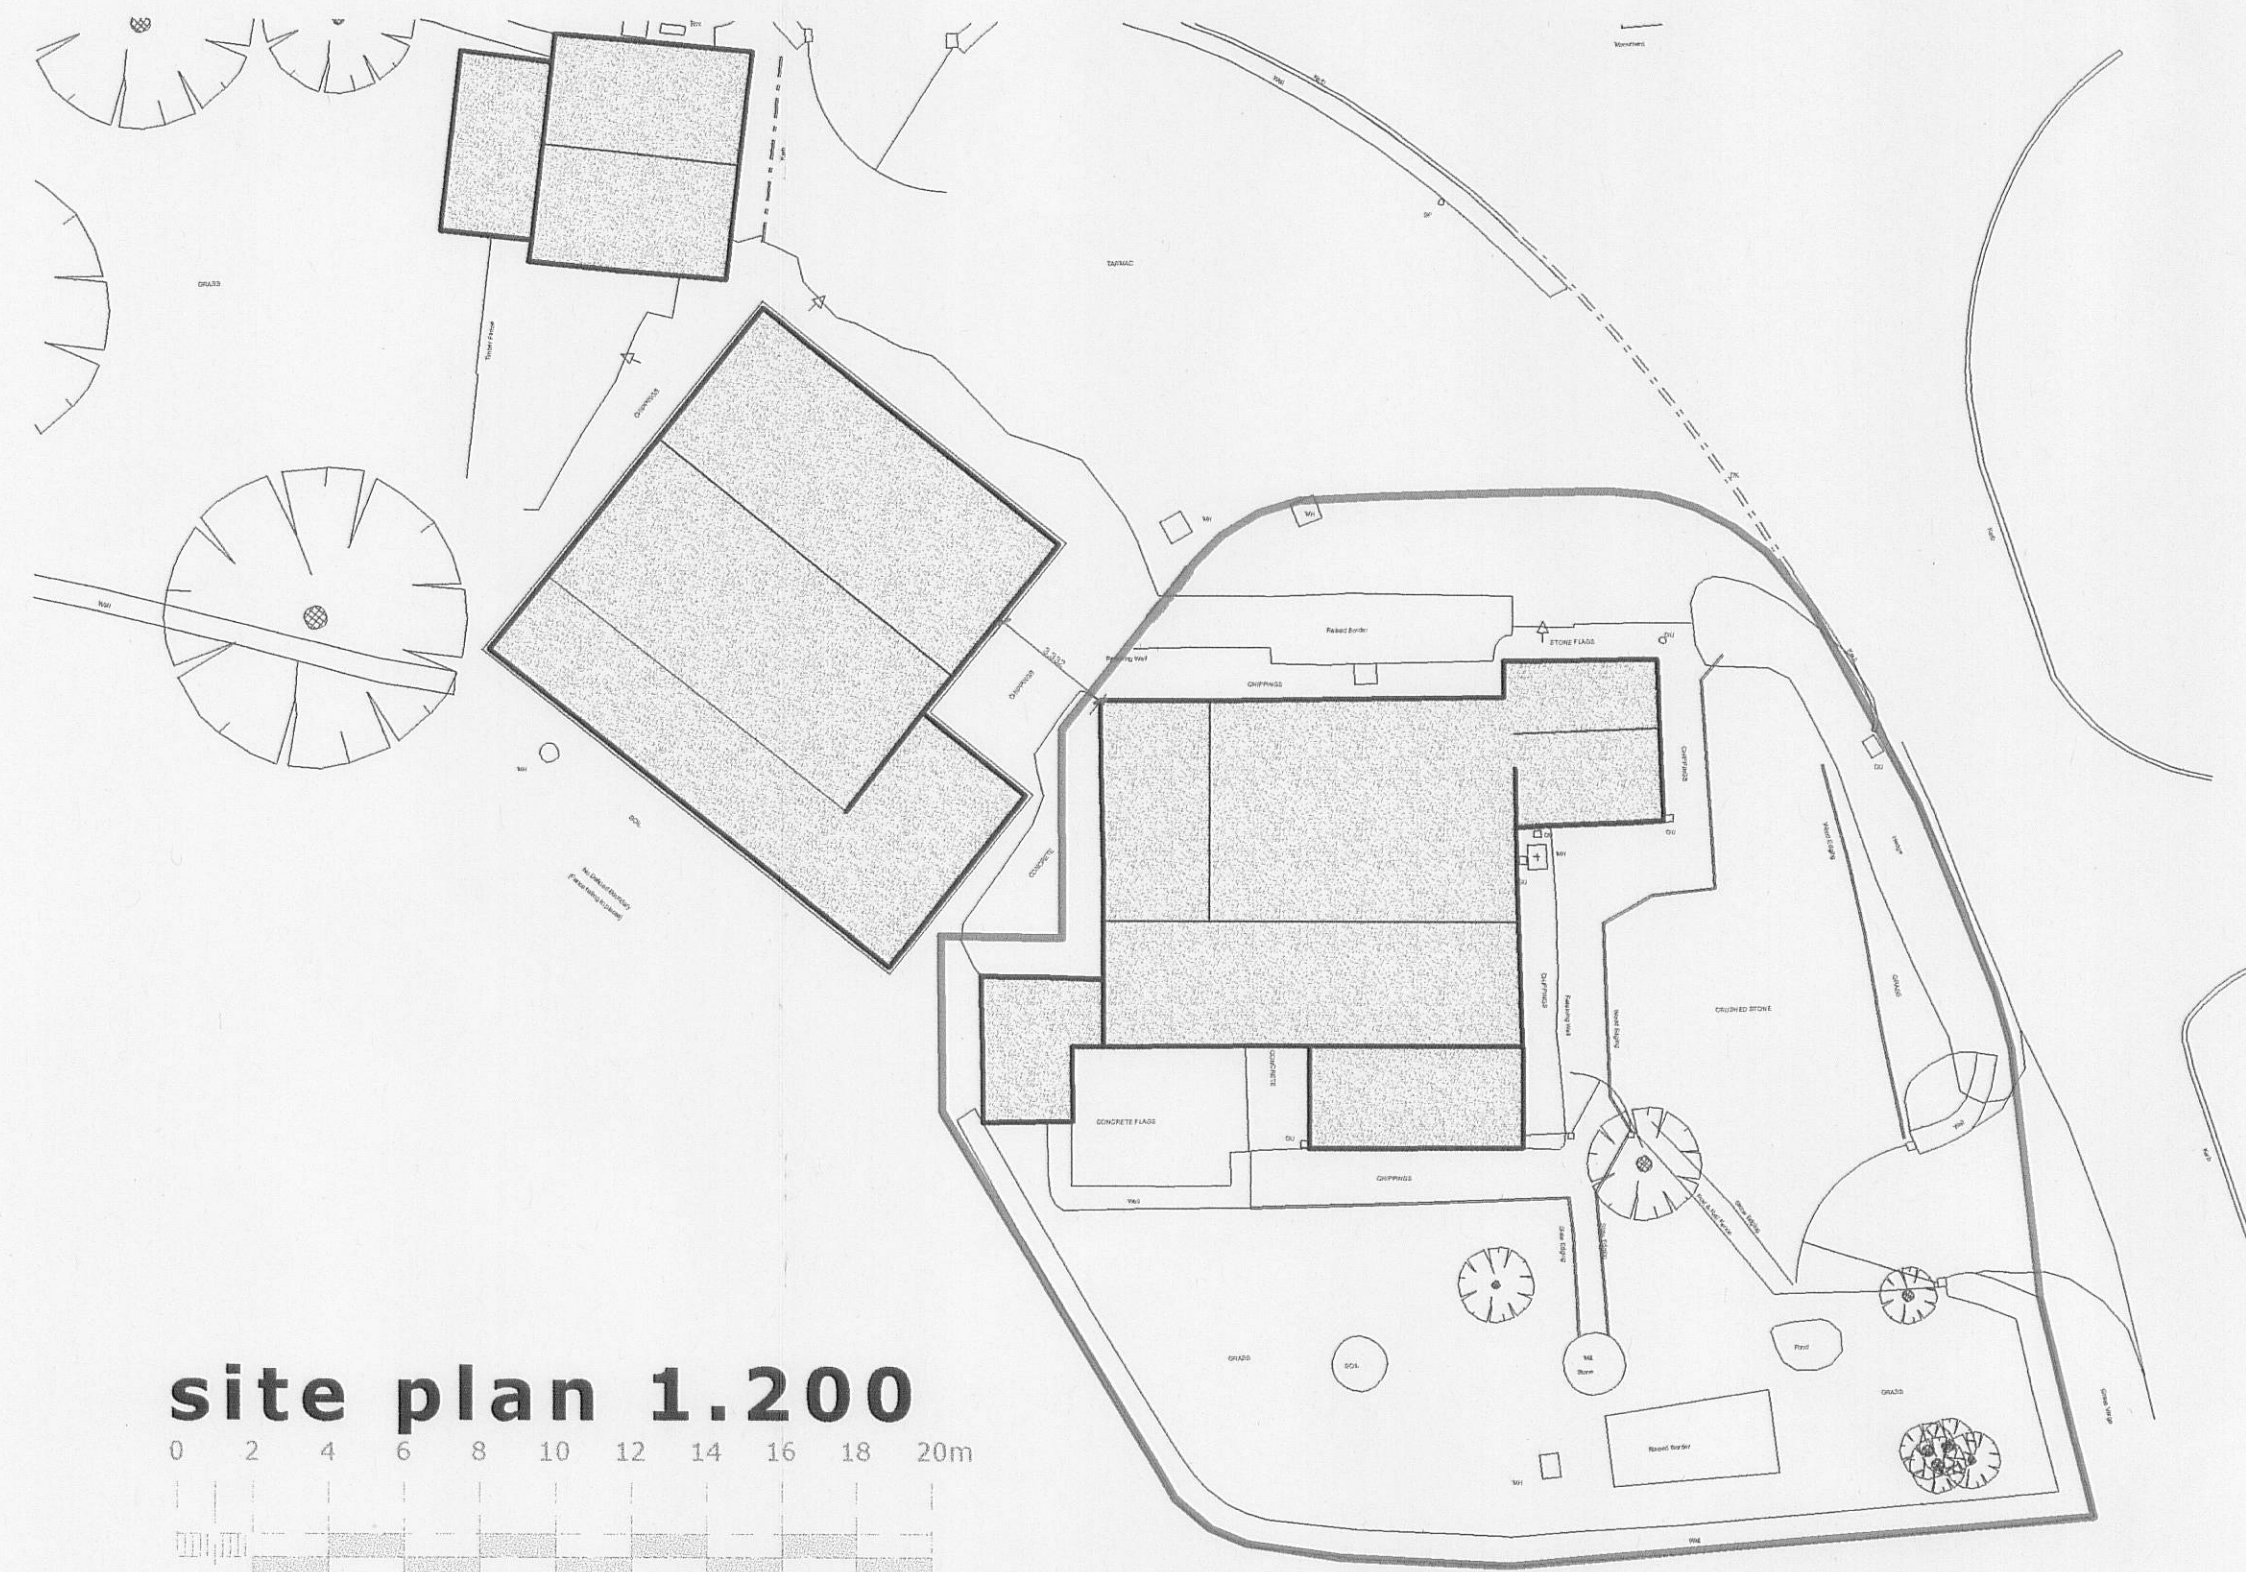


site plan 1.200

scale 1:200

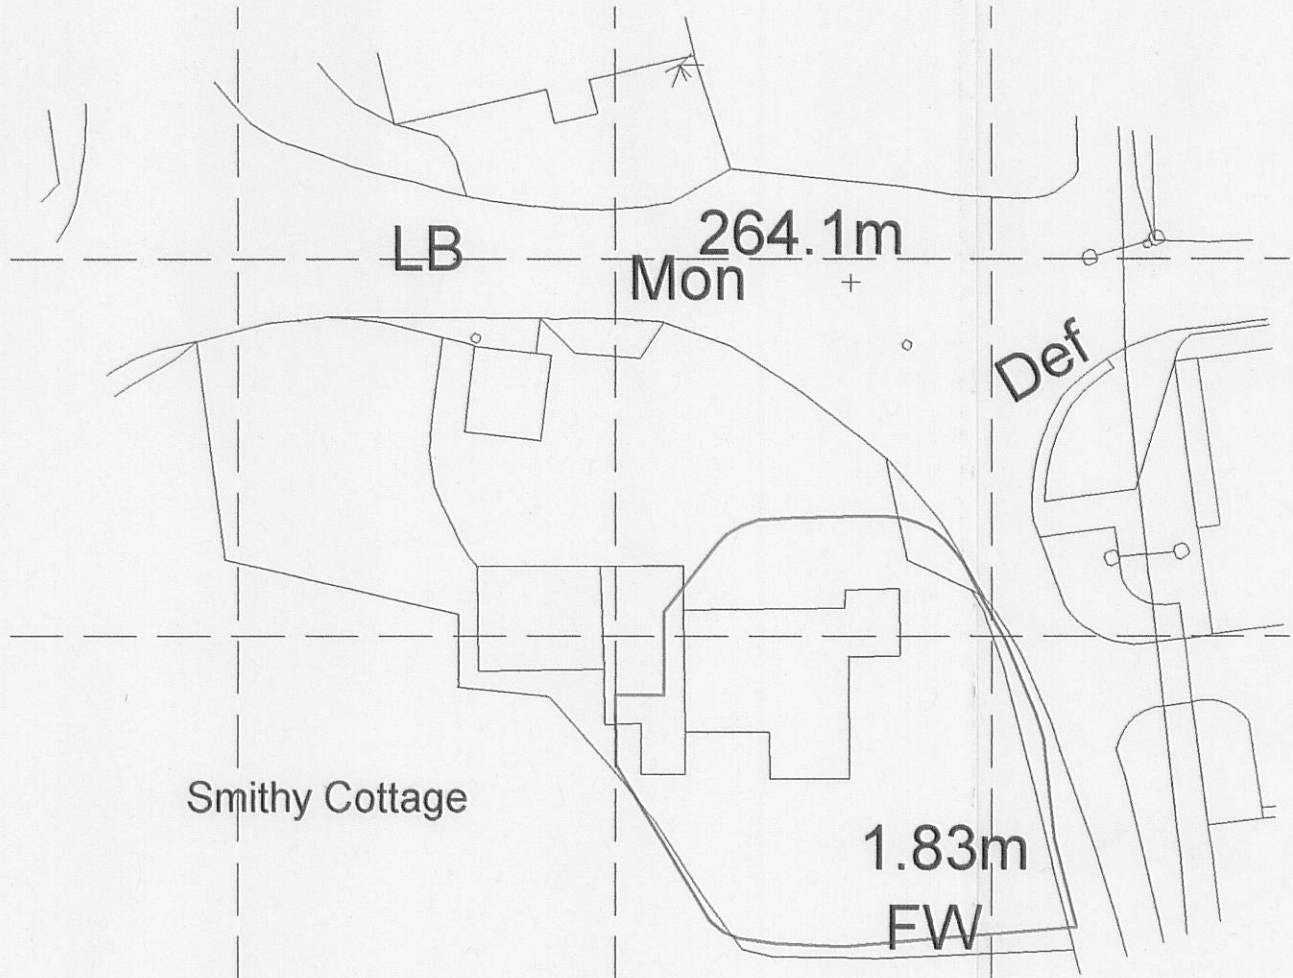


site location 1.500

scale 1:500

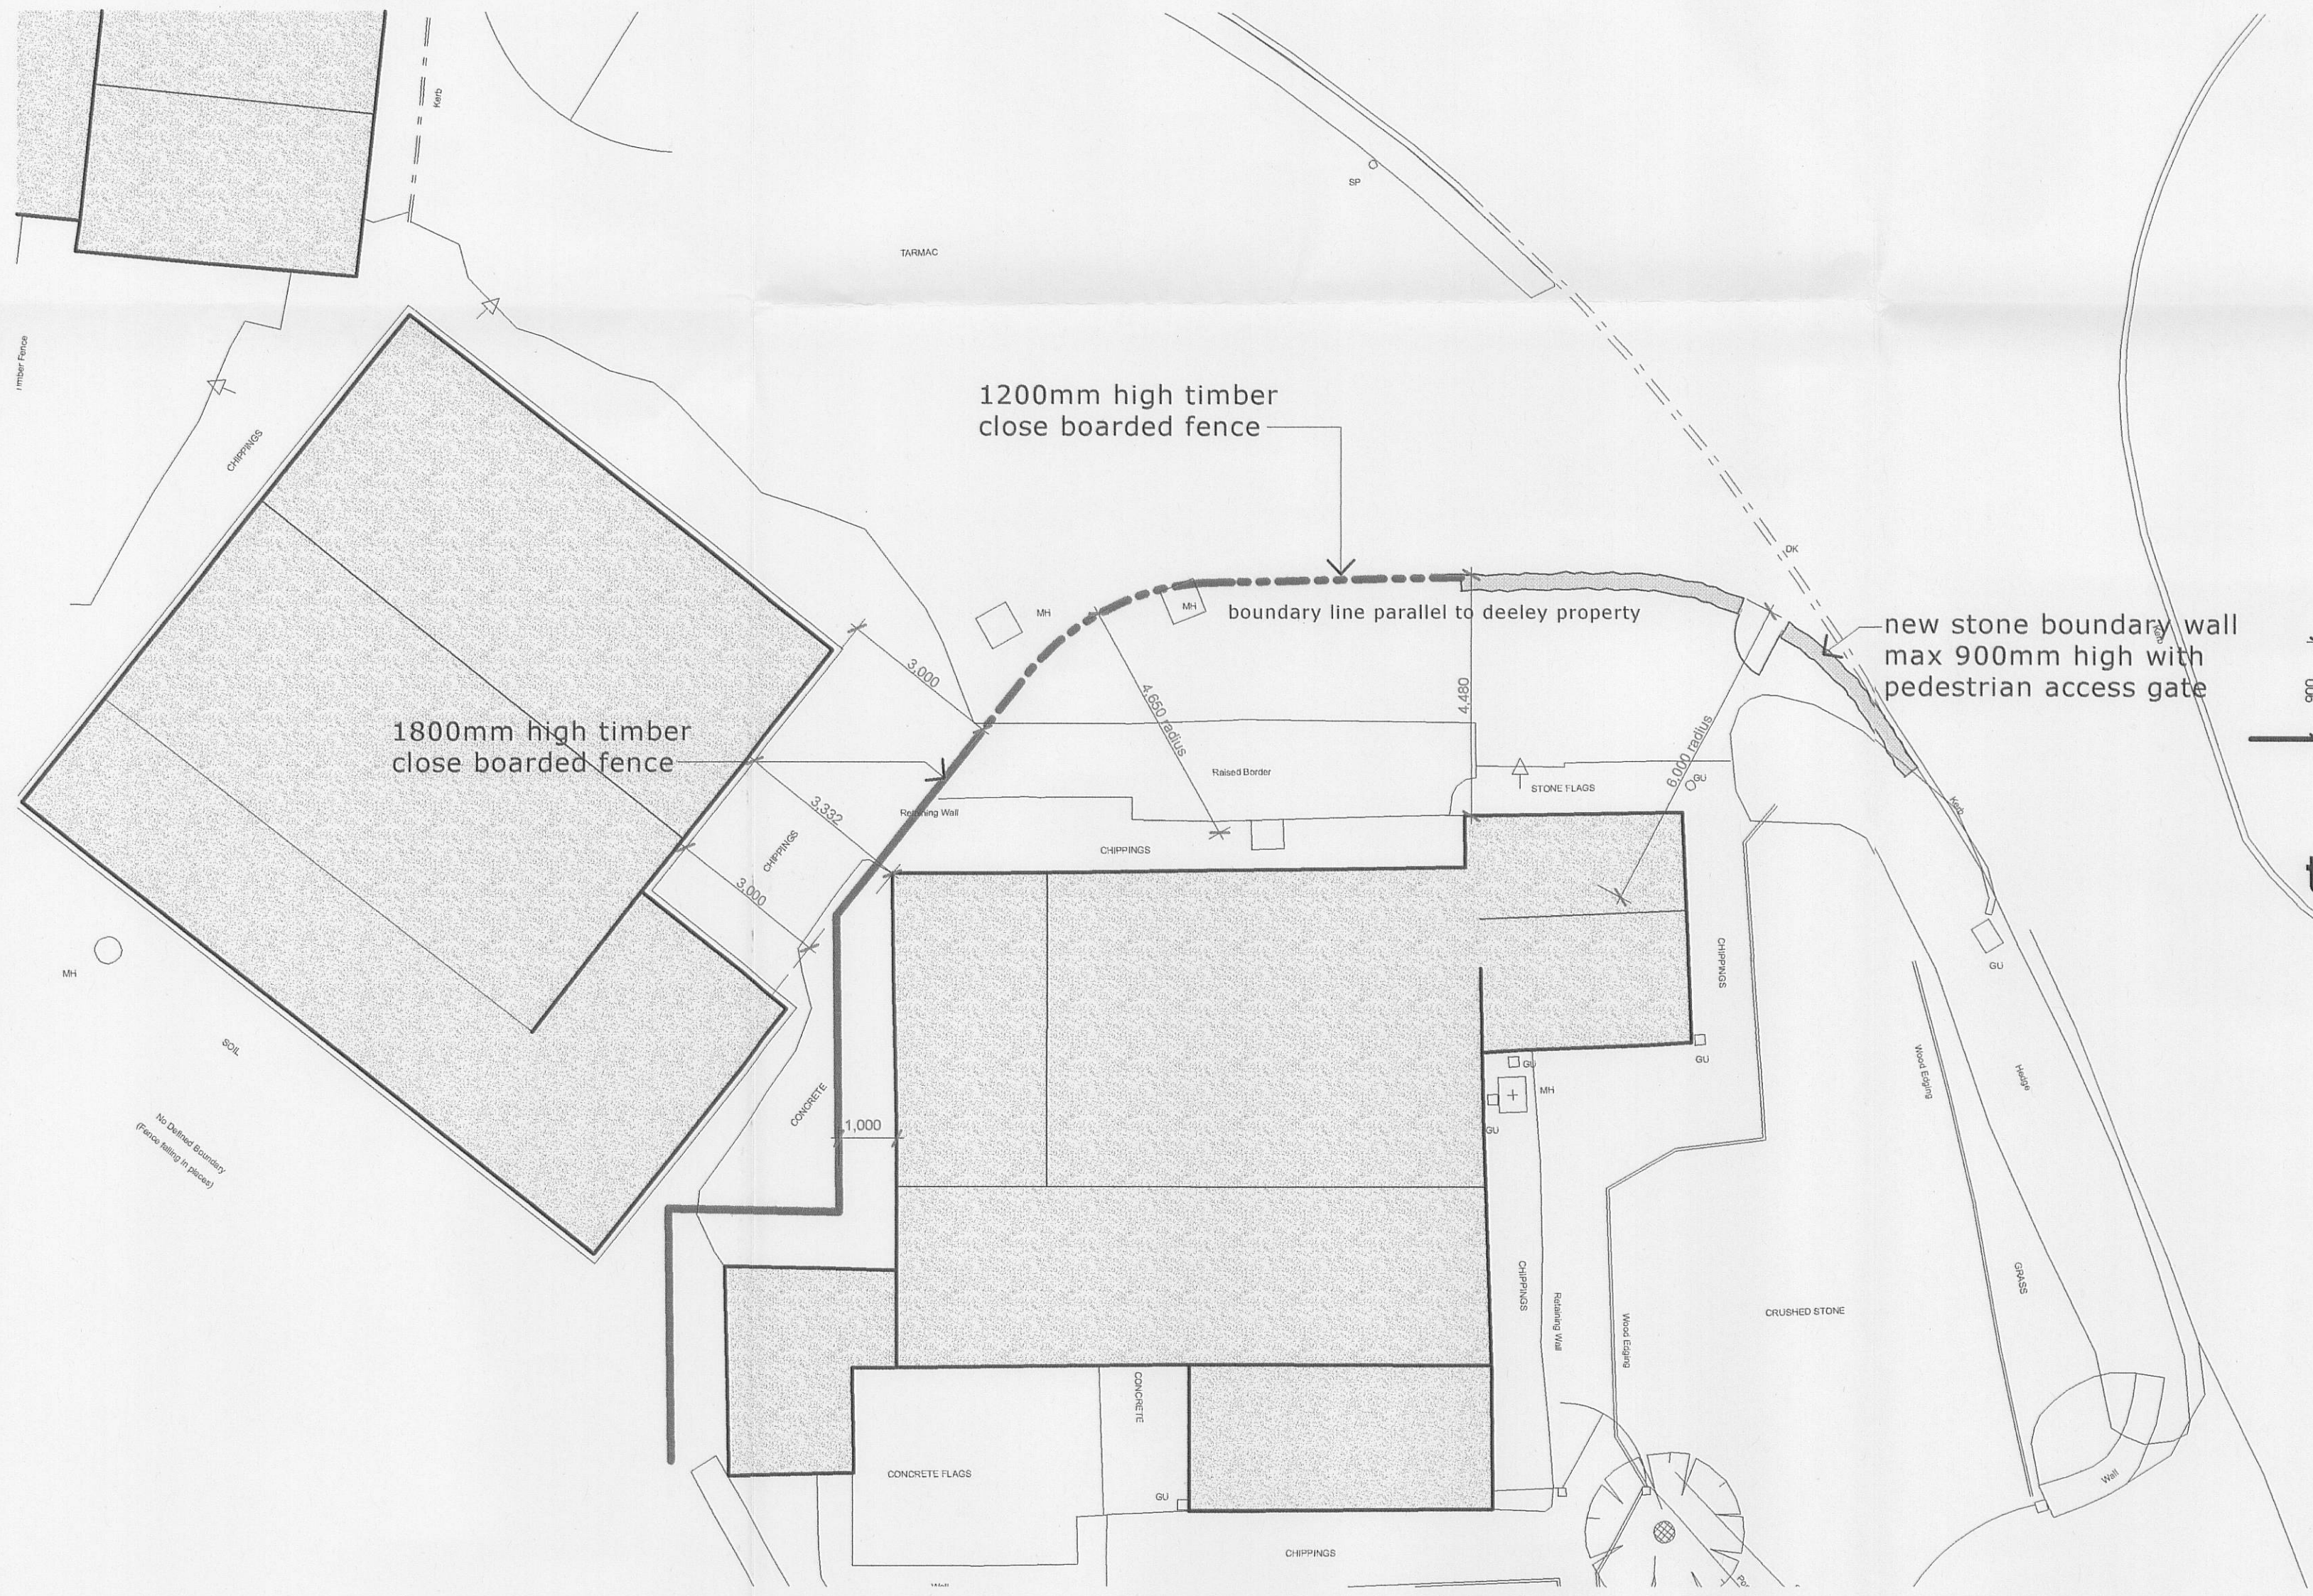

proposed boundary treatment 1.100

scale 1:100

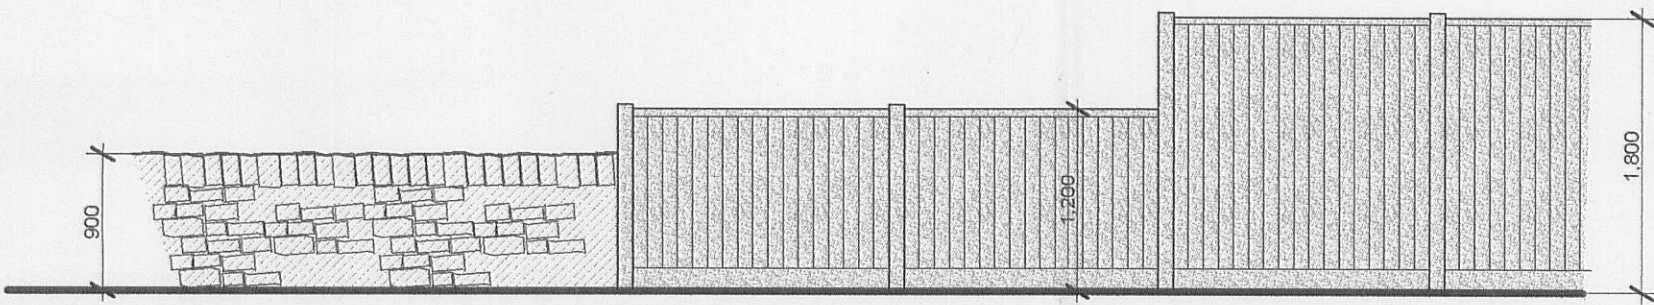

typical boundary elevations 1.50

scale 1:50

320110421P

campbelldriverpartnership
architects designers surveyors

client: mr+mrs deeley
project: smithy cottage
tosside north yorkshire

sheet: Proposed boundaries

dwg no: 10.190	05	C
----------------	----	---

scale: 1:100, 1:200, 1:500, 1:50 @ A1 capricorn park
date: 21.11.10 blakewater road
drawn: CN t: 01254 297700
email: design@cdparchitects.co.uk