




EXISTING REAR ELEVATION

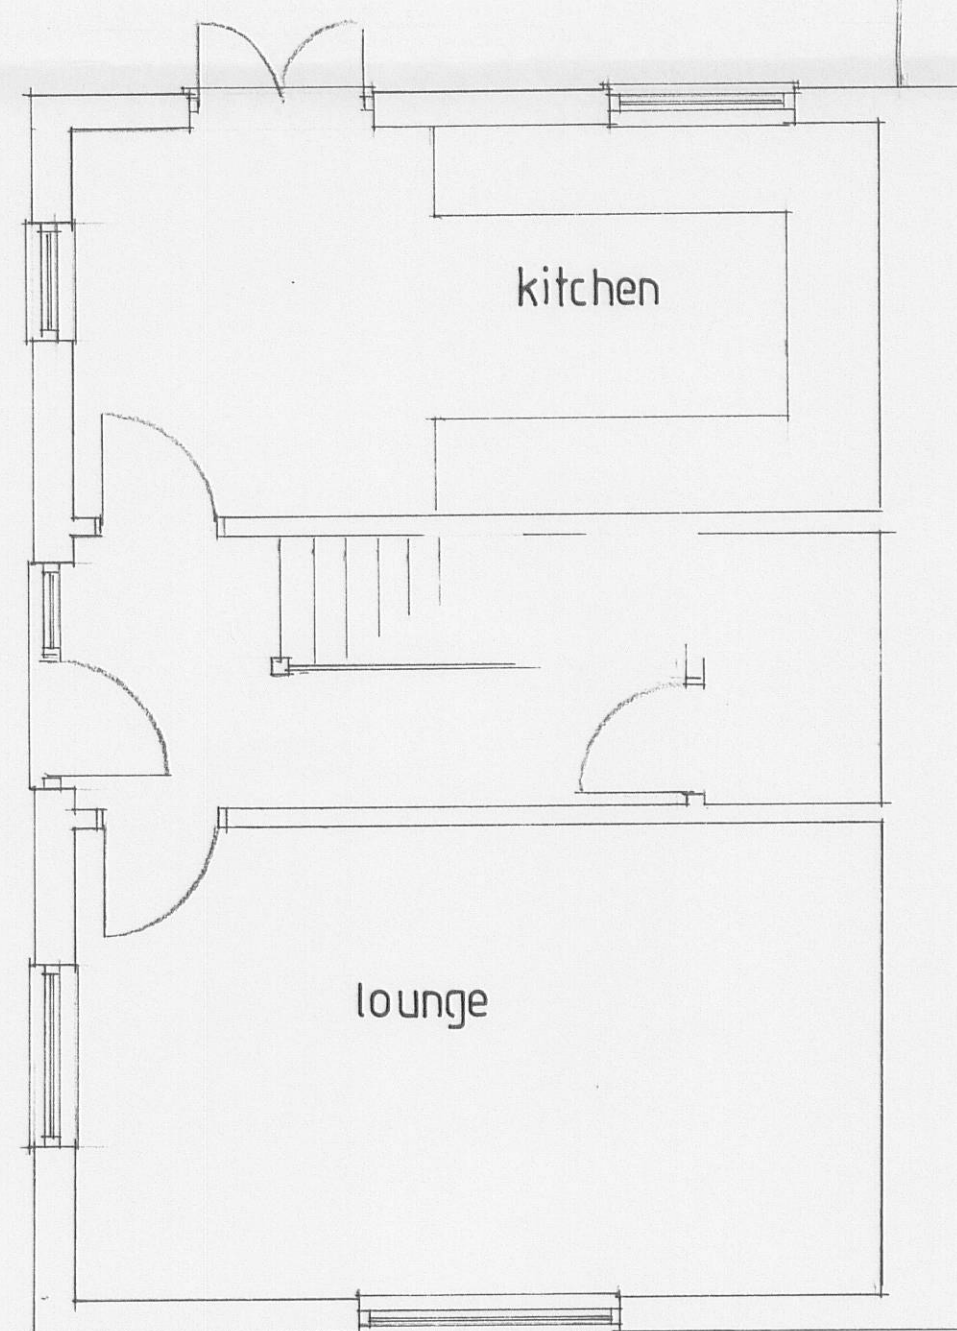

EXISTING PLAN



EXISTING SIDE ELEVATION

320110431P

Proposed conservatory for Mr. & Mrs. J. Bromley
6 Ribblesdale Court, Gisburn

drawn by Artech Design 01772 456592

drawing no. Z1950/1

Scale 1:50