


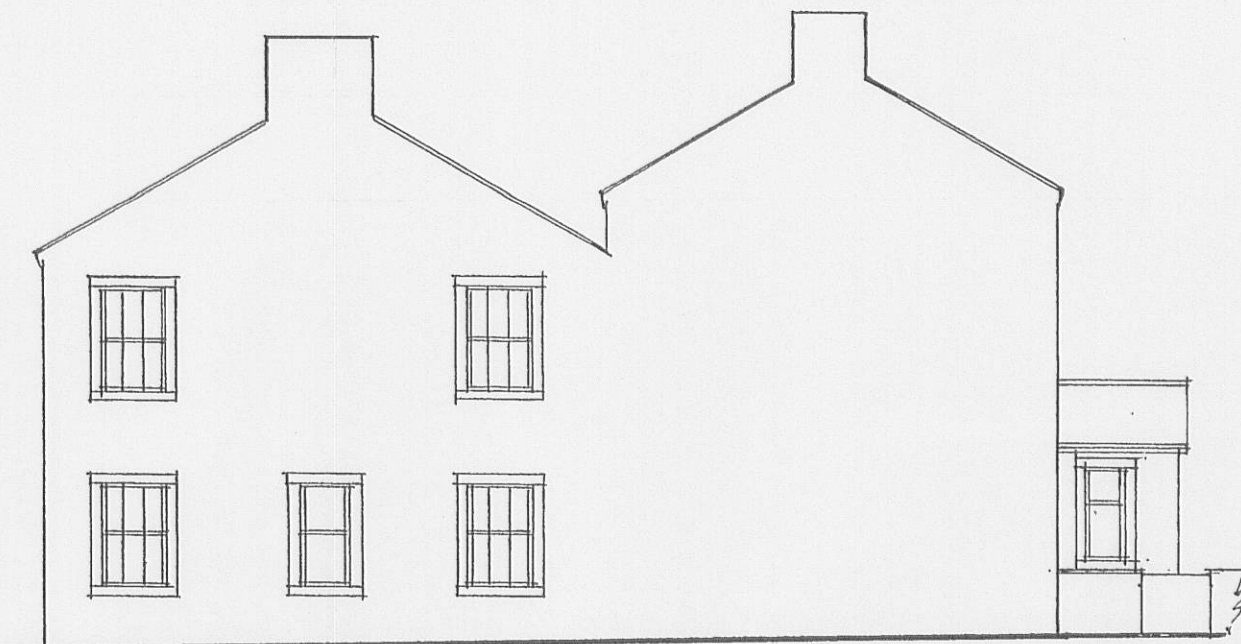

rear elevation
(facing Chapel Lane)



side elevation
(facing Grindleton Road)




front elevation
(facing garden area)




side elevation

0 1 2 3 4 5 6 7 8 9 10
SCALE IN METRES @ 1:100

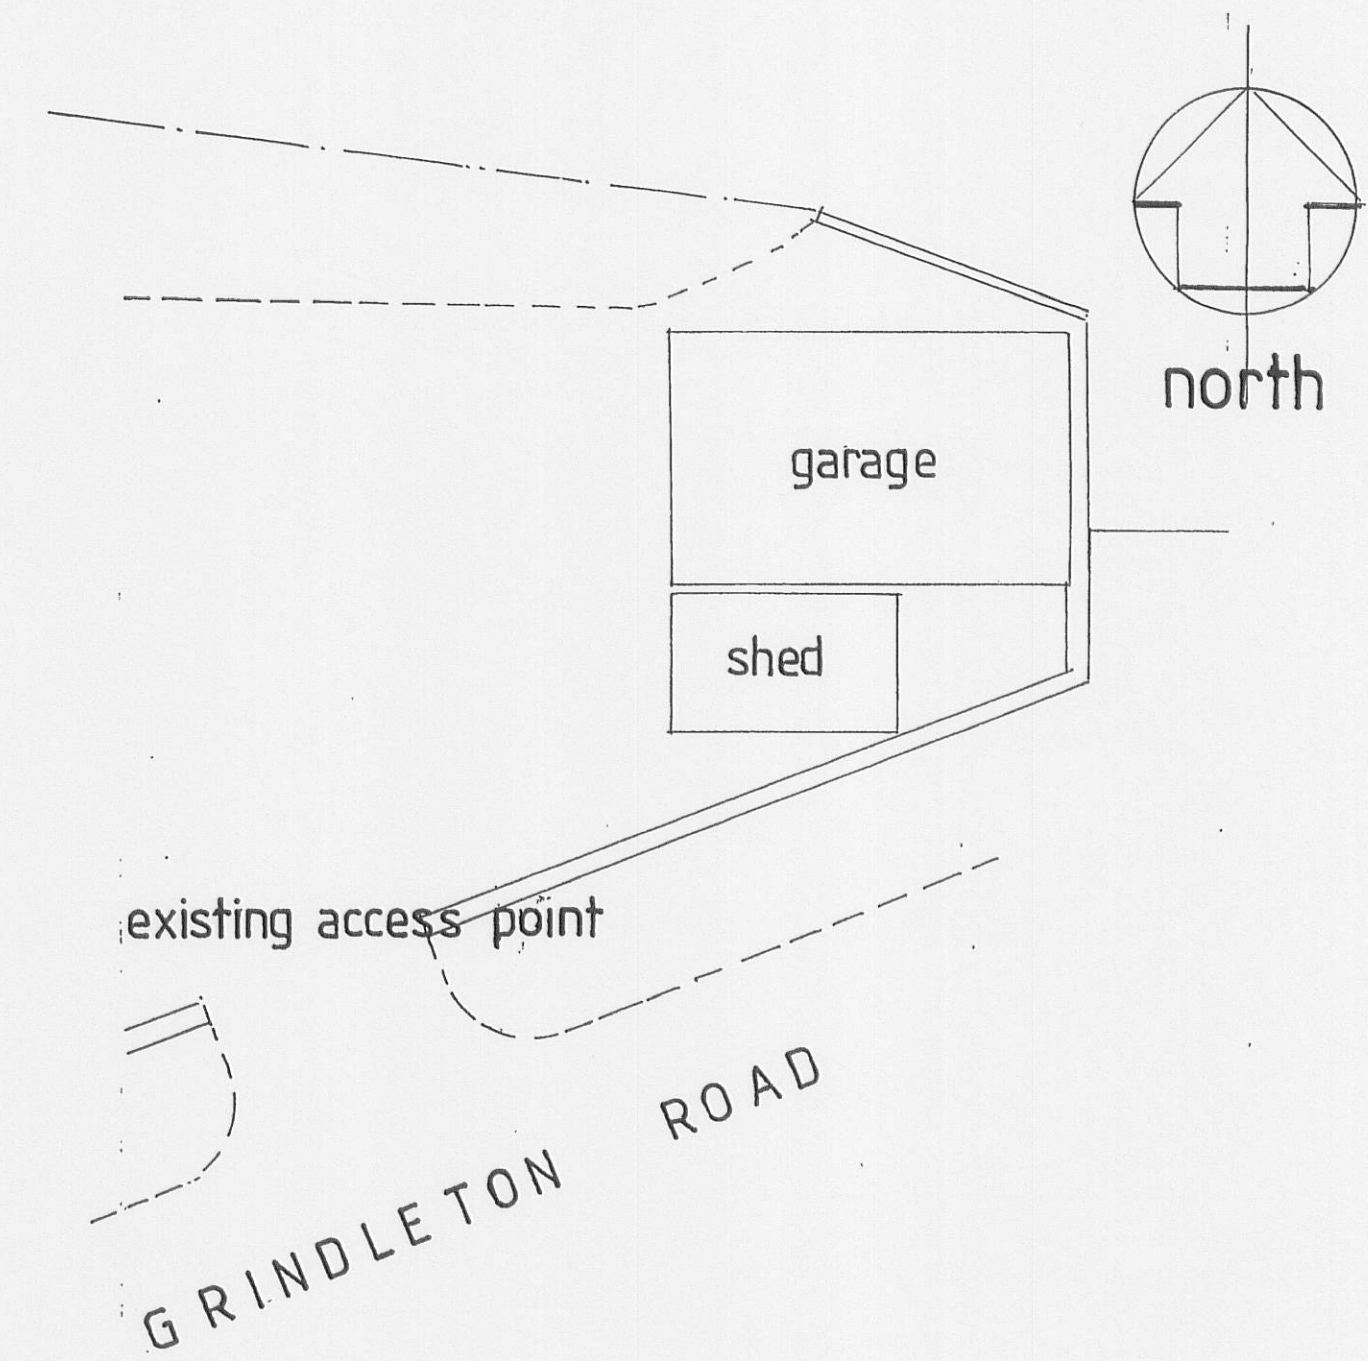


SITE PLAN - PARKING AREA
scale 1:100

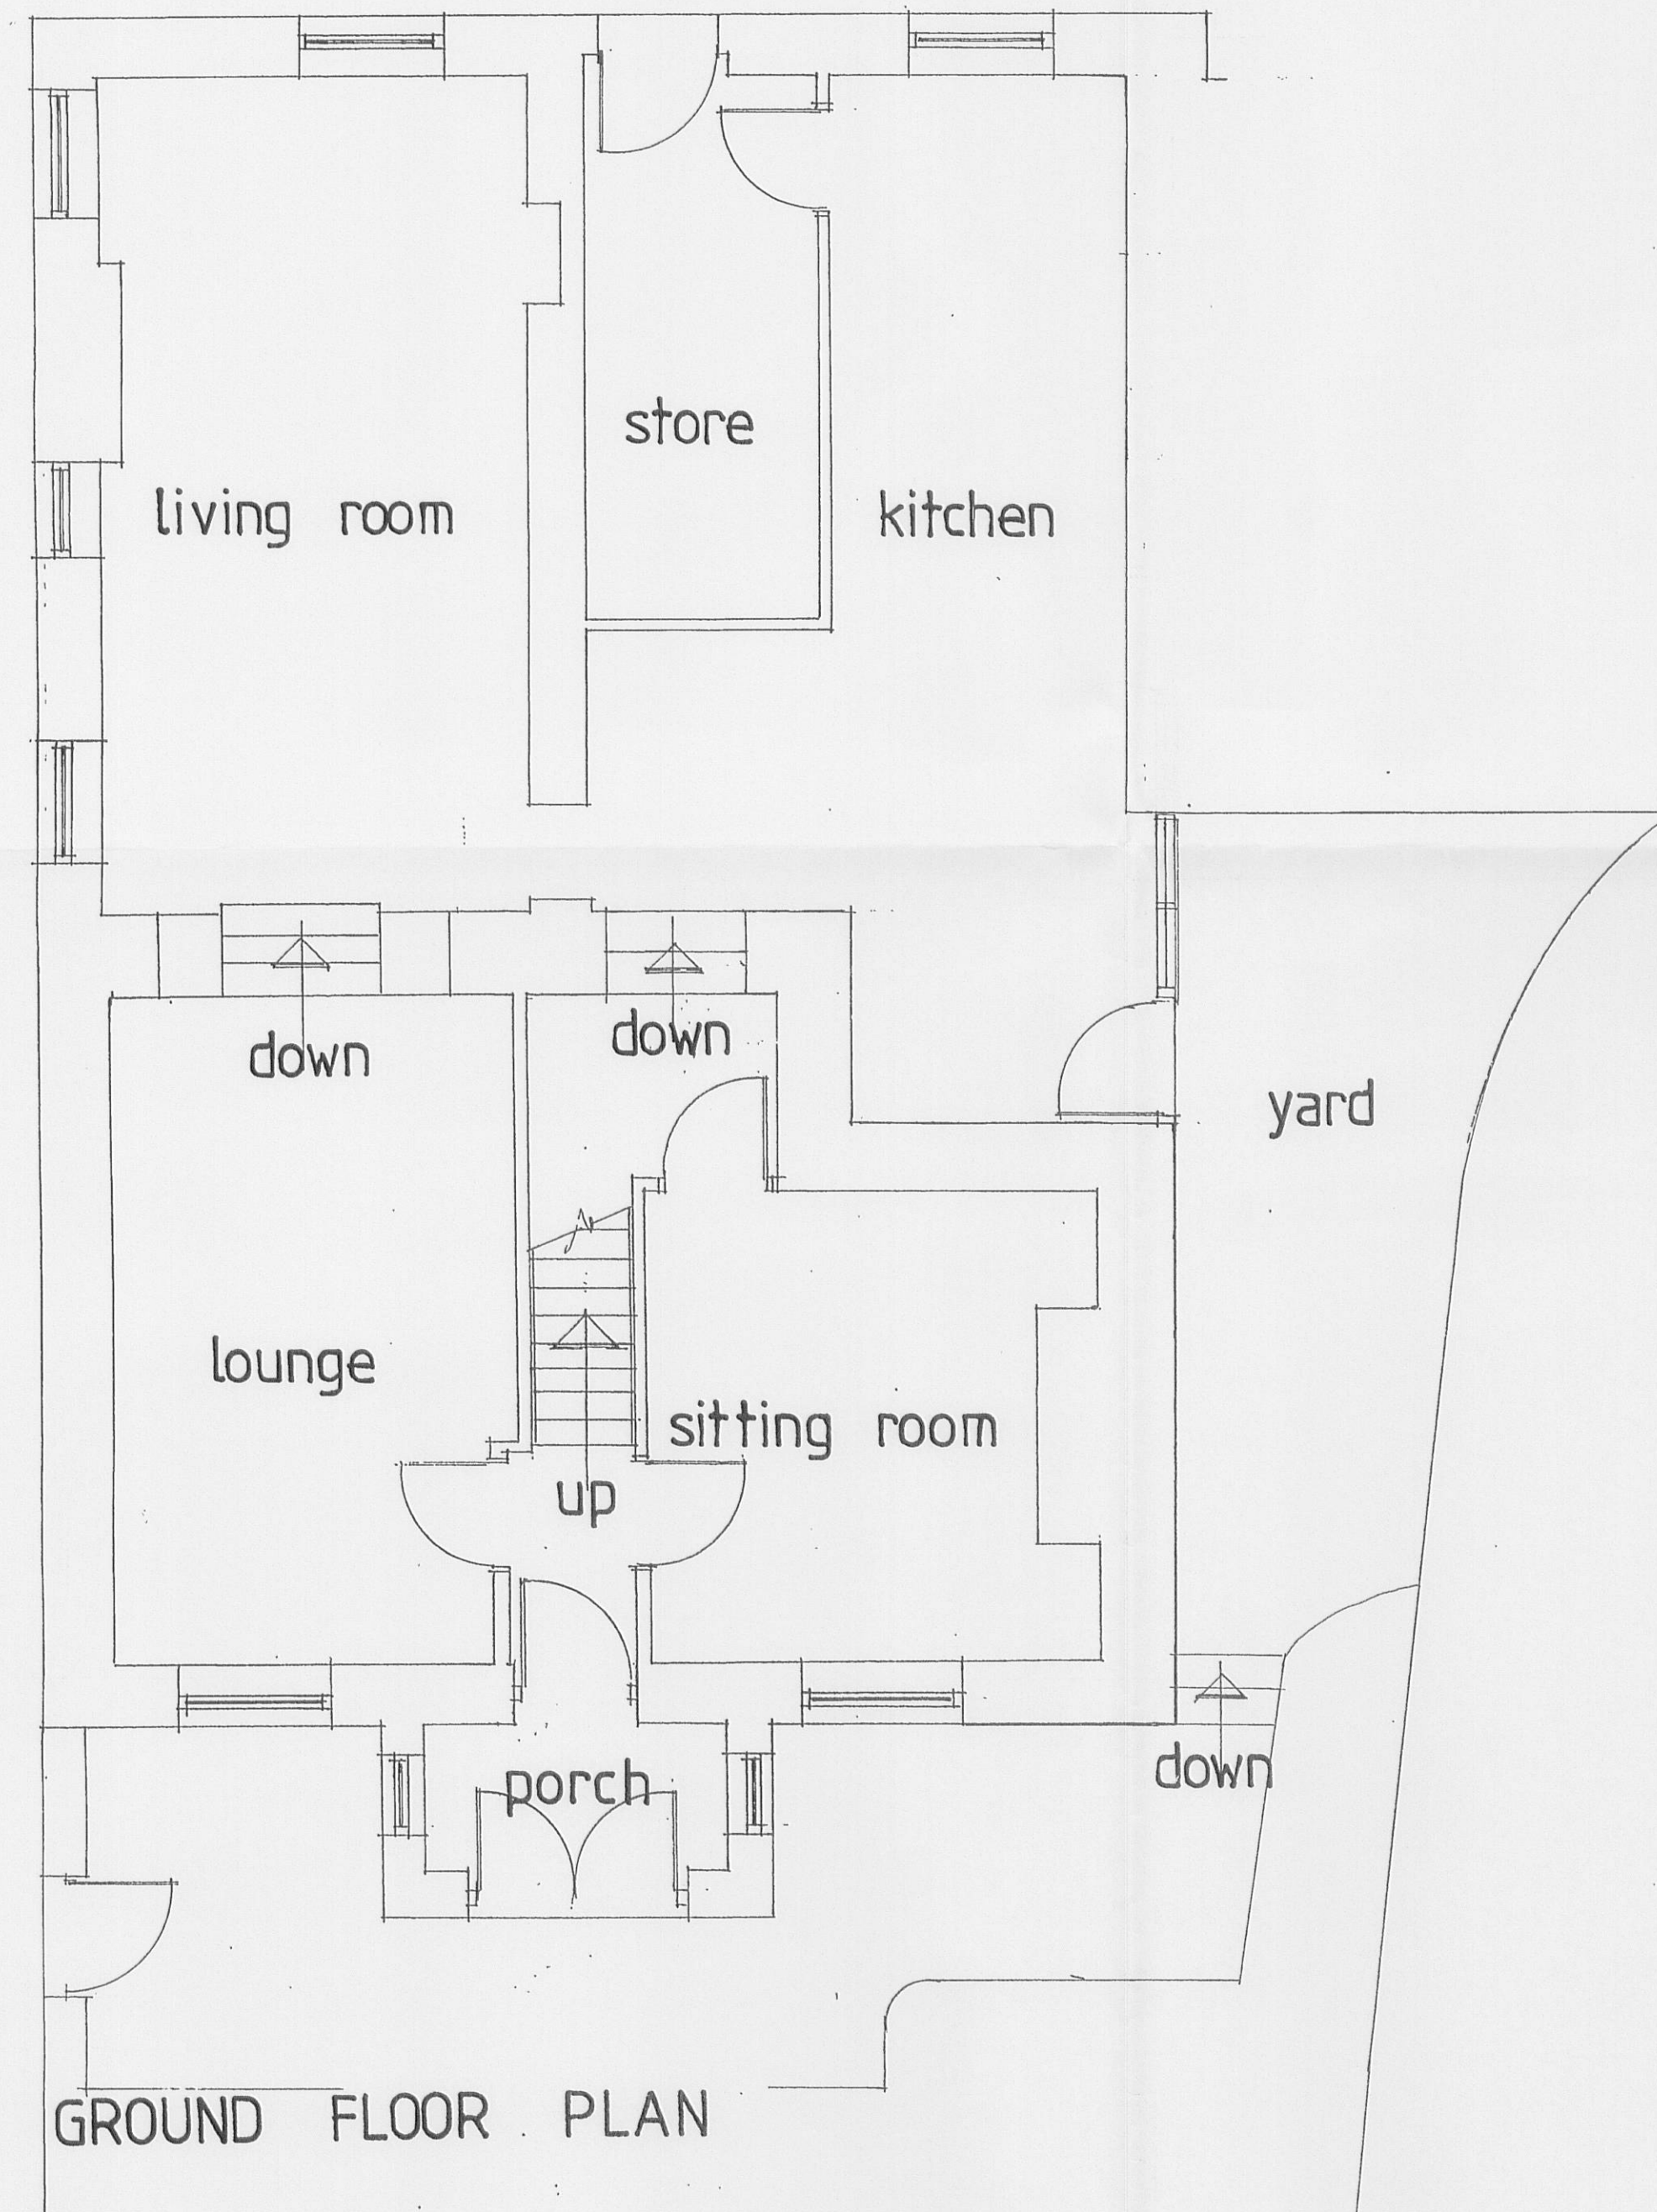


GROUND FLOOR PLAN

garden

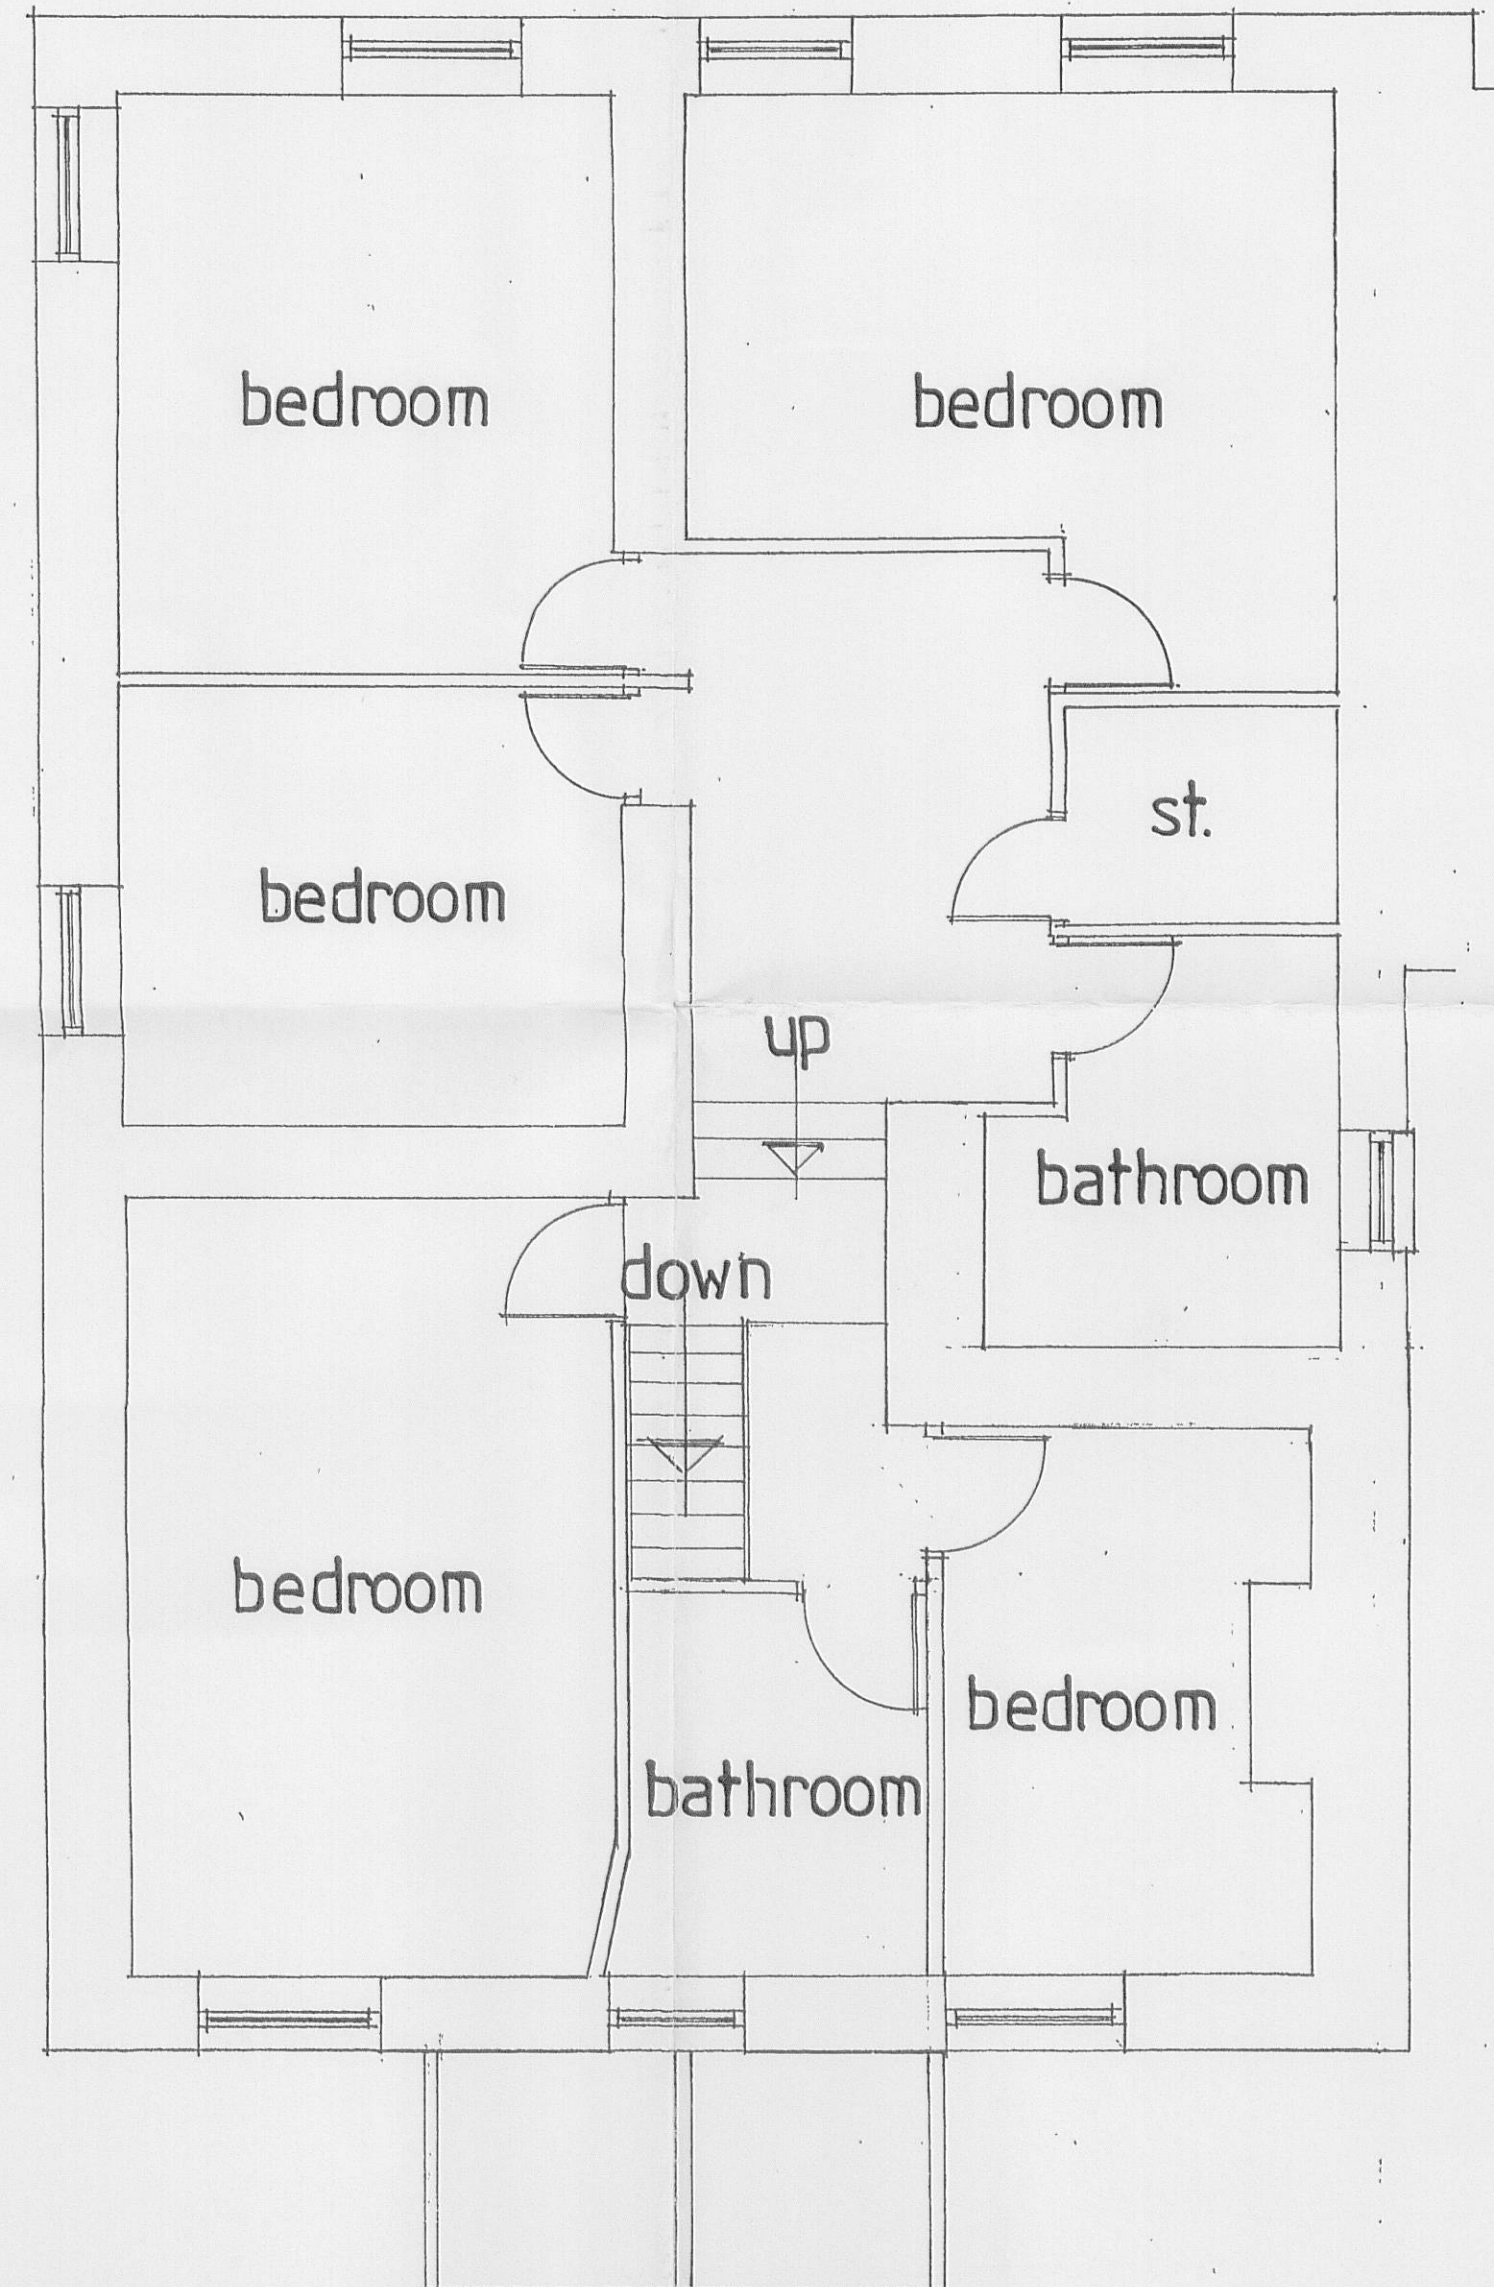

FIRST FLOOR PLAN

0 1 2 3 4 5 6 7 8 9
SCALE IN METRES @ 1:50

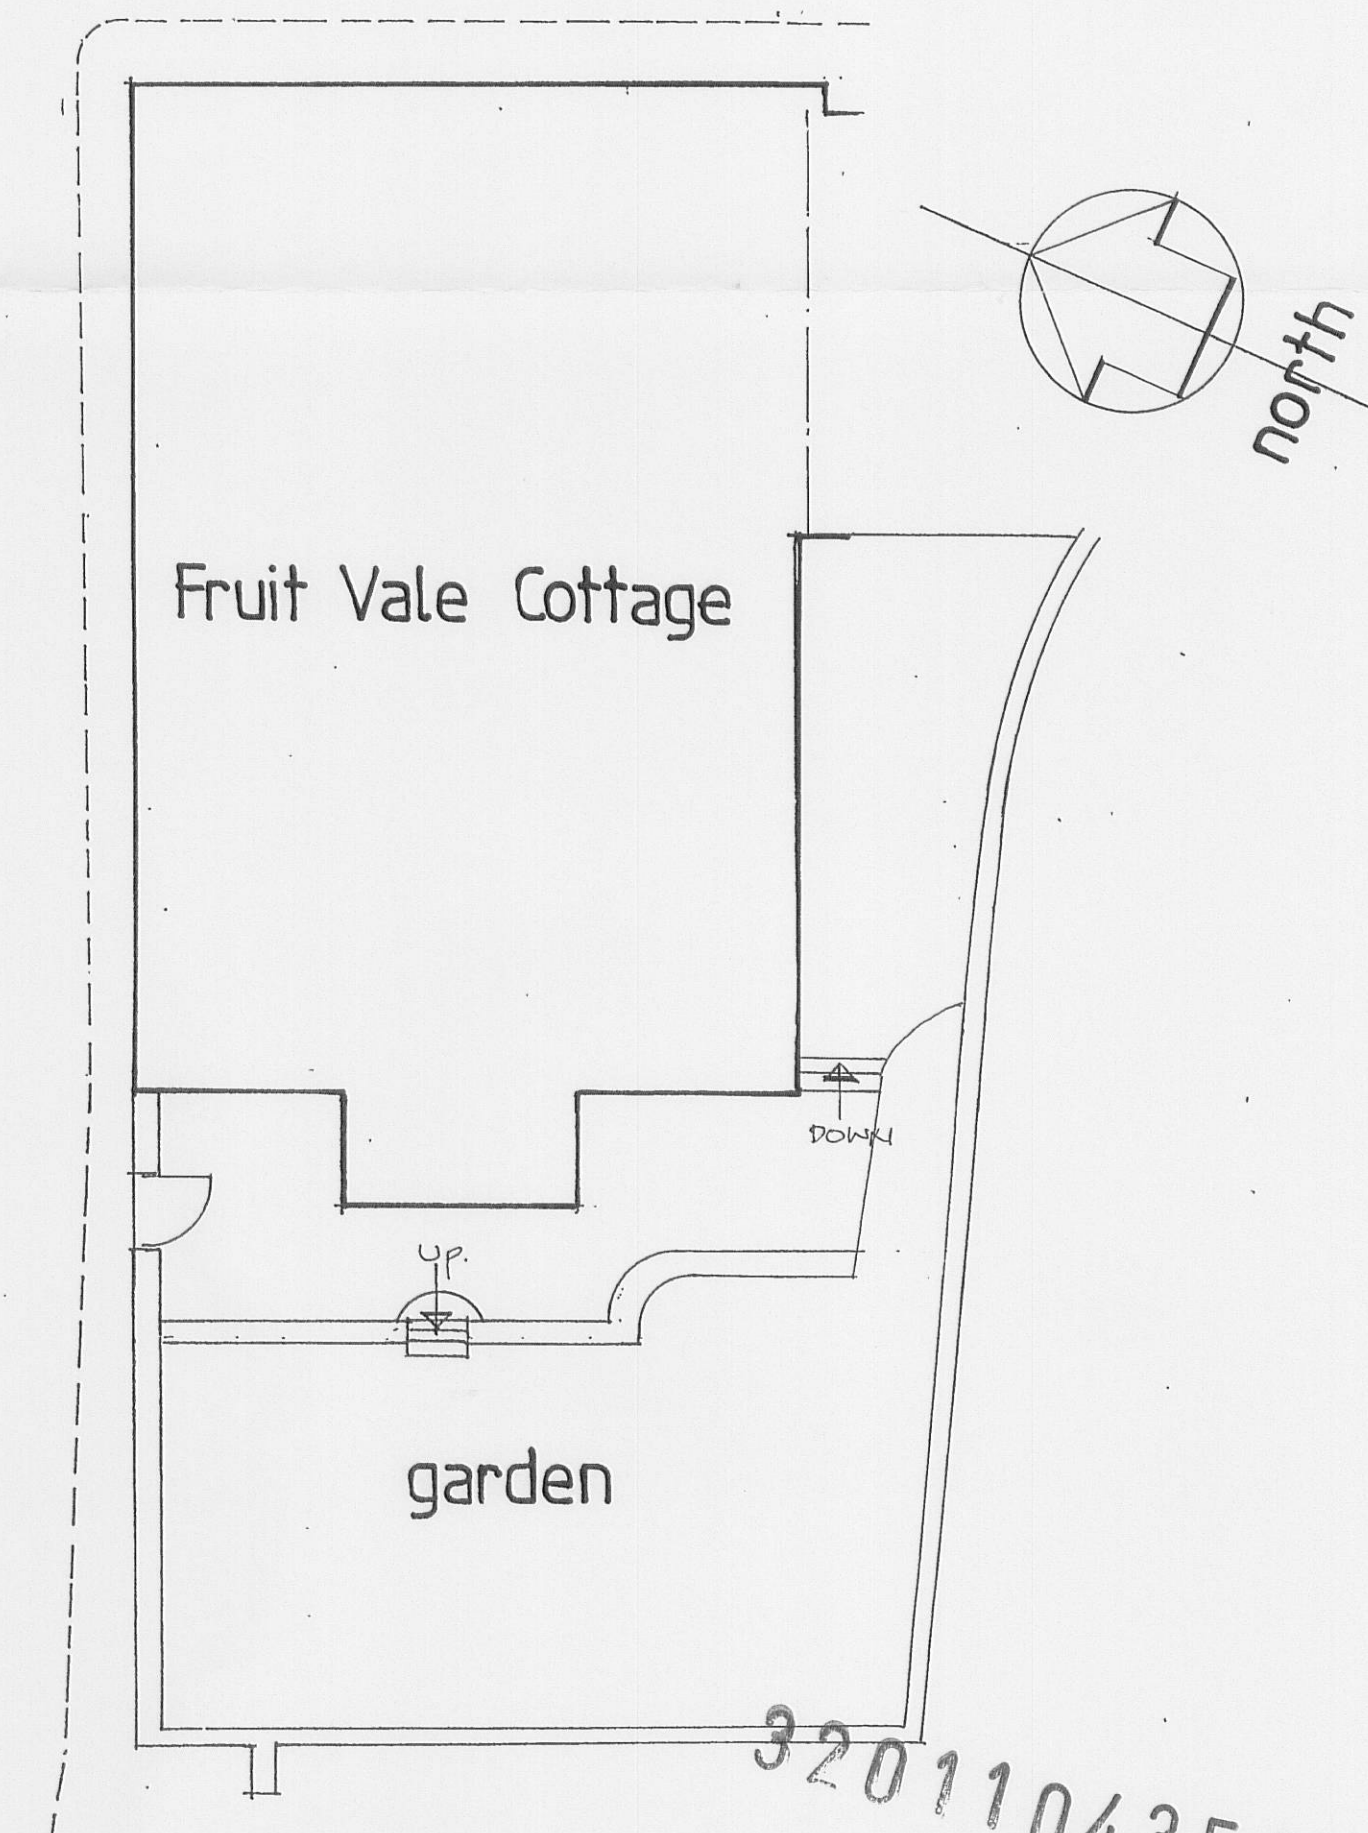

SITE PLAN scale 1:100

EXISTING PLANS