



rear elevation
(facing Chapel Lane)



side elevation
(facing Grindleton Road)




front elevation
(facing garden area)



side elevation


0 1 2 3 4 5 6 7 8 9 10
SCALE IN METRES @ 1:100

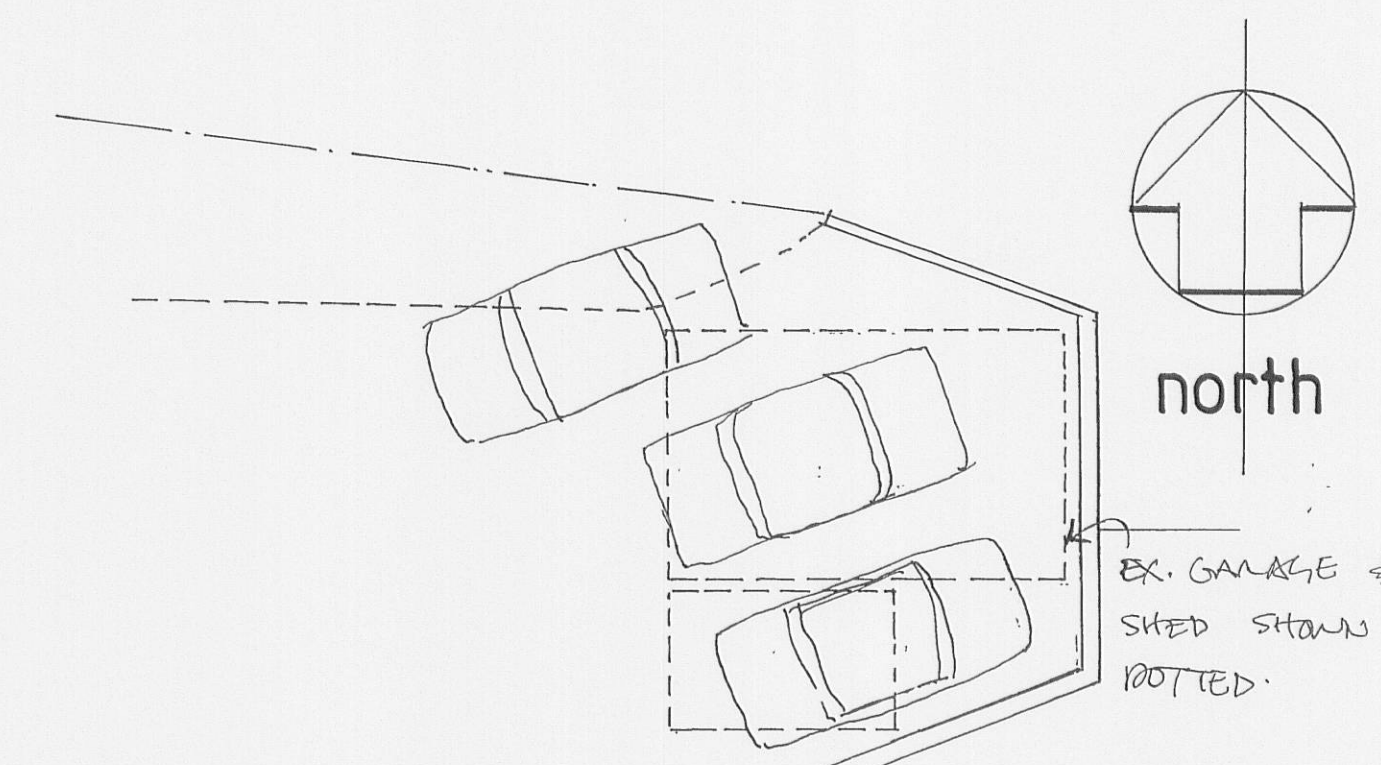

existing access point


GRINDLETON ROAD

SITE PLAN - PARKING AREA
scale 1:100

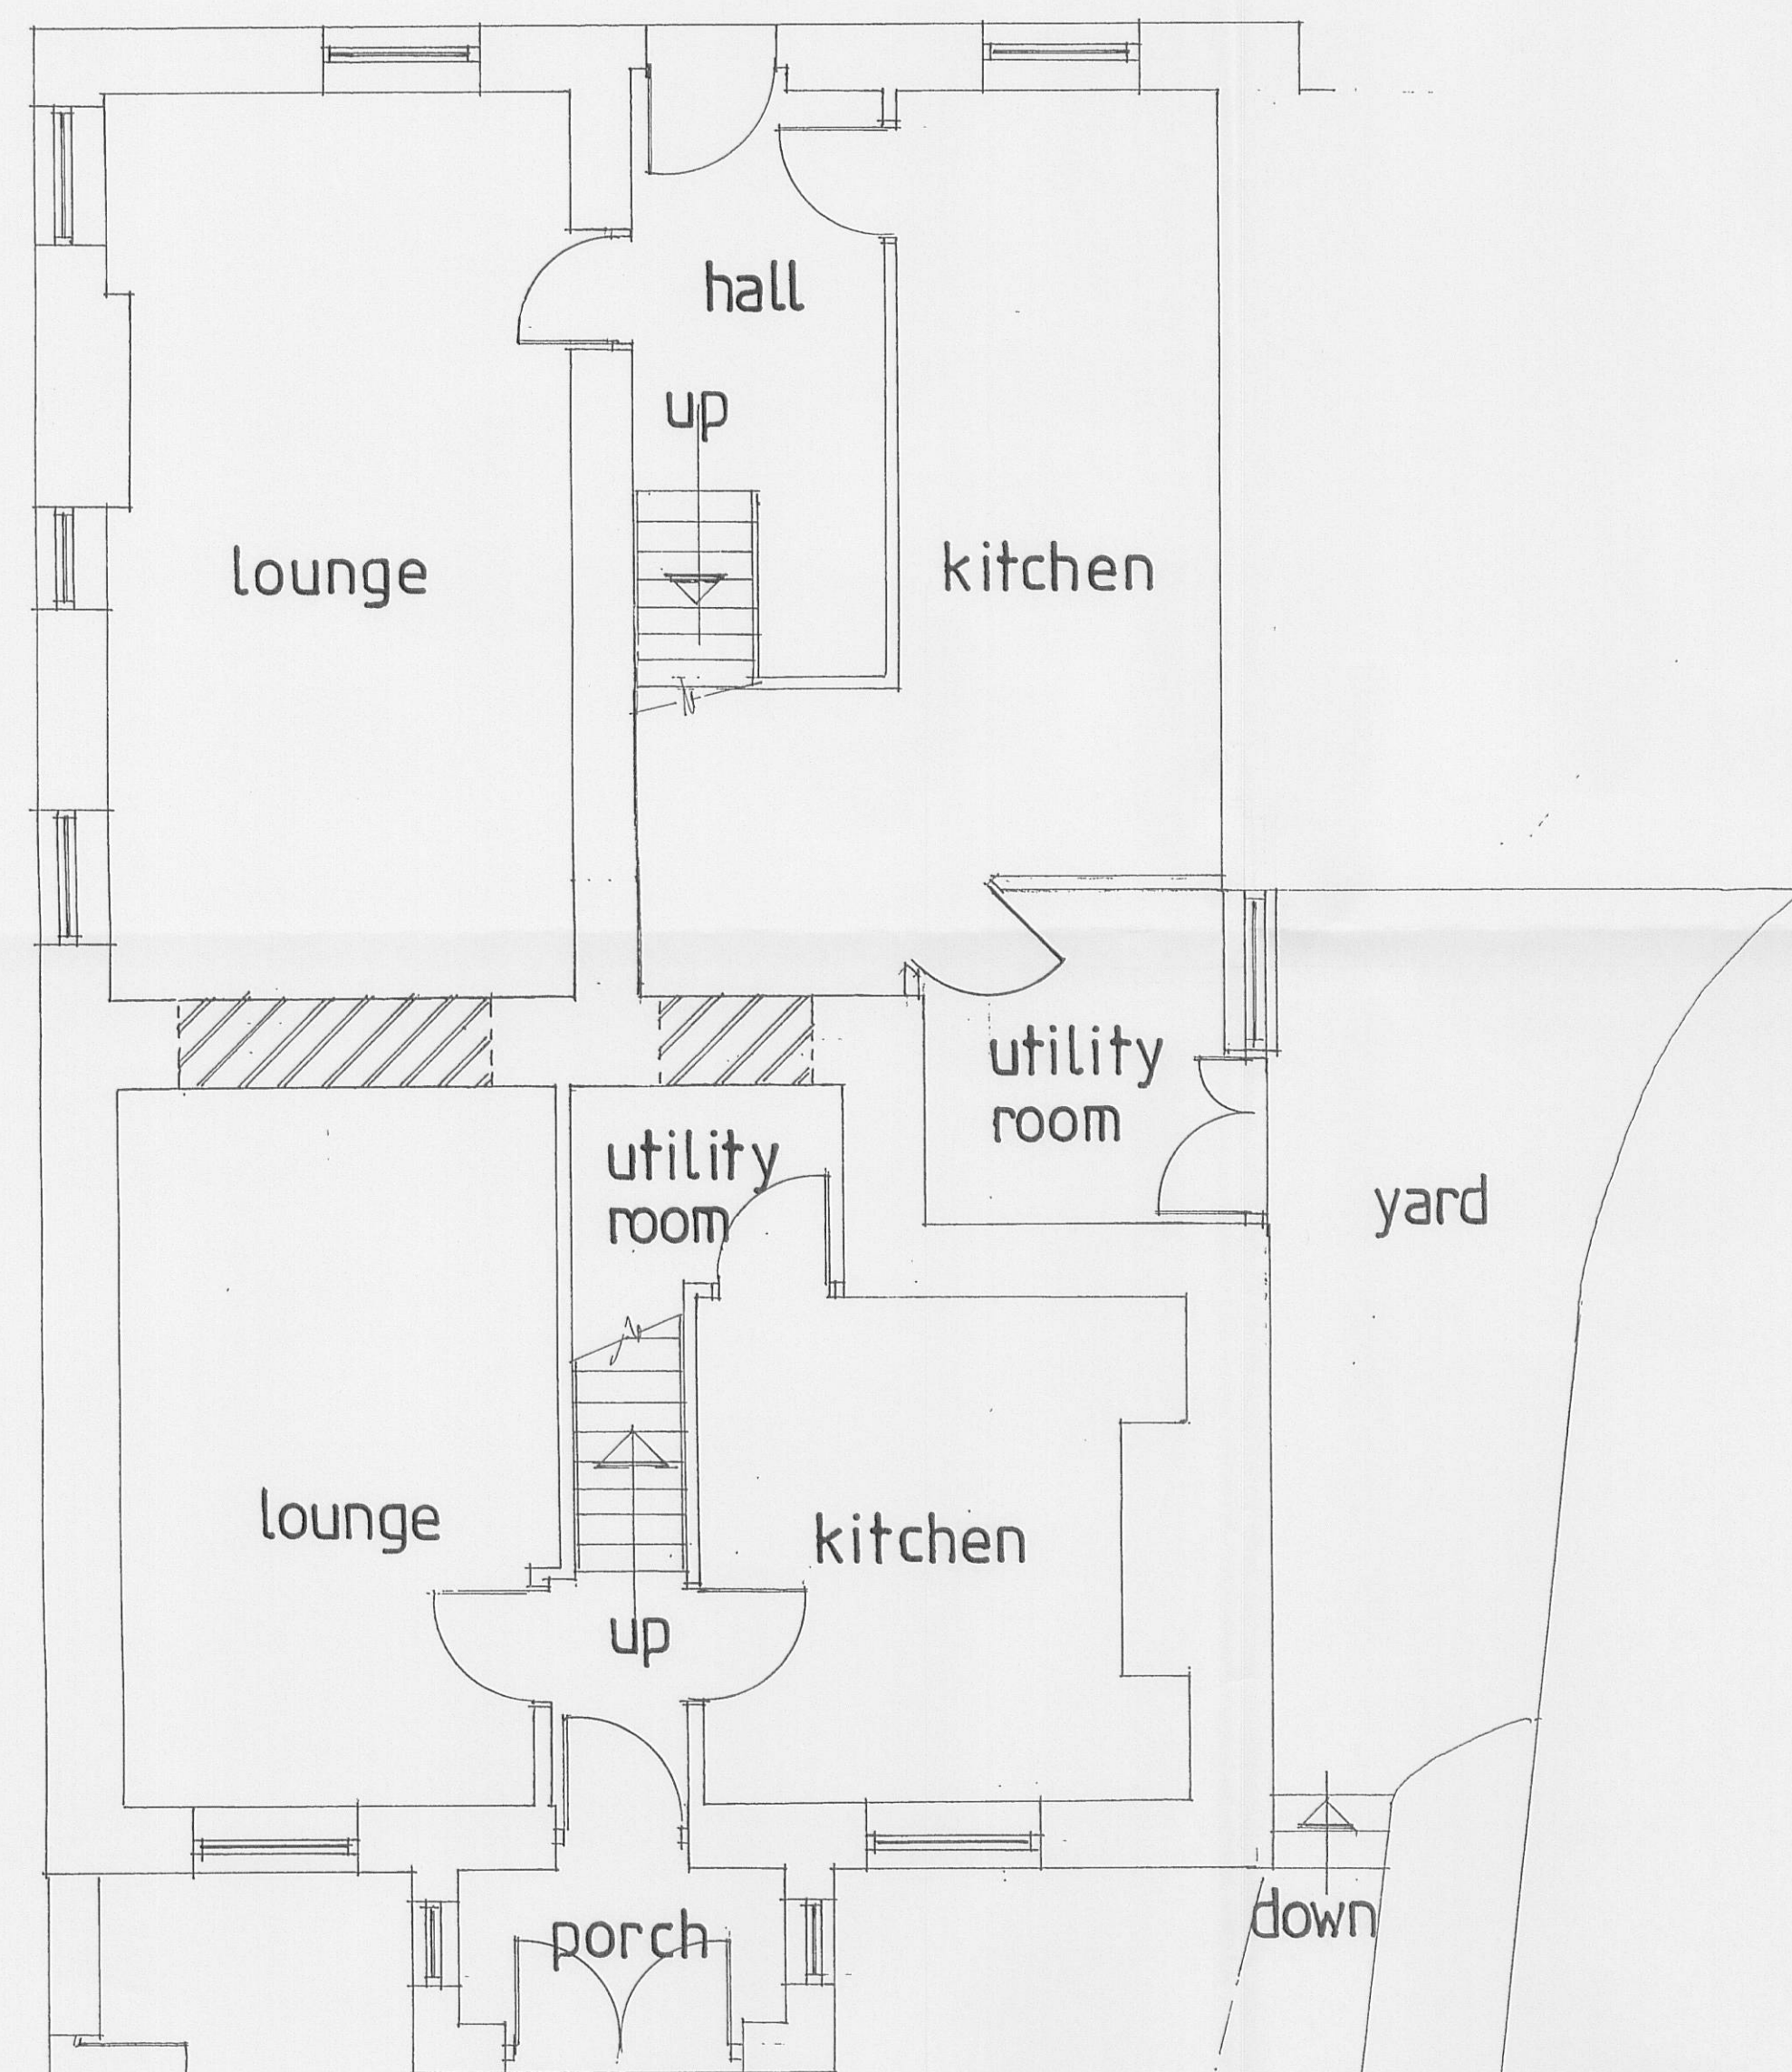


GROUND FLOOR PLAN

garden

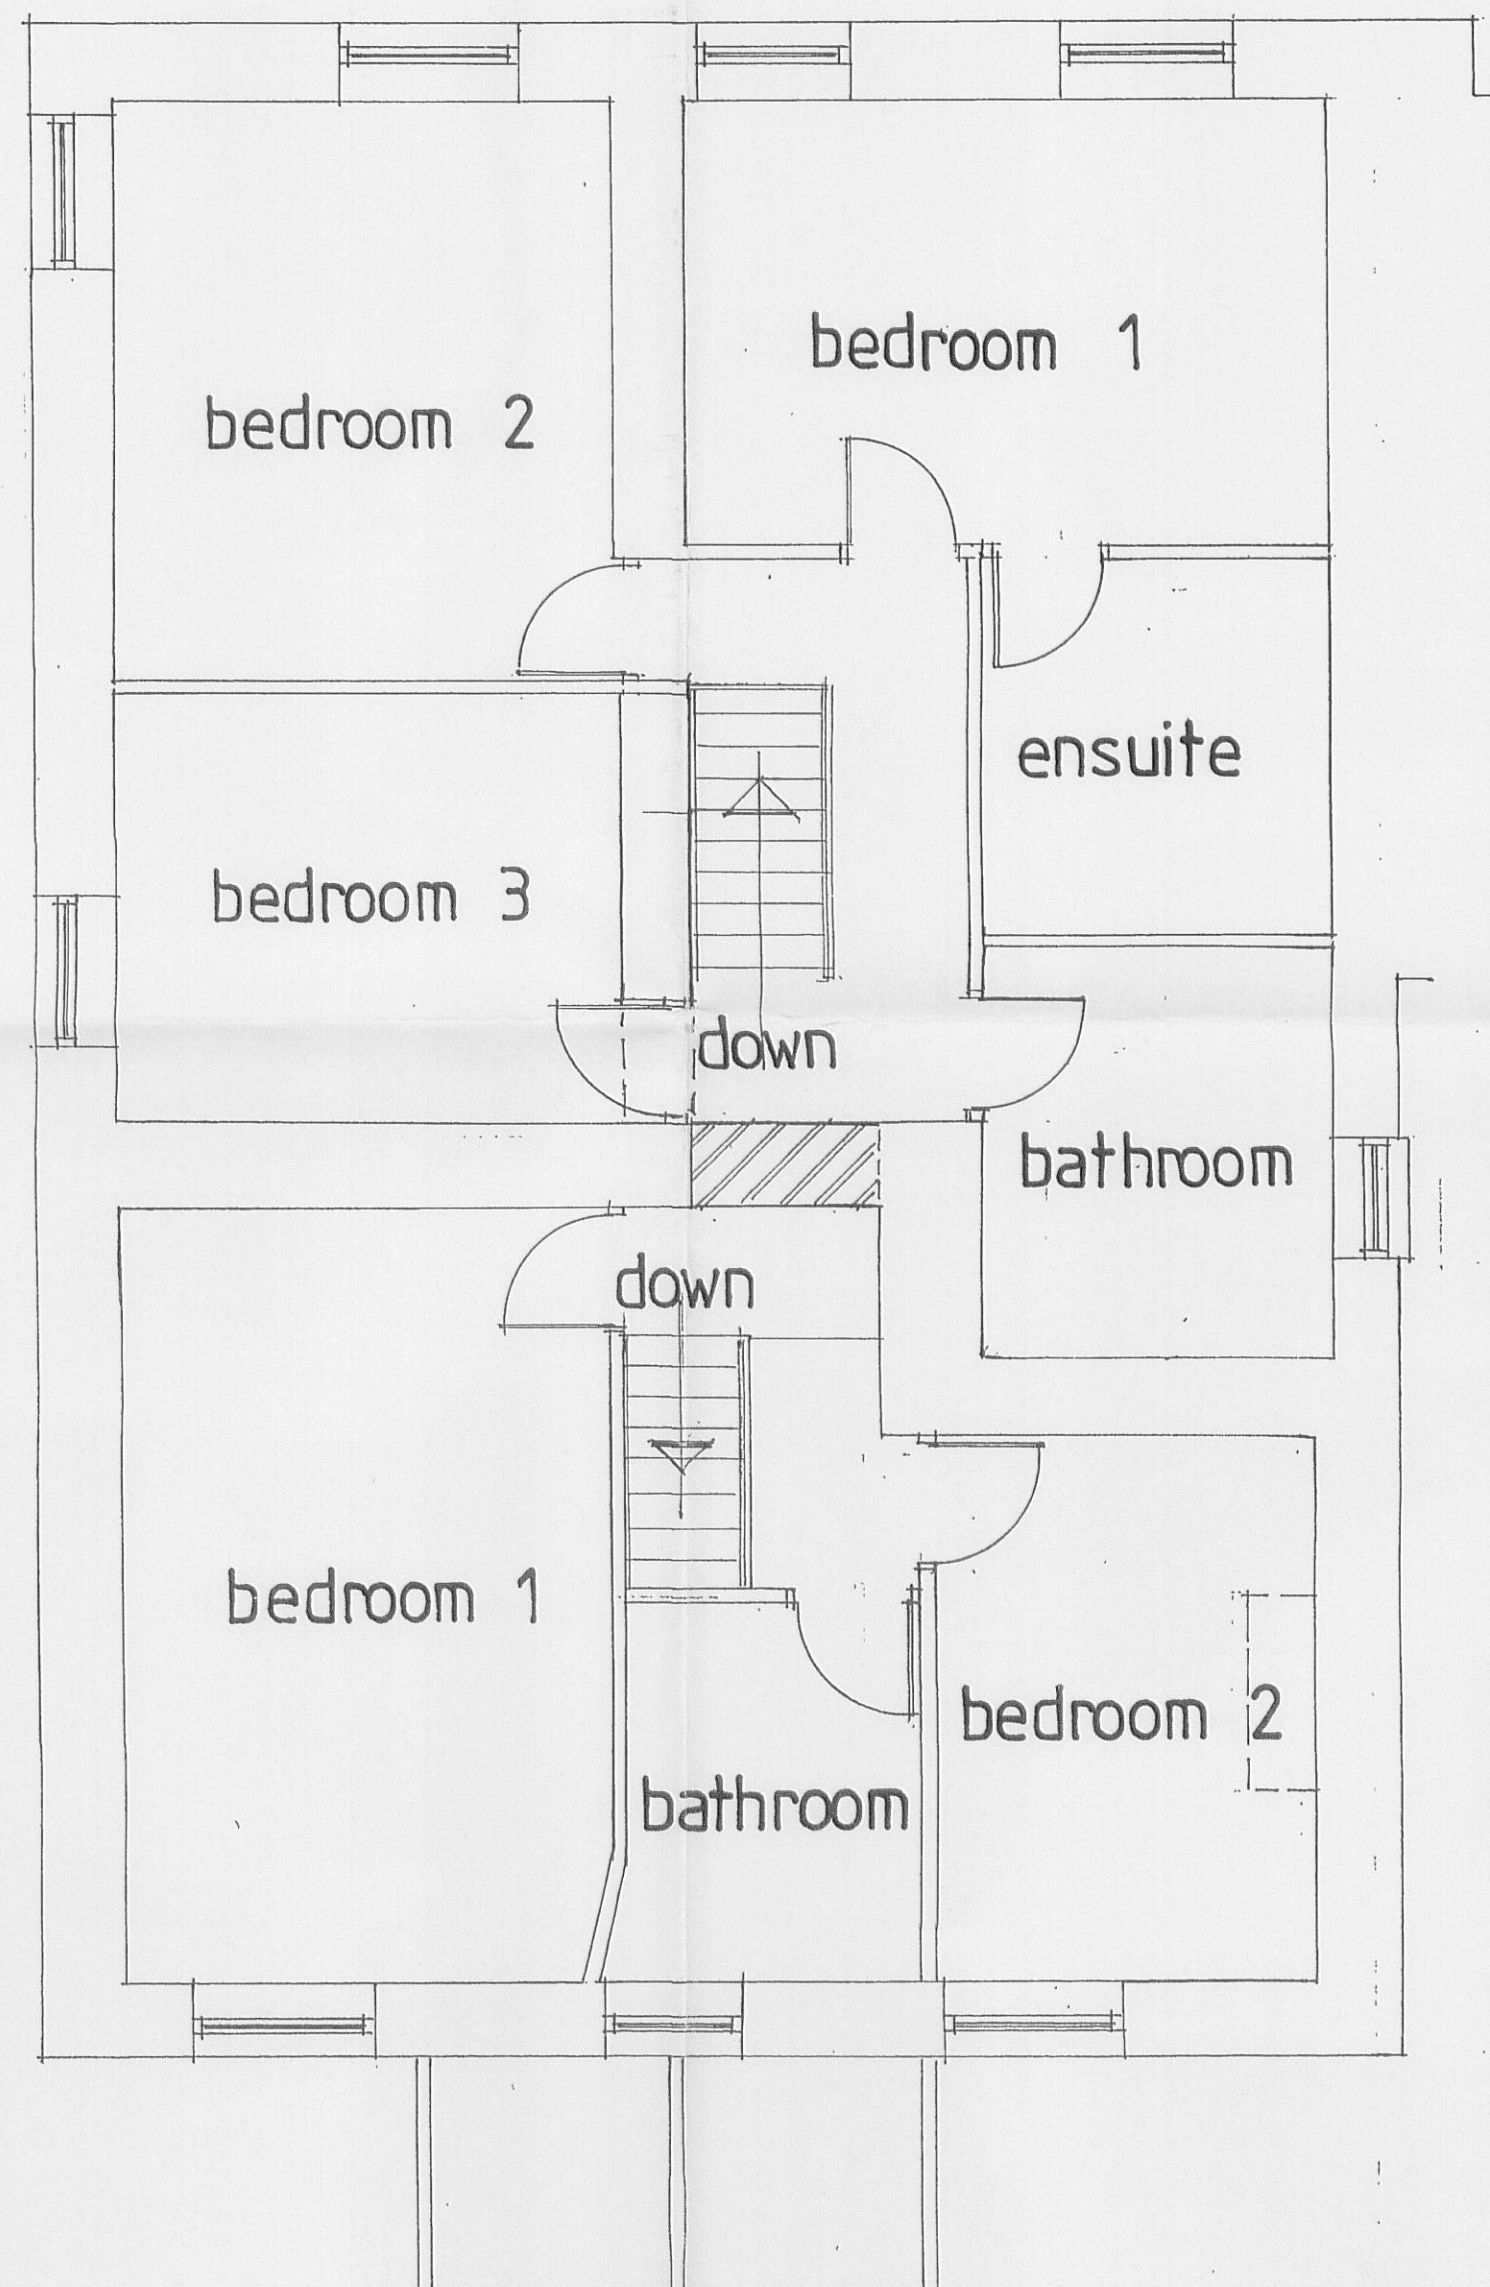

FIRST FLOOR PLAN

0 1 2 3 4 5 6 7 8 9
SCALE IN METRES @ 1:50

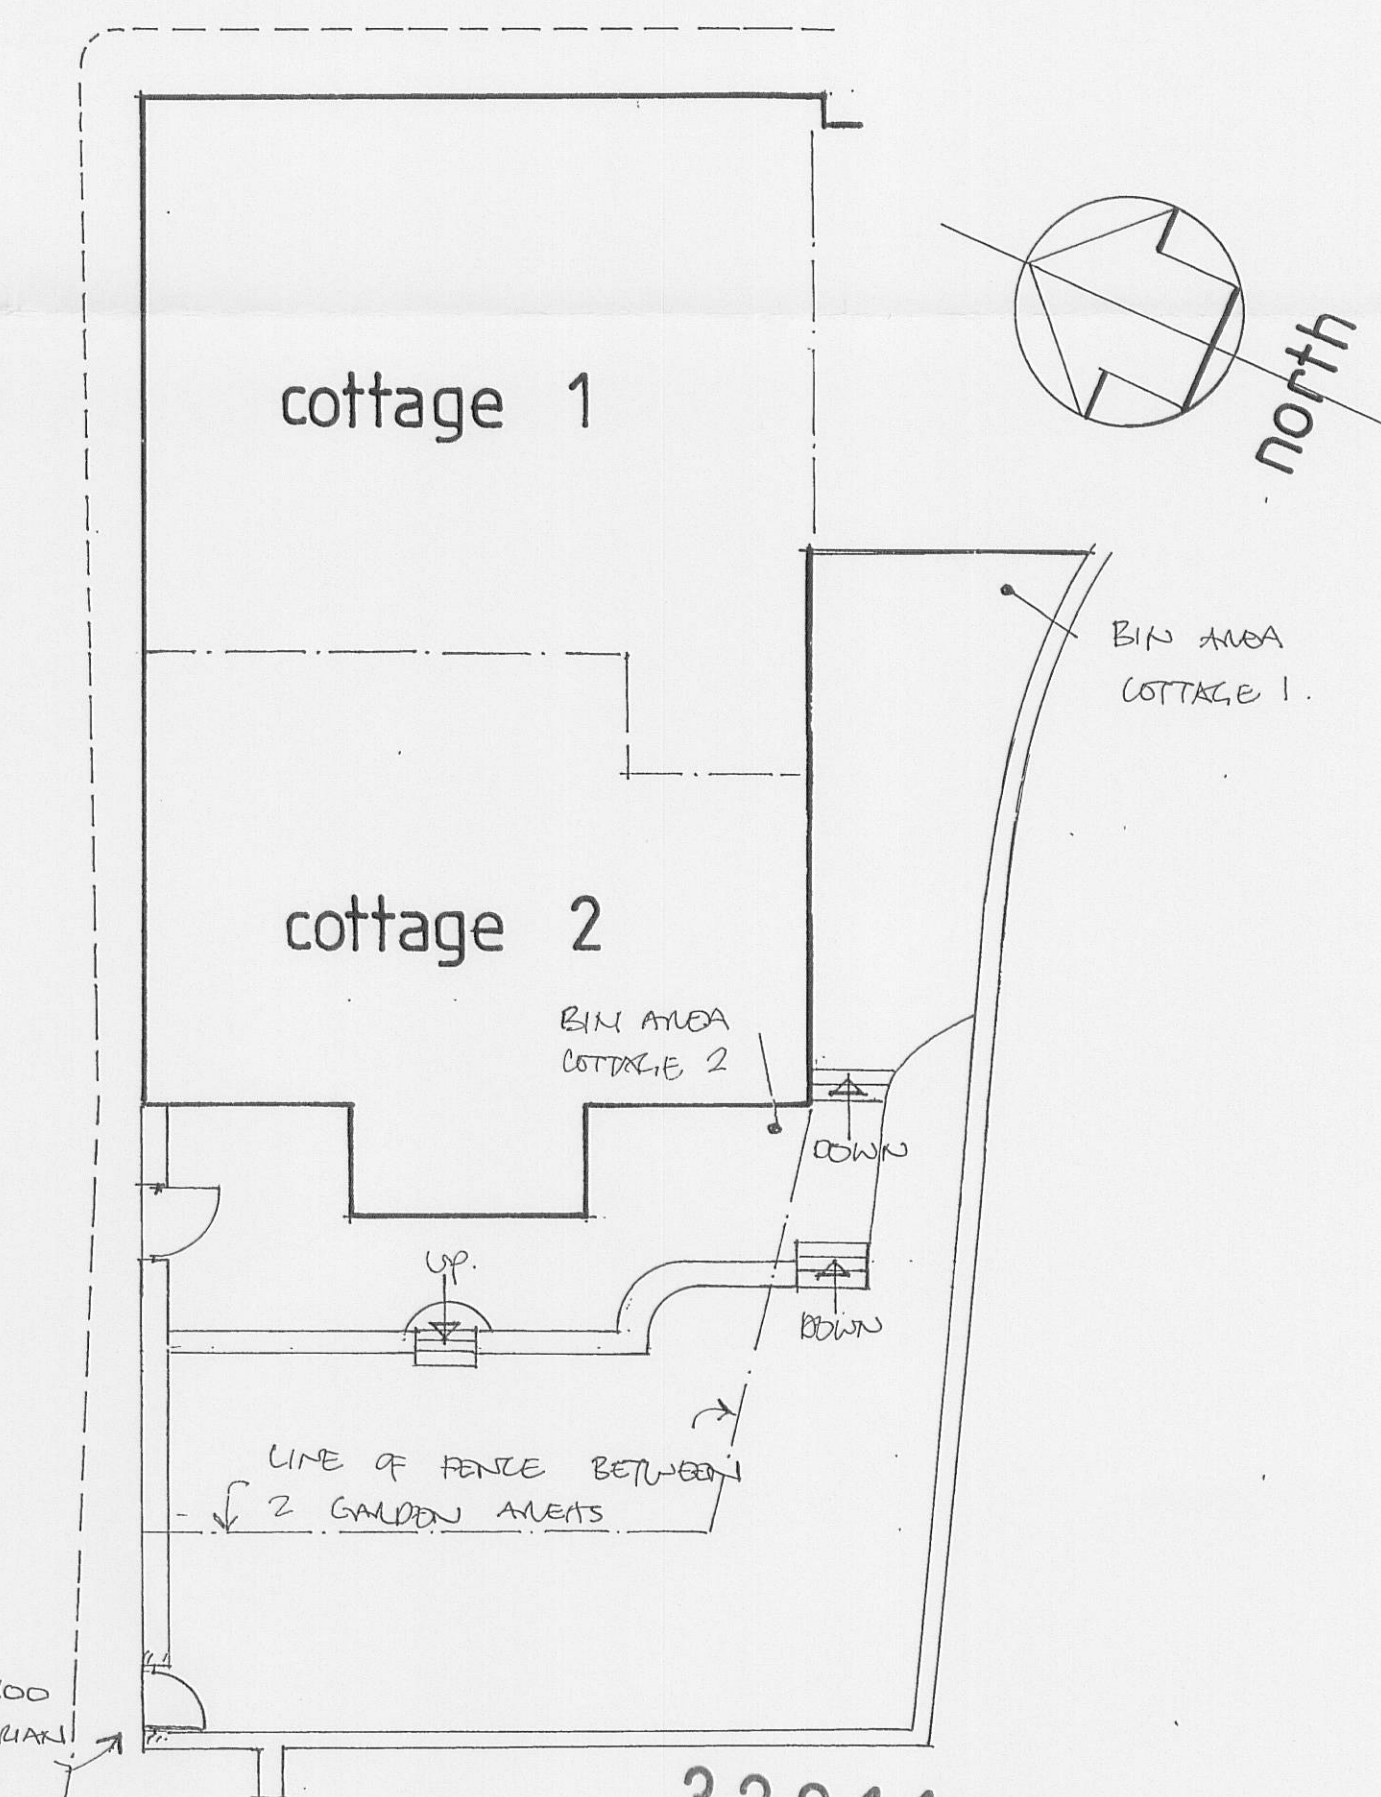

SITE PLAN

320110435P
scale 1:100