
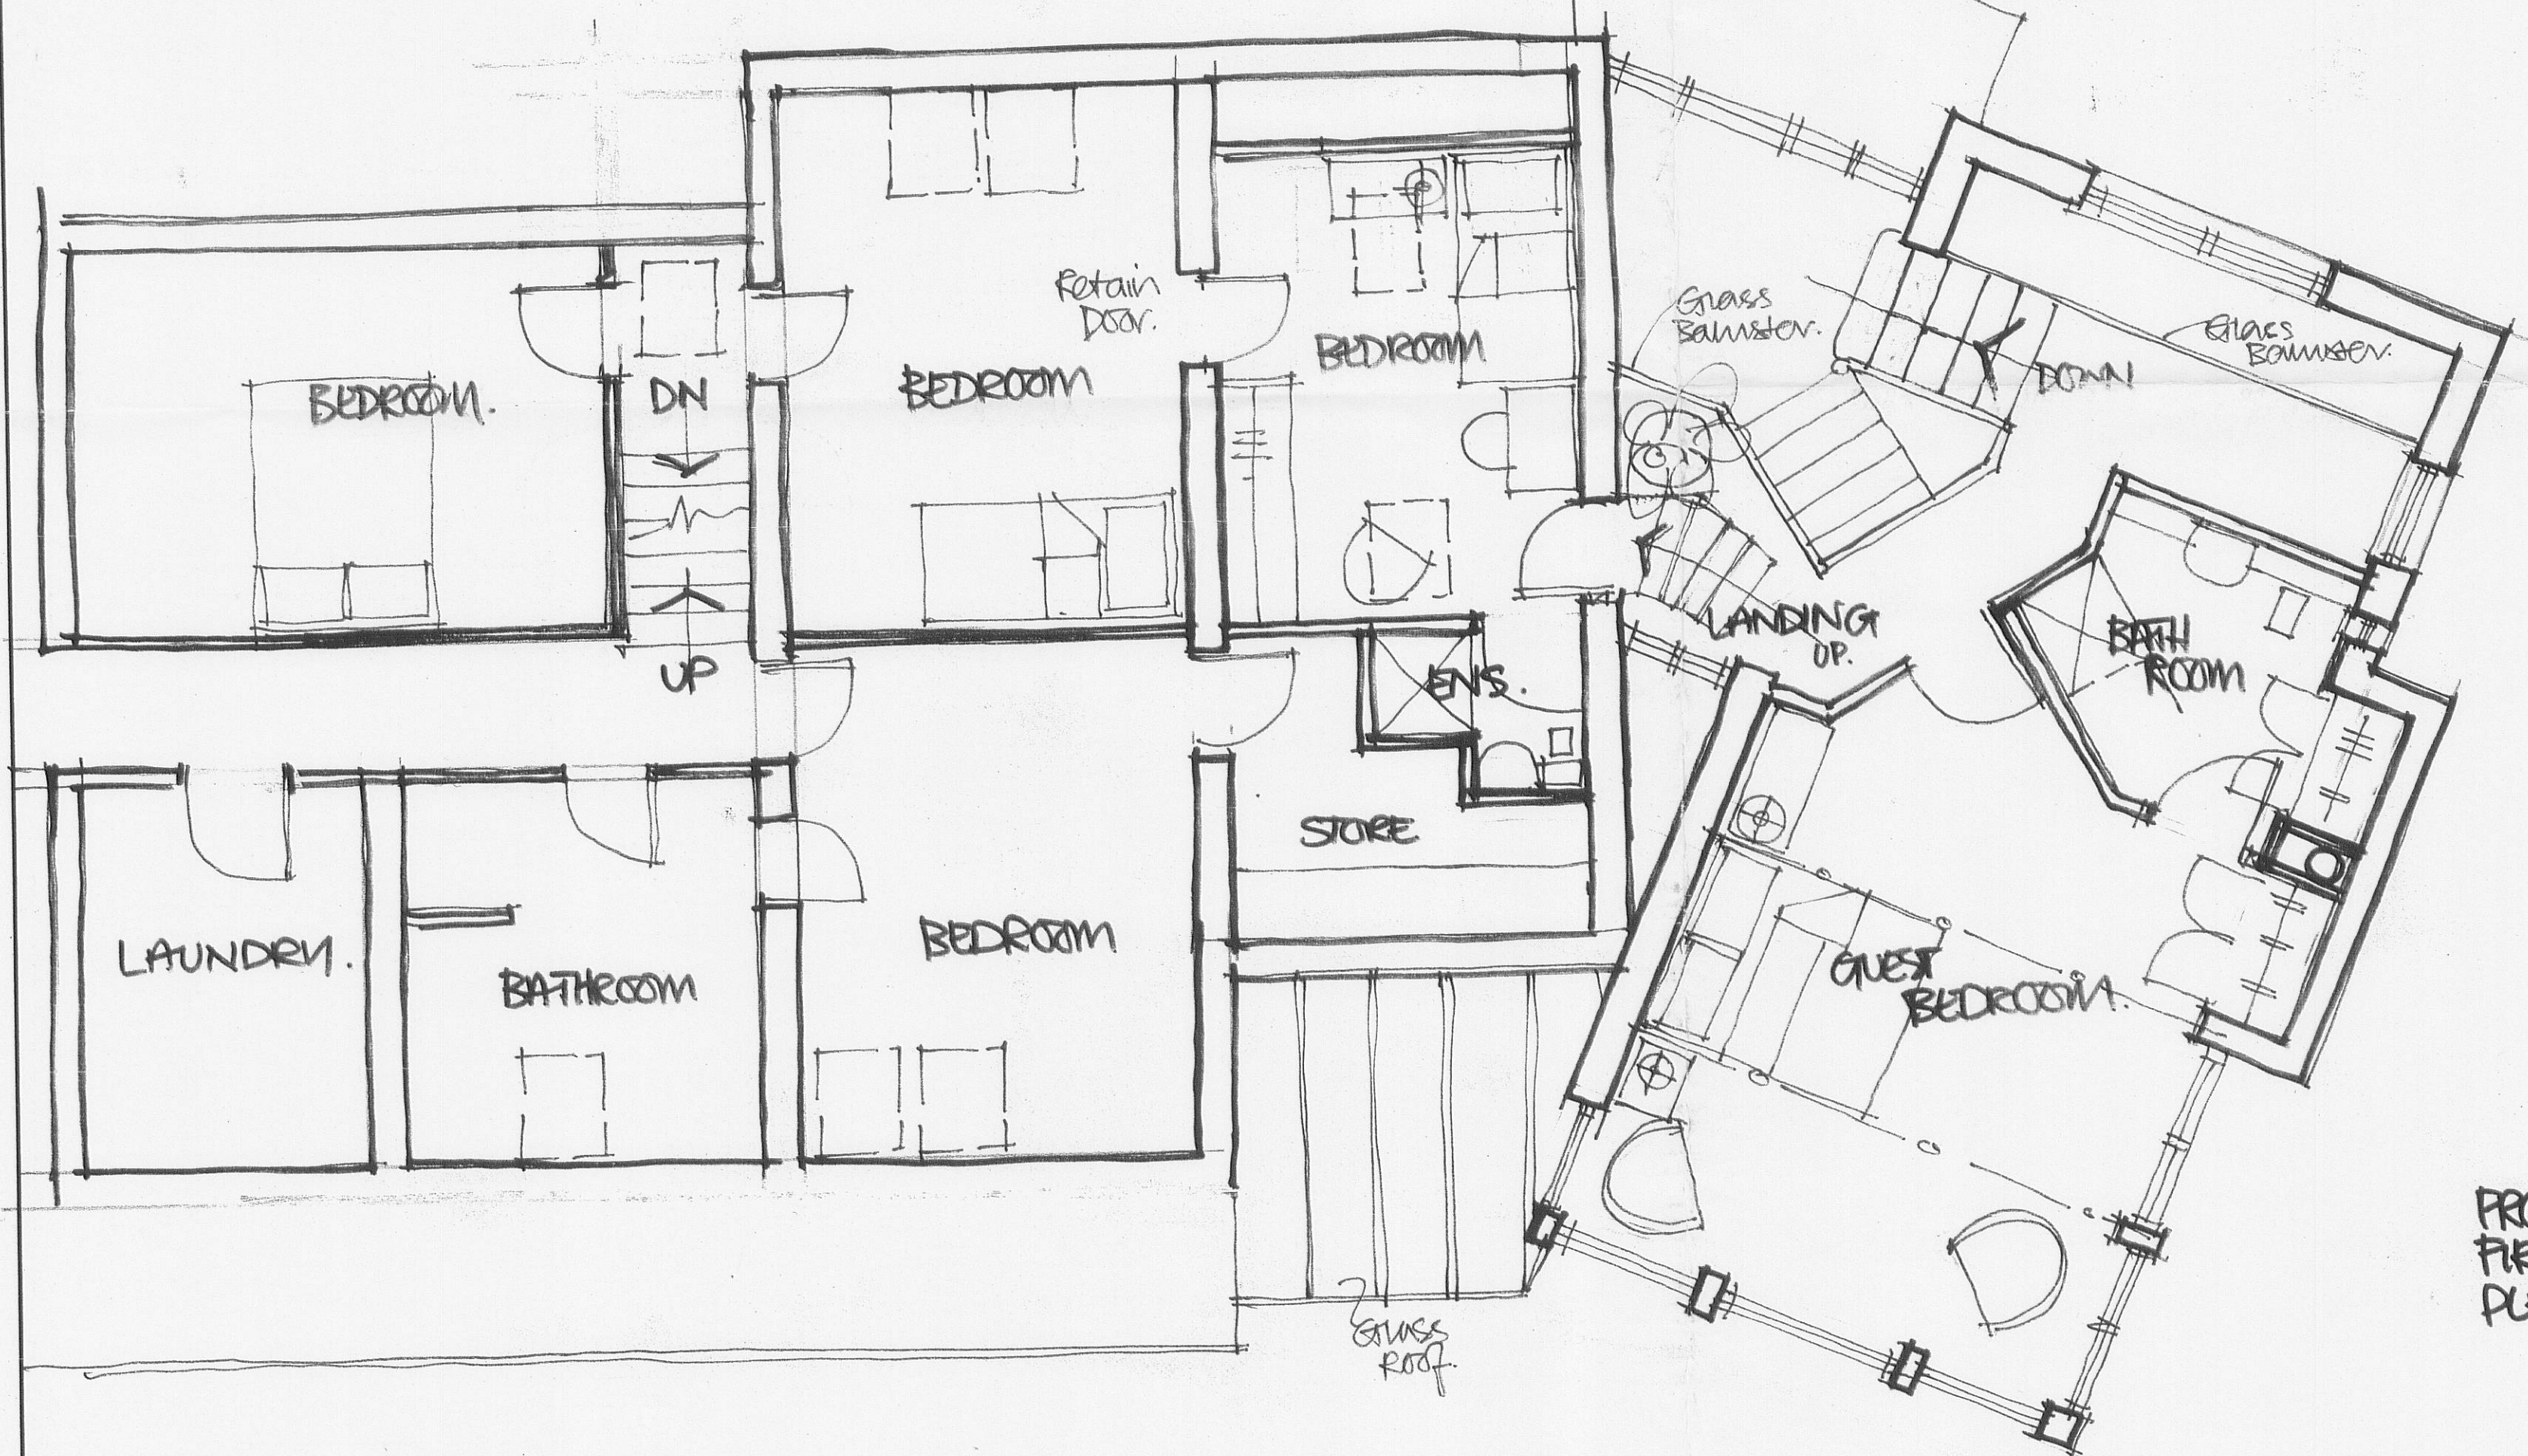


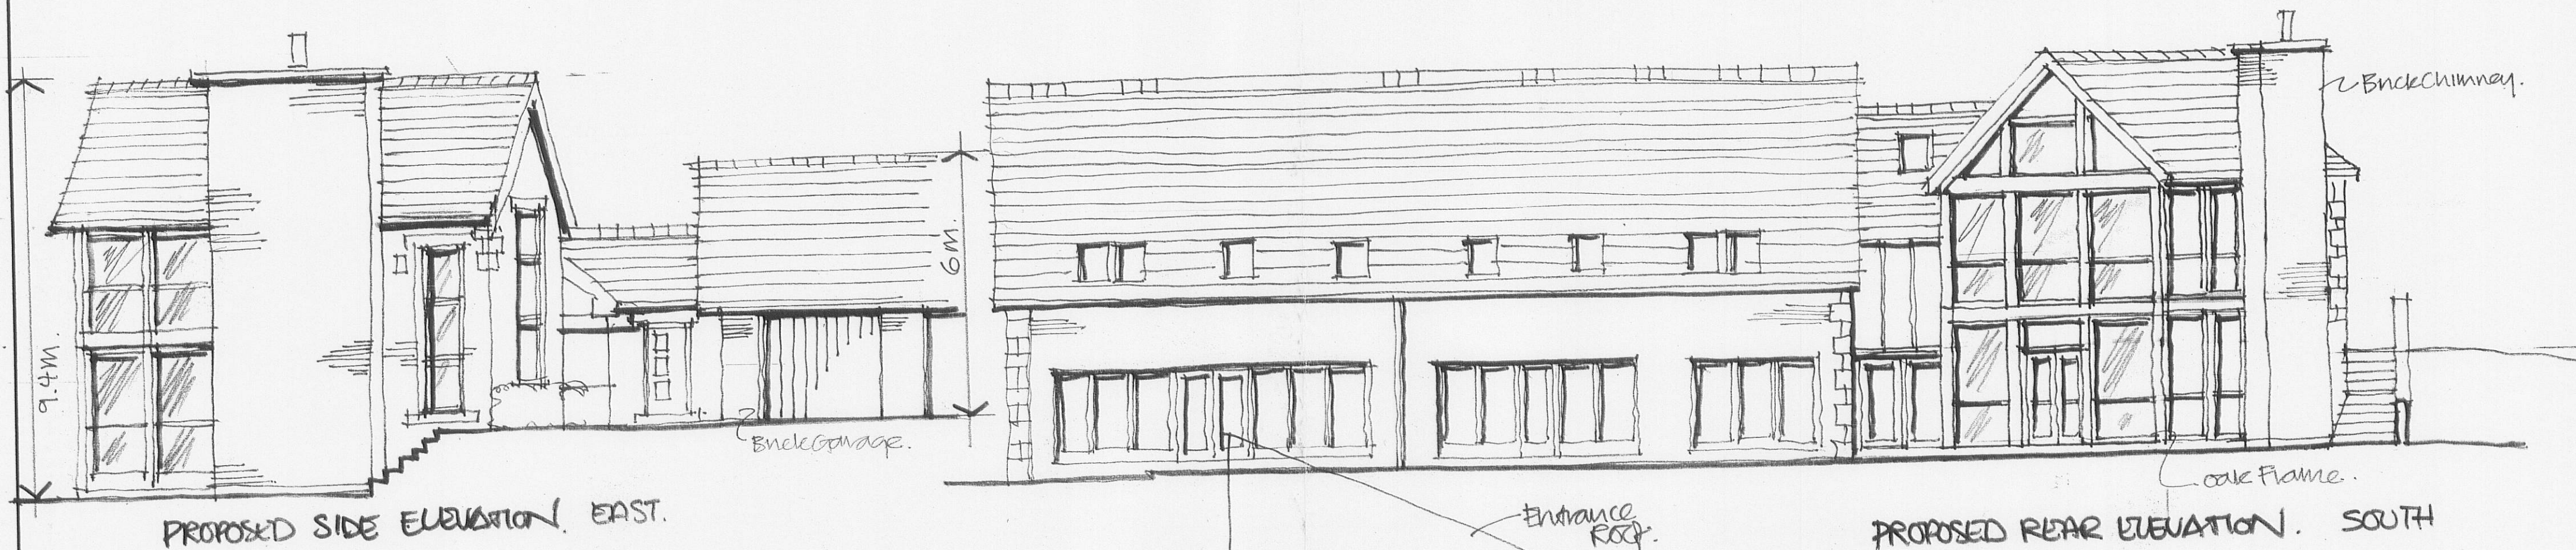

Rev B. Stairs added.
Rev A. Elevations Added.

Client
MR D. WEISTERS

Job Title
**PROPOSED EXTENSION
NO 1 WALLED GARDEN
WOODFOLD PARK**

320110472P

Drawing Title
**FIRST FLOOR PLAN
PROPOSED.**

Scale 1:50 Date MAY 11 Drawn DN1

spa
ARCHITECTS

SUNDERLAND PEACOCK & ASSOCIATES LTD.
HAZELMERE, PIMLICO ROAD, CLITHEROE,
LANCASHIRE, BB7 2AG
T 01200 423178 F 01200 427328
E info@sunderlandpeacock.com
www.sunderlandpeacock.com

4132 - 09 A.B