


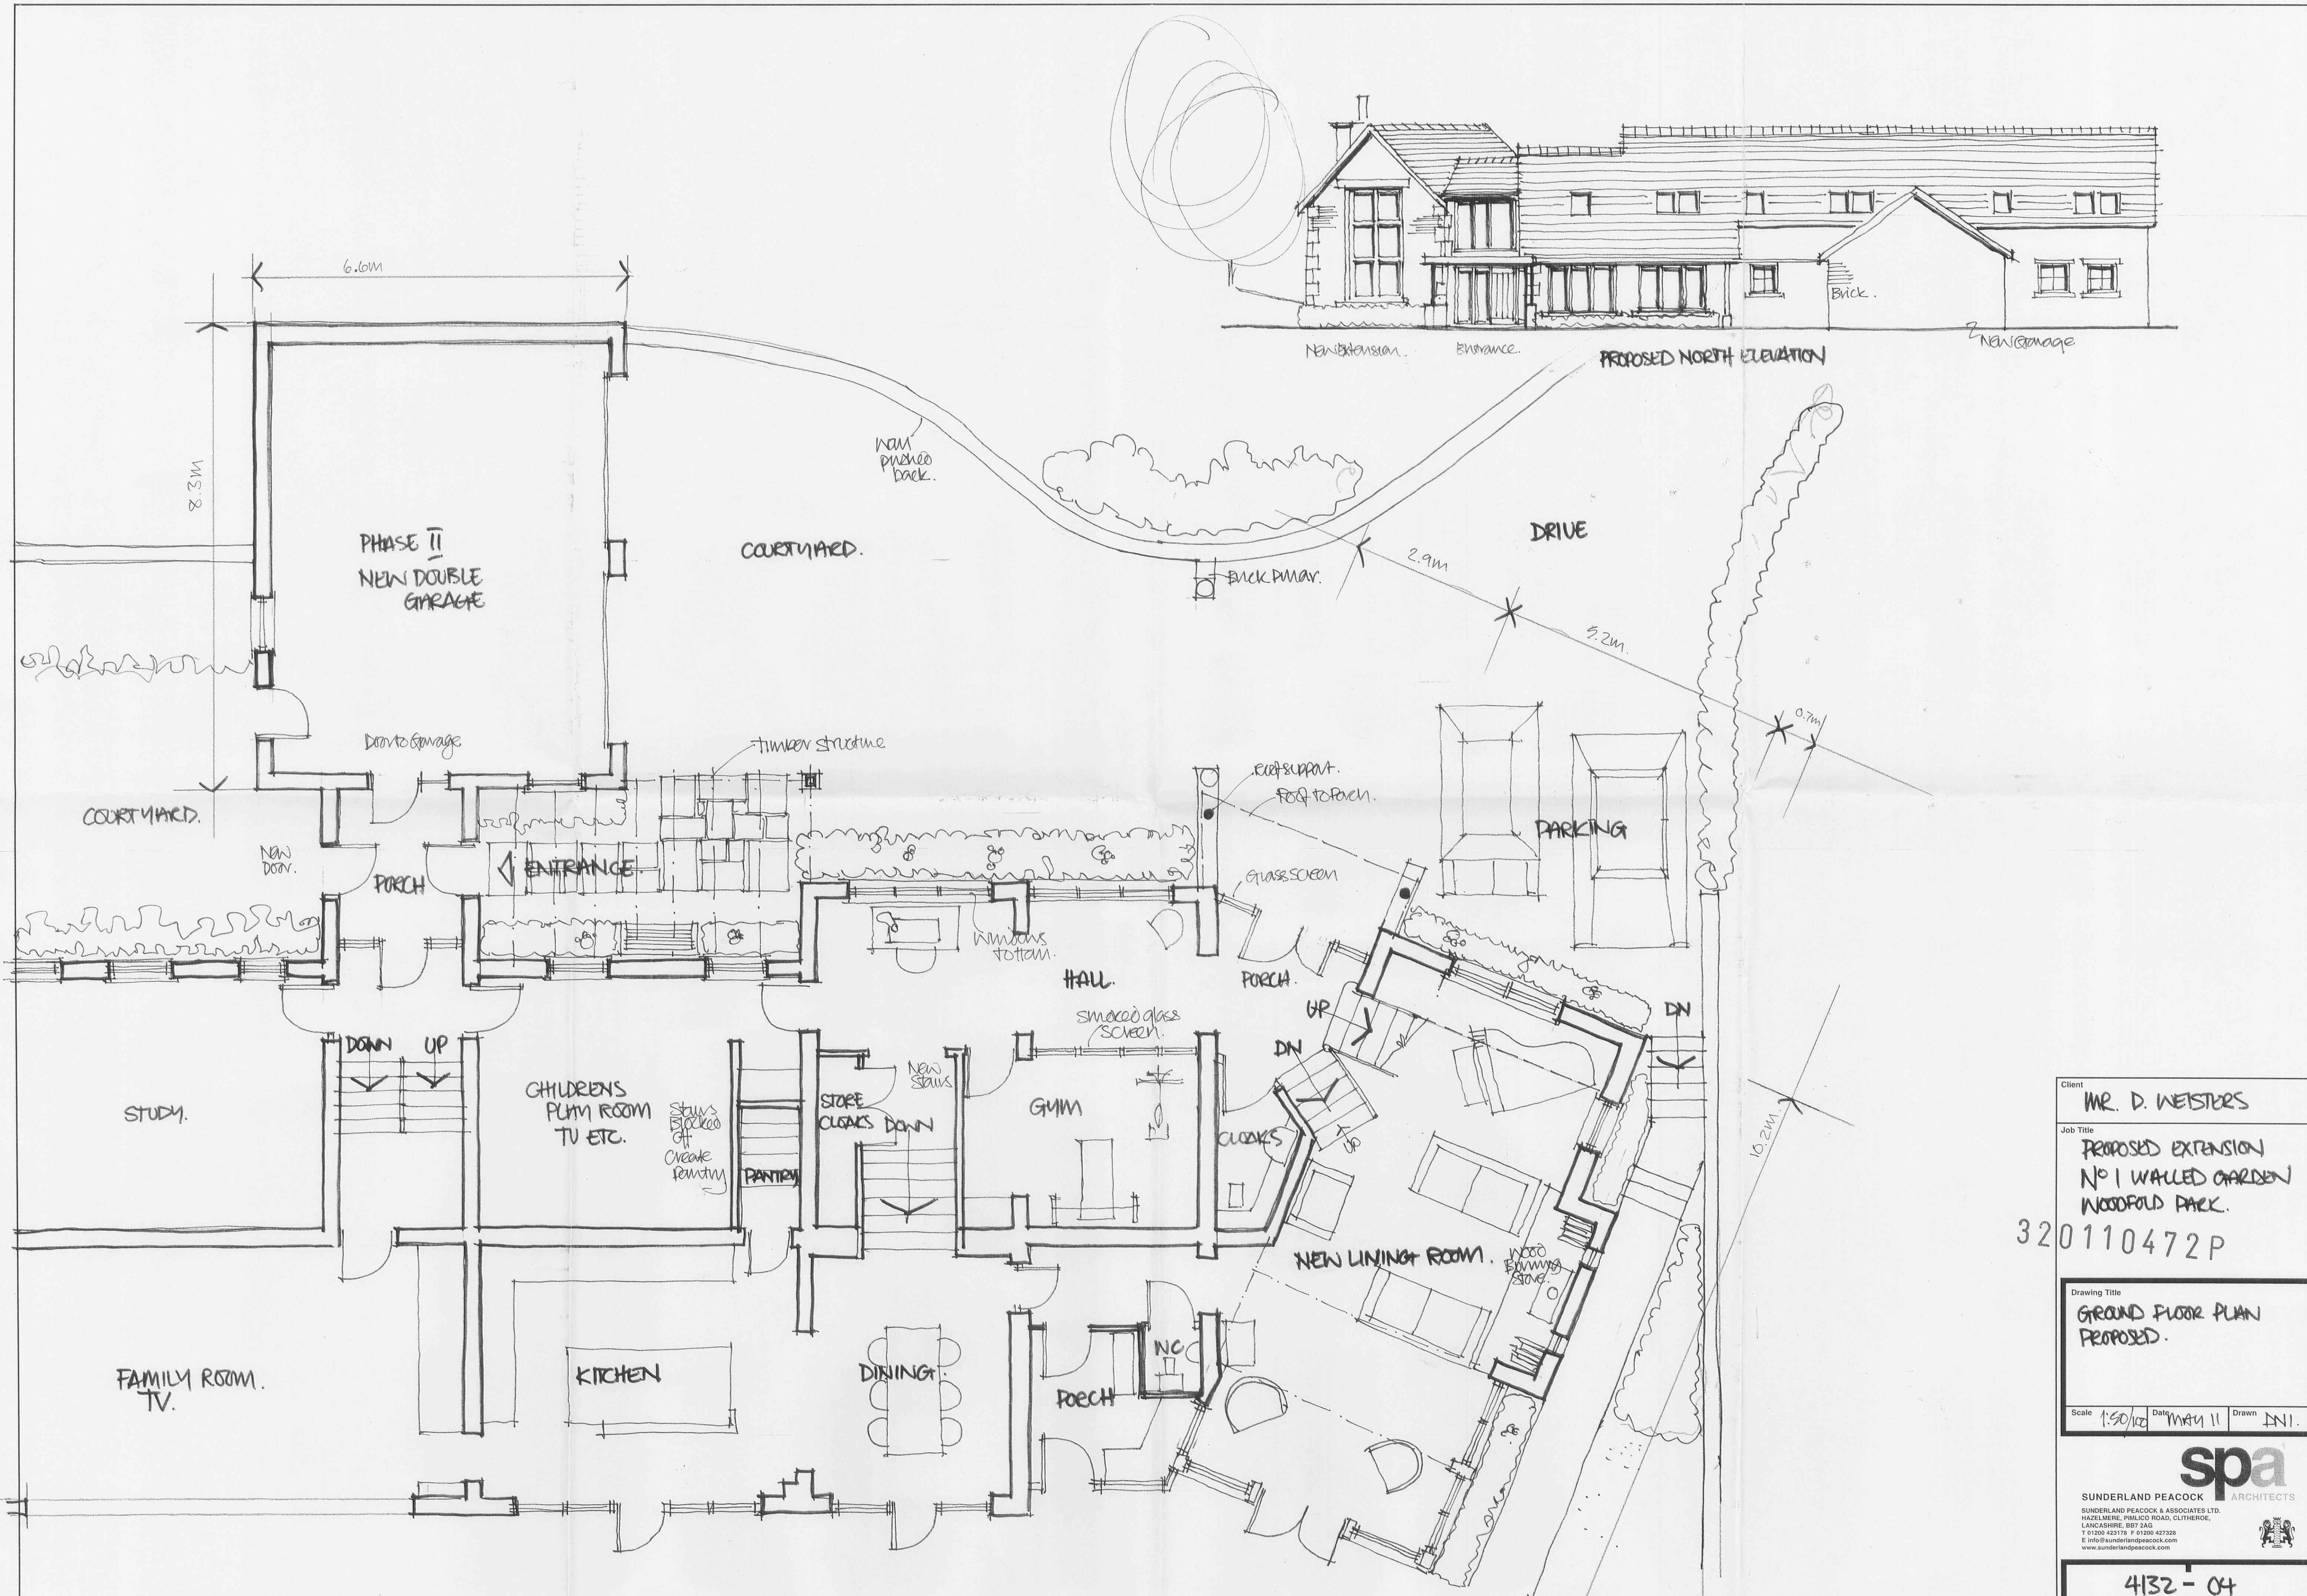

Client

MR. D. WEISTERS

Job Title

PROPOSED EXTENSION  
NO 1 WALLED GARDEN  
WOODFOLD PARK.

320110472P

Drawing Title

GROUND FLOOR PLAN  
PROPOSED.

Scale

1:50/100

Date

MAY 11

Drawn

DN1.

spa

SUNDERLAND PEACOCK & ASSOCIATES LTD.  
HAZELHIRE, PIMLICO ROAD, CLITHEROE,  
LANCASHIRE, BB7 2AG  
T 01200 423178 F 01200 427328  
E info@sunderlandpeacock.com  
www.sunderlandpeacock.com

4132

04