


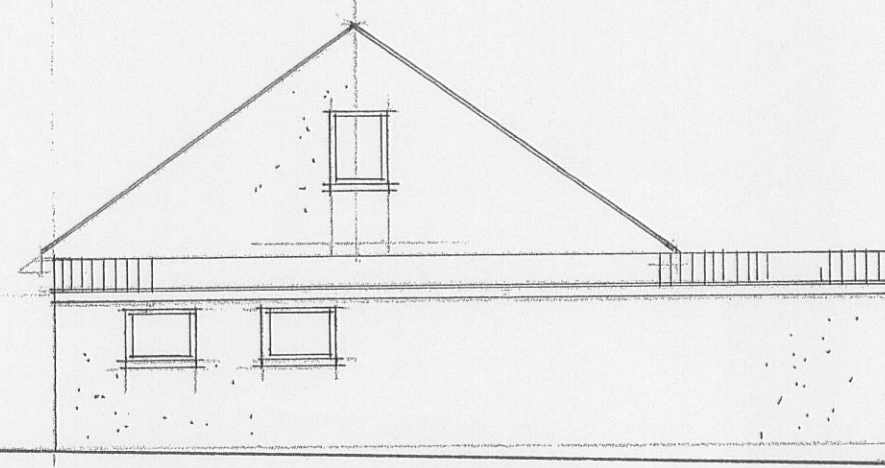


ELEVATION TO NEDDY LANE (SOUTH EAST)




NORTH EAST ELEVATION




NORTH WEST ELEVATION

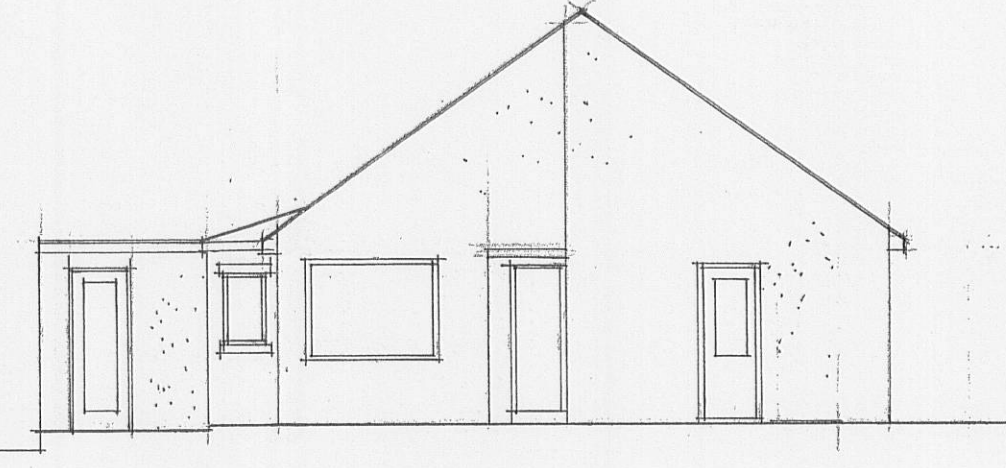


SOUTH WEST ELEVATION

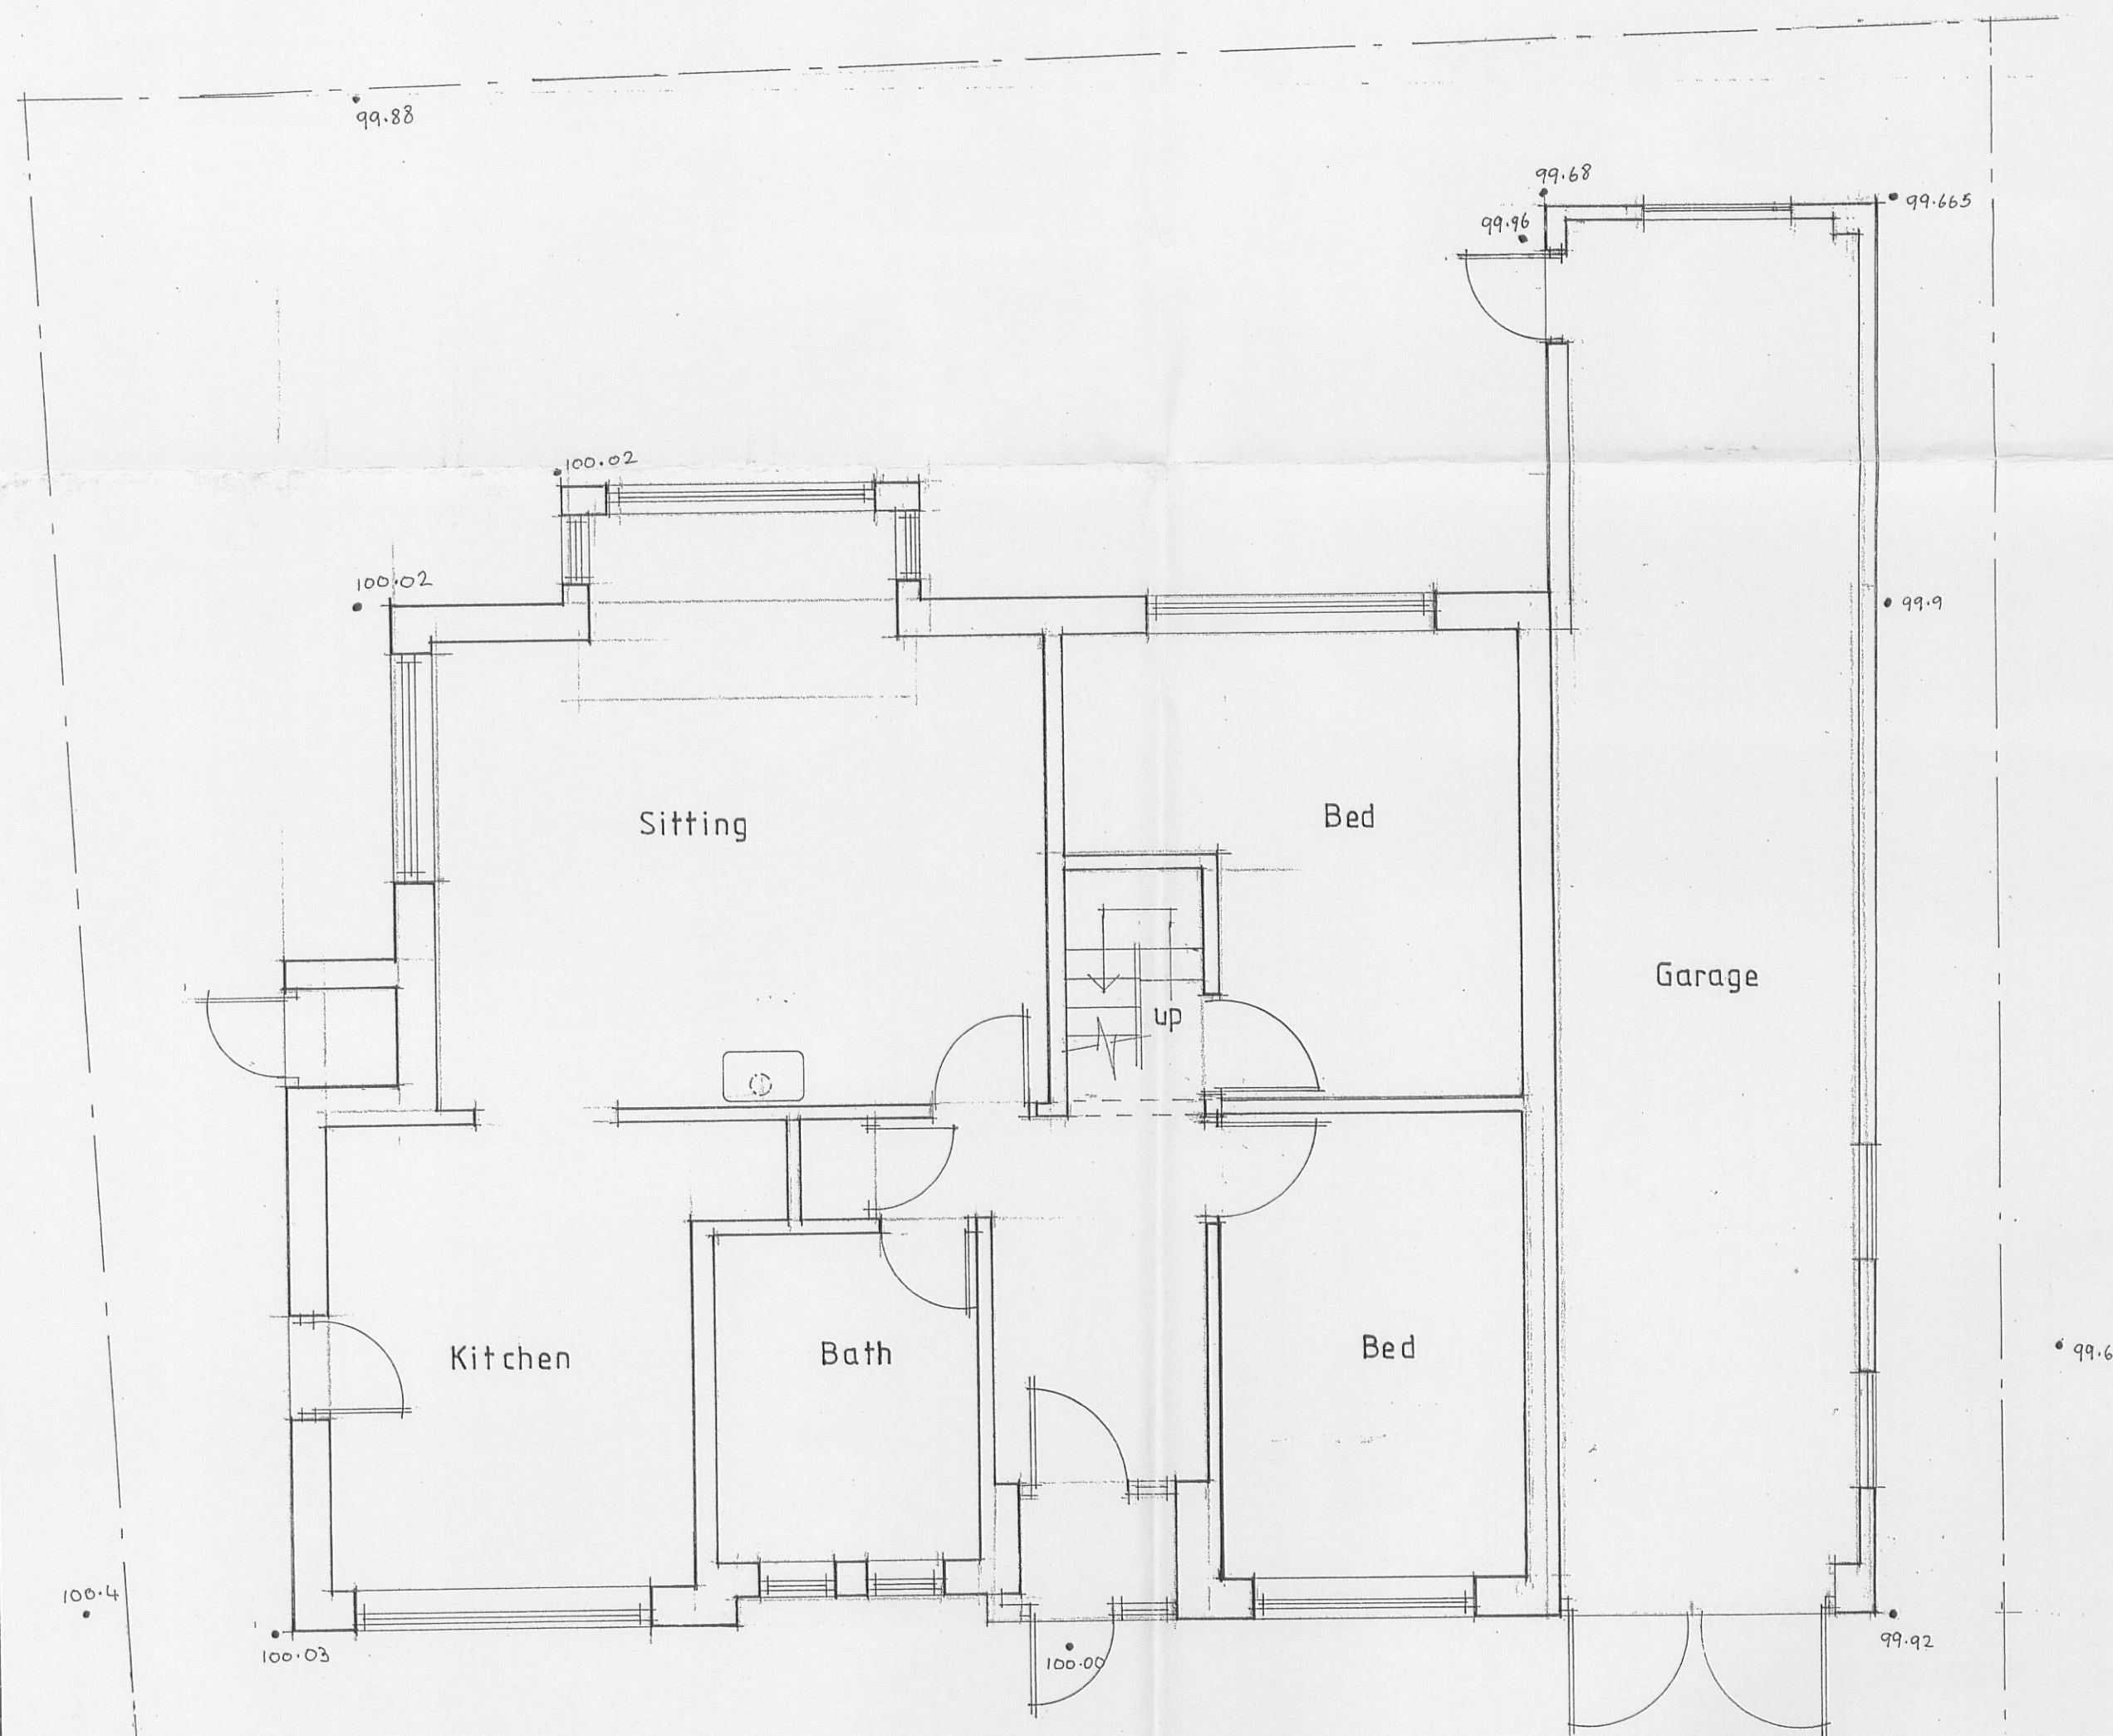

GROUND FLOOR PLAN

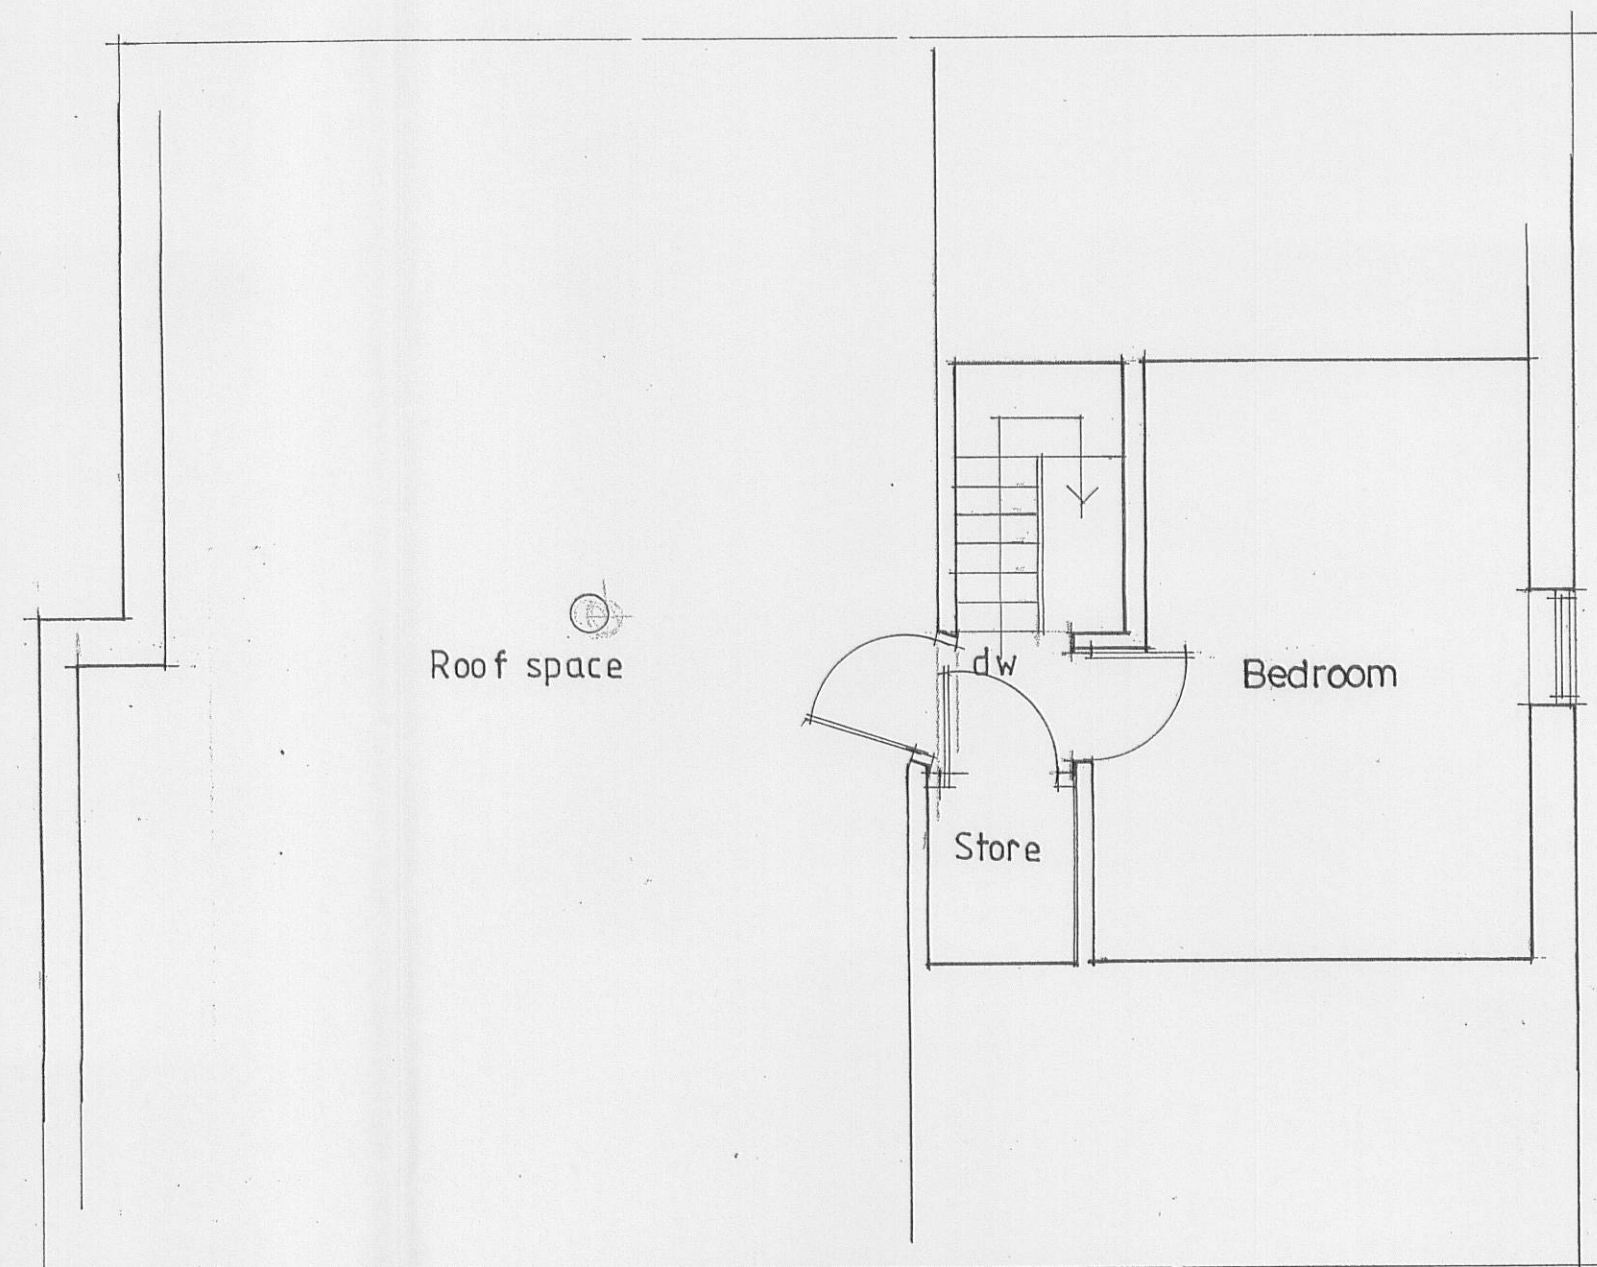

FIRST FLOOR PLAN

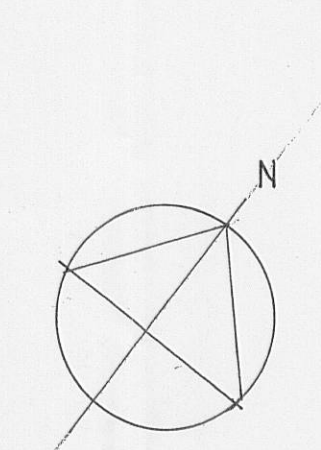

320110484 P

REV A - FIRST FLOOR STUDY CHANGED TO BEDROOM
20/11/2009 - RC.

Client

Mr and Mrs HOLGATE

Job Title

PROPOSED DEMOLITION OF
GREENFIELDS
NEDDY LANE
BILLINGTON
AND CONSTRUCTION OF NEW DWELLING

Drawing Title

EXISTING PLANS AND ELEVATIONS

Scale	Date	Drawn
1:100 1:50	FEB 09	LKR

Sunderland Peacock & Associates Ltd.
Chartered Architects
Stanley House, Lowergate,
Clitheroe, Lancashire BB7 1AD.
Tel: 01200 423178 Fax: 01200 427328
E-mail: enquiries@spanda.co.uk

3913 - 01A