


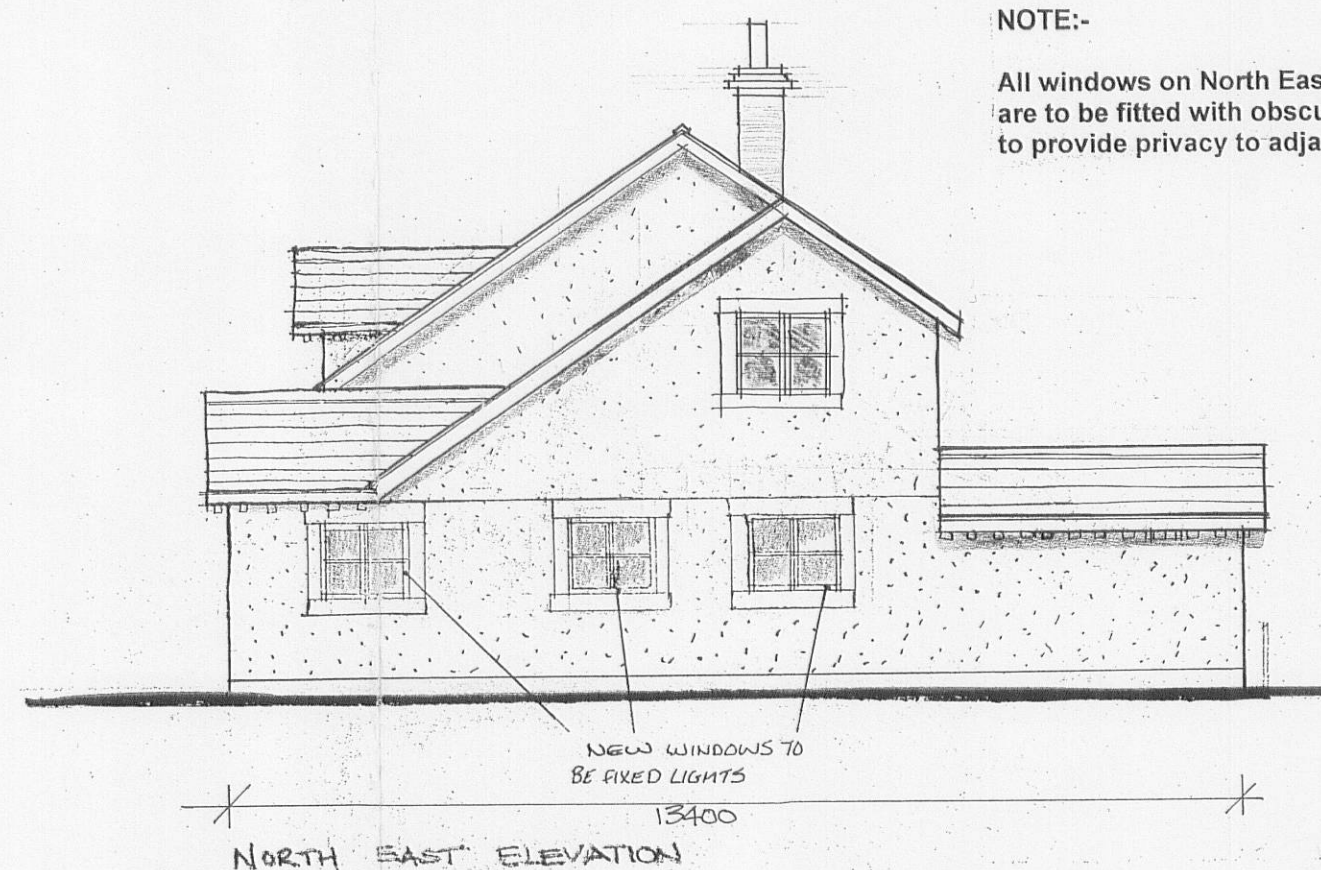

NOTE:-


All windows on North East Elevation are to be fitted with obscure glazing, to provide privacy to adjacent property

EXTERNAL MATERIALS

1. Roofs are to be natural slate or concrete tile with flush fitting roof lights
2. Walls are to be coloured or painted render With stone surrounds and plinth course.
3. All windows and door frames are to be timber or uPVC.
4. Timber framed porch

REVISIONS:

- REV A VARIOUS CHANGES MADE FOLLOWING MEETING WITH CLIENT ON 06/05/09 - SGH
- REV B DRAWING AMENDED FOLLOWING DESIGN MEETING - 22/06/09 - POC
- REV C AMENDED AS PER MEETING WITH CLIENT (11/09/09) - 14/09/09 - POC
- REV D NOTE ANNOTATIONS RELATING TO WINDOWS ADDED - 20/11/09 - POC
- REV E DIMENSIONS ADDED TO SOUTH WEST ELEVATION FOR PLANNER - 26/11/09 - POC
- REV F ROOF LINE AMENDED, CLEAN ROOM STRUCTURE ADDED, PORCH WIDENED, REAR GLAZING AMENDED - 03/06/11 - POC.
- REV G MATERIALS CLARIFIED, CHIMNEY STACK PROJECTION OMITTED, BRICK PLINTH REMOVED, STONE JAMBS ADDED - 15/06/11 - POC.

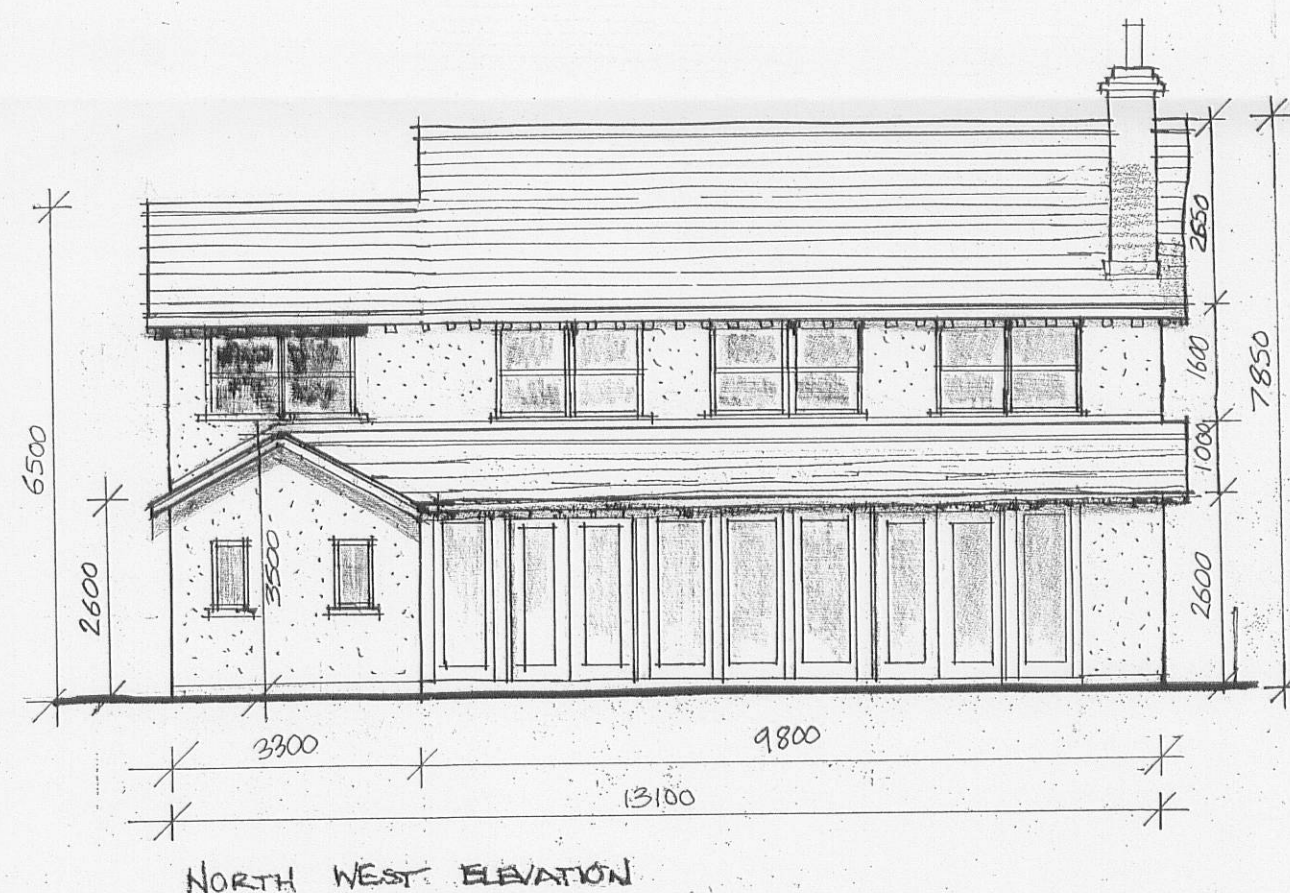

Client

MR AND MRS HOLGATE

Job Title

PROPOSED REPLACEMENT DWELLING
GREEN FIELDS
NEDDY LANE
BILLINGTON

Drawing Title

PROPOSED ELEVATIONS

Scale 1:100

Date MARCH '09

Drawn S.H.



Sunderland Peacock & Associates Ltd.
Chartered Architects

Tel: 01200 423178 Fax: 01200 427328

3913 - 06G

320110484 P