



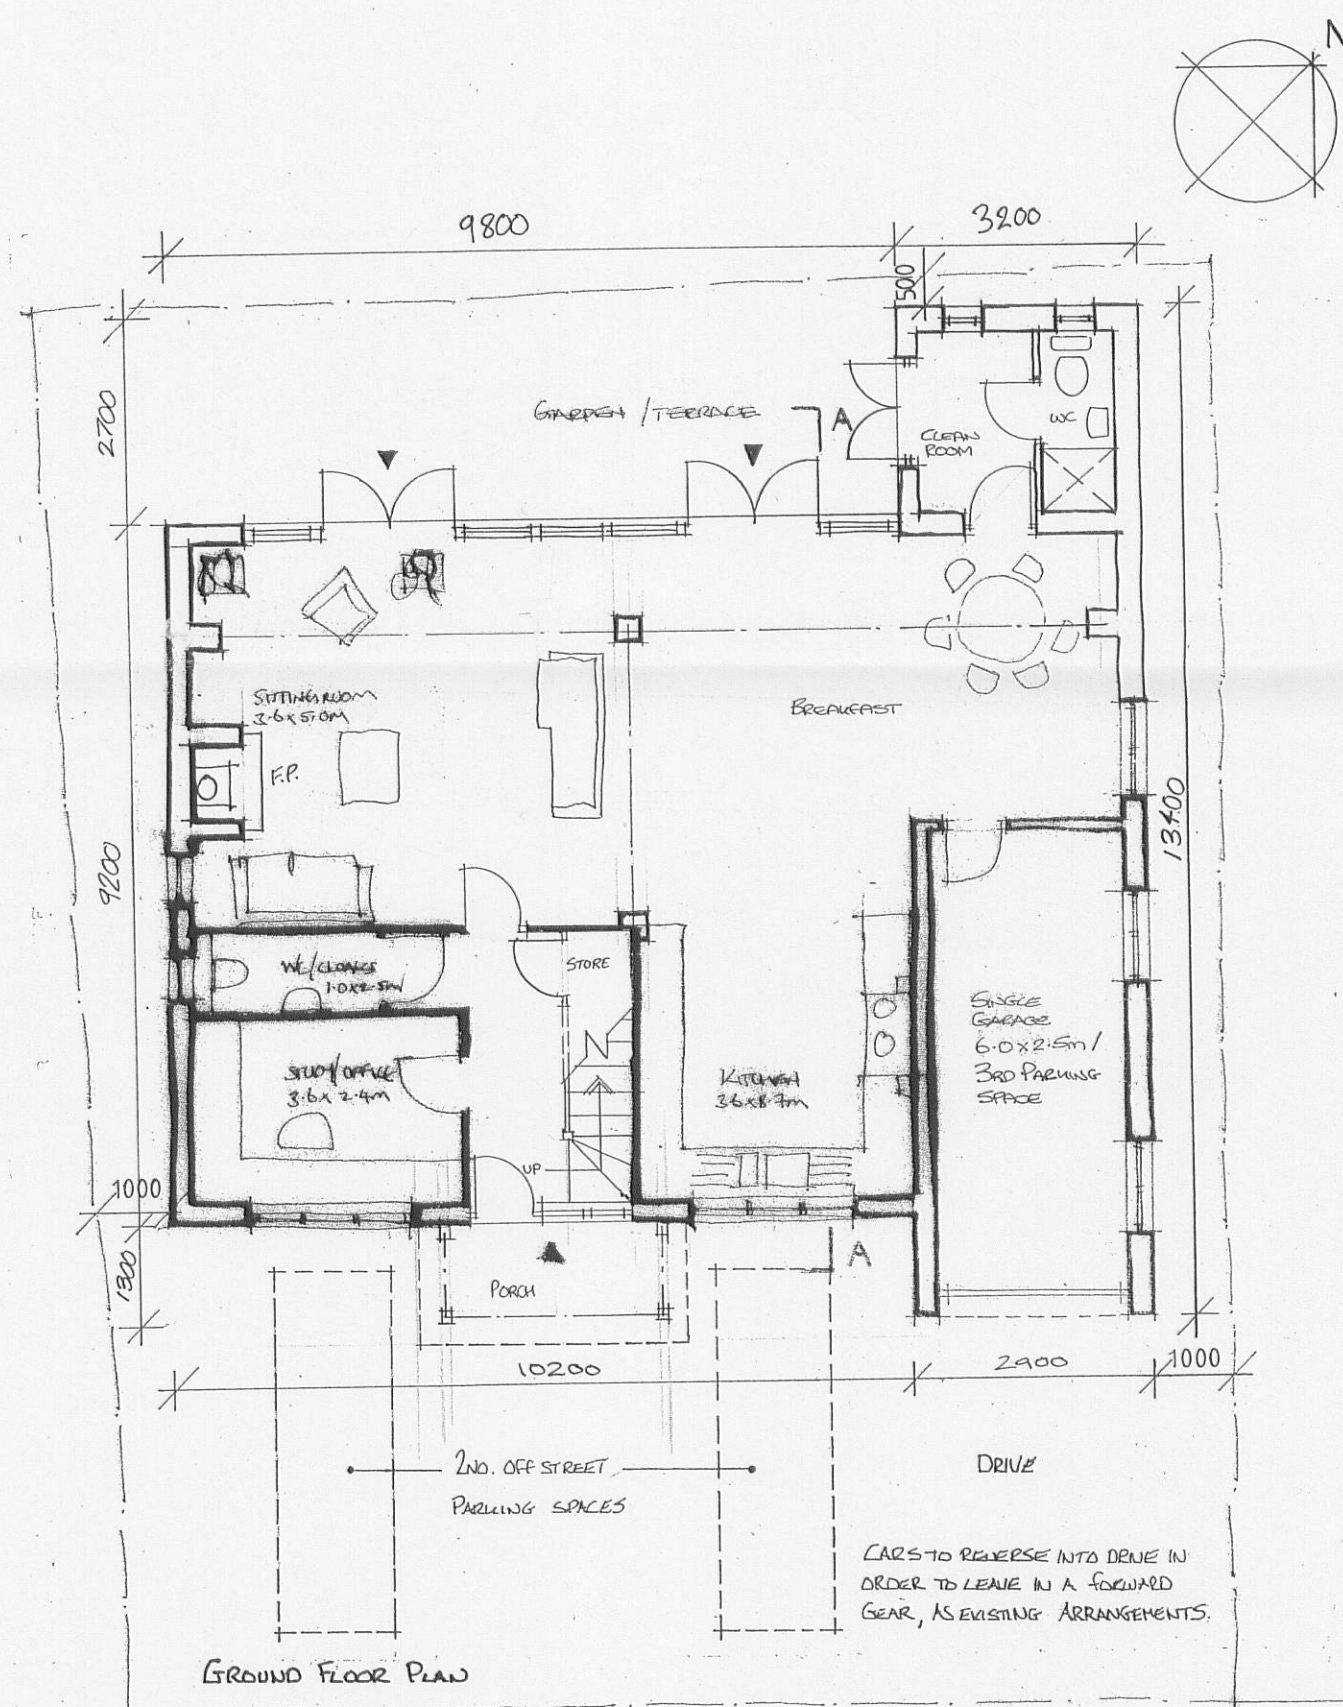


Neddy Lane

PROPOSED GROUND FLOOR/ SITE LAYOUT PLAN

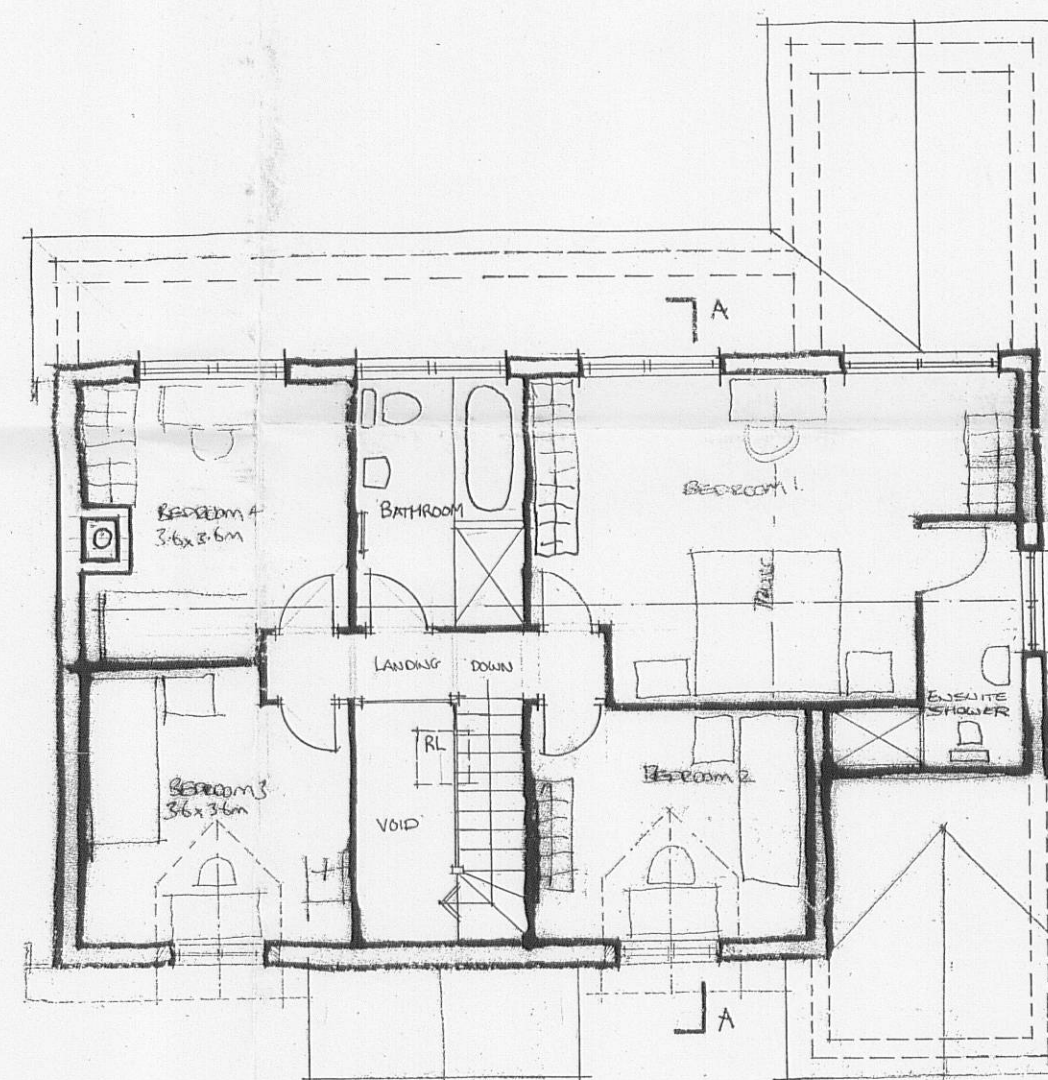

FIRST FLOOR PLAN.

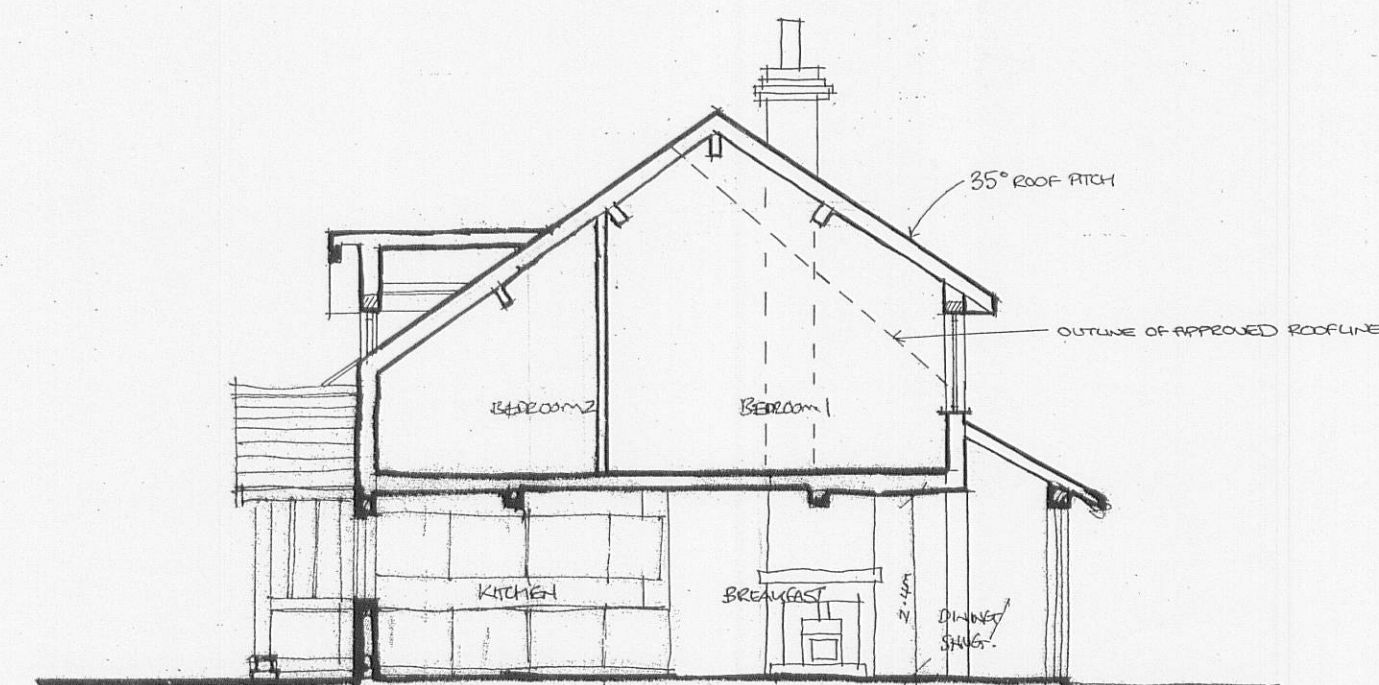

SECTION THRO' AA:

- REV E - NORTH POINT AND DIMS ADDED 27/06/11 AMH
- REV D - CHIMNEY STACK PROJECTION OMITTED, WC WINDOW REPOSITIONED - 15/06/11 - PC
- REV C - LAYOUT AND ROOF LINE AMENDED - 03/06/11 - PC
- REV B - LANE AND PARKING TO FRONT INDICATED - 20/11/09 - PC
- REV A - AMENDED AS PER MEETING WITH CLIENT (11/09/2009) - 14/09/2009 - PC

Client
MR AND MRS HOLGATE

Job Title
PROPOSED REPLACEMENT DWELLING
GREEN FIELDS
NEDDY LANE
BILLINGTON

Drawing Title
PROPOSED PLANS AND SECTION A-A.

Scale 1:100	Date JUNE '09	Drawn SAH
----------------	------------------	--------------

Sunderland Peacock & Associates Ltd.
Chartered Architects
Tel: 01200 423178 Fax: 01200 427328

3913 - 07E