


Note

Dimensions shown on drawings prepared for planning purposes are indicative only and can vary.

- ROOF IS TO BE NATURAL SLATE TO MATCH WITH CONSERVATION VILLAGE ROOFS AND GABLES
- EXTENSION WALLS ARE TO BE NATURAL RECLAIMED STONE WITH GUTTERS AND DORRERS TO MATCH THE EXISTING HOUSE
- NEW WINDOWS AND DOORS ARE TO BE TIMBER OR UPVC - TO MATCH EXISTING



NORTH WEST ELEVATION

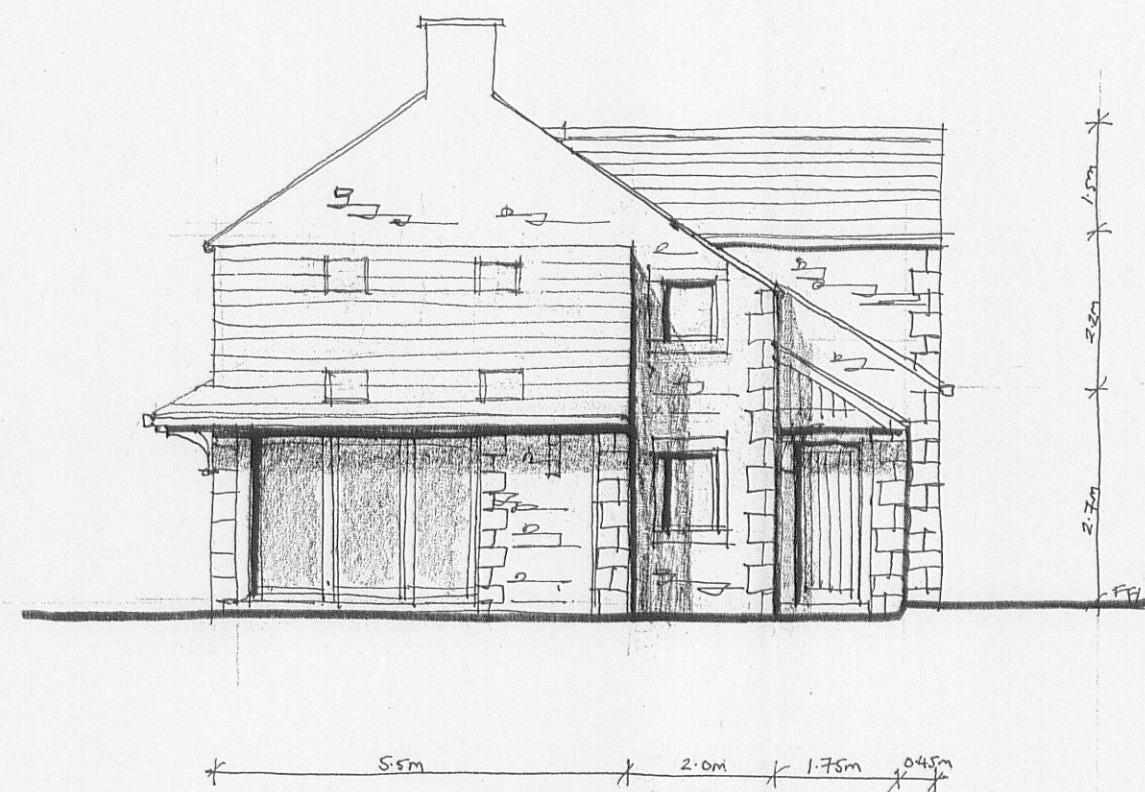



NORTH EAST ELEVATION




SOUTH EAST ELEVATION

EXTERNAL MATERIALS:


- ROOFS TO BE NATURAL SLATE TO MATCH, WITH CONSERVATION STYLE VELUX ROOFS
- WALLS ARE TO BE RECLAIMED STONE CLAD TO MATCH EXIST
- WINDOWS AND DOORS ARE TO BE UPVC OR TIMBER
- RAINWATER GOODS ARE TO BE CAST IRON AND PAINTED
- EXPOSED CHIMNEY OVERHANG ROOF STRUCTURES ARE TO BE SUPPORTED BY AN OAK FRAME

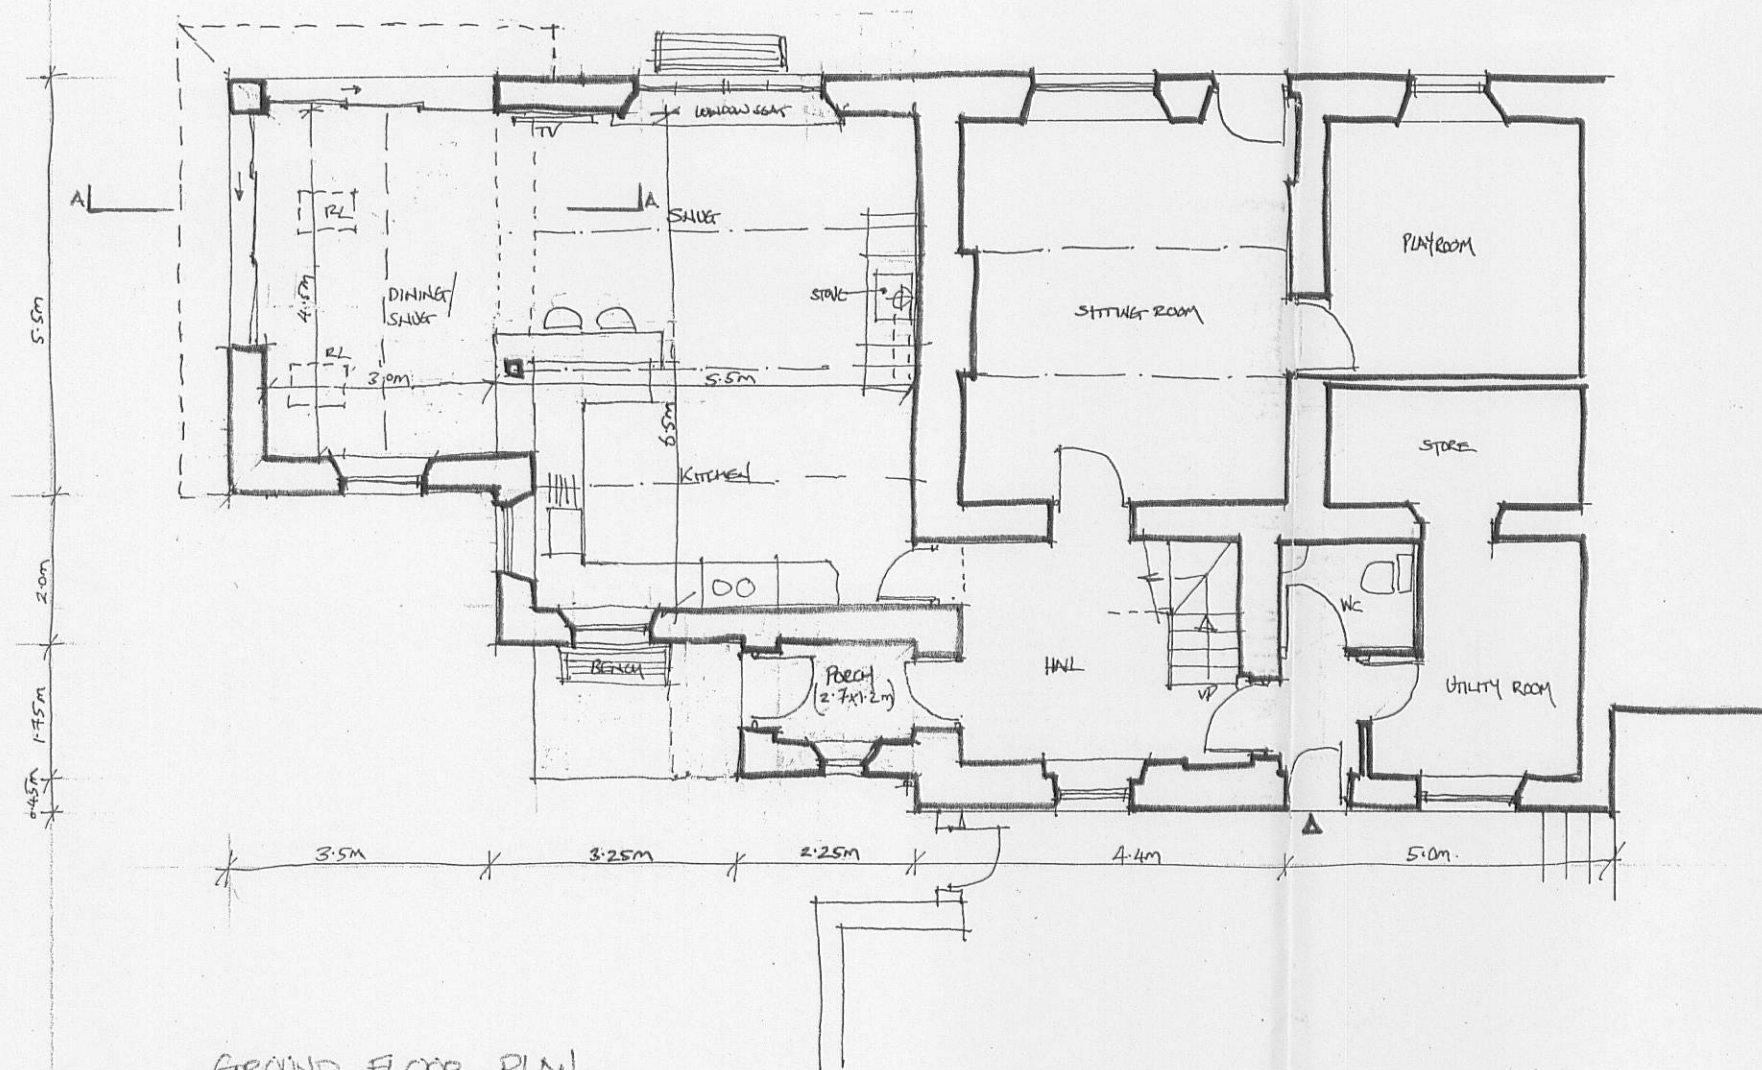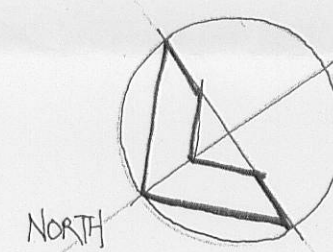

GROUND FLOOR PLAN

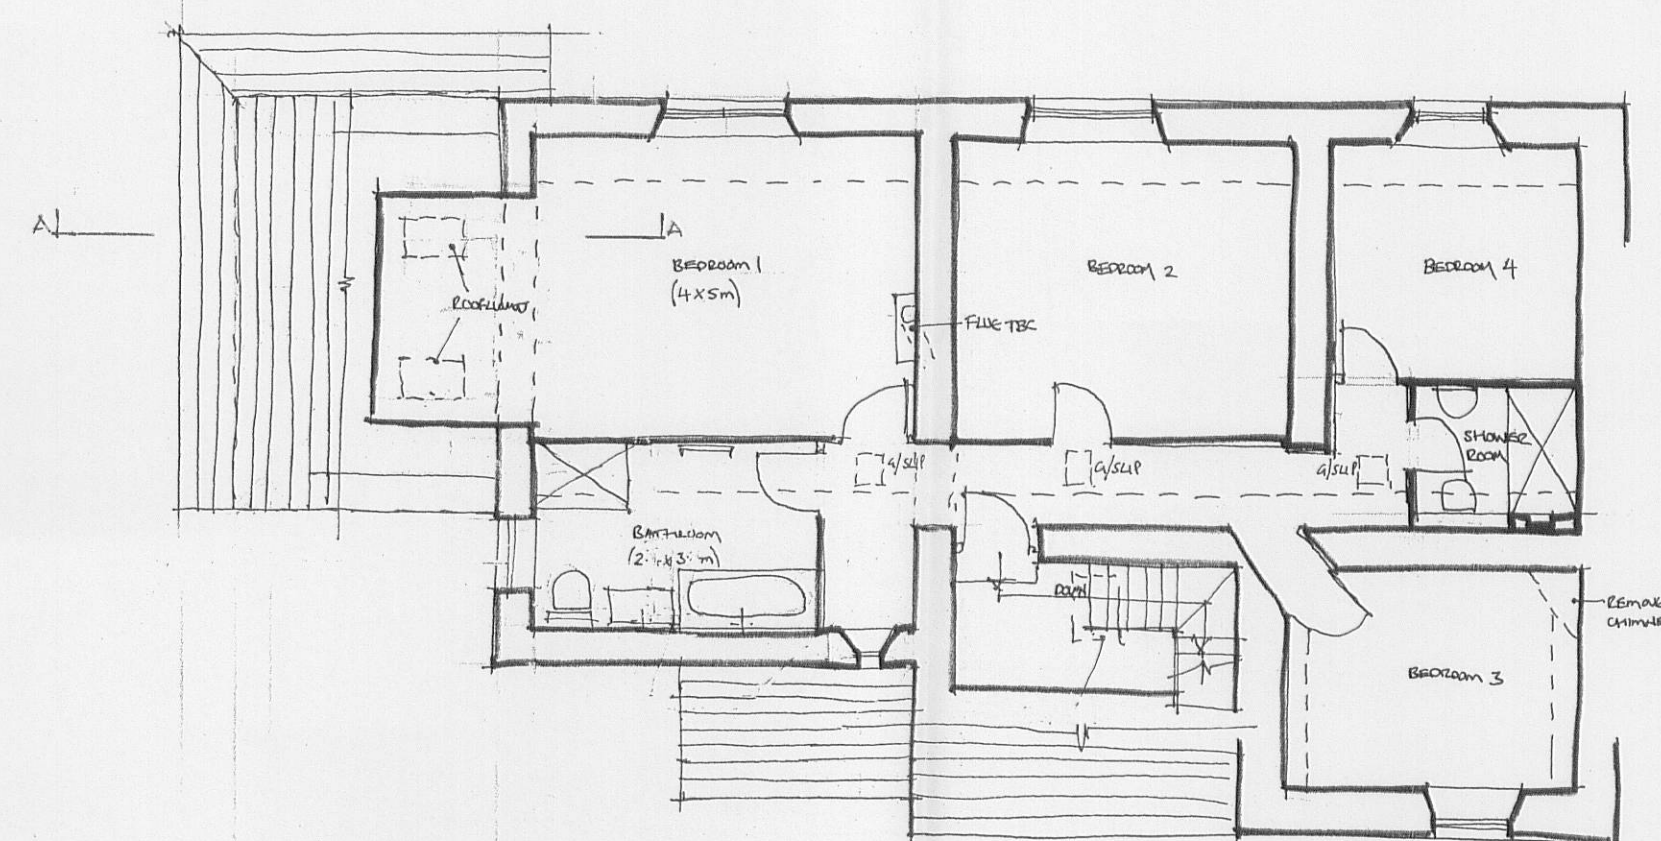

FIRST FLOOR PLAN

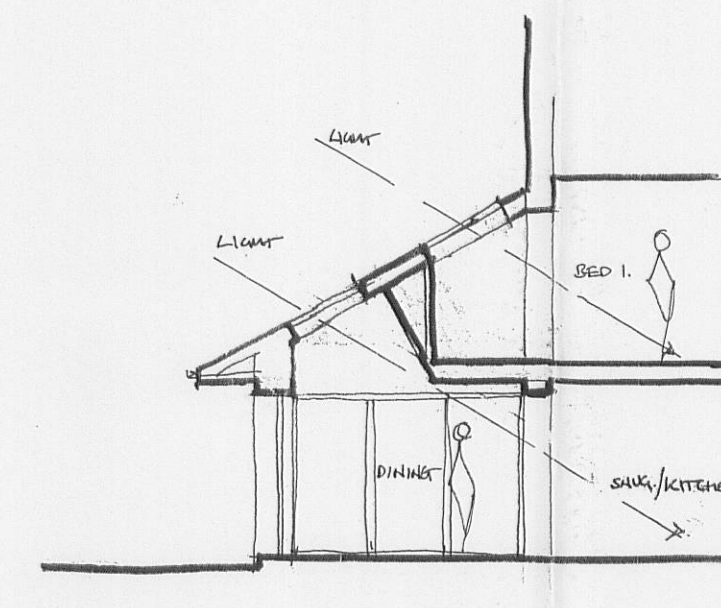

SECTION THREE' AA

- REV A ROOFSLIGHTS OMITTED FROM N.W. ELEVATION & GLASS SLIPS ADDED INSTEAD 30/05/11 50M
- REV B POCH ROOF DESIGN ALTERED AND 2ND WINDOWS ON THE NORTH EAST ELEVATION REDUCED IN SIZE - AS DISCUSSED WITH THE PLANNING OFFICER 13/6/11 50M

Client
MR AND MRS MEADOWS

Job Title
PROPOSED ALTERATIONS TO
HANSONS' FARM
BINES HALL LANE
WEST BRADFORD

320110485P

Drawing Title
PROPOSED PLANS & ELEVATIONS
(SCHEME 2)

Scale
1:100 @ A1

Date
MAY 2011

Drawn
SGH

spa
ARCHITECTS

SUNDERLAND PEACOCK & ASSOCIATES LTD.
HAZELMERE, PIMLICO ROAD, CLITHROE,
LANCASHIRE, BB7 2AG
T 01200 423178 F 01200 427328
E info@sunderlandpeacock.com
www.sunderlandpeacock.com

4115 : 05XB