





REAR ELEVATION

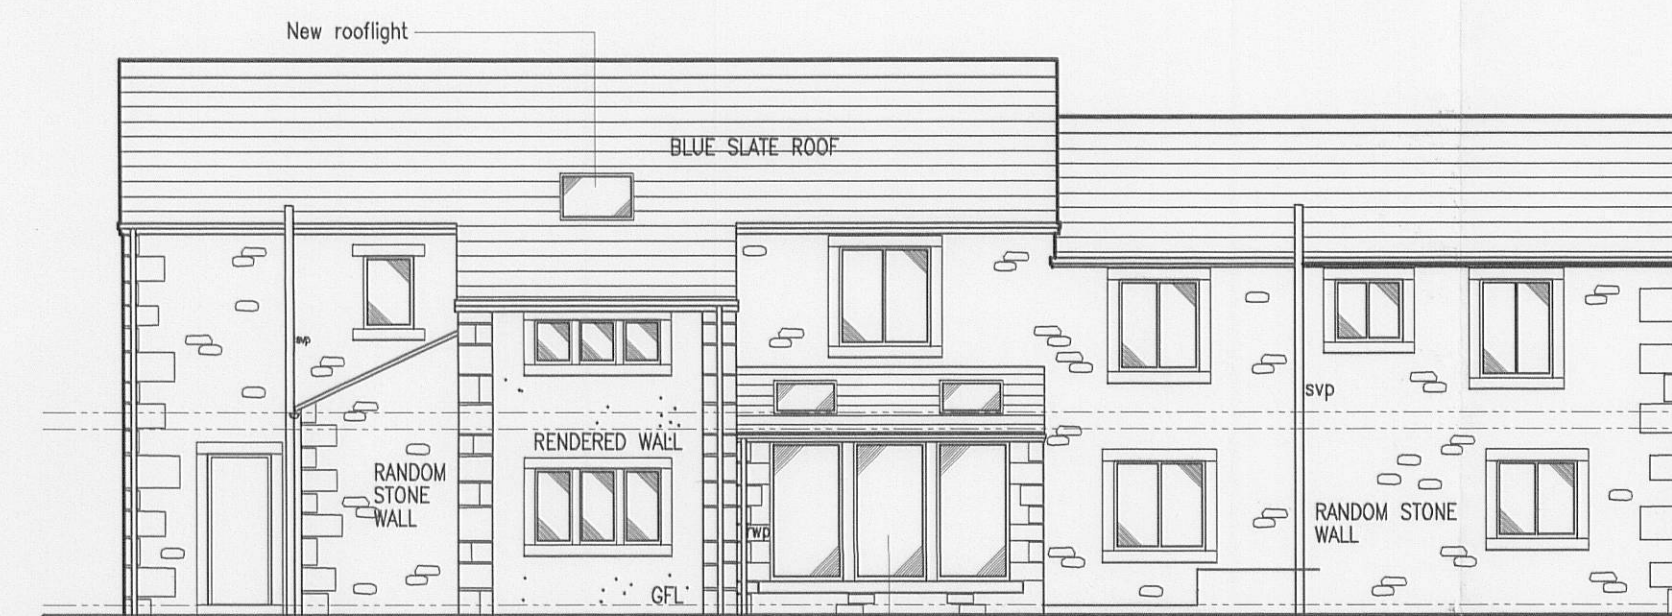

REAR ELEVATION

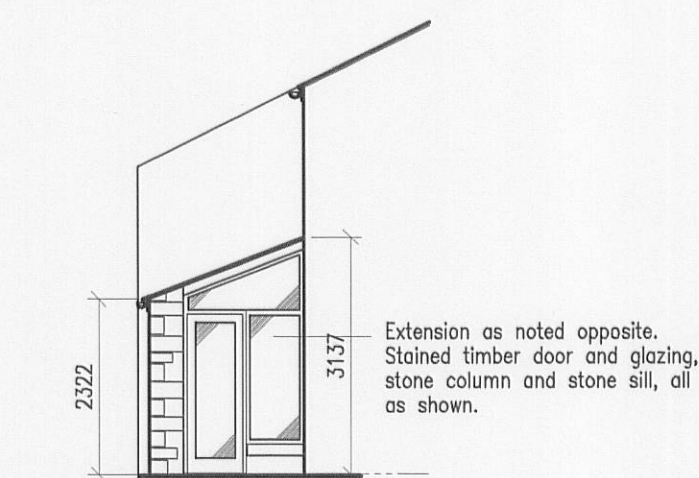


SIDE ELEVATION OF UTILITY




FRONT ELEVATION




FRONT ELEVATION

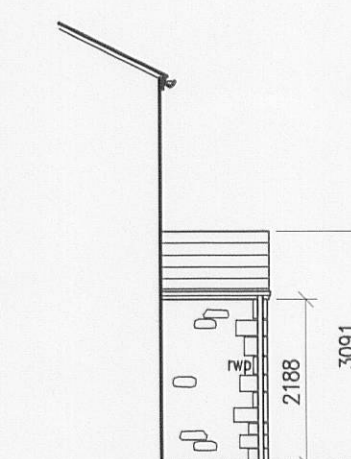


SIDE ELEVATION OF PORCH

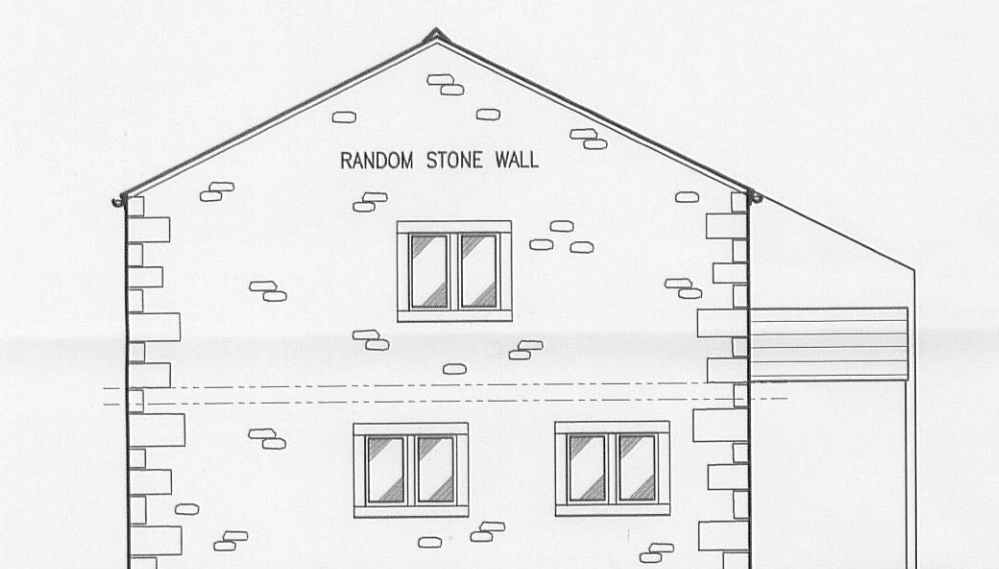


END ELEVATION

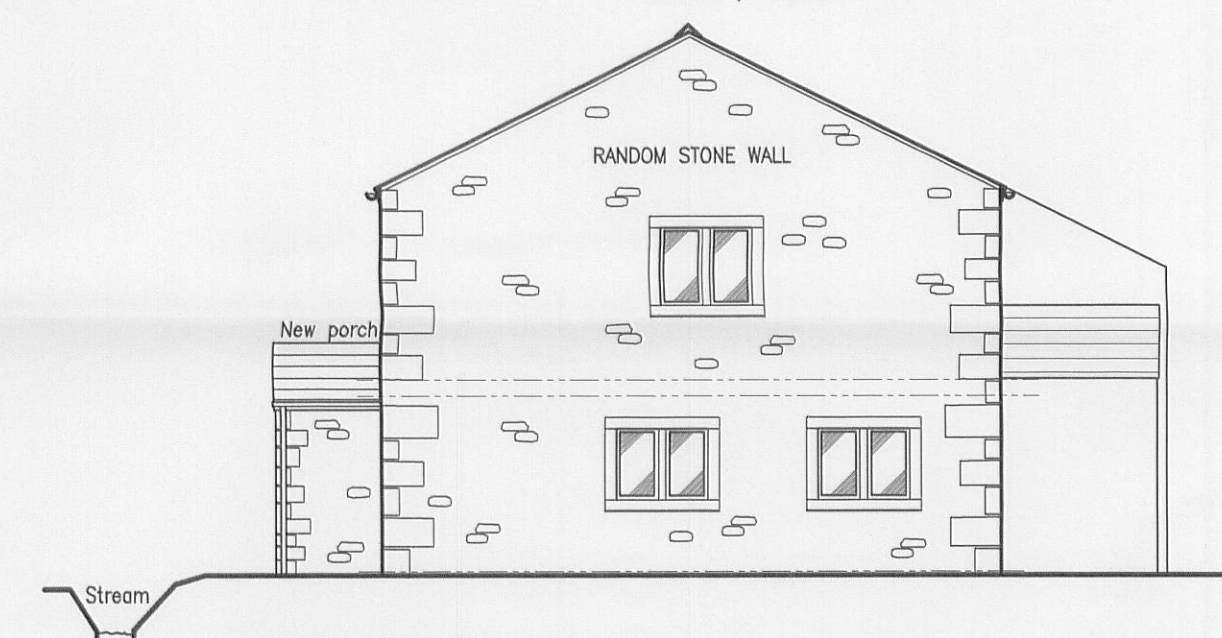


END ELEVATION

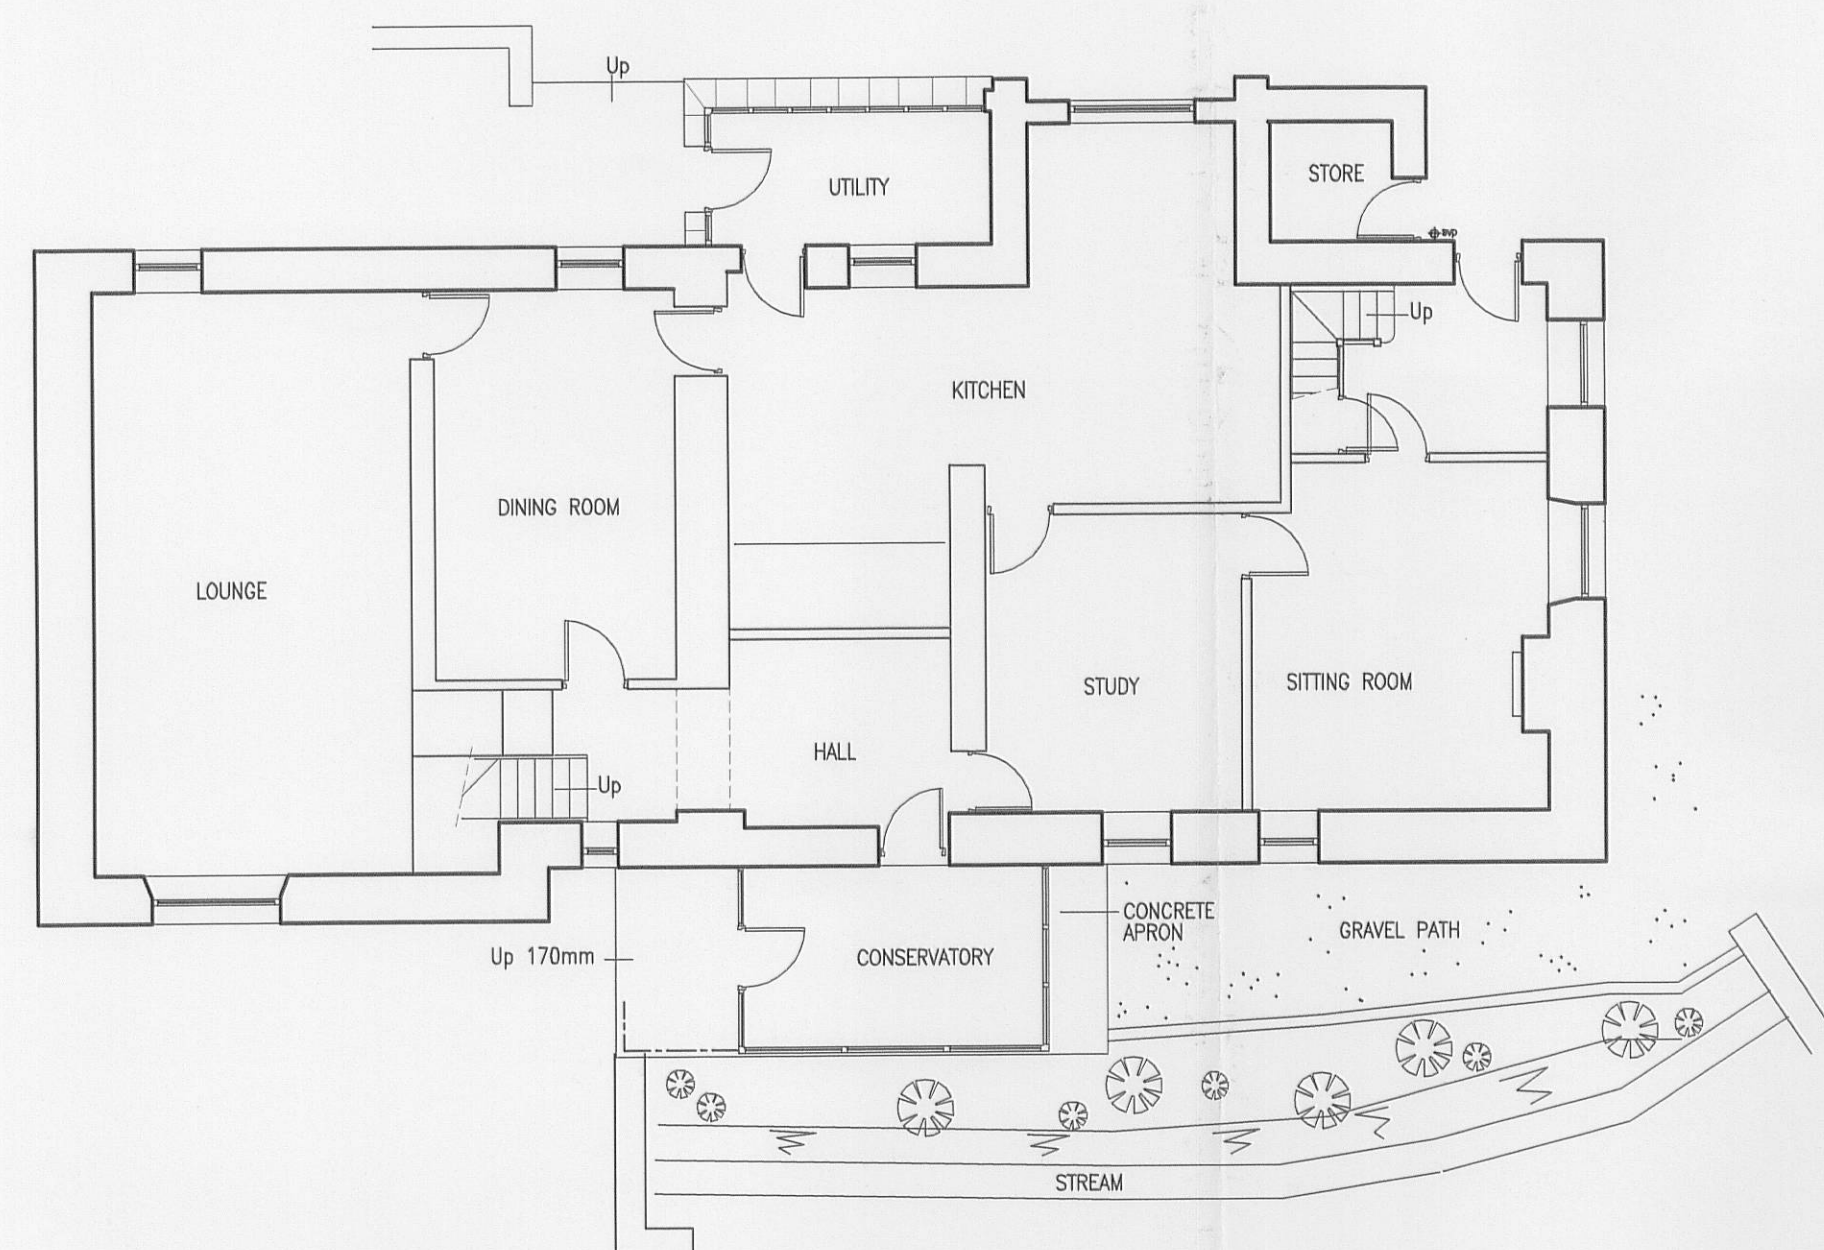


GROUND FLOOR PLAN

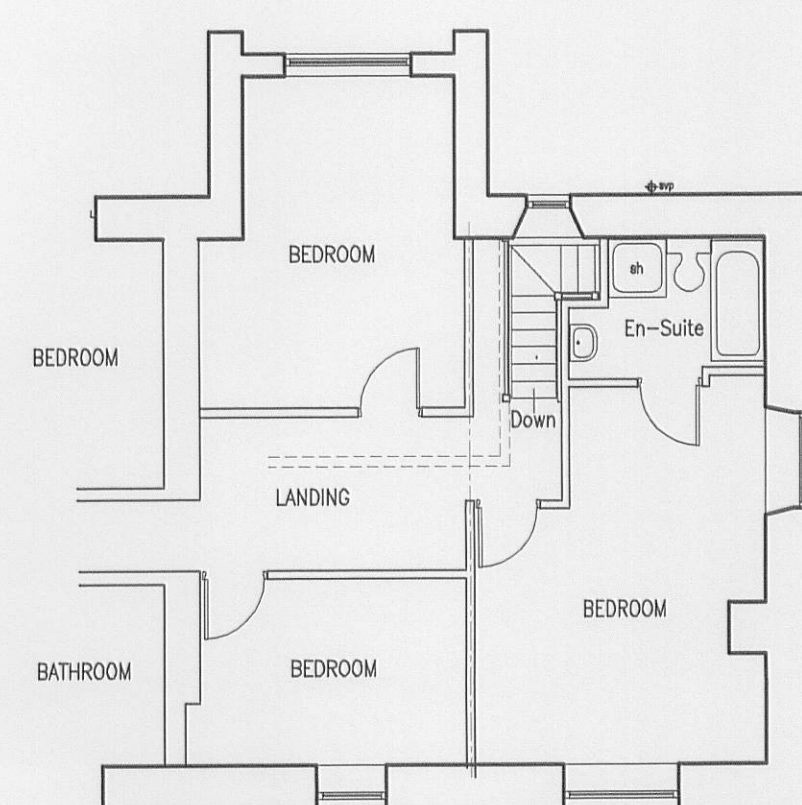

FIRST FLOOR PLAN

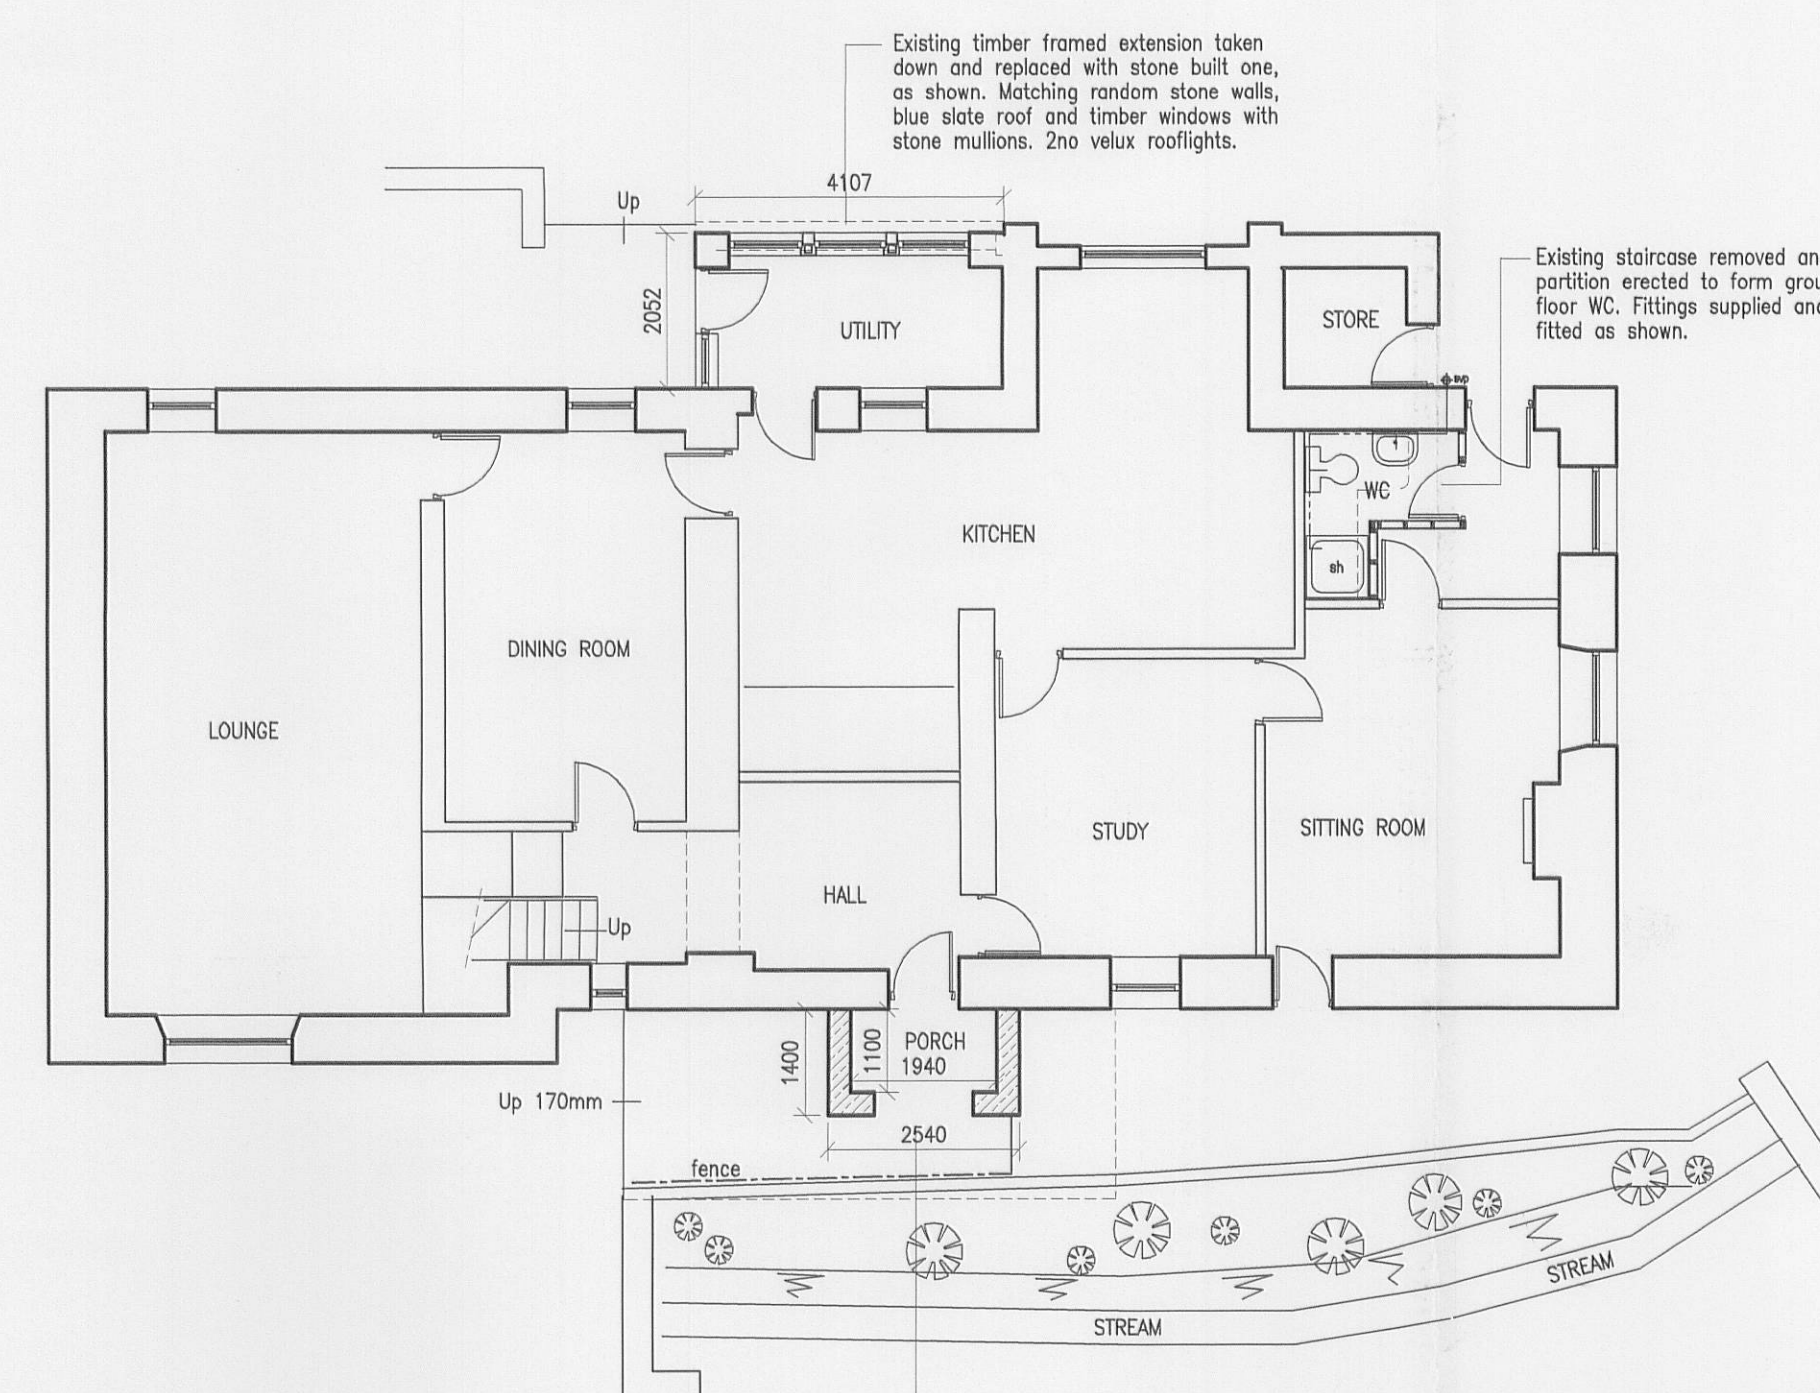

GROUND FLOOR PLAN

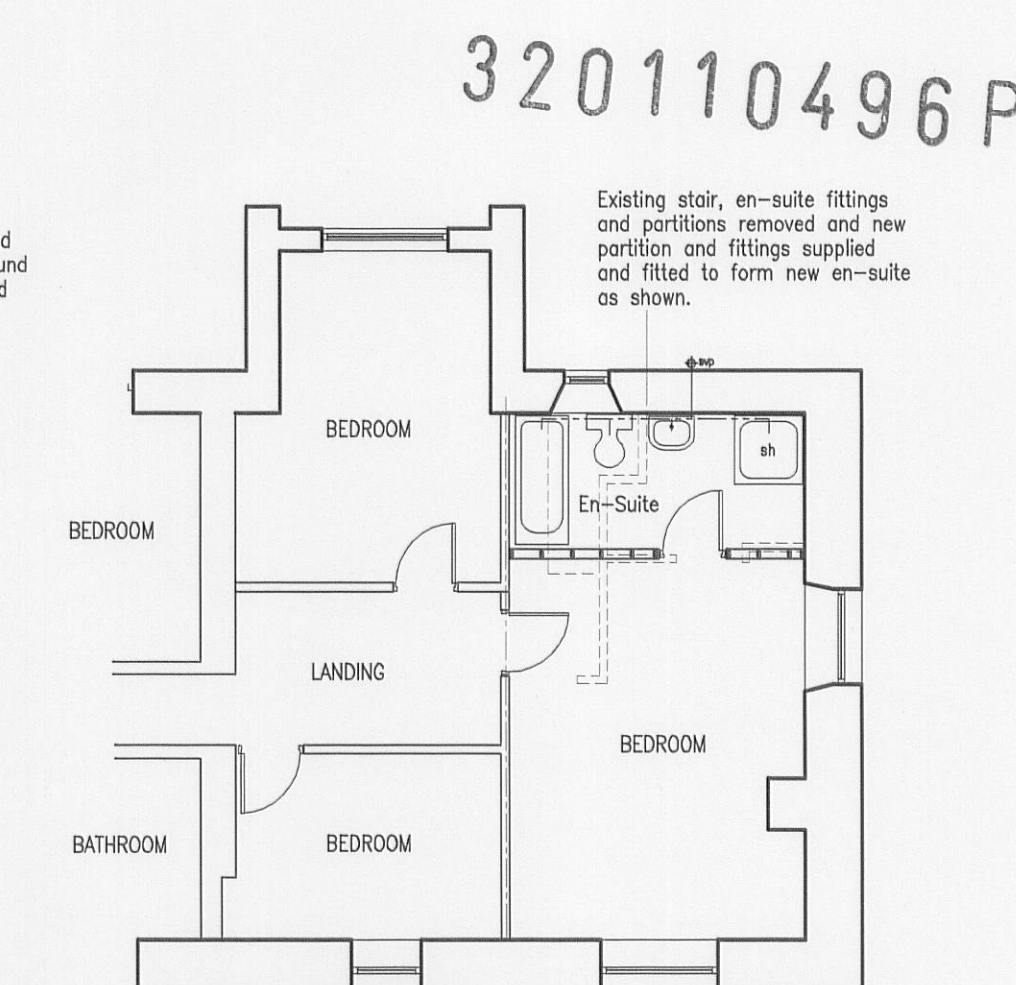

FIRST FLOOR PLAN

EXISTING PLANS

PROPOSED PLANS

Project: Proposed alterations at Stephen Moor Lodge, Tossie. For Mr S Pope.		Ron Valovin, Architectural Services, 9 Green Drive, Clitheroe, Lancs. BB7 2BB. Tel. 01200 427167.	
Title: EXISTING AND PROPOSED PLANS AND ELEVATIONS.		File Name: 378-1	
Scale: 1-100	Date: 14/3/11	Drawn: RVP	