


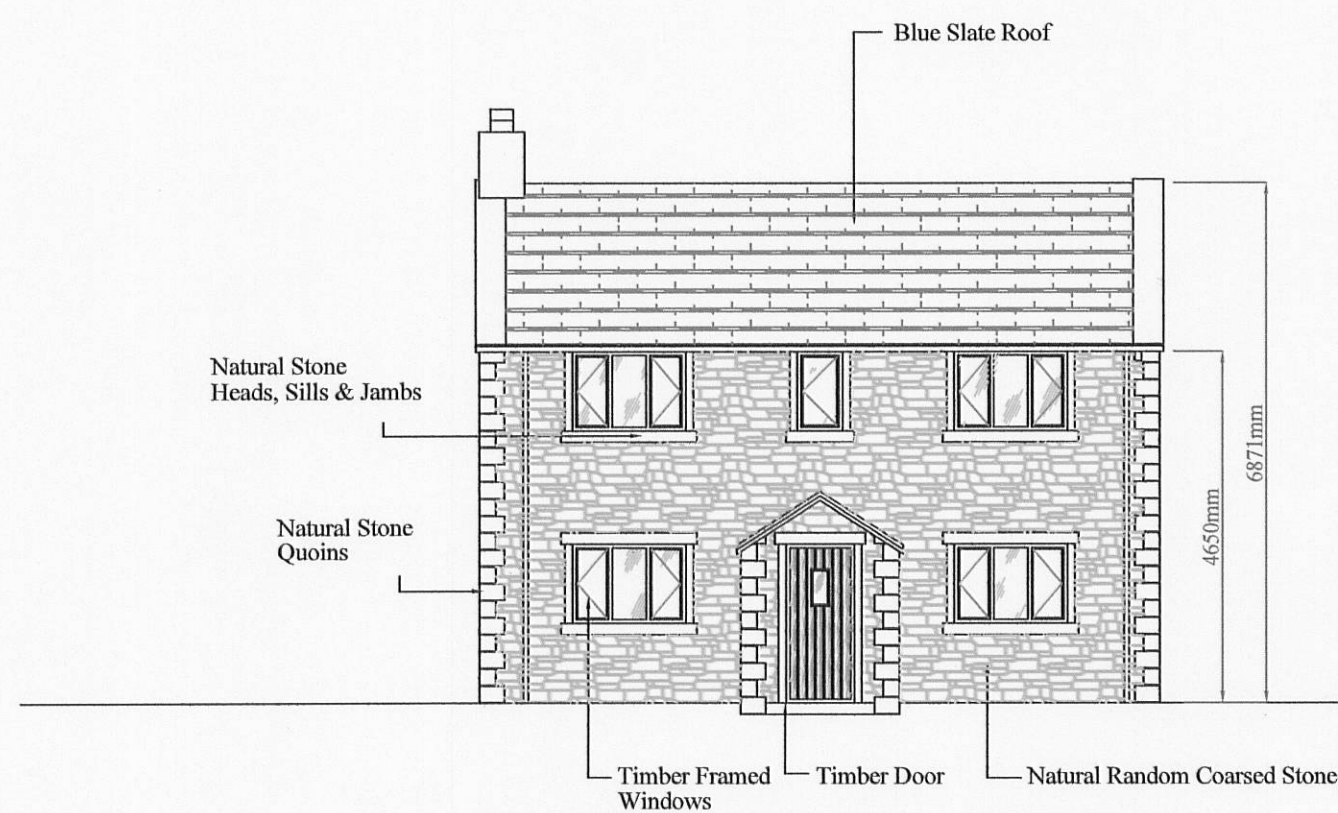

Front Elevation



Rear Elevation




Side Elevation




Side Elevation

Scale 1:100

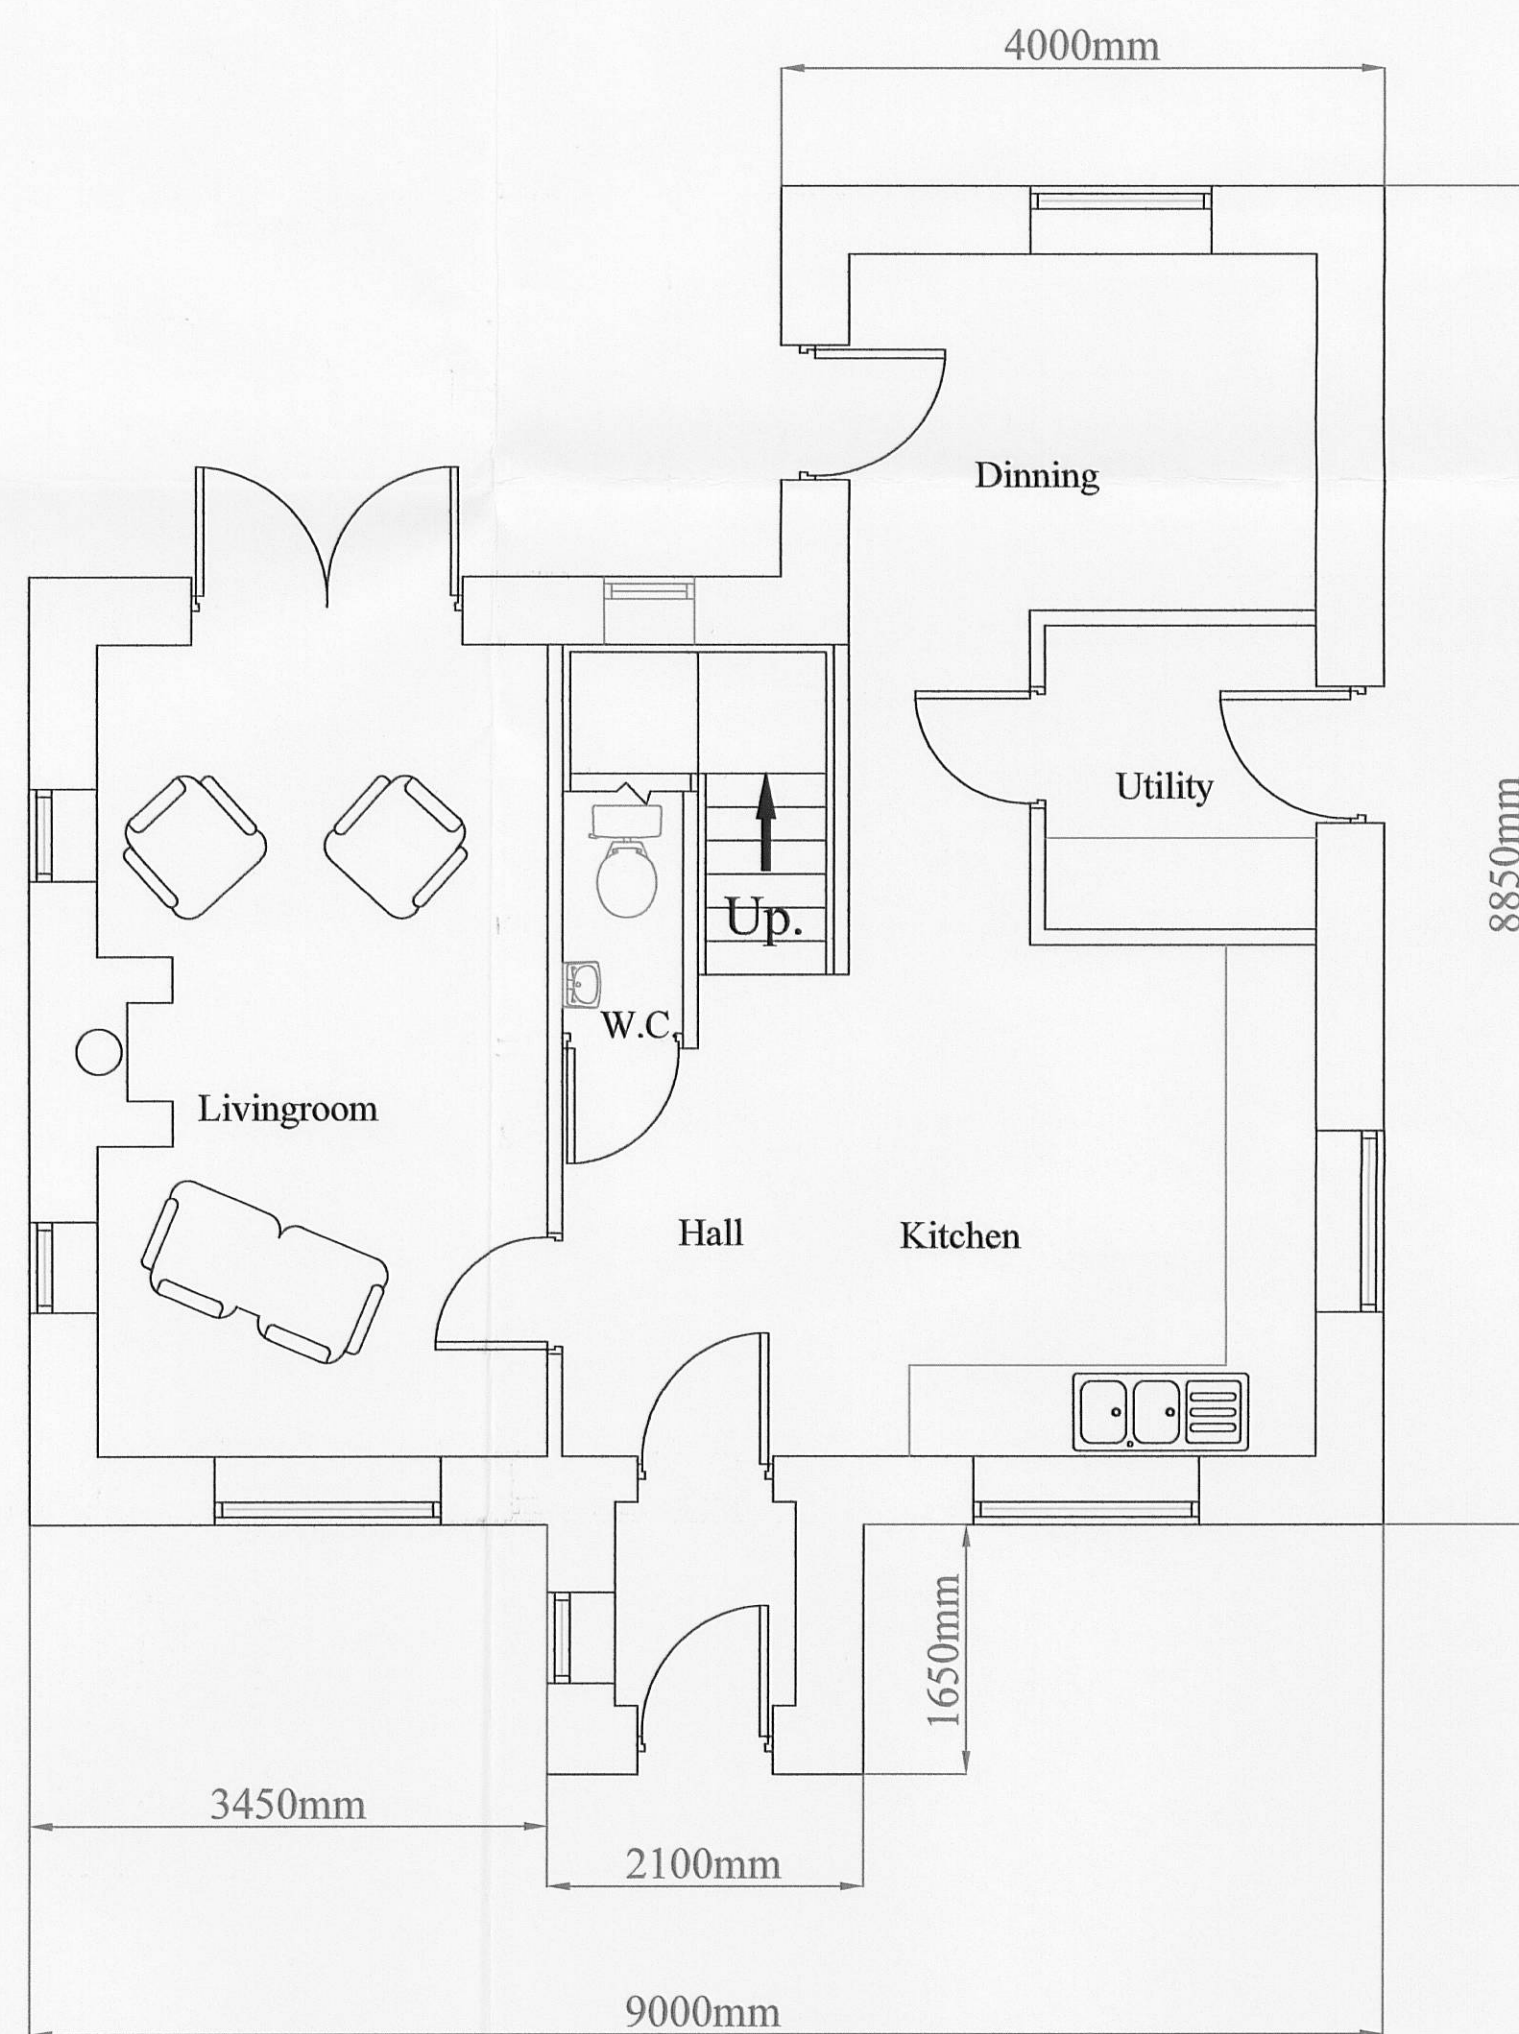


Ground Floor Plan.

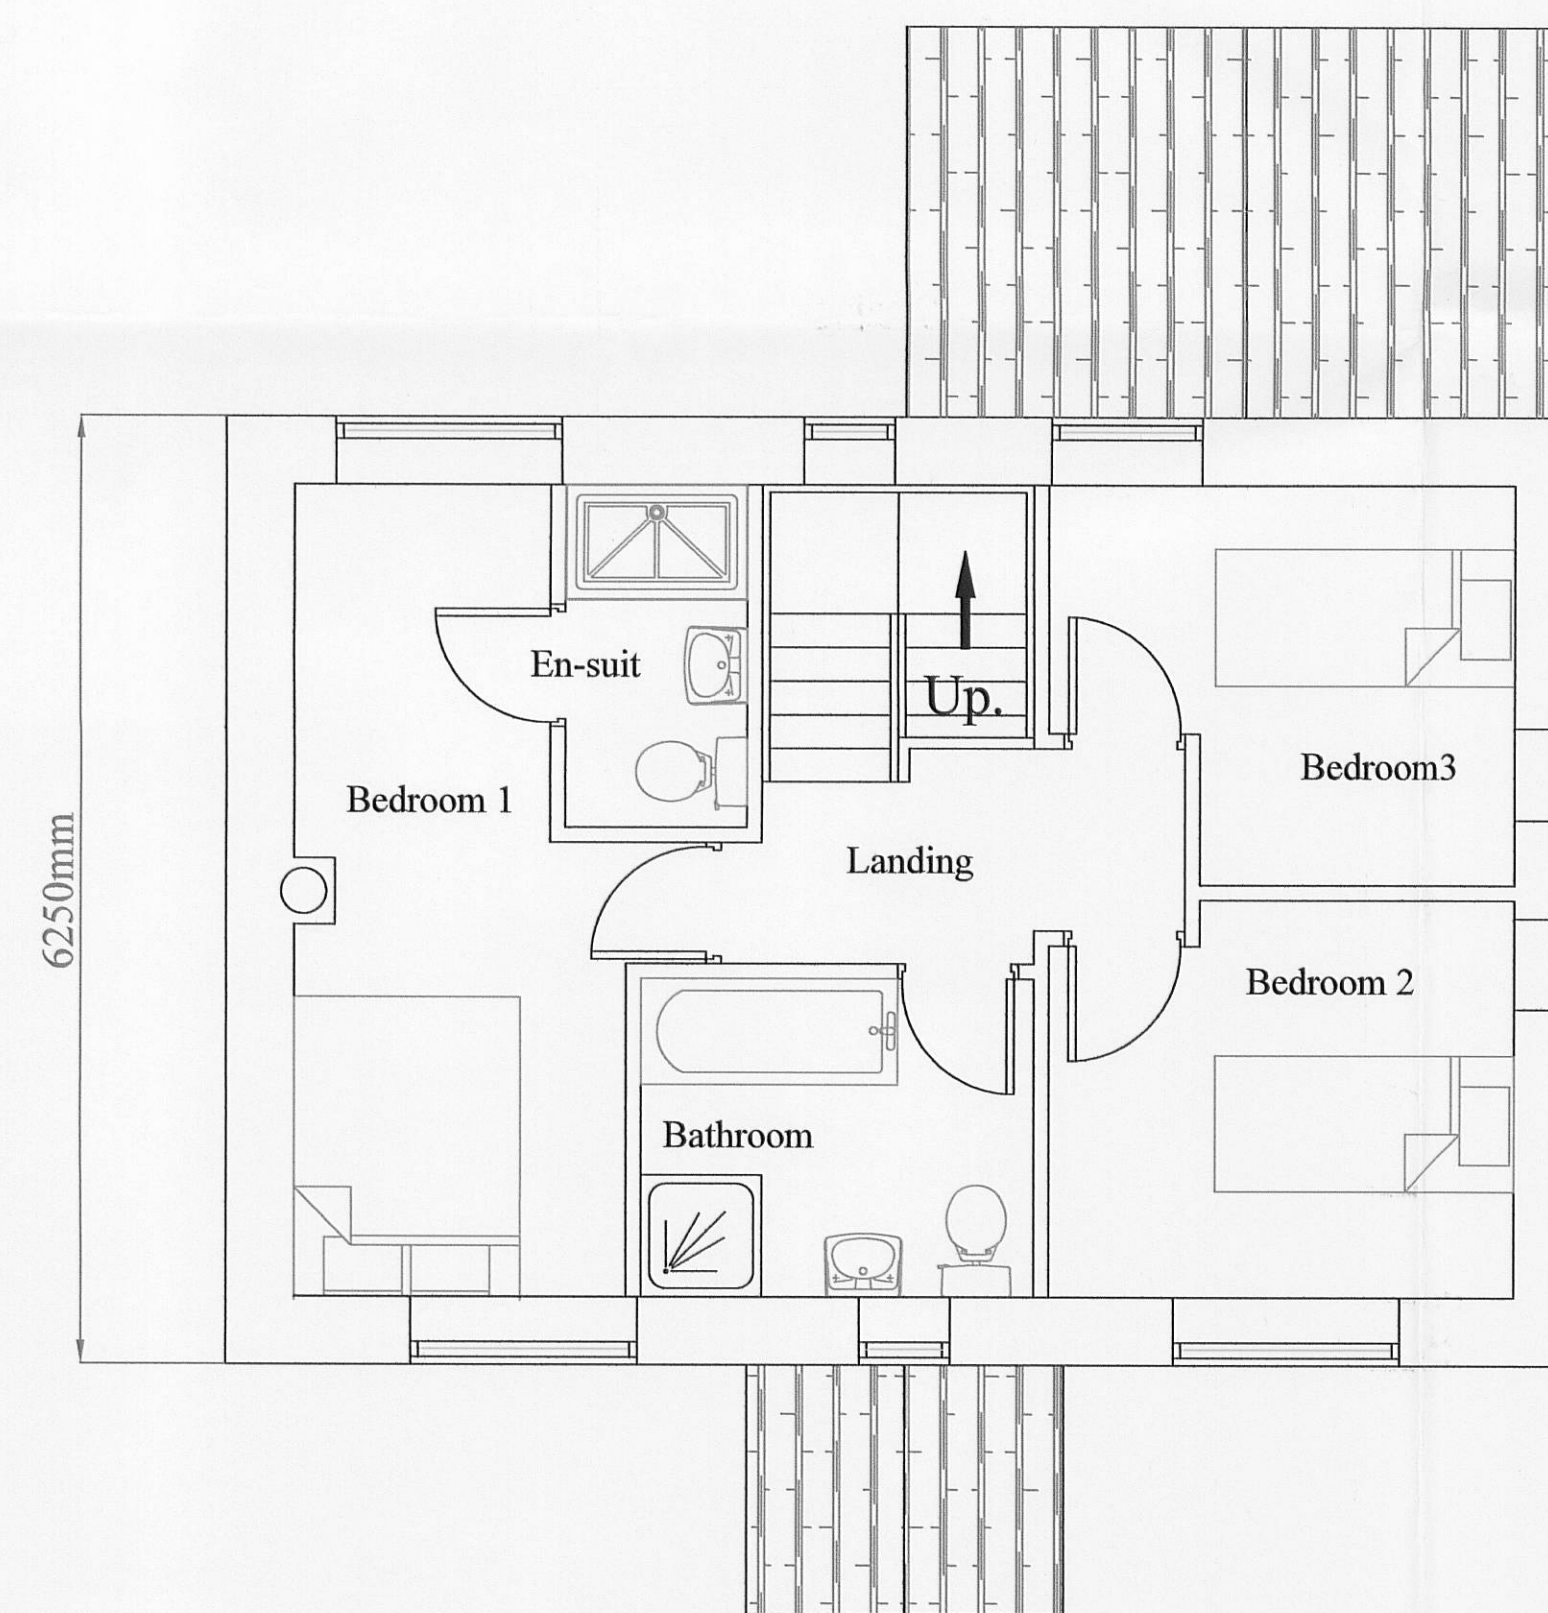

First Floor Plan.

Scale 1:50

 

320110497P

J.HADFIELD.
ENGINEERING,SURVEYING.

Springs House, Chipping, Lancashire. PR3 2GQ.
Tel 07740 929096. Fax 08708 362185

Clients Details,
Mr & Mrs A. Tootle
Project Details,
Proposed House

Project Address,
Kitchens Farm
Bashall Eaves
Clitheroe.

Project Number, 172/201 R	Date, MAY/11	Scale, 1:100 1:50	By, JH
------------------------------	-----------------	-------------------------	-----------

DO NOT SCALE THIS DRAWING. CHECK ALL DIMENSIONS ON SITE
THIS DRAWING IS PROTECTED BY COPYRIGHT. IT MAY NOT BE REPRODUCED IN ANY FORM OR BY ANY MEANS
FOR ANY PURPOSE, WITHOUT OBTAINING PRIOR WRITTEN PERMISSION FROM J.HADFIELD, ENGINEERING,SURVEYING.