


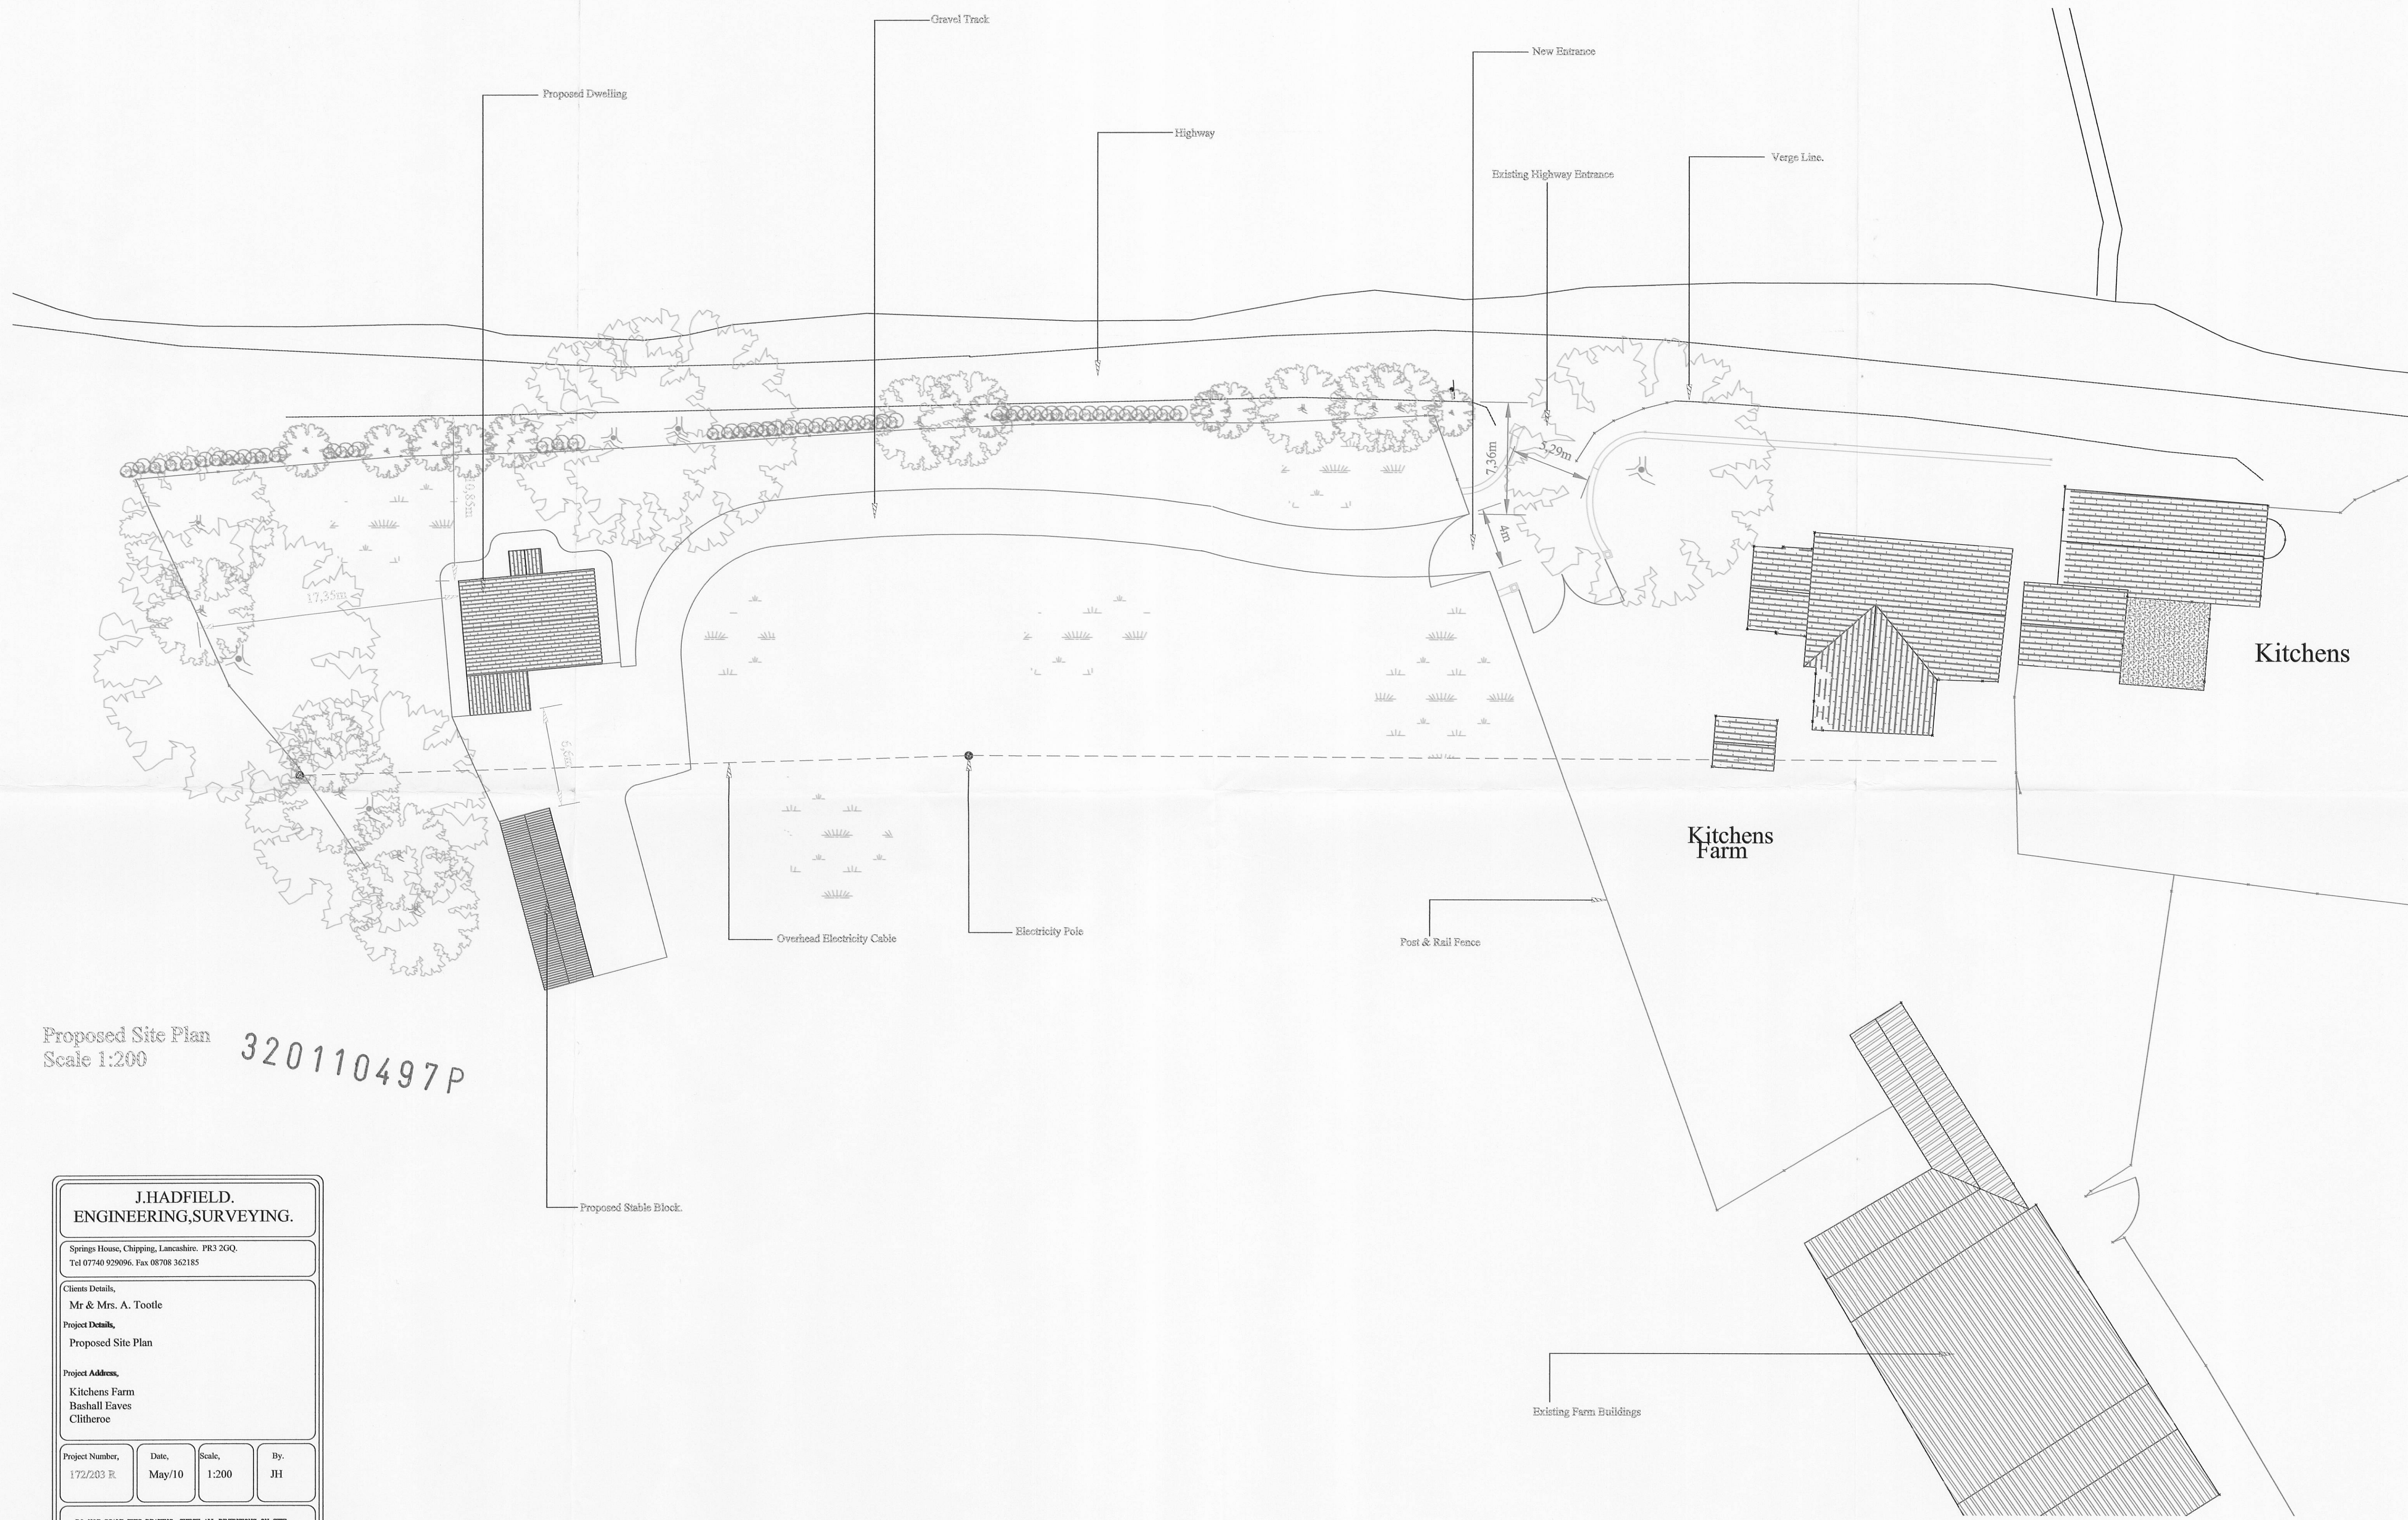

Proposed Site Plan  
Scale 1:200  
320110497P

**J.HADFIELD.**  
ENGINEERING,SURVEYING.

Spring House, Chipping, Lancashire. PR3 2GQ.  
Tel 07740 929096. Fax 08708 362185

Clients Details,  
Mr & Mrs. A. Tootle

Project Details,  
Proposed Site Plan

Project Address,  
Kitchens Farm  
Bashall Eaves  
Clitheroe

|                              |                 |                 |           |
|------------------------------|-----------------|-----------------|-----------|
| Project Number,<br>172/203 R | Date,<br>May/10 | Scale,<br>1:200 | By,<br>JH |
|------------------------------|-----------------|-----------------|-----------|

DO NOT SCALE THIS DRAWING. CHECK ALL DIMENSIONS ON SITE

THIS DRAWING IS PROTECTED BY COPYRIGHT. IT MAY NOT BE REPRODUCED BY ANY FORM OR BY ANY MEANS FOR ANY PURPOSE, WITHOUT OBTAINING PRIOR WRITTEN PERMISSION FROM J.HADFIELD, ENGINEERING/SURVEYING.