




BASEMENT

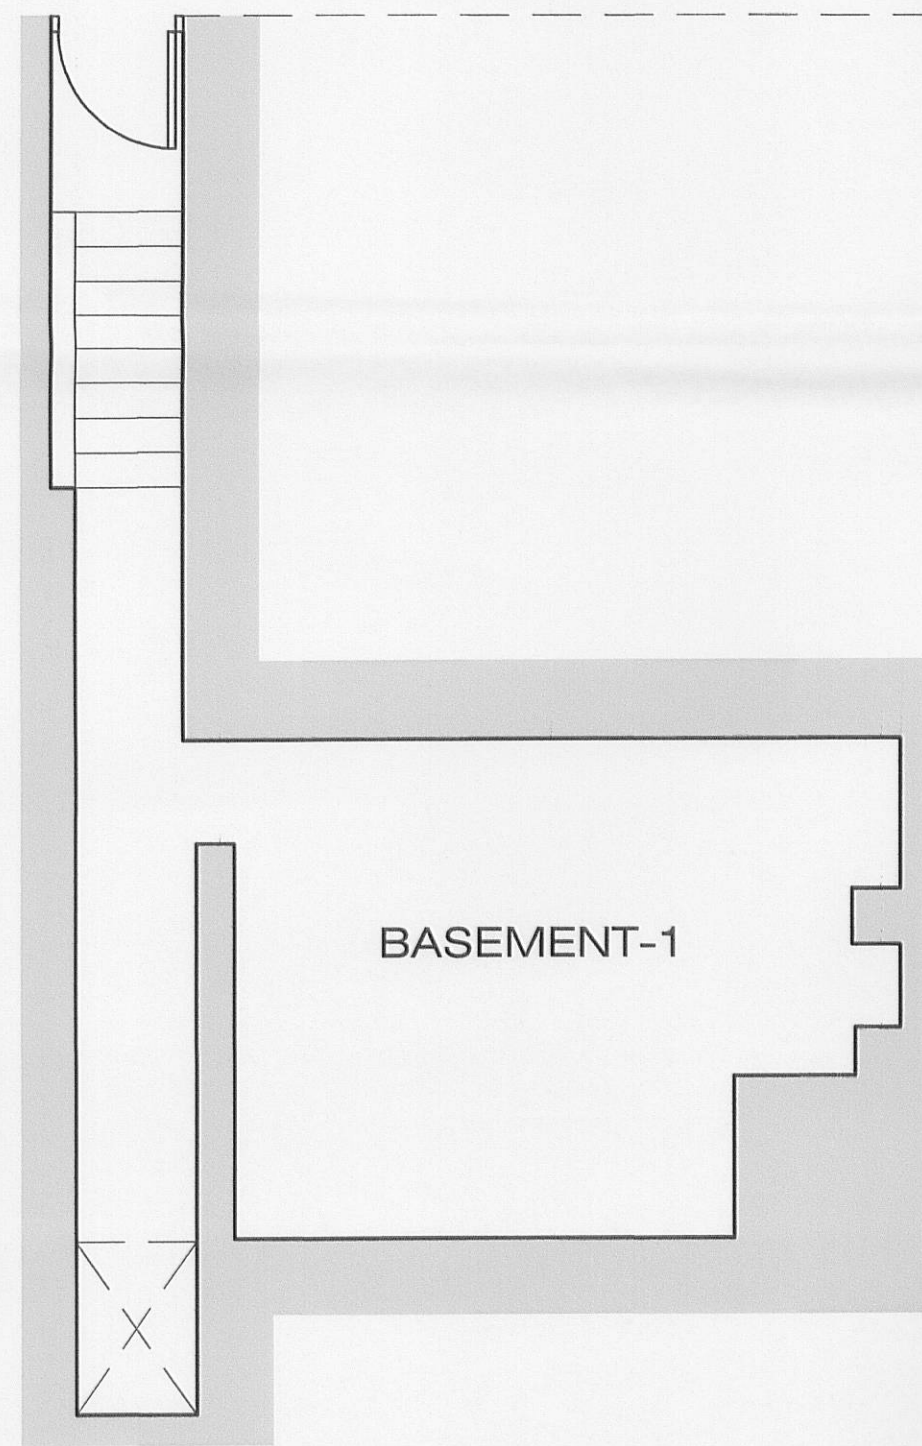

GROUND FLOOR



FIRST FLOOR

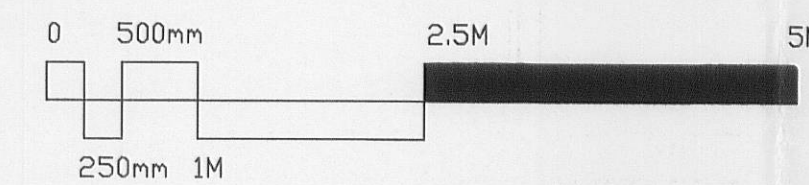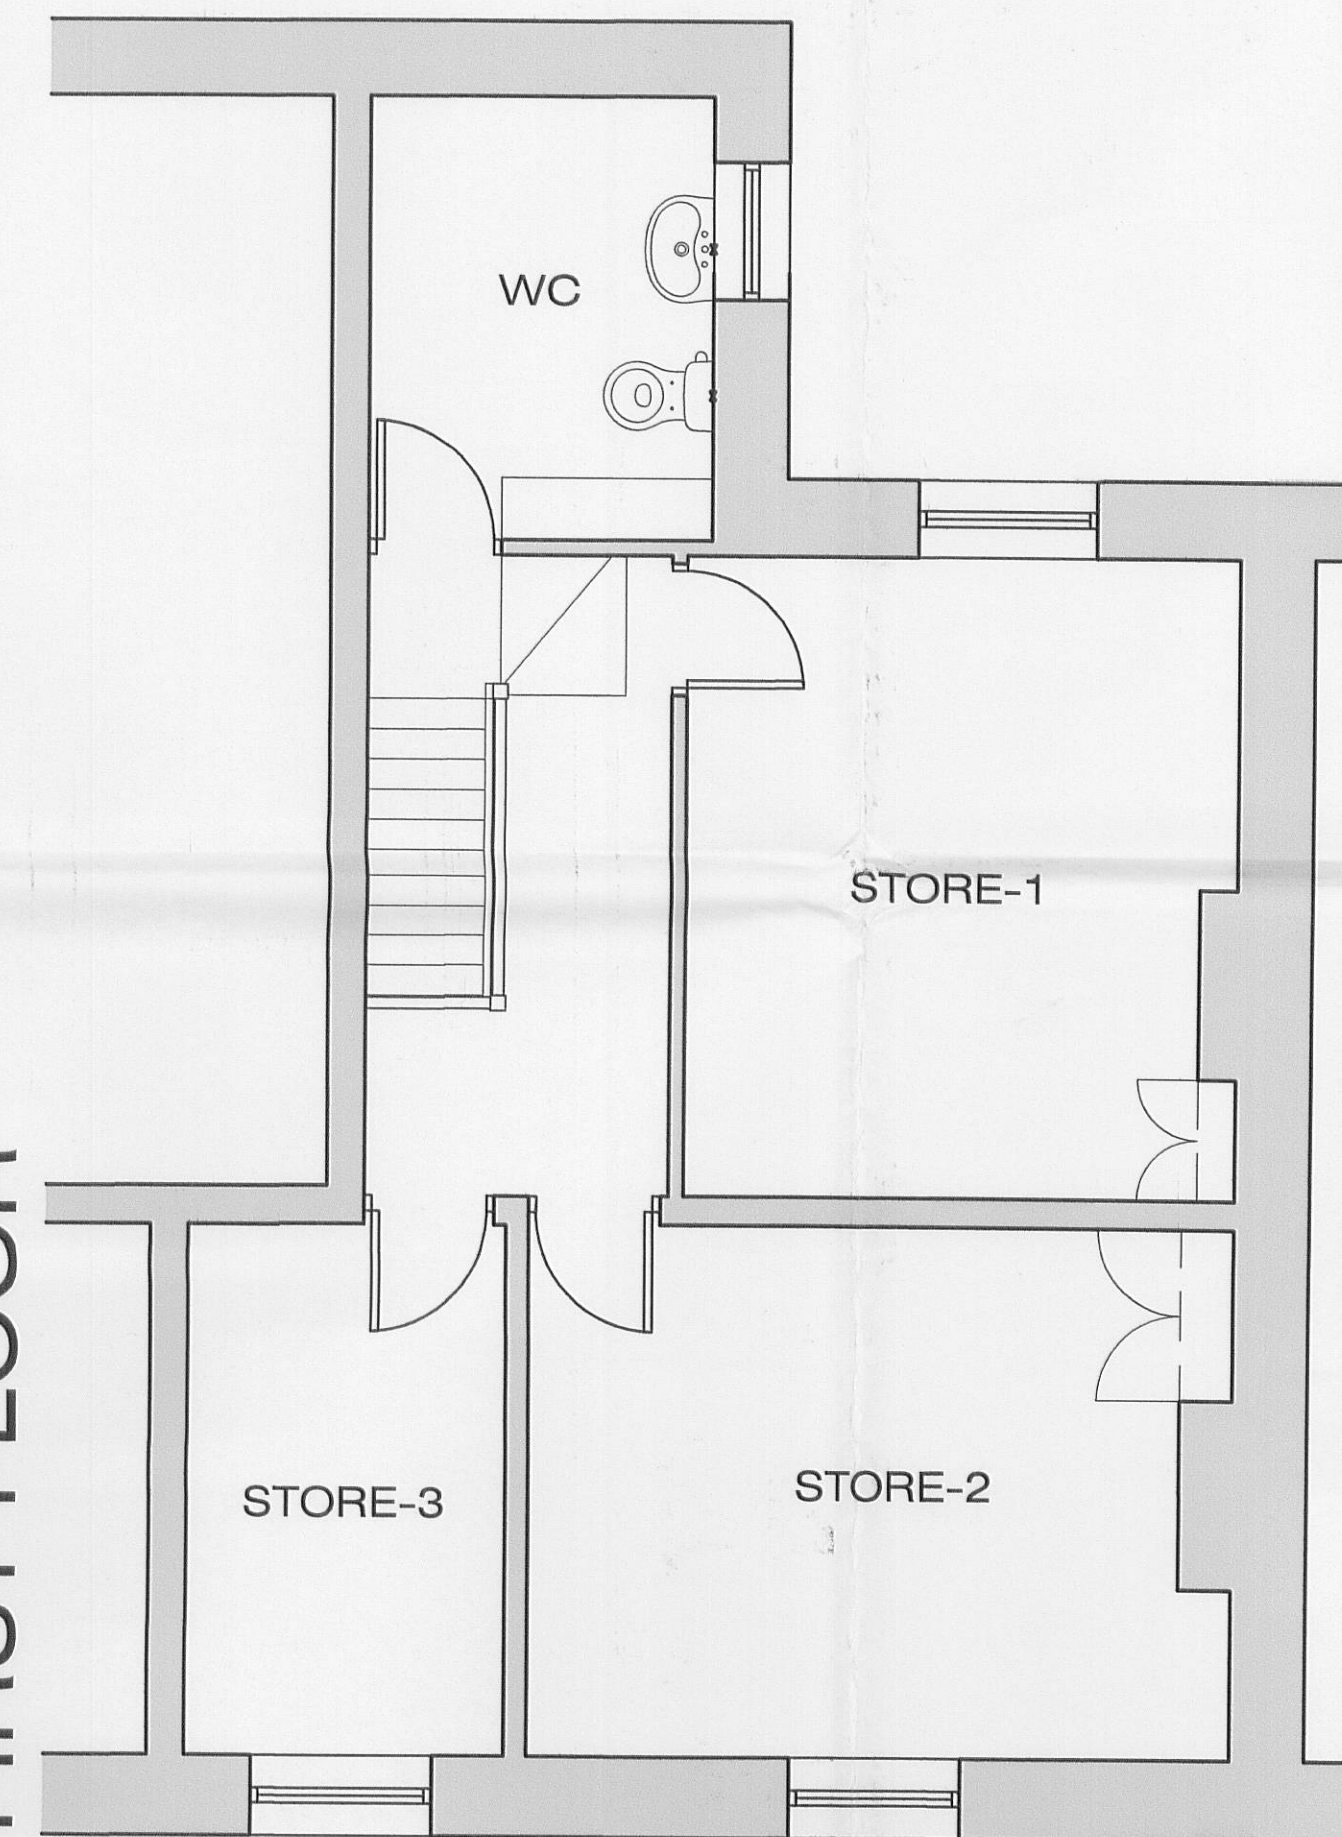

Copyright of MRA

notes

320110499P

rev		sig	date
-----	--	-----	------

☐ MICHAEL RAYNER ☐
☐ ASSOCIATES ☐
·A·R·C·H·I·T·E·C·T·S·

☐ 44-46 BERRY LANE LONGRIDGE
PRESTON LANCASHIRE PR3 3JJ
☐ tel 01772 784406 fax 01772 782898 ☐

project 42 BERRY LANE LONGRIDGE PRESTON PR3 3JJ		
drawing EXISTING FLOOR PLANS (MEASURED SURVEY)		
scale 1:50	date 05/11	drawn JM
number 1347	rev 01	