



Do not scale off this drawing. All dimensions to be checked on site prior to manufacture and construction. This drawing is the property of Harrison Ince Partnership and should not be reproduced without permission. All discrepancies to be brought to the attention of the architect immediately. This drawing to be read in conjunction with the specification / bill of quantities and related drawings.

REVISIONS

|   |                  |          |    |
|---|------------------|----------|----|
| - | FIRST ISSUE      | 24.06.11 | PT |
| A | DIMENSIONS ADDED | 01.07.11 | PT |

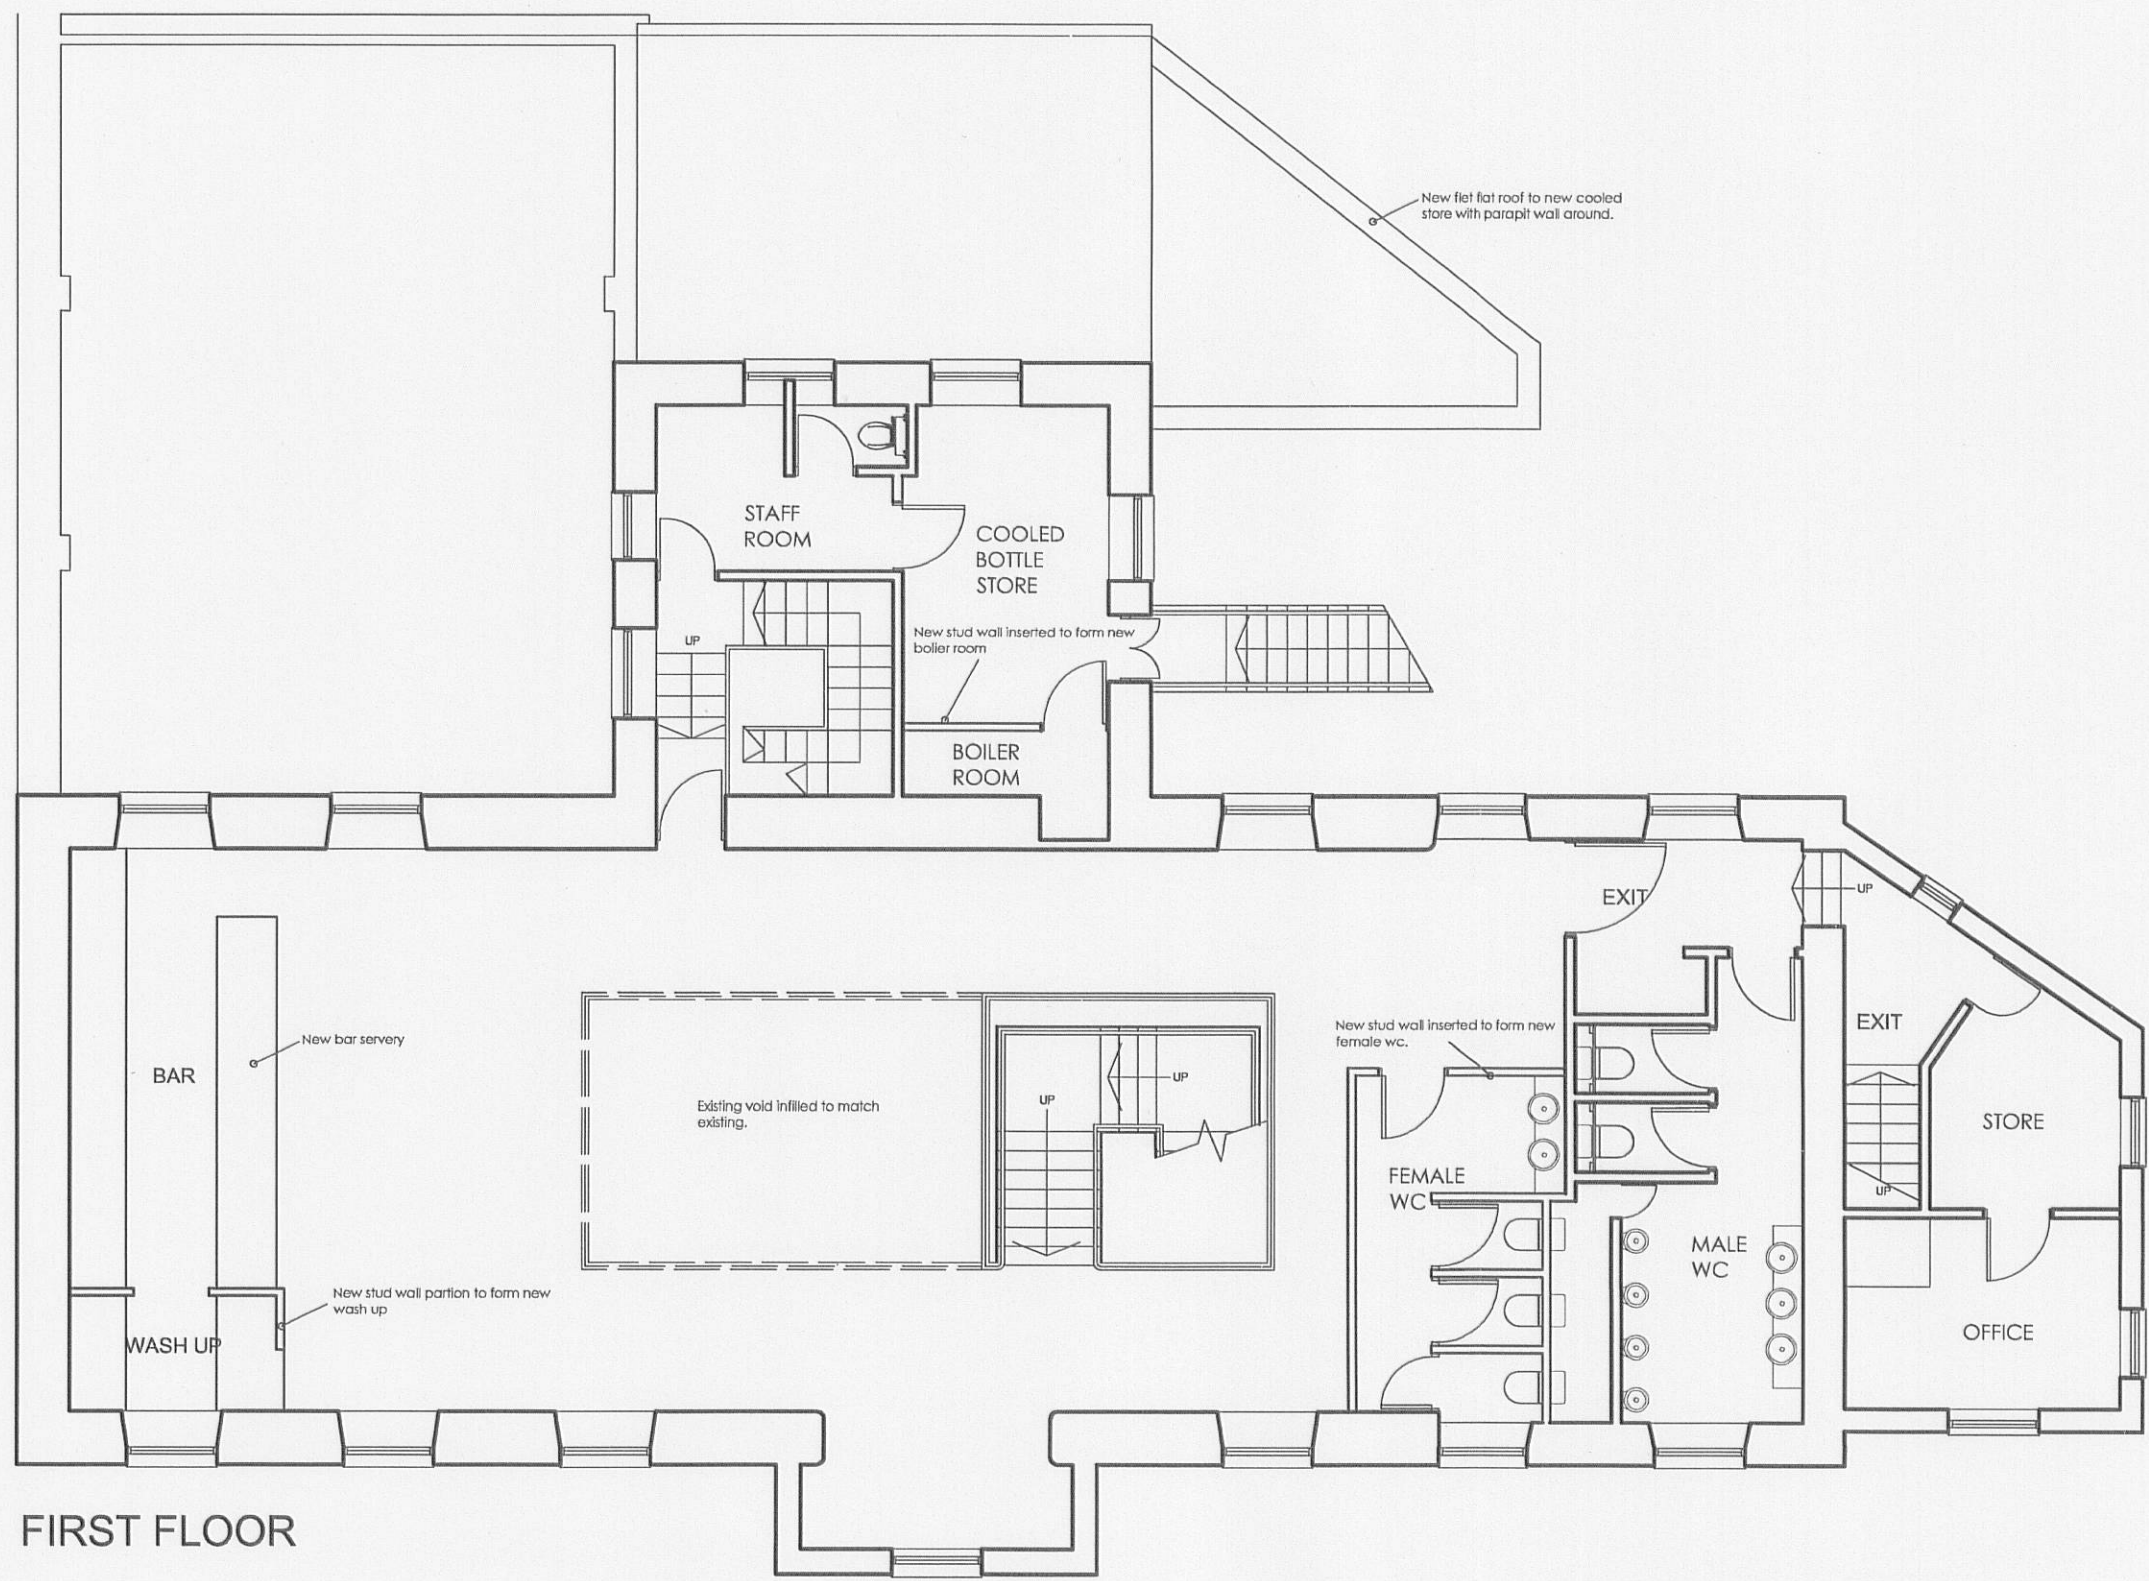

FIRST FLOOR

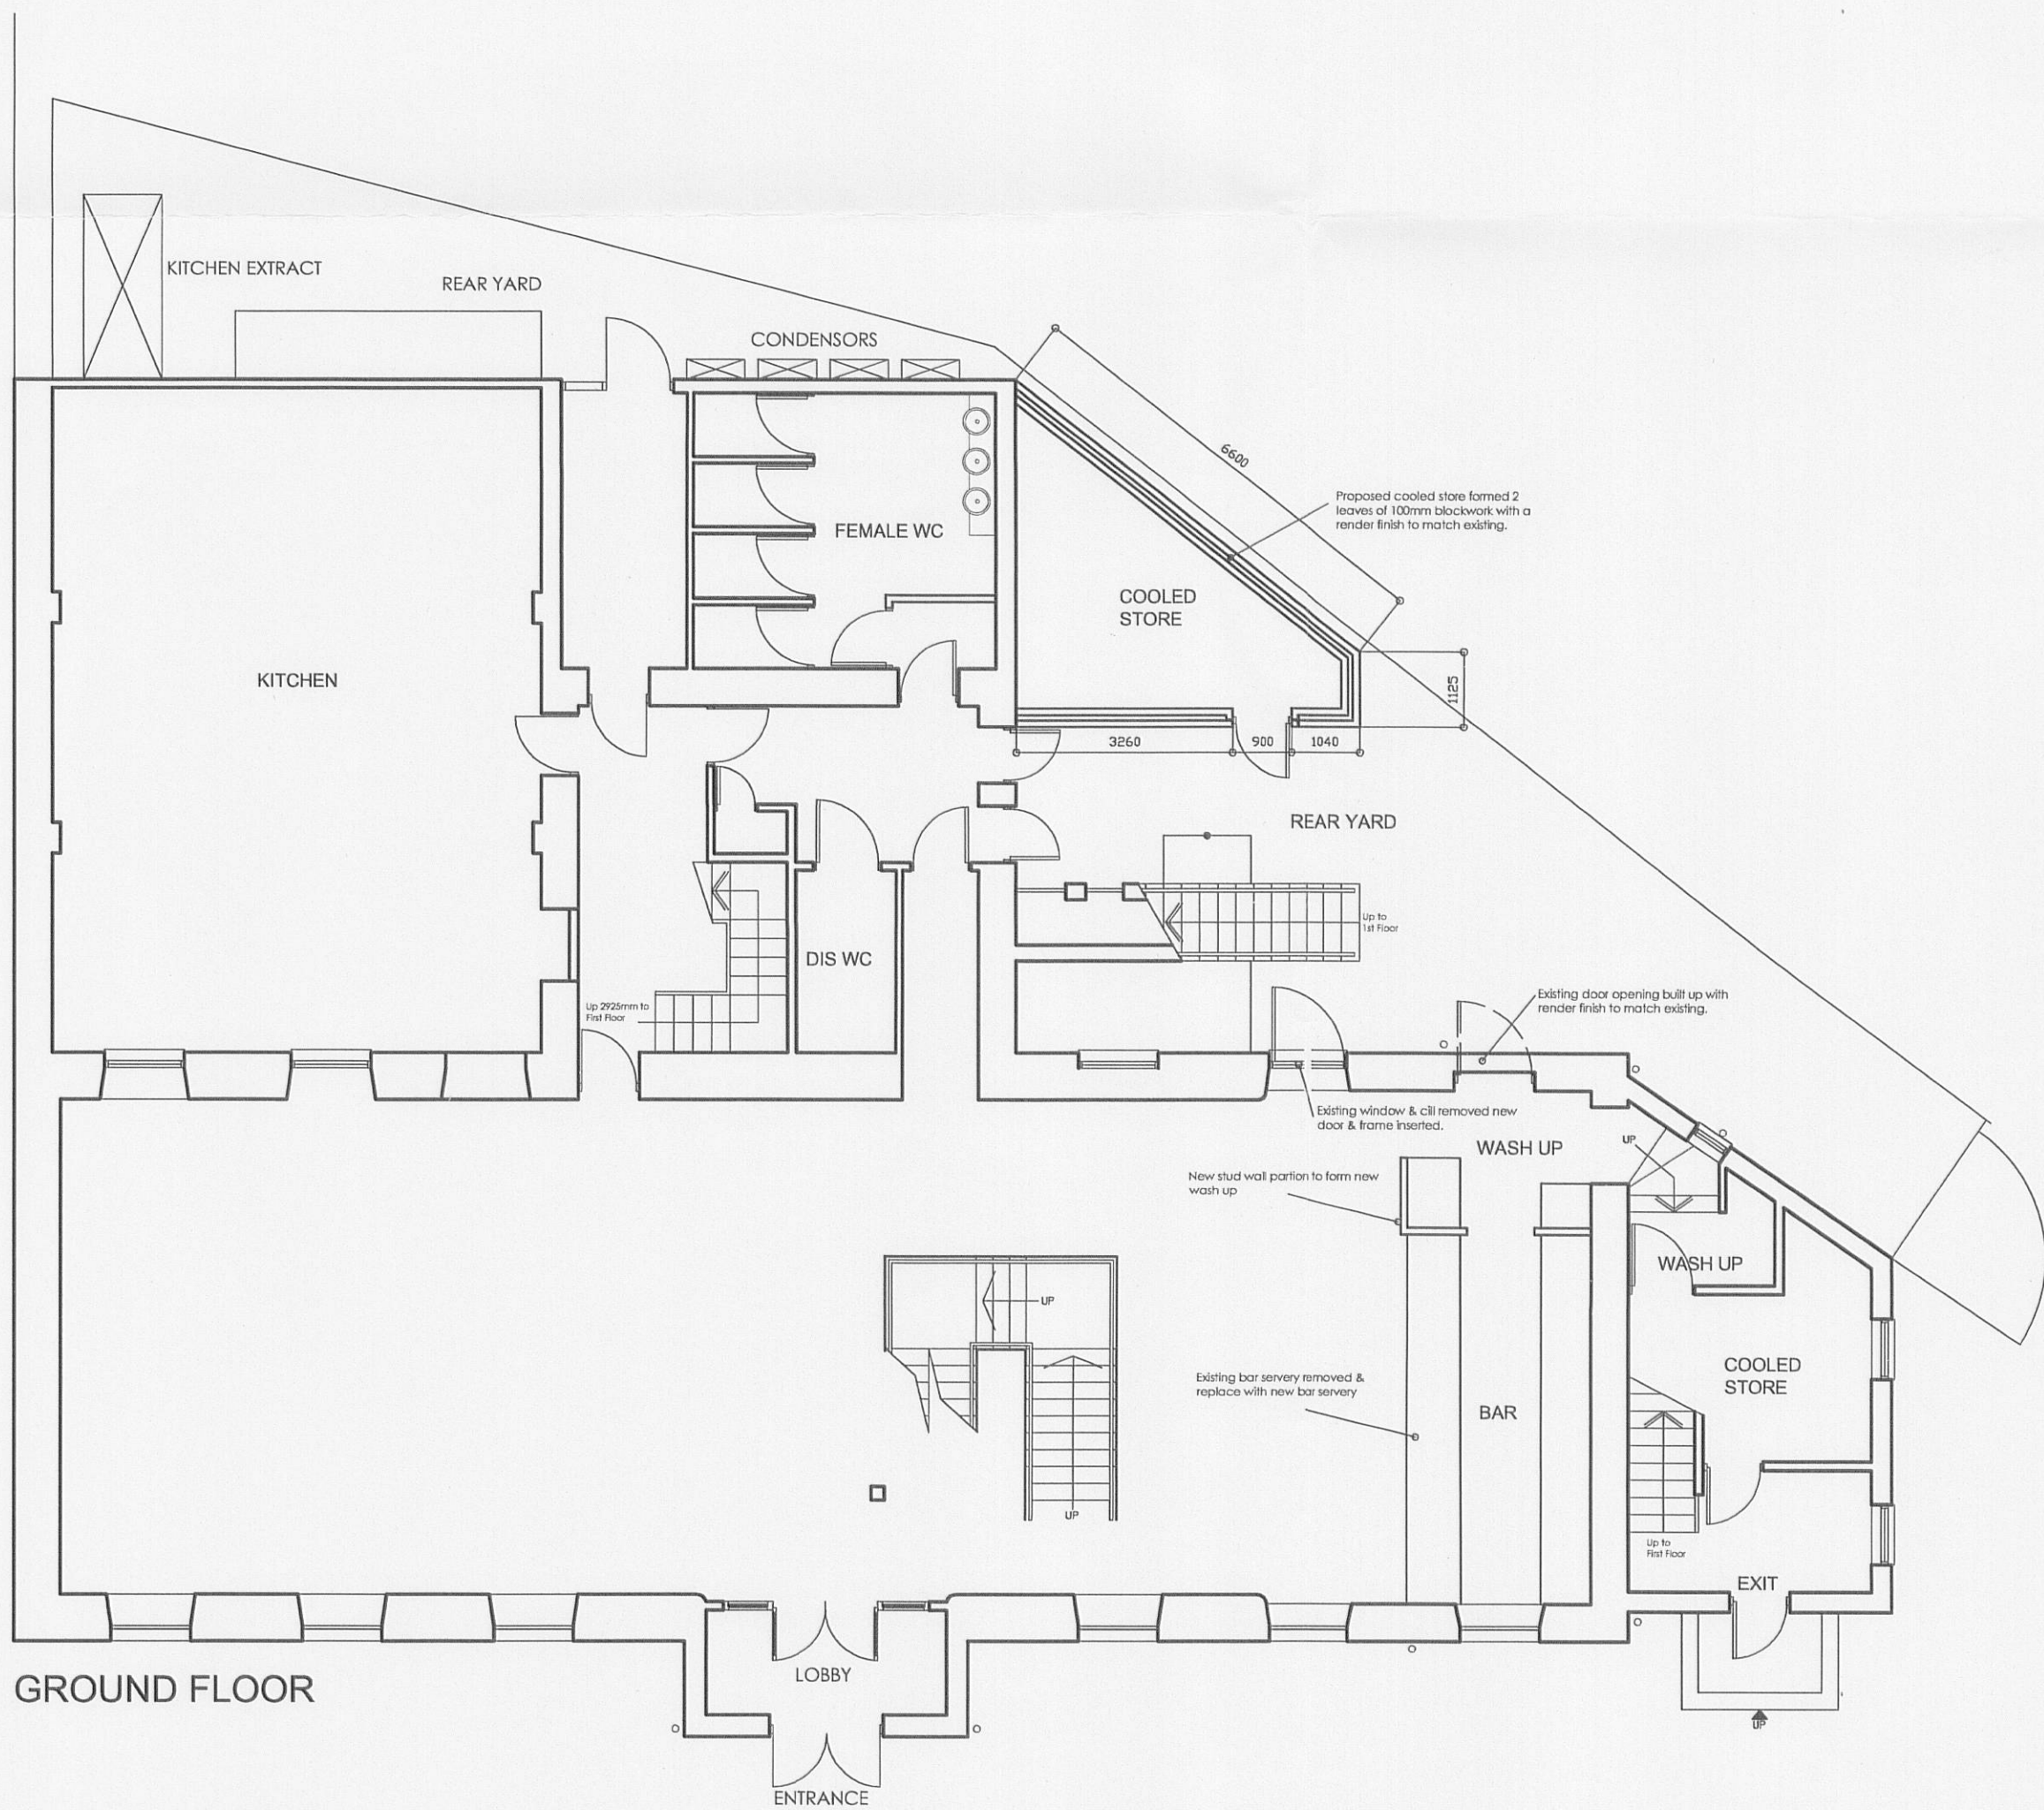

GROUND FLOOR

320110504P

|               |                                           |           |          |            |
|---------------|-------------------------------------------|-----------|----------|------------|
| HARRISON INCE | ARCHITECTS INTERIOR DESIGNERS             |           |          |            |
|               | client DREAM CAPITAL PARTNERSHIP          |           |          |            |
|               | project PICCOLINO<br>MOOR LANE, CLITHEROE |           |          |            |
|               | title PROPOSED FLOOR PLANS                |           |          |            |
|               | date                                      | JUNE 2011 | scale    | 1:100 @ A1 |
|               | job no.                                   | 358       | dwg. no. | AL01 A     |
|               | drawn                                     | CAD/PT    | checked  |            |

7, Jordan Street, Little Mill  
Manchester M10 4PP  
Tel: 0161 236 3050  
Fax: 0161 232 8997  
E-mail: enquiries@hince.co.uk

2, Jordan Street, Knott Mill  
Manchester, M20 4PQ  
Tel: 0161 230 3050  
Fax: 0161 230 9997  
E: info@harrison-ince.co.uk