
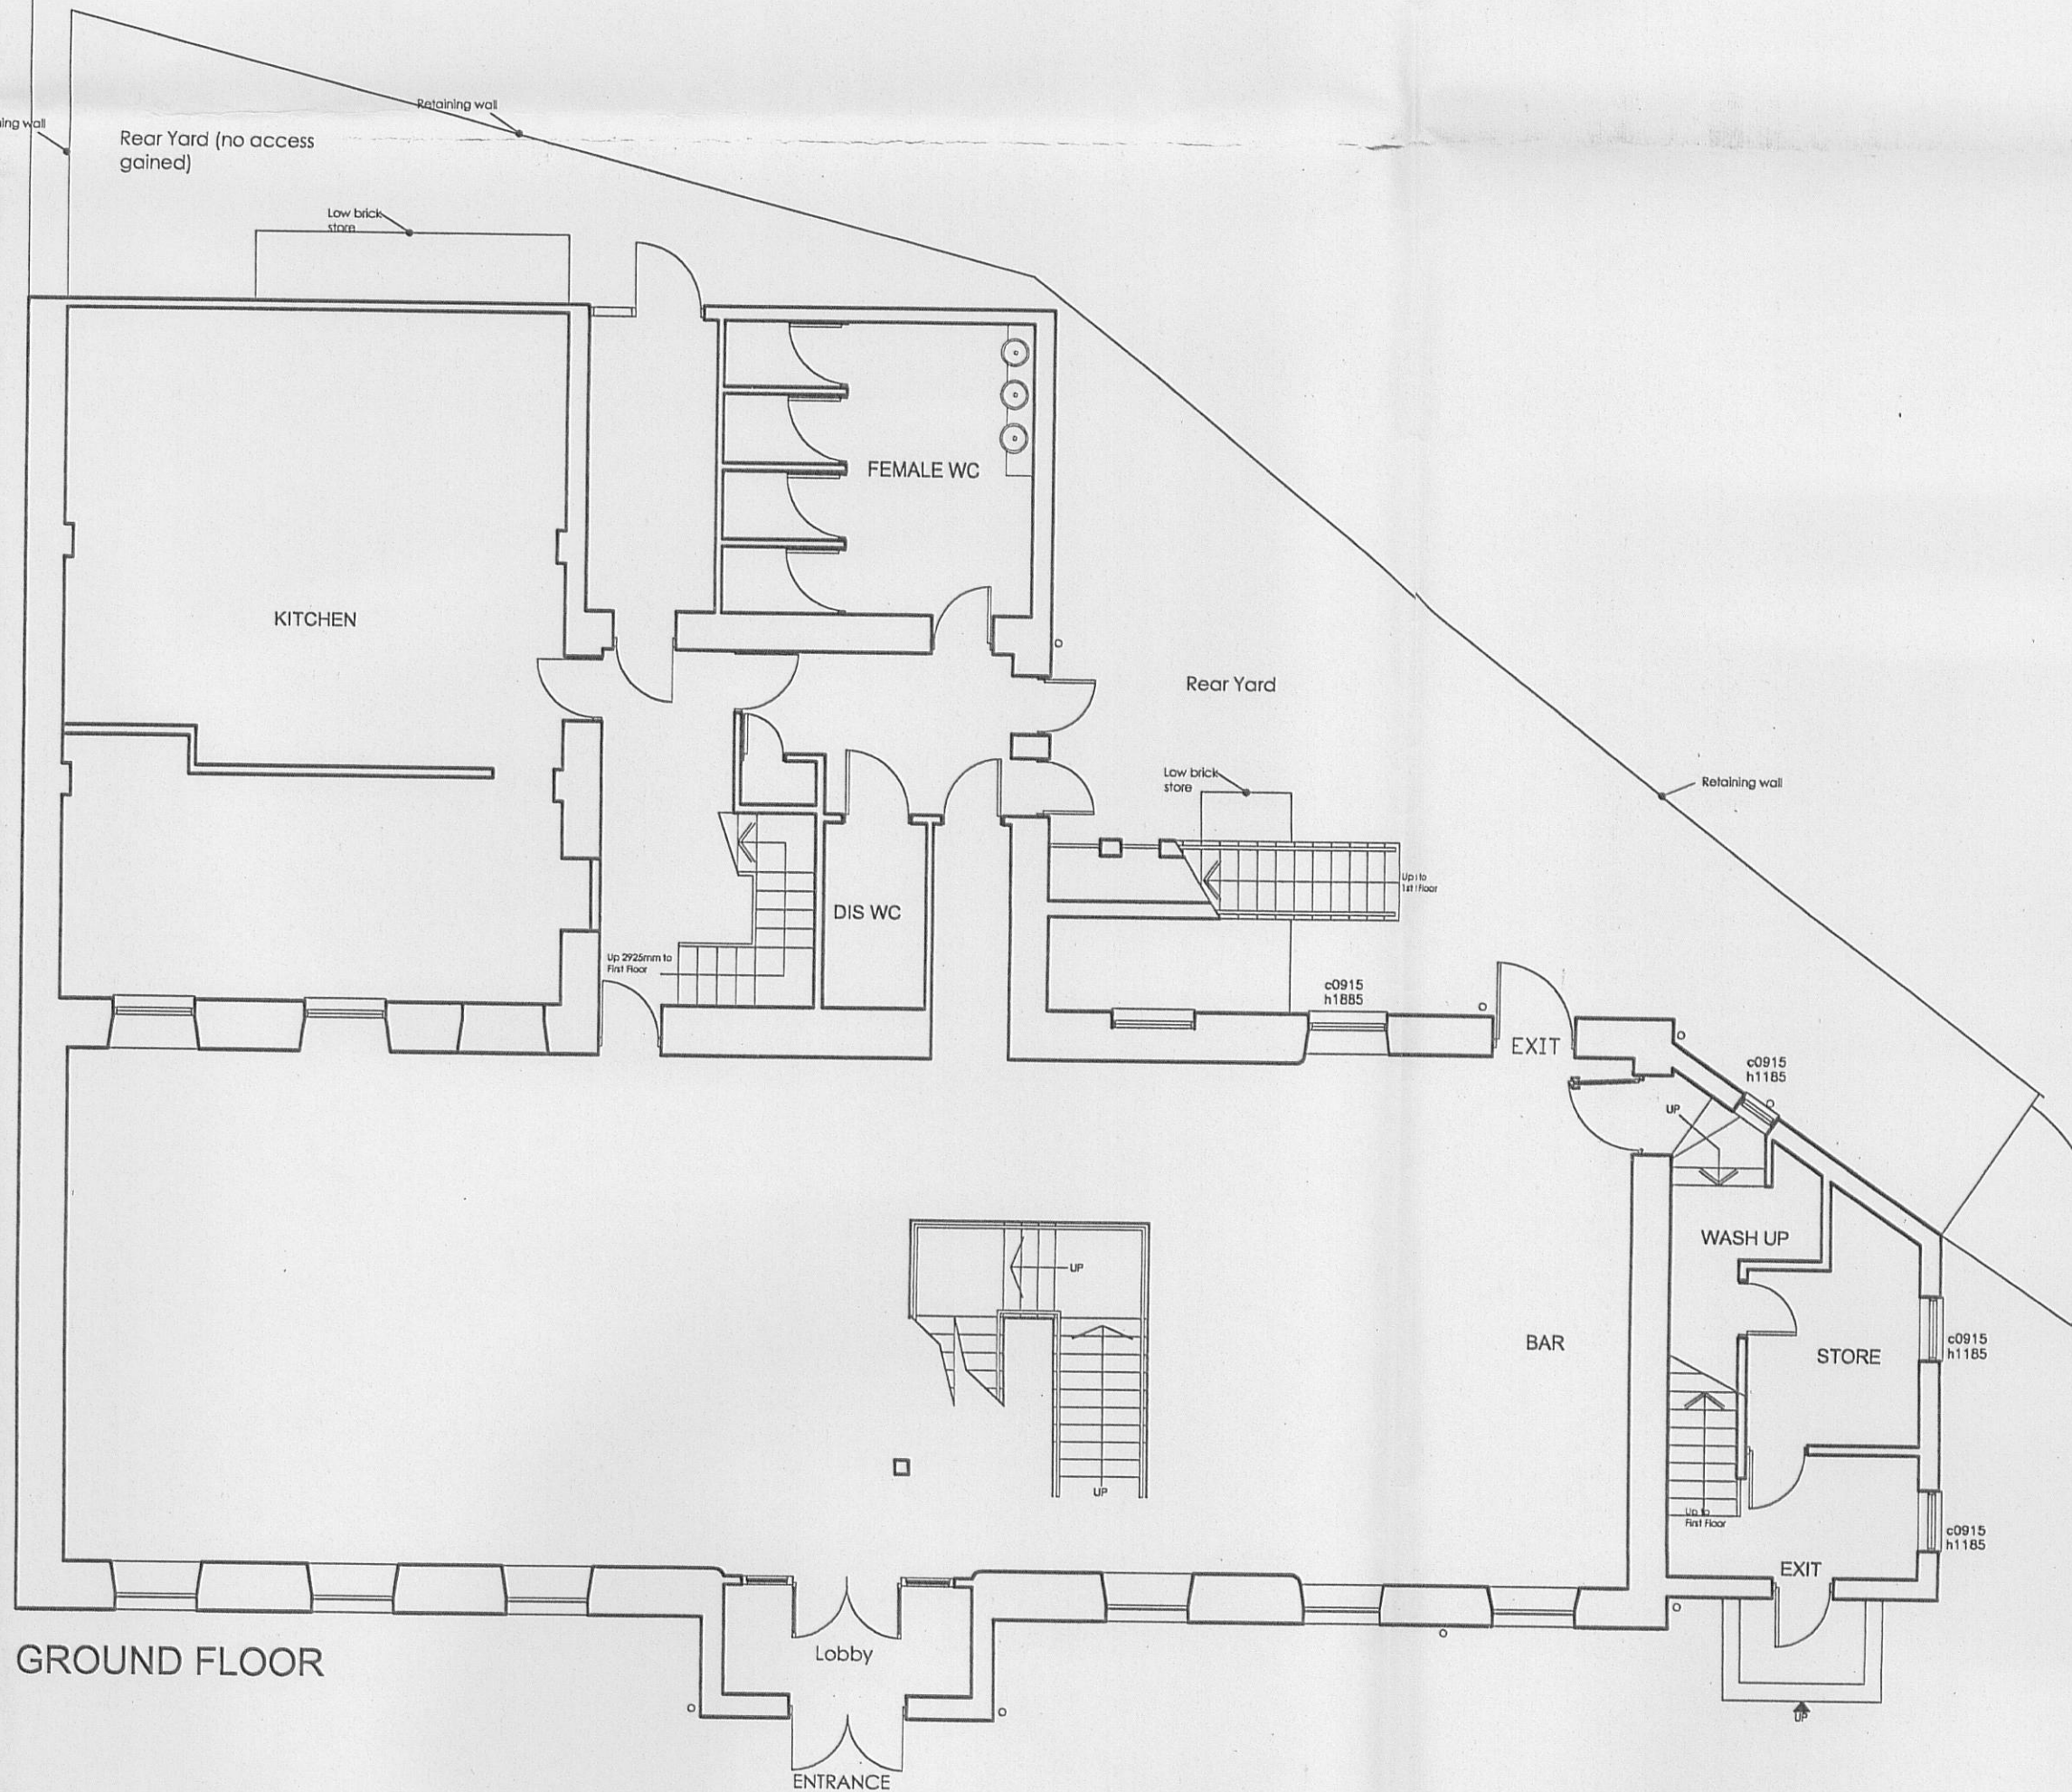


This drawing to be read in conjunction with the specification / bill of quantities and related drawings.

REVISIONS			
-	FIRST ISSUE	24.06.11	PT

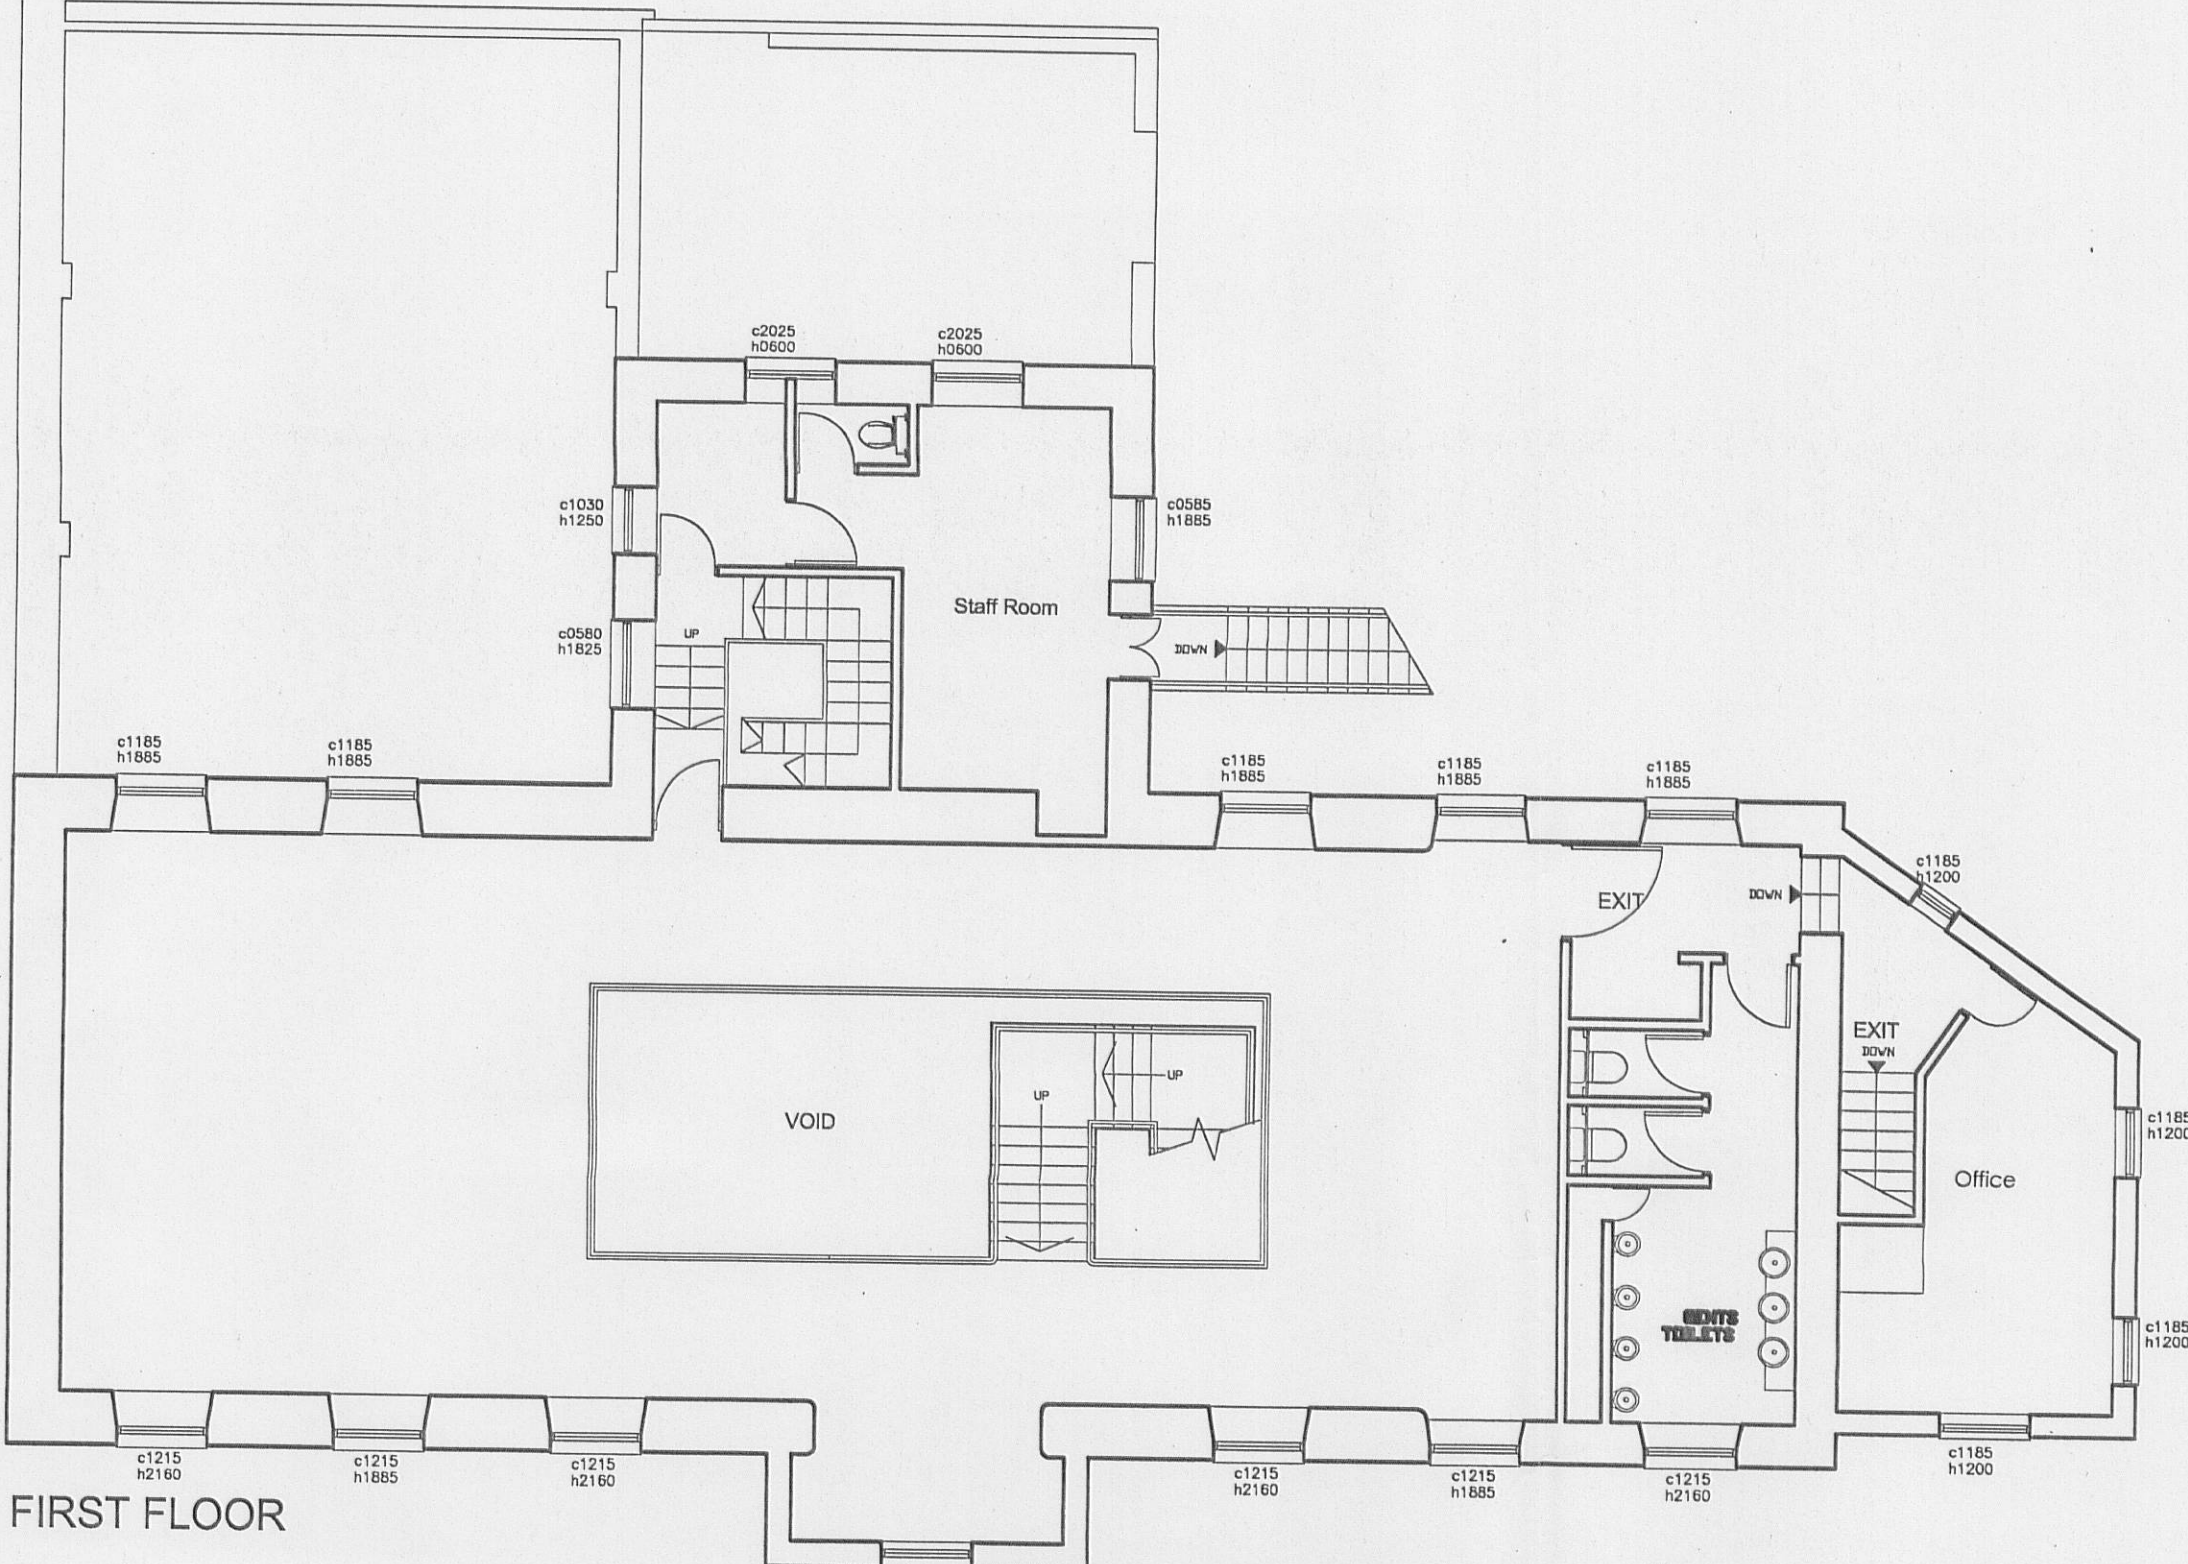

320110505P

HARRISON INCE	ARCHITECTS INTERIOR DESIGNERS	
	DREAM CAPITAL PARTNERSHIP	
	client	
	PICCOLINO	
	project MOOR STREET, CLITHEROE	
	EXISTING FLOOR PLANS	
	title	
	date JUNE 2011	scale 1:100 © A1
2, Jordan Street, Knott Mills Rushcliffe, Notts NG5 6VJ	job no. 358	drwg. no. AS01