



Do not scale off this drawing. All dimensions to be checked on site prior to manufacture and construction. This drawing is the property of Harrison Ince Partnership and should not be reproduced without permission. All discrepancies to be brought to the attention of the architect immediately. This drawing to be read in conjunction with the specification / bill of quantities and related drawings.

REVISIONS

-	FIRST ISSUE	24.06.11	PT
A	DIMENSIONS ADDED	01.07.11	PT

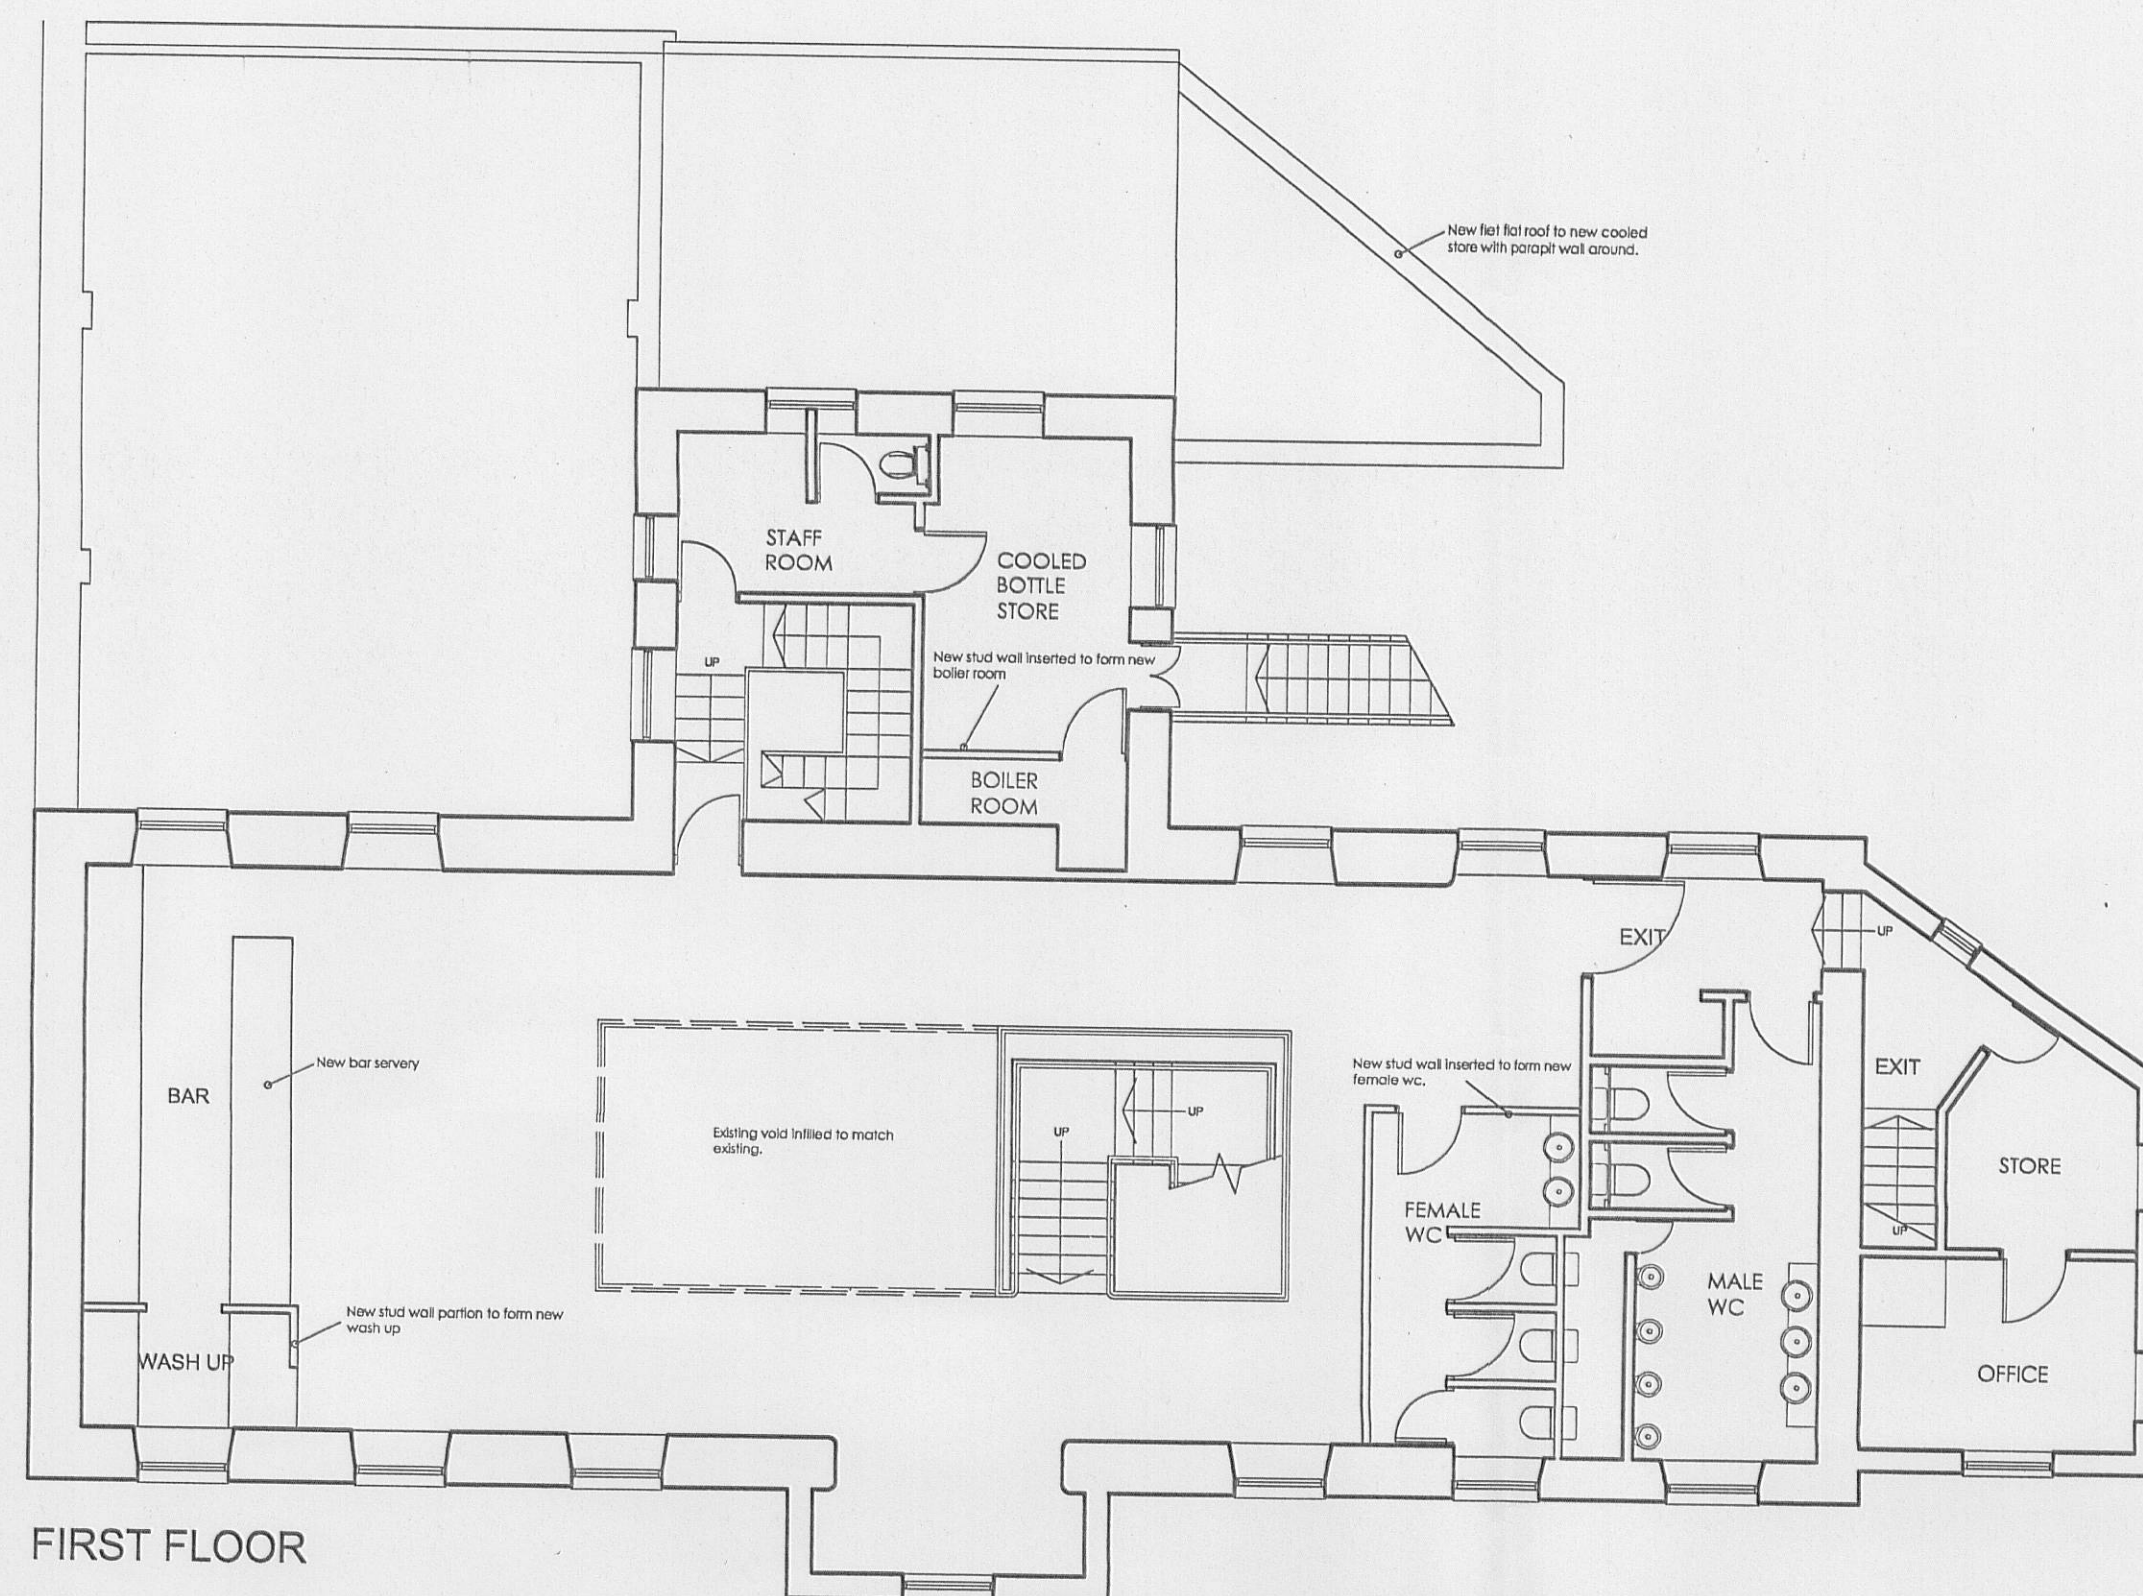

FIRST FLOOR

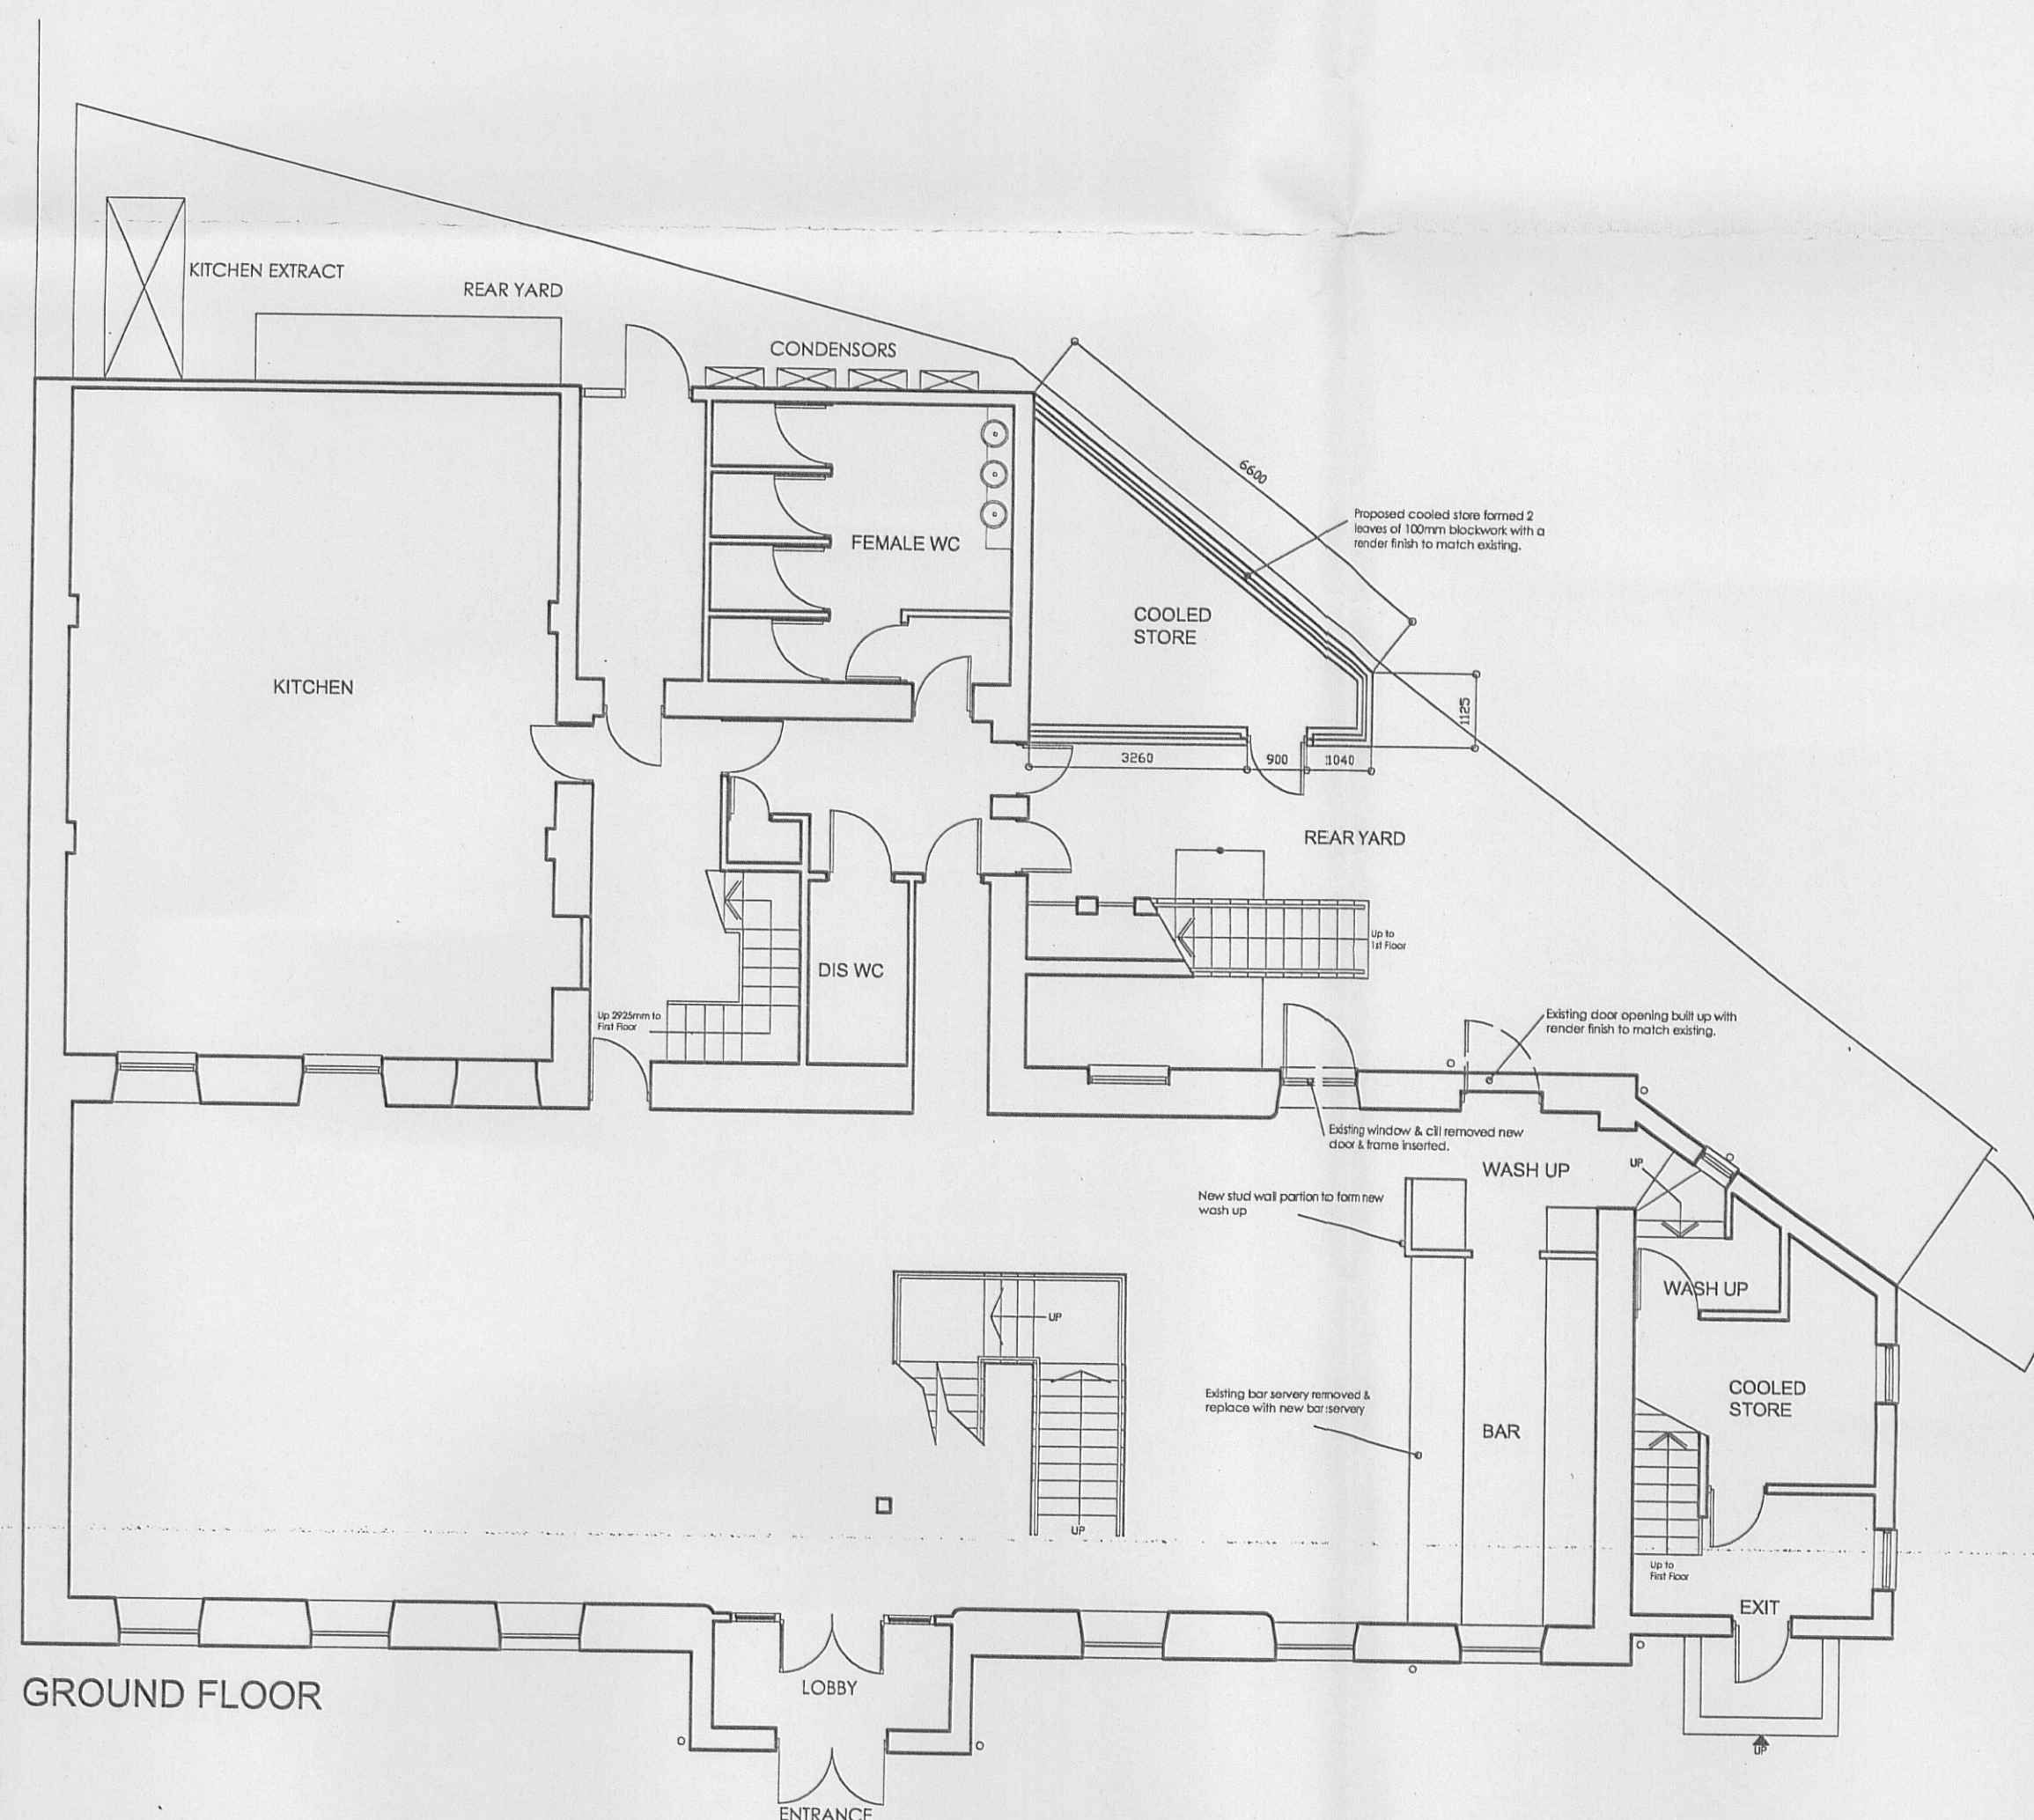

GROUND FLOOR

320110505P

HARRISON INCE	ARCHITECTS INTERIOR DESIGNERS
client	DREAM CAPITAL PARTNERSHIP
project	PICCOLINO MOOR LANE, CLITHEROE
title	PROPOSED FLOOR PLANS
date	JUNE 2011
scale	1:100 @ A1
job no.	358
dwg. no.	AL01 A