

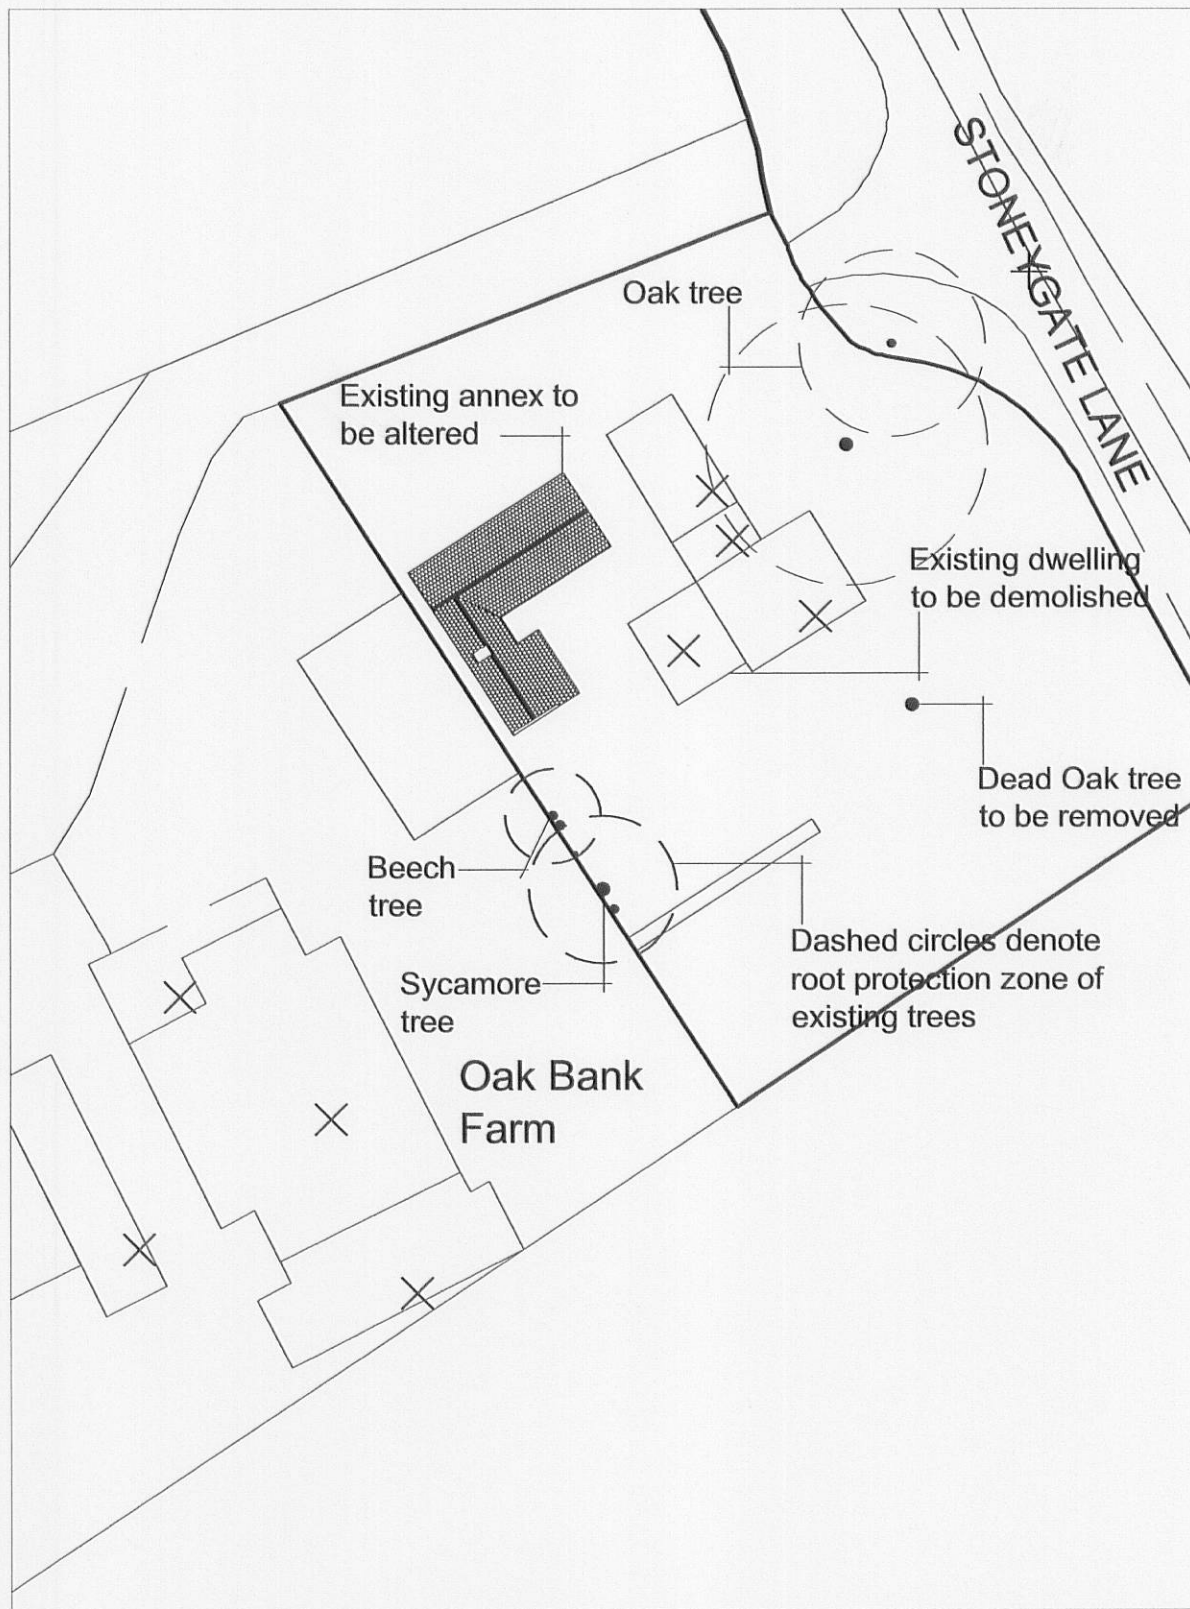
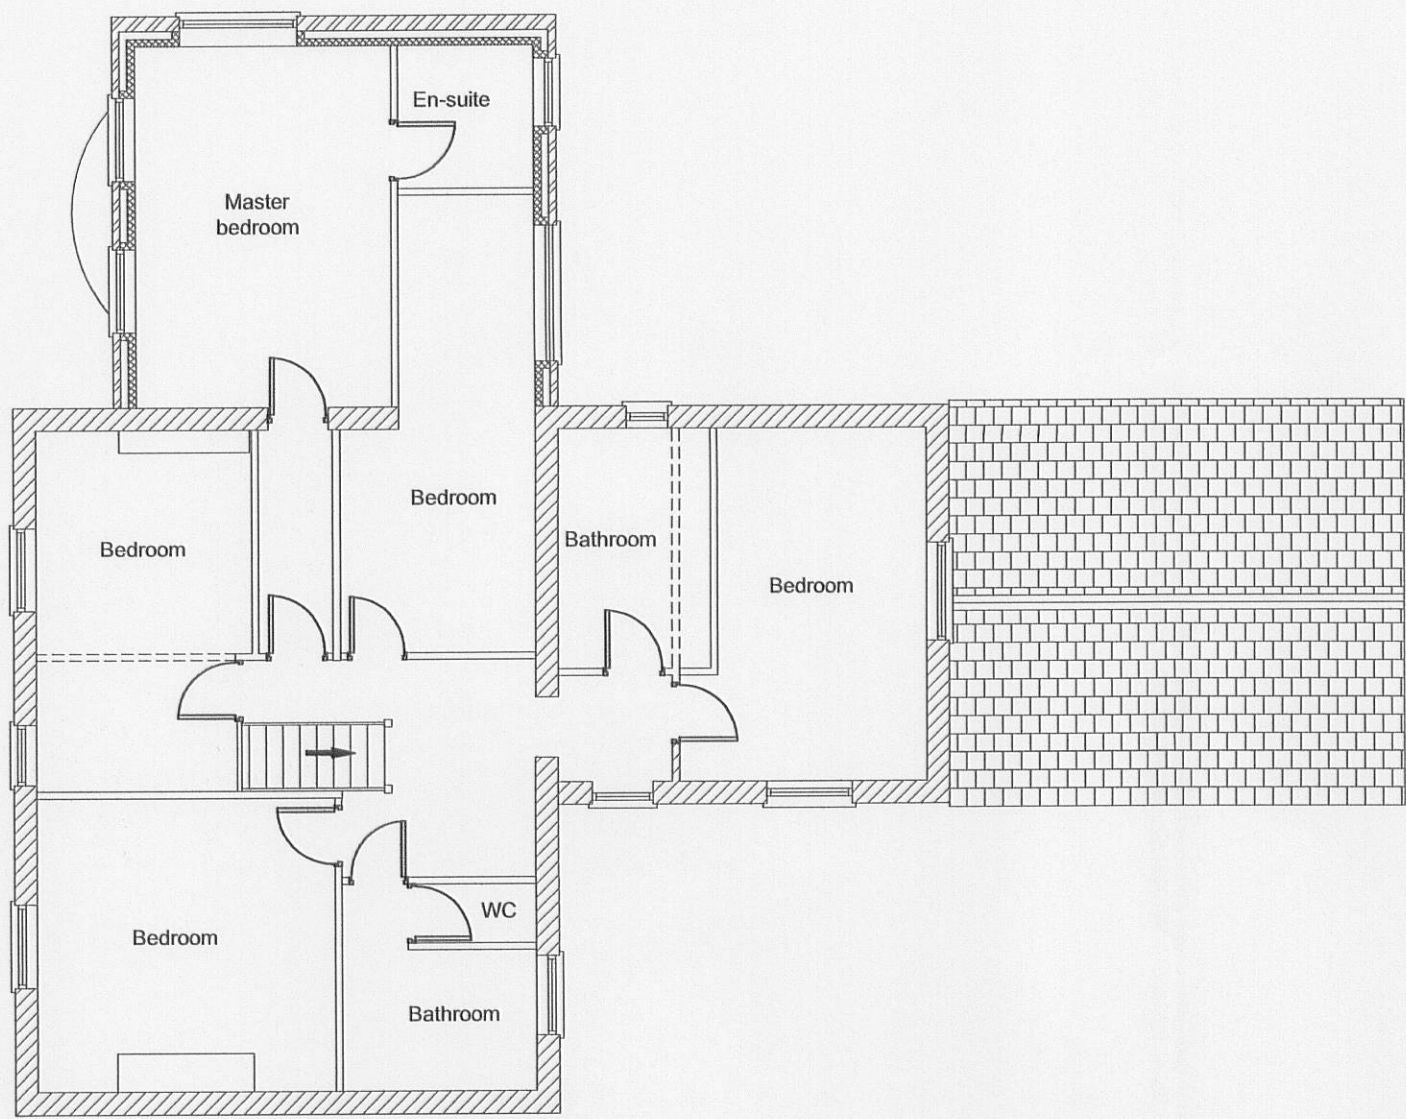



Proposed replacement dwelling at Old Bank Farm,
Stoneygate Lane, Ribchester, Preston, PR3 3YN~

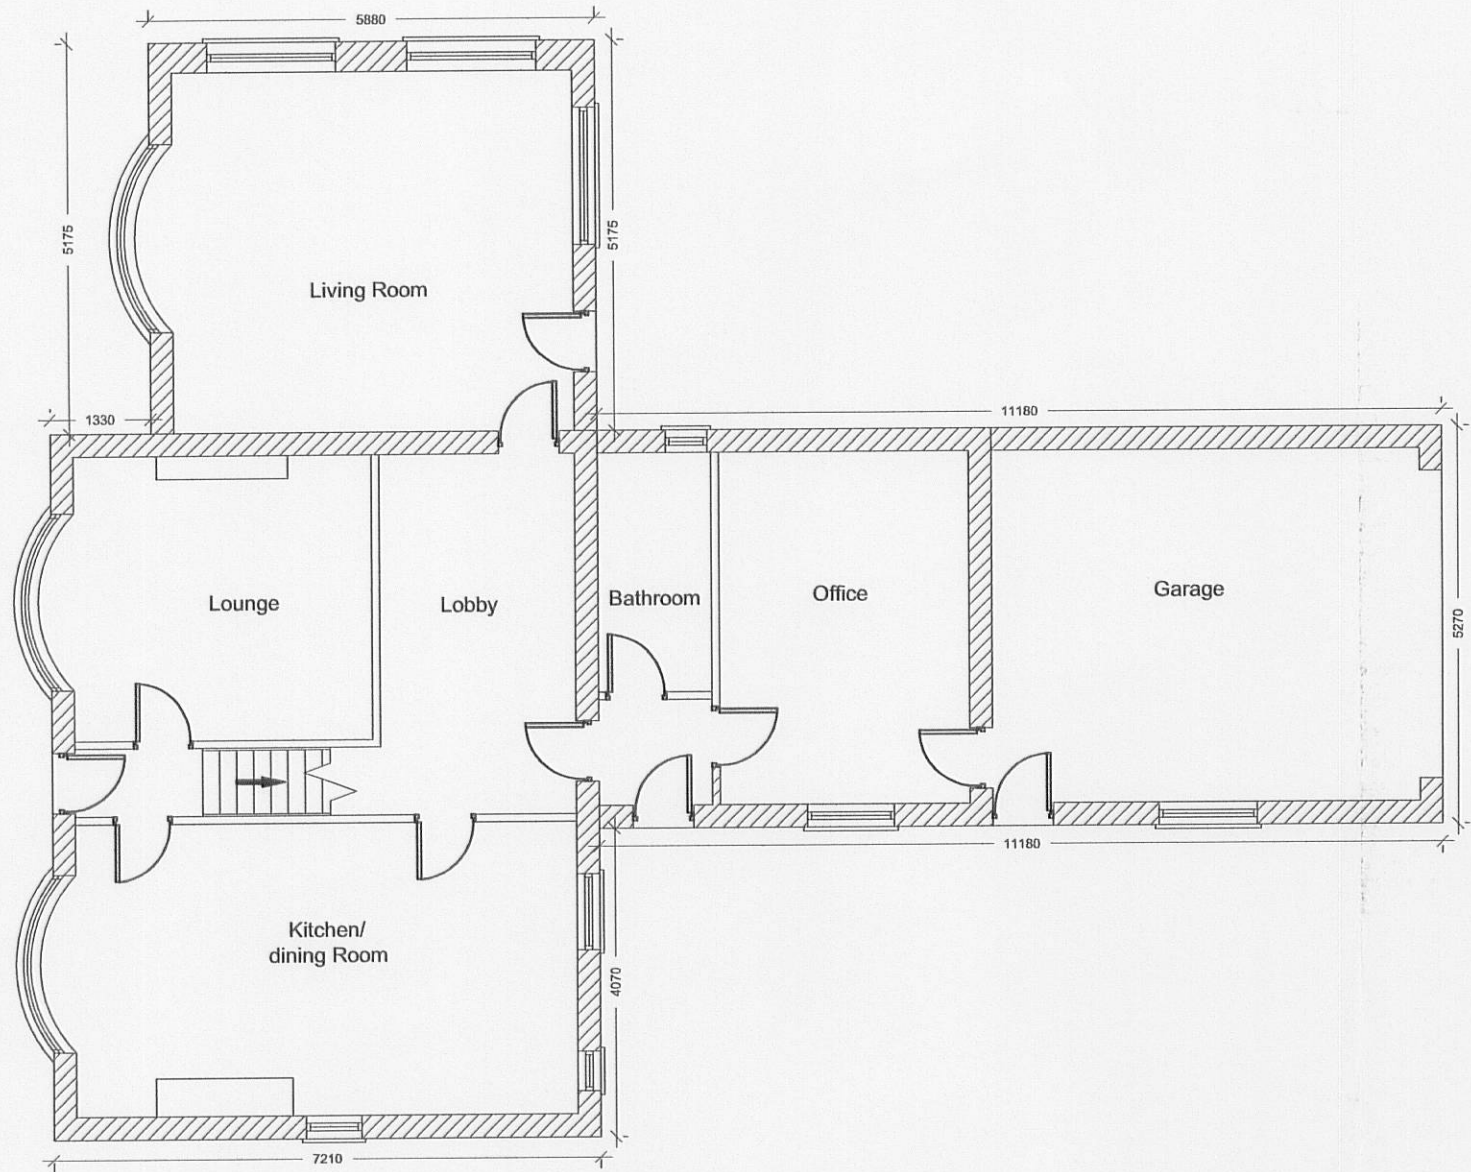


Existing Site Plan (1:500)

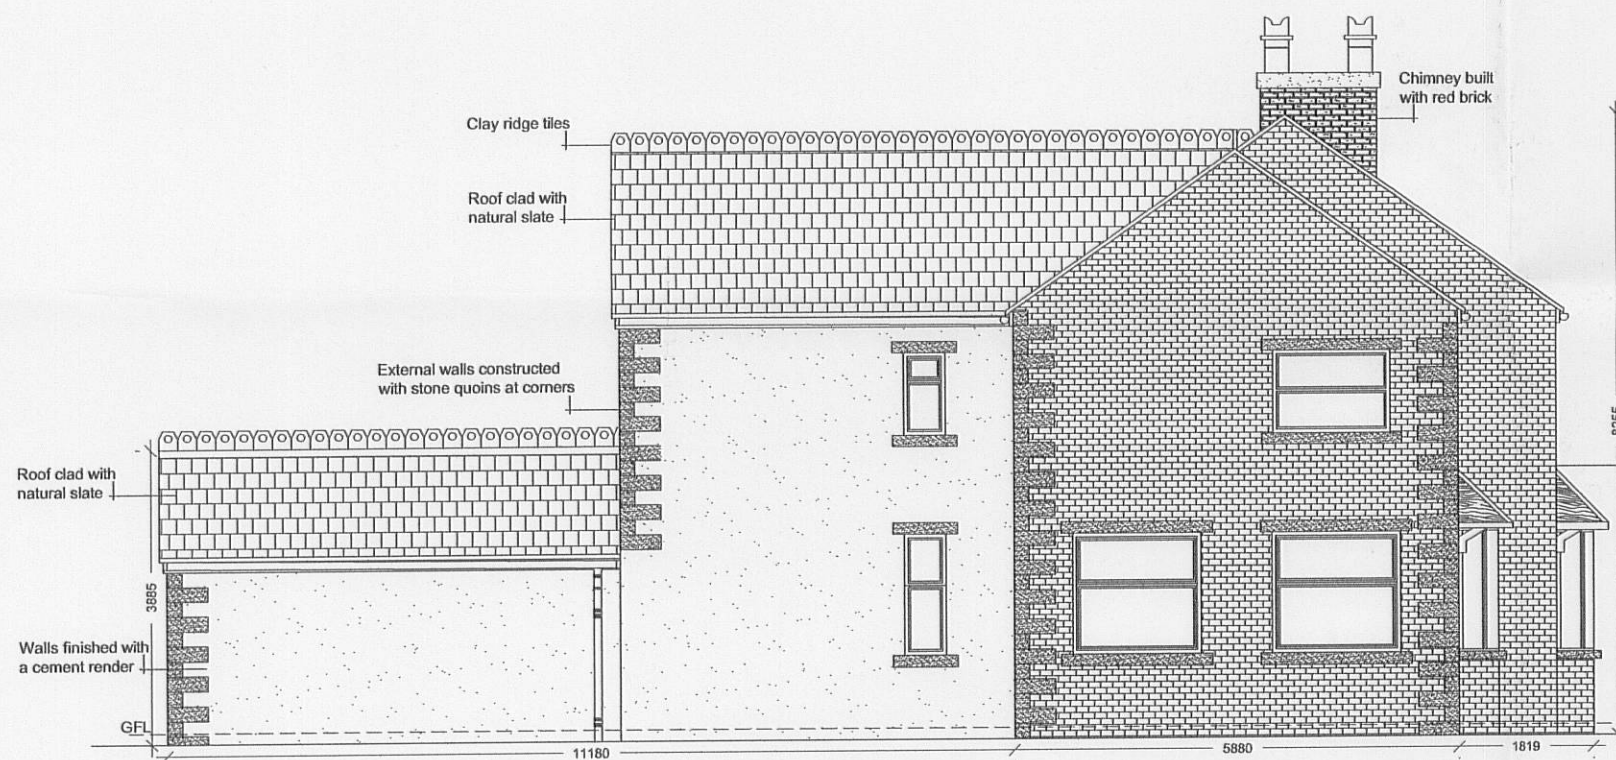



Existing Dwelling Details

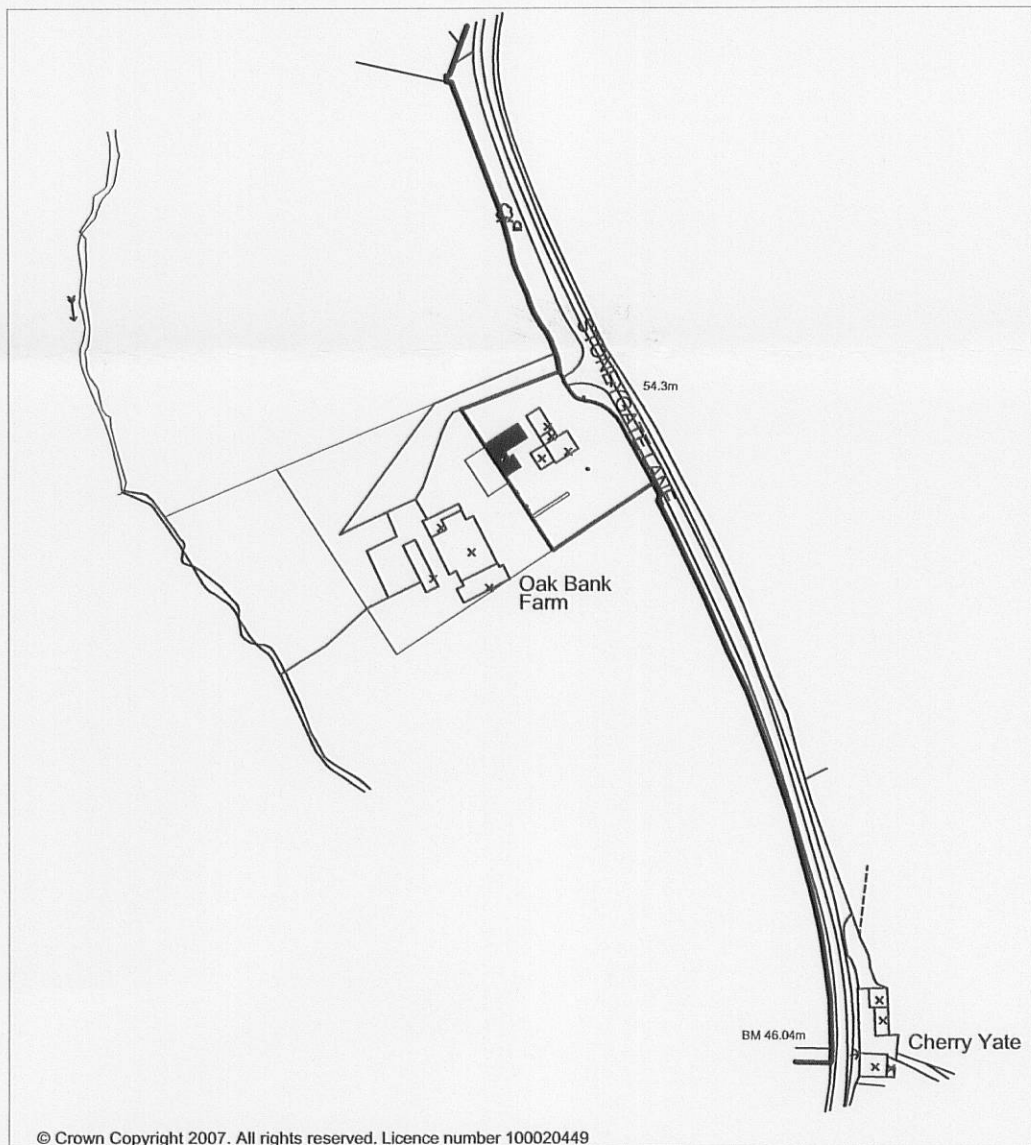

Existing Location Plan (1:2500)

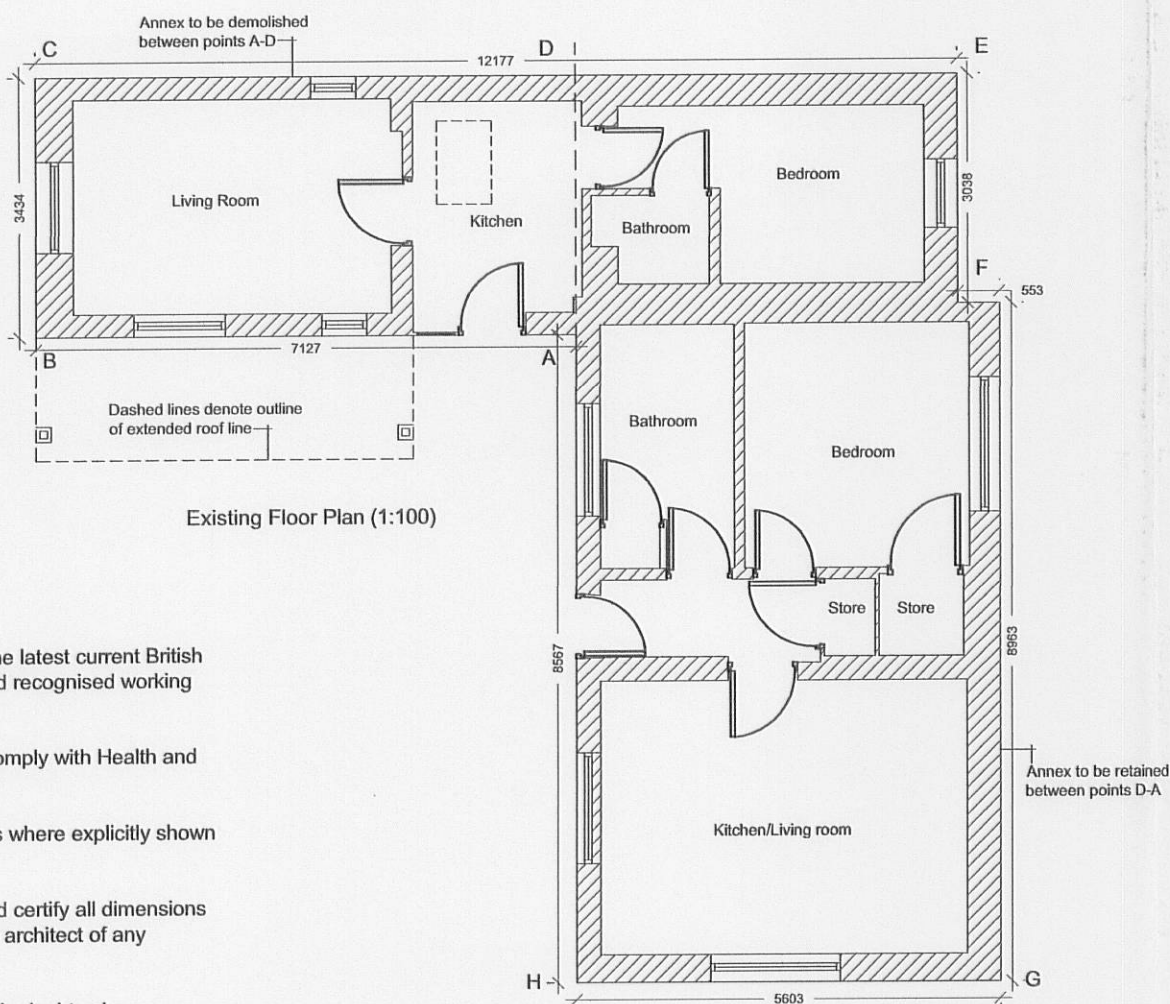

Notes:
All work is to be carried out to the latest current British standards Codes of Practice and recognised working practices.
All work and materials should comply with Health and Safety legislation.
All dimensions are in millimetres where explicitly shown otherwise.
The contractor should check and certify all dimensions as work proceeds and notify the architect of any discrepancies.
Do not scale off the drawings, if in doubt ask.

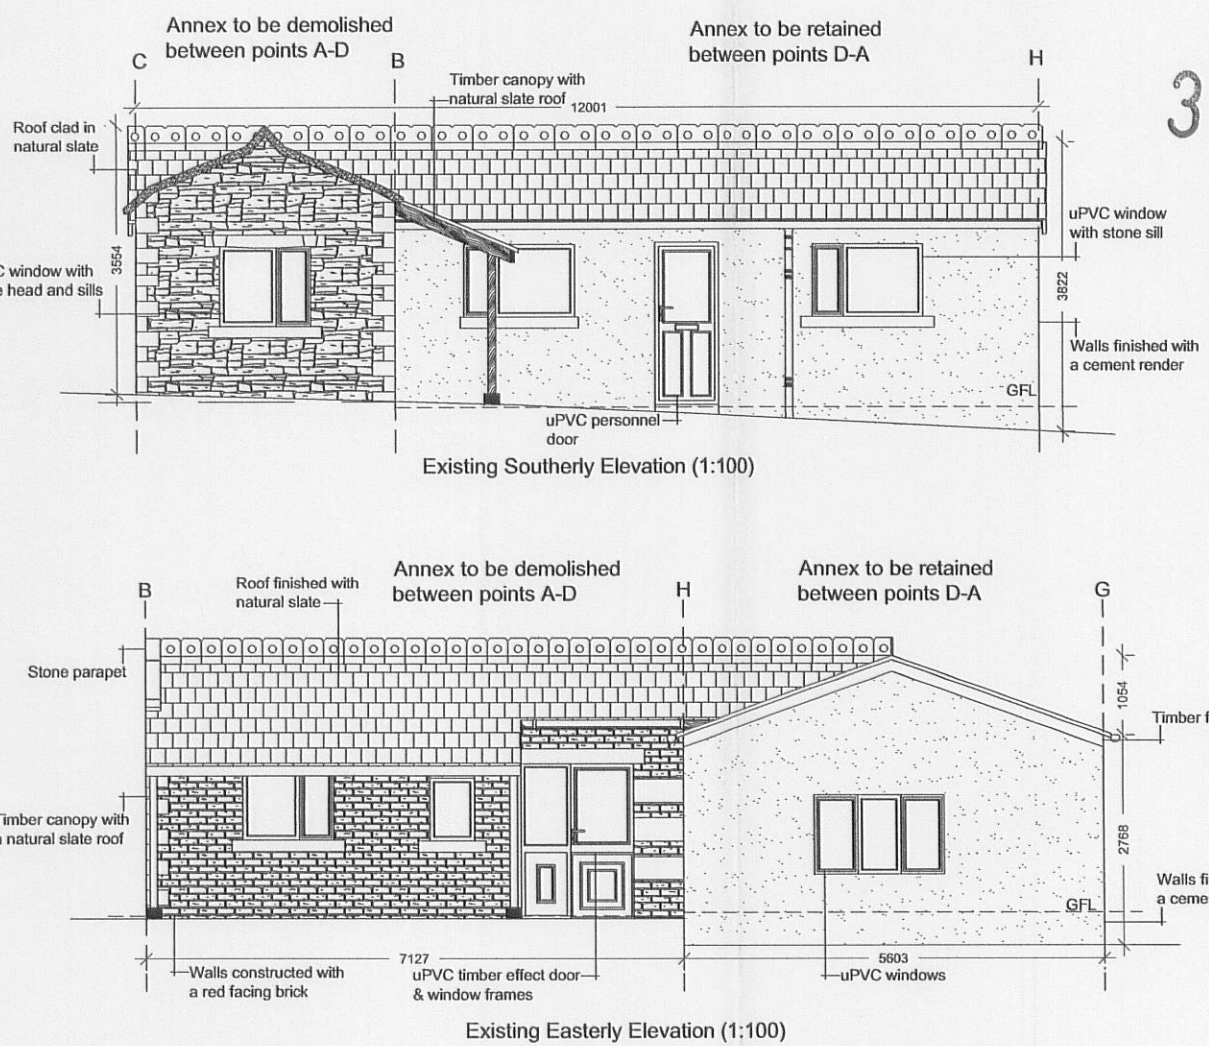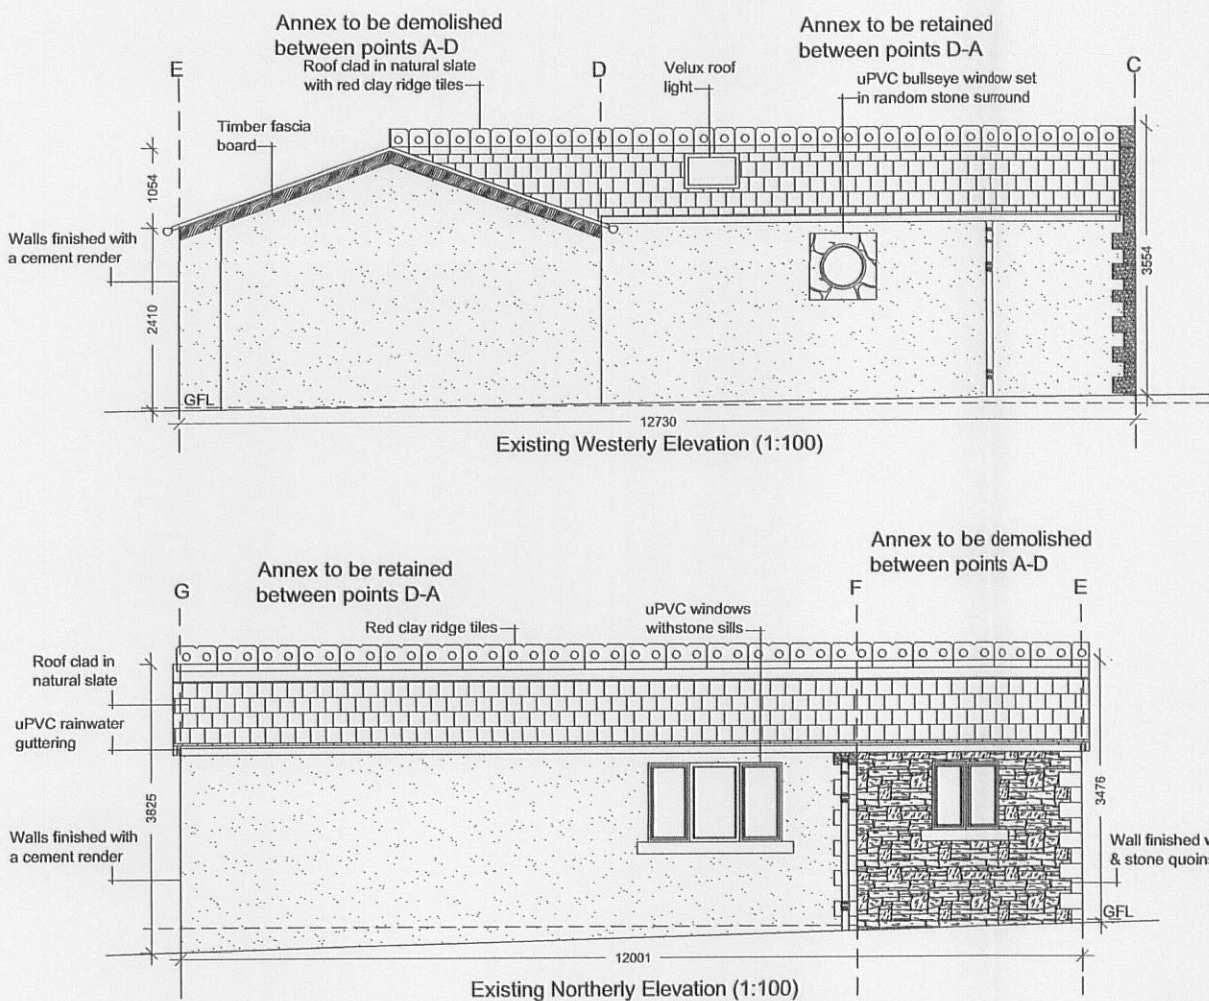

320110538

Amendment D: 30.06.11 re-submission planning application submitted, for the relocation of the proposed dwelling following the confirmation that existing oak tree is dead.
Amendment C: 01.03.11 amend proposed position of dwelling & garage to accommodate root protection zones. Amend proposed alterations to annex. Submit plans to LPA for approval.
Amendment B: 24.01.11 further to comments made by LPA include additional information relating to existing tree. Submit plans to LPA for approval.
Amendment A: 9.12.10 further to comments made by LPA specify existing trees & submit plans to LPA for approval.

G H A
Gary Heavry Associates

Chartered Surveyors
34 Wellgate
Clitheroe
Lancashire BB7 2DP
T: 01200 442301
F: 01200 442302
Email: info@ghaonline.co.uk

Title: Proposed replacement dwelling at
Oak Bank Farm
Stoneygate Lane
Ribchester
Preston
PR3 3YN

Project No: Wade/133/1188/R01

Drawn: RB/ AJM

Client: Mr J. Wade

Date: 26.08.10

Scale: 1:100/500/
2500

Amendments:

A B C D