






 EXISTING SITE PLAN
 1:100

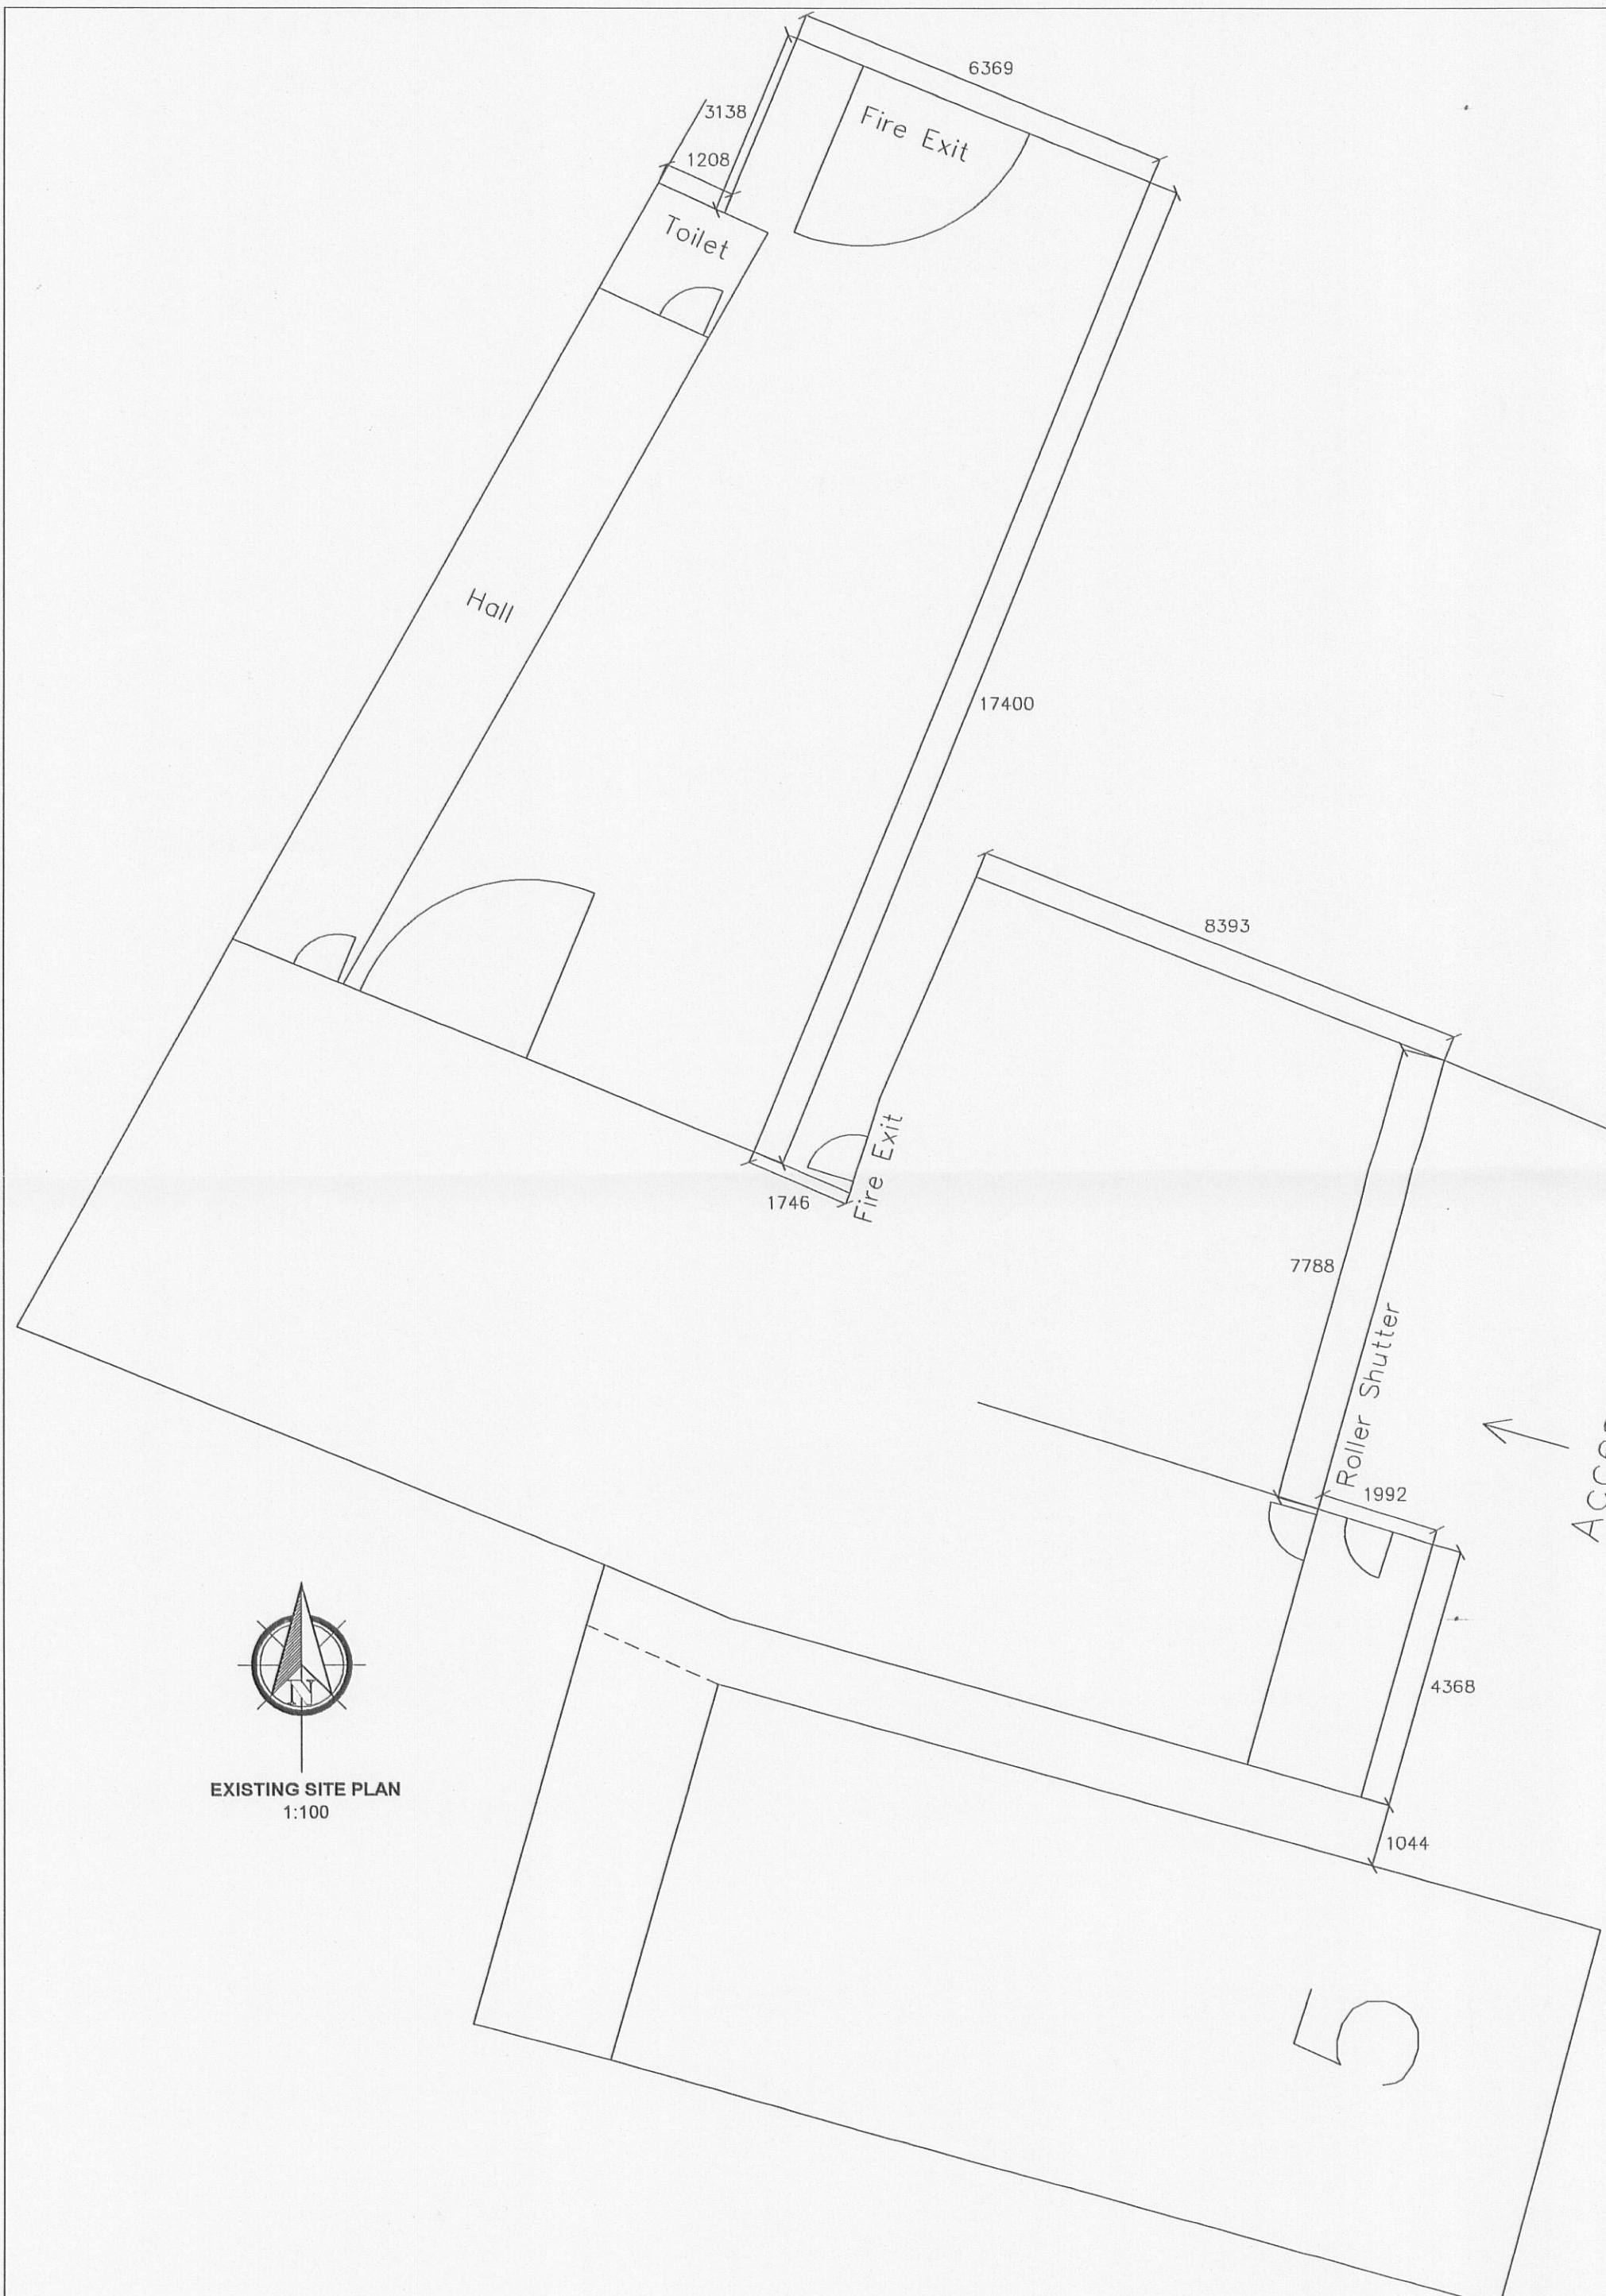


 SITE PLAN
 1:500

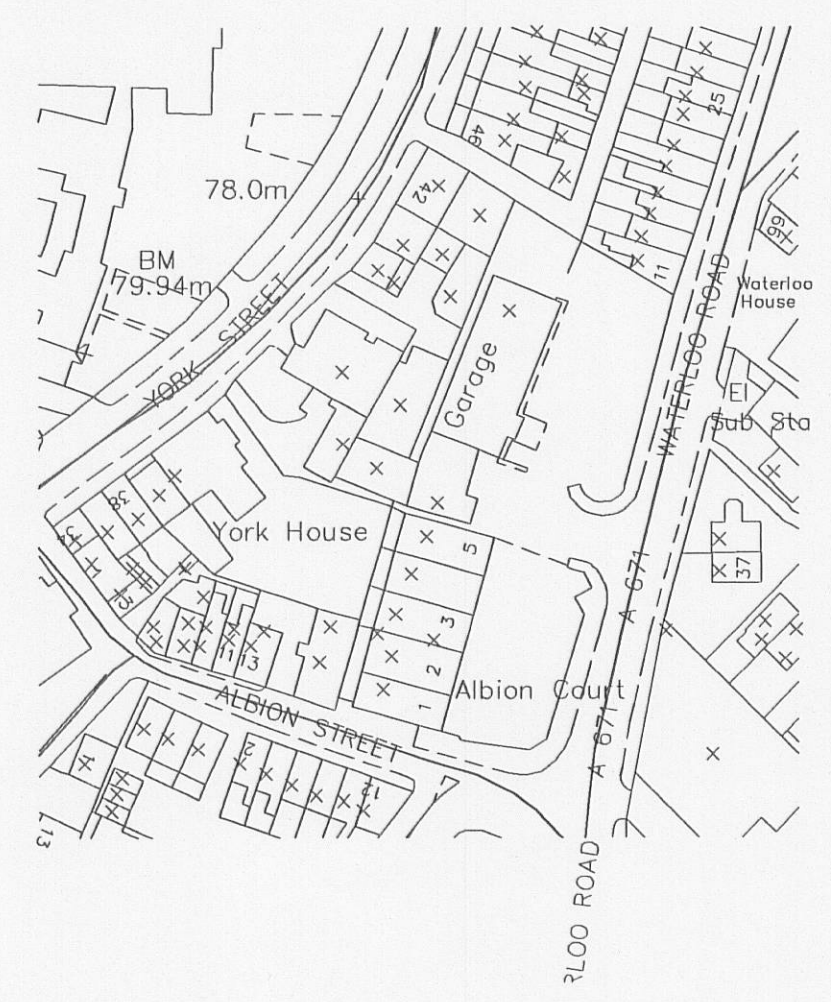


 LOCATION PLAN
 1:1250

Notes:

All work is to be carried out to the latest current British standards Codes of Practice and recognised working practices.

All work and materials should comply with Health and Safety legislation.

All work and materials to be approved by the District Authority Building Control Officer.

All dimensions are in millimetres unless where explicitly shown otherwise.

The contractor should check and certify all dimensions as work proceeds and notify the architect of any discrepancies.

Do not scale off the drawings, if in doubt ask.

Reedley Chartered Town Planning & Architectural Consultancy are not liable for work undertaken prior to Full Planning Consent and or Building Regulations Approval

320110550P

Reedley
 Chartered Town Planning &
 Architectural Consultancy
 2 Reedley Business Centre, Redman Road
 Reedley, Burnley, Lancashire, BB10 2TY
 Tel: 01282 834834 Fax: 01282 451666
 eMail: planning@reedley.co.uk

Title: Change of use from class (B2) General Industrial use to Car Wash Centre & Tyre Depot Former Elan Precision Works Waterloo Road Clitheroe									
EXISTING SITE PLAN									
Project No: GU/01 Dwg 02						Drawn: NYB			
Client: Mr Guiseppe									
Date: 08.07.11						Scale: Various			
Amendments:									